HOBAN'S SUB.

OF

LOTS 77, 78, 79 & 80 OF THE Mc DOUGALL FARM

NORTH OF GRATIOT ST.

DETROIT, WAYNE Co. MICH.

SCALE: 1 INCH = 100 FT.

-7090-0

Filed in Auditor General's Dep't
APR 13 1910
Geo. B. Hauser
Deputy Auditor General.

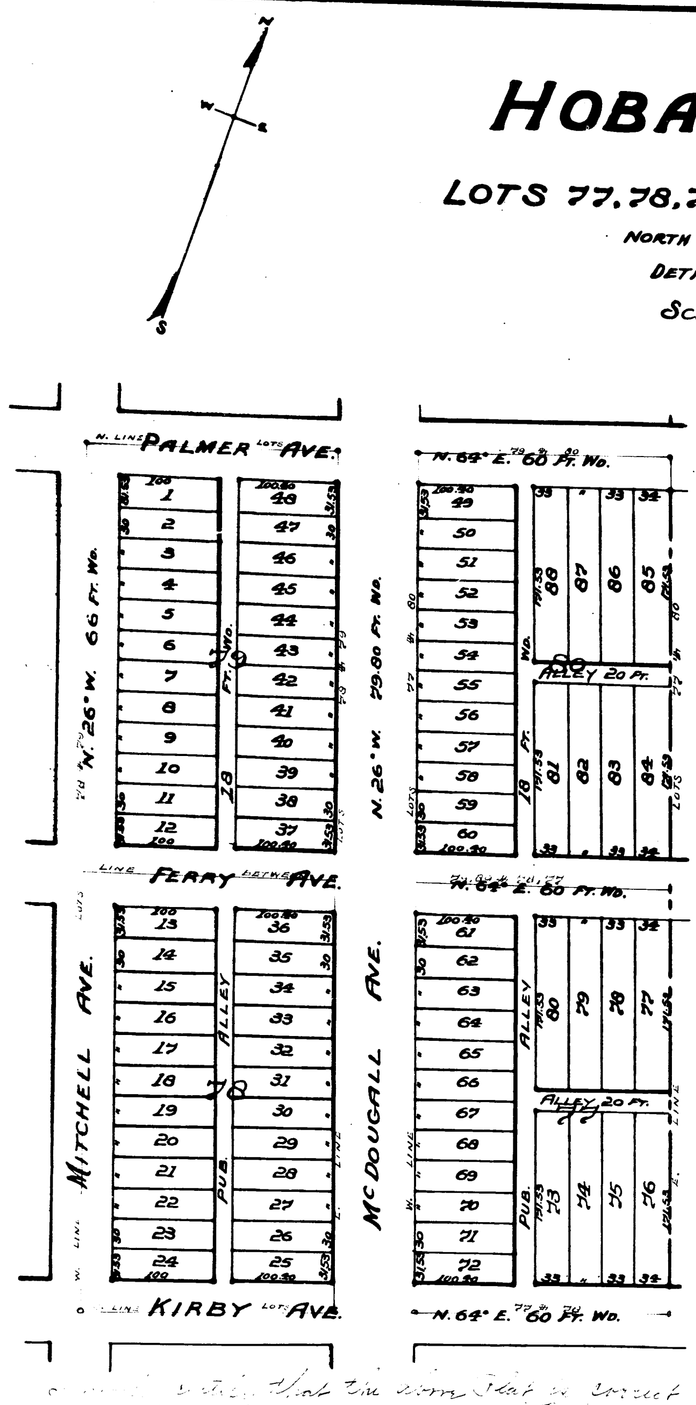

State of Michigan } S.S.
County of Wayne }

I, O. P. Gulley Register of Deeds, duly authorized, Survey, hereby certify that we have each carefully compared the annexed copy with the plat of "Hoban's Sub. of Lots Nos. 77, 78, 79 & 80 of the Mc Dougall Farm north of Gratiot St. Detroit, Wayne Co. Mich." now on record in the office of said Register of Deeds, that it is a true transcript therefrom, and of the whole of such record.

O. P. Gulley Register of Deeds.
Chas. E. Hall Deputy.

Know all men by these Presents That we, James Hoban, Executor & Trustee under the last will & testament of Eliza A. Hoban, deceased, James Hoban, Marie L. Hoban, nee Mitchell, Eliza A. Hoban, nee James Hoban, Jennie Hoban Hennessy nee Mitchell, Charles Paquette Mitchell & Willis Cutler Mitchell have caused the land represented on the above plat to be surveyed, platted & laid out by the name of "Hoban's Sub. of Lots Nos. 77, 78, 79 & 80 of the Mc Dougall Farm north of Gratiot St. Detroit, Wayne Co. Mich." and that the streets and alleys shown on said plat are hereby dedicated to the use of the public. In witness whereof we have hereunto set our hands & seals this 18th day of September A.D. 1905. Signed & sealed in presence of Geo. E. Hewett. C. E. Hoffman. James Hoban Executor & Trustee under the last will & testament of Eliza A. Hoban, deceased. James Hoban. Marie Louise Hoban (nee Mitchell) by James Hoban her attorney in fact. Eliza A. Hoban. James Hoban Attorney for Jennie Hoban Hennessy. Charles Paquette Mitchell. Willis Cutler Mitchell.

District of Columbia }
Washington City } S.S.

On this 18th day of September A.D. 1905 before me personally appeared Rudolph F. Holtzman a Commissioner for the State of Michigan, residing in the District of Columbia duly commissioned, sworn and acting, James Hoban Executor & Trustee under the last will & testament of Eliza A. Hoban, deceased, James Hoban, individually & as attorney in fact for Marie L. Hoban, nee Mitchell, Eliza A. Hoban, Charles Paquette Mitchell & Willis Cutler Mitchell known to me to be the persons who executed the above dedication & acknowledged the same to be their free act & deed.

Rudolph F. Holtzman.
Commissioner of Deeds for Michigan residing in the District of Columbia.
Office 1321 E St. N.W.
Washington D.C.

Commissioners Seal

Examined & Approved Oct. 23, 1905.
John F. Wilkinson.
Deputy Auditor General.

CITIZENS SAVINGS BANK.
by Richard K. Fyfe
President Citizens Savings Bank
by Frank P. Tillotson Cashier

State of Michigan } S.S.
County of Wayne }

On this 24th day of October, one thousand nine hundred and five before me, the undersigned, personally came the above named R. K. Fyfe and Frank P. Tillotson, known to me to be the persons who executed the above instrument as the President and Cashier of The Citizens Savings Bank, and severally acknowledged that they executed the same, for the intents and purposes therein mentioned.

Geo. D. Baldwin
Notary Public in and for said County.

My commission expires January 12th 1907

I, Chas. E. Hall Engineer and Surveyor, hereby certify that the above plat is correct and that Permanent Concrete Set Stones as indicated thereon have been placed at the corners of the blocks and at the intersections of the streets and alleys, as shown on said plat. Dated, Detroit, March 10th, 1906.

Chas. E. Hall
Engineer and Surveyor.

State of Michigan } S.S.
County of Wayne }

I, O. P. Gulley Register of Deeds, duly authorized, Survey, hereby certify that we have compared the annexed copy with the original plat of "Hoban's Sub. of Lots Nos. 77, 78, 79 & 80 of the Mc Dougall Farm north of Gratiot St. Detroit, Wayne Co. Mich." and that it is an exact transcript therefrom, and of the whole of such original map or plat.

O. P. Gulley Register of Deeds.
Survey

CITY TREASURER'S OFFICE
Detroit, Mich. Nov. 1-05
I hereby certify that according to the records of this office, all General City Taxes and special assessments against above described property are paid to date including the year 1905 General City Taxes.
W. B. Goudreau
per Swan City Treas

REGISTER OF DEEDS OFFICE } ss.
WAYNE COUNTY,
This instrument was received for record this 11th day of Nov. 1905 at 9:35 o'clock A. M. and recorded in Liber 24 of Deeds, on page 27 as proper certificate was furnished in compliance with Sect. 185, of Senate Bill No. 189 File 212, Act of 1893.
O. P. Gulley
Register of Deeds

ClikPDF - www.clikpdf.com

HOBAN'S SUB.

OF

LOTS 77, 78, 79 & 80 OF THE McDOUGALL FARM

NORTH OF GRATIOT ST.

DETROIT, WAYNE CO. MICH.

SCALE: 1 INCH = 100 FT.

-7090-0

Filed in Auditor General's Dep't
APR 13 1910
Geo. E. Hauser
Deputy Auditor General.

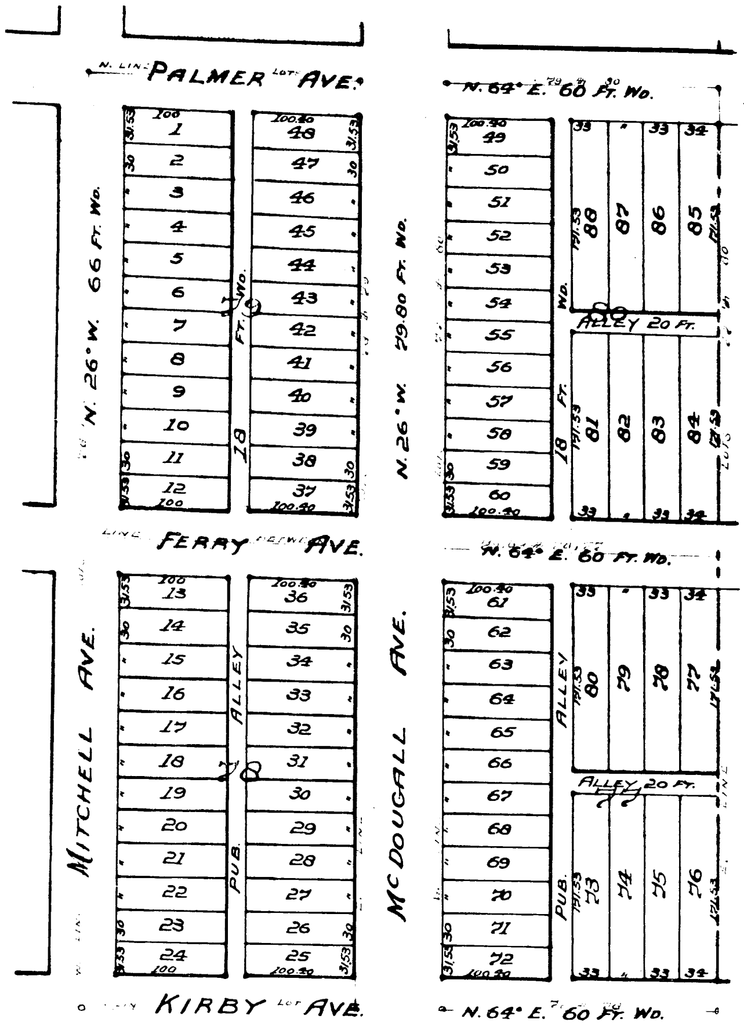

State of Michigan } S.S.
County of Wayne }

I, O. P. Gulley Register of Deeds, William G. Luce, Deputy, hereby certify that we have carefully compared the annexed copy with the plat of "Hoban's Sub. of Lots 77, 78, 79 & 80 of the McDougall Farm North of Gratiot St. Detroit, Wayne Co. Mich." now on file in the office of said Register of Deeds, and that the same is a correct transcript therefrom and of the whole of said plat.

O. P. Gulley Register of Deeds,
By [illegible]

[illegible] Commissioner of Deeds for Michigan, for the State of Georgia. Office 1321 E St. N.W. Washington D.C.

Commissioner's Seal

Examined & Approved
Sept. 23, 1905.
John F. Atkinson.
County Auditor General.

CITY TREASURER'S OFFICE
Detroit, Mich. Nov. 1-05

I hereby certify that according to the records of this office, all General City Taxes and special assessments against above described property are paid to date including the General City Taxes for [illegible]

W. B. Swan
City Treas.
per Swan

O. P. Gulley Register of Deeds.
By [illegible] Deputy.

REGISTER OF DEEDS OFFICE } ss.
WAYNE COUNTY,
This instrument was received for record this 11th day of Oct. 1905 at 9:35 o'clock A. M. and recorded in Liber 24 on page 11 as proper certificate was furnished in compliance with Sect. 135, of Senate Bill No. 199 File 212, Act of 1895.

O. P. Gulley
Register of Deeds.

by Richard H. Fyfe
President Citizens Savings Bank
by Frank F. Tillotson Cashier

State of Michigan } S.S.
County of Wayne }

On this 24th day of October, one thousand nine hundred and five, before me, the undersigned, personally came the above named R. H. Fyfe and Frank F. Tillotson, known to me to be the persons who executed the above instrument as the President and Cashier of The Citizens Savings Bank, and severally acknowledged that they executed the same, for the intents and purposes therein mentioned.

Geo. D. Barbour
Notary Public in and for said County.

My commission expires
January 1st 1907