

EASTDALE

Emmett Township, Calhoun County, Michigan

HARLAN K. WHITNEY, Civil Engineer

DEDICATION

KNOW ALL MEN BY THESE PRESENTS, That we, Raymond D. Sleight, husband and wife, of the City of Battle Creek, Calhoun County, Michigan, and William H. Hall, of the Township of Emmett, Calhoun County, Michigan, as proprietors, and Lucy H. Hall, wife of William H. Hall, of Emmett Township, County and State aforesaid, have caused this plat to be surveyed, laid out and platted, to be known as "Eastdale," and that the streets and avenues as shown on said plat are hereby dedicated to the use of the public.

At the time of the enrolling of these presents the said William H. Hall and Lucy H. Hall, his wife, are the owners of a strip of land (hereon platted as a part of Vernon Avenue) 25 feet wide east and west, and extending from the East and west quarter line of section 9, T. 2 S. R. 7 W. to the north line of the Marshall and Battle Creek Highway (hereon shown as Marshall Street) and bounded on the west by a line 10 rods east of the half quarter line of the southeast quarter of said section; also a strip of land (hereon platted as a part of Edgewood Avenue) 17 feet wide north and south and 1144 feet long east and west, bounded on the east by the east line of said section 9, and bounded on the south by the east and west quarter line of said section, and the said Raymond D. Sleight and Ambra A. Sleight own the balance of the land platted, Subject to the Right of Way of the Michigan Traction Company.

Signed and sealed in presence of:

Raymond D. Sleight [L.S.]
Ambra A. Sleight [L.S.]
William H. Hall [L.S.]
Lucy H. Hall [L.S.]
Witnesses: Roy M. Laddum, R. J. Spaulding

STATE OF MICHIGAN,
COUNTY OF CALHOUN,

On this 13th day of June, A. D. 1912, before me, before me, a Notary Public in and for said County, personally appeared the above named Raymond D. Sleight, and Ambra A. Sleight, husband and wife, and William H. Hall, and Lucy H. Hall, his wife, known to me to be the persons who executed the above dedication and severally acknowledged the same to be their free act and deed.

Roy M. Laddum
Notary Public, Calhoun County, Michigan
My Commission expires August 1st 1915

DESCRIPTION OF LAND PLATTED

The land embraced in the annexed plat of "Eastdale," is all that part of the east half of section 9, and the north half of the northeast quarter of section 16, all in T. 2 S., R. 7 W. (Emmett Township) Calhoun County, Michigan, described as follows, to wit:—
Beginning at a point, "A", on the east line of said section 9, in said Township, 17 feet north of the east quarter post;
Running thence due west, parallel with the east and west quarter line of the east half of said section, "B";
Thence due south, parallel with said half quarter line, 637.35 feet to the center of the Marshall and Battle Creek Highway, at "C";
Thence N. 88° 22' W., along the center line of said highway, 165.15 feet to said half quarter line, at "D";
Thence due south, along said half quarter line, 2015.1 feet, to the south line of said section 9, at "E";
Thence due east, 1316.3 feet, to the east line of said section 16, at "G";
Thence N. 0° 27' W., 664 feet along the east line of said section 16, to the section corner, "H";
Thence 10° W. 2657 feet, along the east line of said section 9, to the place of beginning.
All bearings assumed true meridian. Assumed magnetic variation N. 0° 27' W. Scale 200 feet to an inch.

WITNESSES TO MONUMENTS

"A." 6-inch cherry, N. 44° W., 6 feet;
"B." 18-inch pine, N. 35° W., 65 feet;
"C." S. E. corner house foundation, N. 46 1/4° W., 106.4 ft.;
"D." S. E. corner stone porch, N. 15° 15' W., 54.6 feet;
"E." 8-inch cherry, N. 45° W., 8.5 feet;
"F." 8-inch elm, S. 45° W., 12.5 feet;
"G." Center of ditch, east 2 feet;
"H." 8-inch willow, S. about 10° W., 121.8 feet.
3-inch cherry, S. 40° W., 4 feet.
18-inch pine, N. 4° 30' W., 49 feet.
S. E. corner house foundation, N. 6° W., 67.8 feet.
S. W. corner house foundation, N. 29° E., 79.1 feet.
7-inch white oak, S. about 25° W., 29 1/4 feet.
16-inch elm, N. 5° W., 25.1 feet.
East and west fence, south 2 feet.

SURVEYORS' CERTIFICATE

WE HEREBY CERTIFY, That the Plat hereon delineated, is a correct one, and that permanent monuments have been planted as thereon shown, at all angles in the boundaries of the land platted, and at all intersections of streets and avenues, the same consisting of Iron Pipe Stakes, about 2 feet long and about one inch in diameter, at all points marked thus ⊙, except 3-inch solid vitrified tile re-survey monuments, one foot long at point marked thus ⊗.

Arthur H. Chase, Surveyor
Harlan K. Whitney, Civil Engineer

TOWNSHIP CLERK'S CERTIFICATE

I HEREBY CERTIFY that this plat was approved by the Township Board of Emmett Township, on the 13th day of June, A. D. 1912.
John F. Cronkrite, Clerk of Emmett Township, Calhoun County, Michigan

COUNTY TREASURER'S TAX CERTIFICATE

STATE OF MICHIGAN,
COUNTY OF CALHOUN.
On this 13th day of June, A. D. 1912,
I hereby certify that there are NO tax liens or titles held by the State on the lands described in the within instrument, and that there are NO tax liens or titles held by individuals on said lands for the five years preceding the date of said instrument, and that the taxes for the said period of five years are paid, as shown by the records of this office.
Geo. S. Barnes, Treasurer of Calhoun County, Michigan.

Examined and Approved
JUN 13 1912

Geo. S. Barnes
Deputy Auditor General.

COPY
REGISTER'S OFFICE,
Calhoun COUNTY, MI.
FILED
Eastdale
JUN 13 1912
J. S. Barnes
Deputy Auditor General.
ORIGINAL ON FILE


I hereby certify that this copy is a true copy of the MAP or PLAT forwarded the Register of Deeds for recording.

Compared JUN 13 1912
Geo. S. Barnes
Deputy Auditor General.

Filed in Auditor General's Dep't

JUN 19 1912

Geo. S. Barnes
Deputy Auditor General.

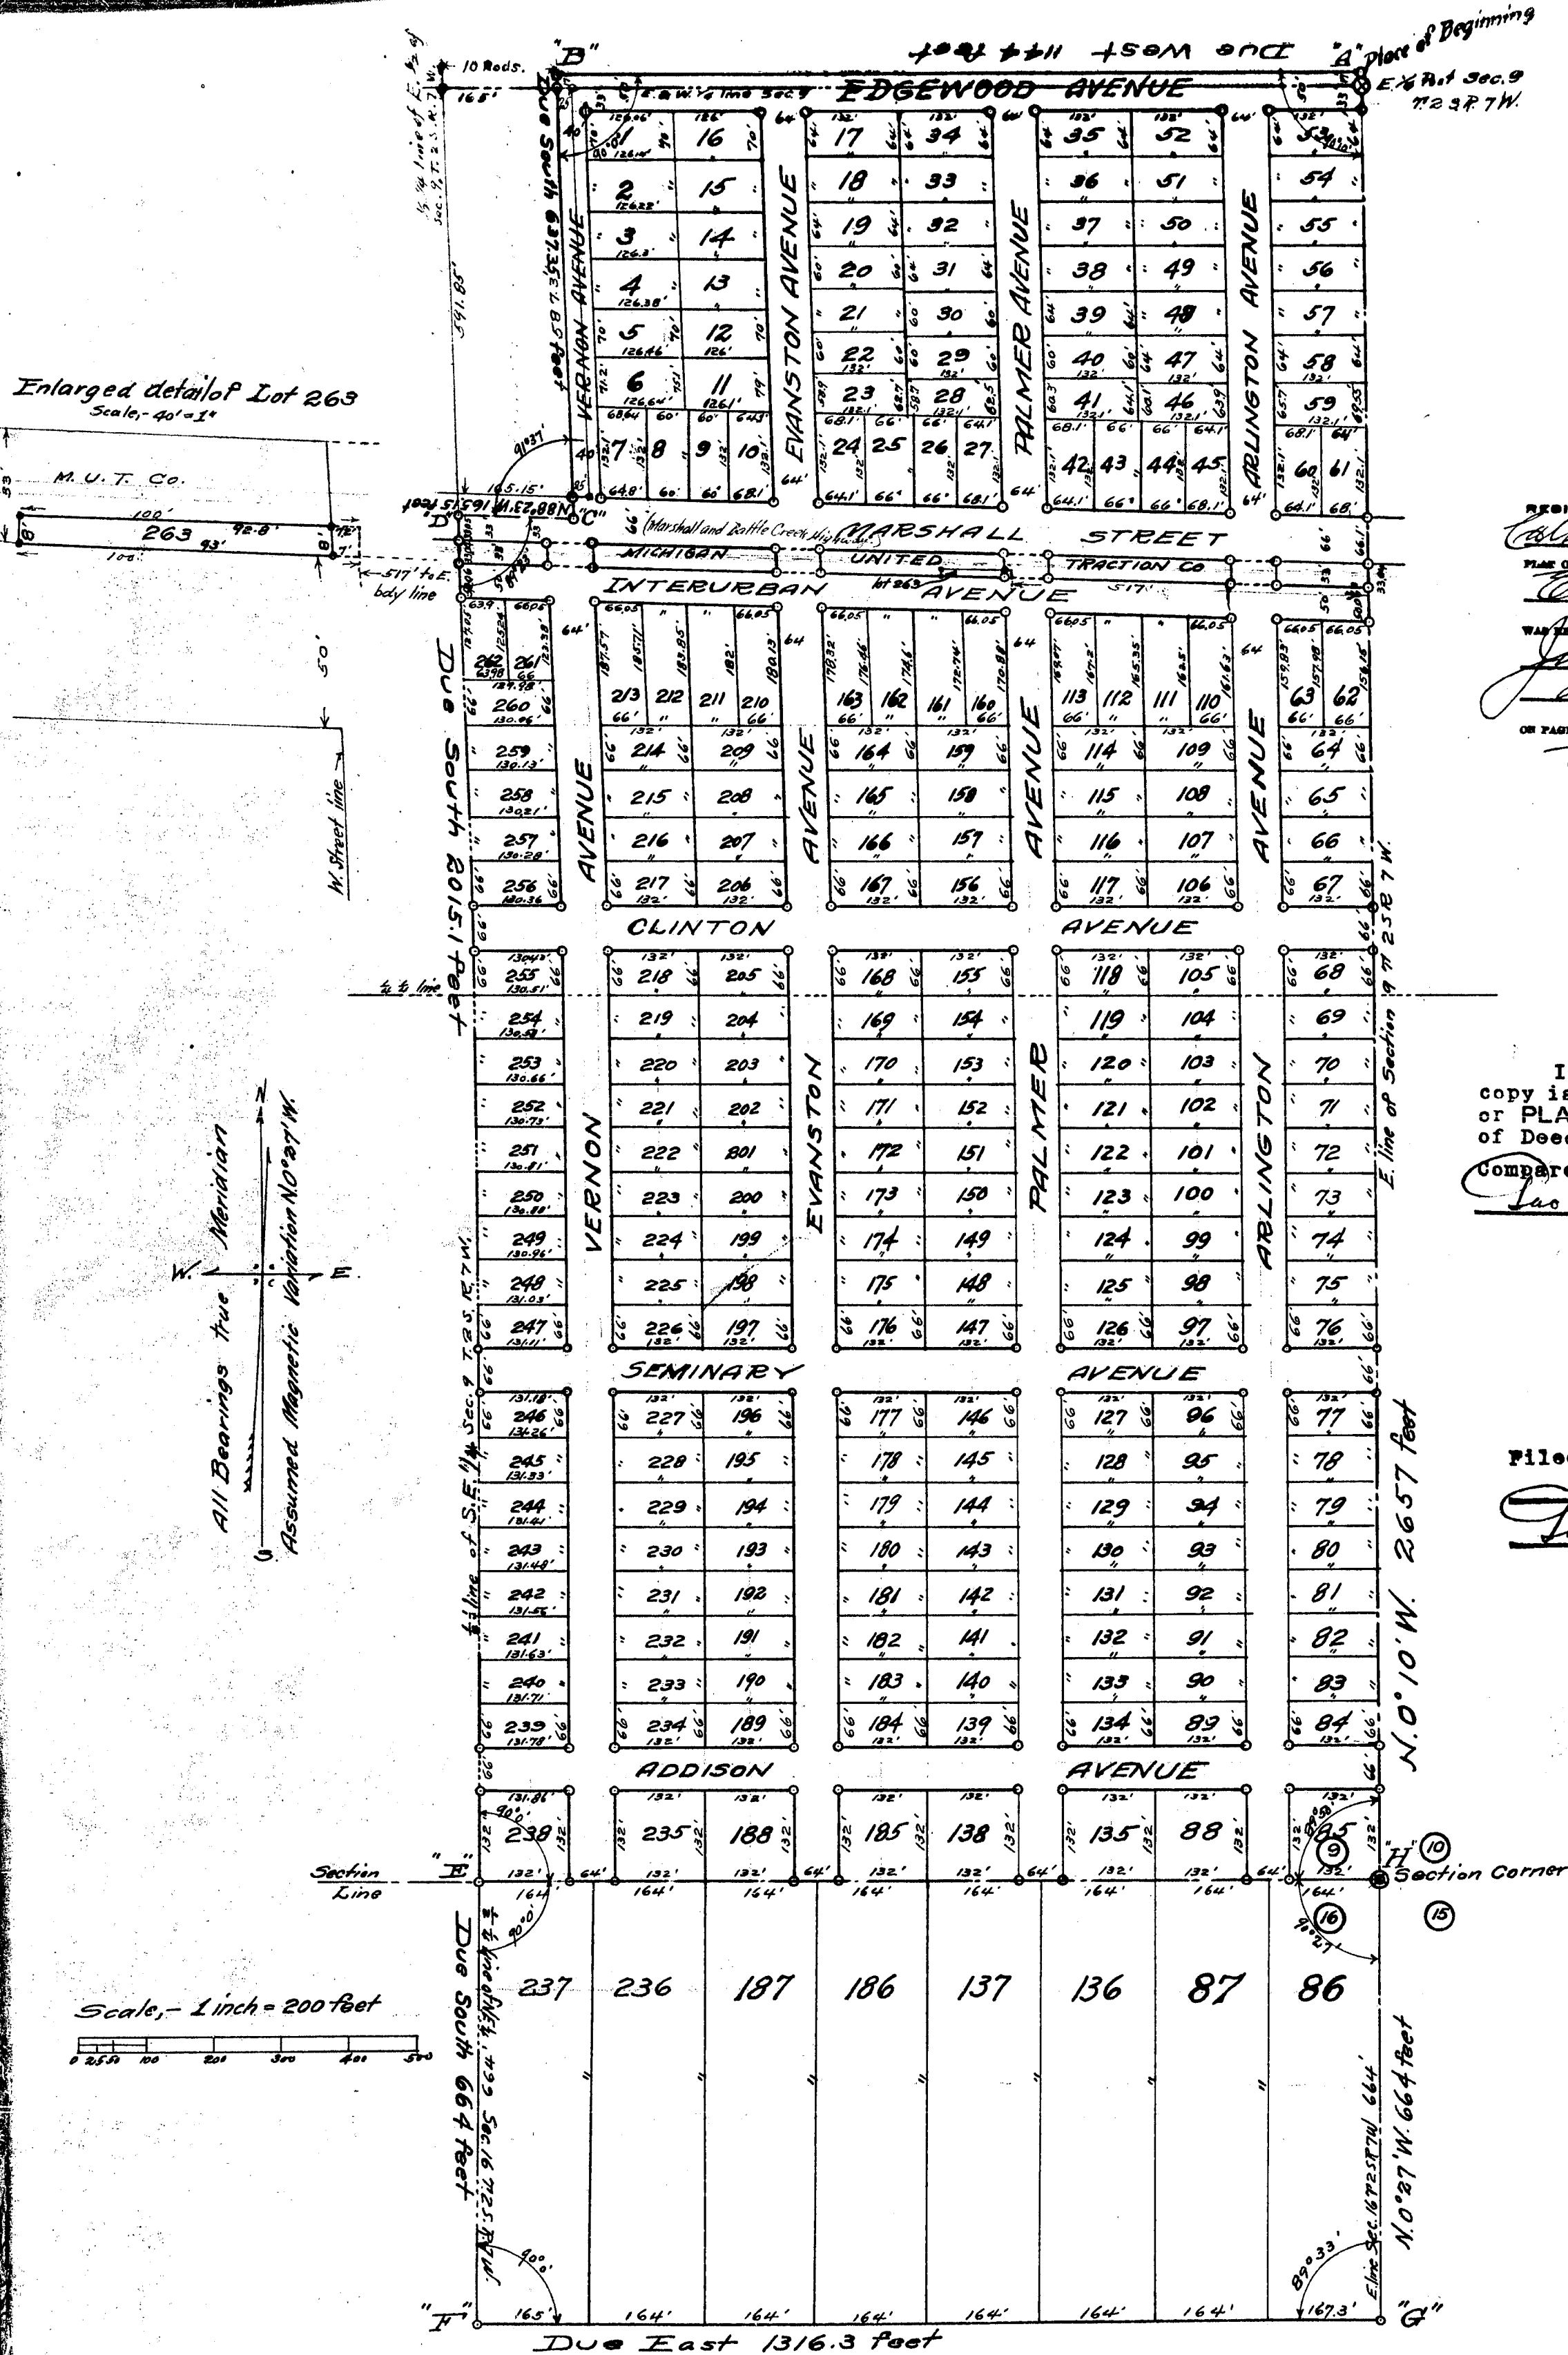

13498

EASTDALE

Emmett Township, Calhoun County, Michigan

HARLAN K. WHITNEY, Civil Engineer

DEDICATION

KNOW ALL MEN BY THESE PRESENTS, That we, Raymond D. Sleight and Ambra A. Sleight, husband and wife, of the City of Battle Creek, Calhoun County, Michigan, and William H. Hall, of the Township of Emmett, Calhoun County, Michigan, as proprietors, and Lucy H. Hall, wife of William H. Hall, of Emmett Township, County and State aforesaid, have caused the land embraced in the annexed plat to be surveyed, laid out and platted, to be known as "Eastdale," and that the streets and avenues as shown on said plat are hereby dedicated to the use of the public.

At the time of the enrolling of these presents the said William H. Hall and Lucy H. Hall, his wife, are the owners of a strip of land (hereon platted as a part of Vernon Avenue) 25 feet wide east and west, and extending from the East and west quarter line of section 9, T. 2 S. R. 7 W. to the north line of the Marshall and Battle Creek Highway (hereon shown as Marshall Street) and bounded on the west by a line 10 rods east of the half quarter line of the southeast quarter of said section; also a strip of land (hereon platted as a part of Edgewood Avenue) 17 feet wide north and south and 1144 feet long east and west, bounded on the east by the east line of said section 9, and bounded on the south by the east and west quarter line of said section, and the said Raymond D. Sleight and Ambra A. Sleight own the balance of the land platted, Subject to the Right of Way of the Michigan Traction Company.

Signed and sealed in presence of:

Raymond D. Sleight [L.S.]
Ambra A. Sleight [L.S.]
William H. Hall [L.S.]
Lucy H. Hall [L.S.]
Witnesses: [Signatures]

STATE OF MICHIGAN,
COUNTY OF CALHOUN.

On this fourth day of June, A. D., 1912, before me, before me, a Notary Public in and for said County, personally appeared the above named Raymond D. Sleight, and Ambra A. Sleight, husband and wife, and William H. Hall, and Lucy H. Hall, his wife, known to me to be the persons who executed the above dedication and severally acknowledged the same to be their free act and deed.

[Signature]
Notary Public, Calhoun County, Michigan.
My Commission expires August 1st 1915

DESCRIPTION OF LAND PLATTED

The land embraced in the annexed plat of "Eastdale," is all that part of the east half of the east half of section 9, and the north half of the northeast quarter of the northeast quarter of section 16, all in T. 2 S. R. 7 W. (Emmett Township) Calhoun County, Michigan, described as follows, to wit:—

Beginning at a point, "A", on the east line of said section 9, in said Township, 17 feet north of the east quarter post; Running thence due west, parallel with the east and west quarter line, and distant 17 feet therefrom, 1144 feet to a point distant 165 feet east of the half quarter line of the east half of said section, "B"; Thence due south, parallel with said half quarter line, 637.35 feet to the center of the Marshall and Battle Creek Highway, at "C"; Thence N. 88° 23' W., along the center line of said highway, 165.15 feet to said half quarter line, at "D"; Thence due south, along said half quarter line, 2015.1 feet, to the south line of said section 9, at "E"; Thence due south, along the half quarter line of the northeast quarter of section 16 in said Township, 664 feet, to "F"; Thence due east, 1316.3 feet, to the east line of said section 16, at "G"; Thence N. 0° 27' W., 664 feet along the east line of said section 16, to the section corner, "H"; Thence 10° 10' W. 2657 feet, along the east line of said section 9, to the place of beginning.

All bearings assumed true meridian. Assumed magnetic variation N. 0° 27' W. Scale 200 feet to an inch.

WITNESSES TO MONUMENTS

"A," 6-inch cherry, N. 44° W., 6 feet; 3-inch cherry, S. 40° W., 4 feet.
"B," 18-inch pine, N. 38° W., 65 feet; 18-inch pine, N. 4° 30' W., 49 feet.
"C," S. E. corner house foundation, N. 46° W., 106.4 ft.; S. E. corner house foundation, N. 6° W., 67.8 feet.
"D," S. E. corner stone porch, N. 15° 15' W., 54.6 feet; S. W. corner house foundation, N. 39° E., 79.1 feet.
"E," 8-inch cherry, N. 45° W., 8.5 feet; 7-inch white oak, S. about 26° W., 29 1/4 feet.
"F," 8-inch elm, S. 45° W., 12.5 feet; 16-inch elm, N. 5° W., 25.1 feet.
"G," Center of ditch, east 2 feet; East and west fence, south 2 feet.
"H," 8-inch willow, S. about 10° W., 121.8 feet.

SURVEYORS' CERTIFICATE

WE HEREBY CERTIFY, That the Plat hereon delineated, is a correct one, and that permanent monuments have been planted as thereon shown, at all angles in the boundaries of the land platted, and at all intersections of streets and avenues, the same consisting of Iron Pipe Stakes, about 2 feet long and about one inch in diameter, at all points marked thus ○, except 3-inch solid vitrified tile re-survey monuments, one foot long at point marked thus ⊗.

[Signatures]
Surveyor [Signature] Civil Engineer [Signature]

TOWNSHIP CLERK'S CERTIFICATE

I HEREBY CERTIFY that this plat was approved by the Township Board of Emmett Township, on the.....

Third day of June, A. D., 1912.
[Signature]
Clerk of Emmett Township, Calhoun County, Michigan

COUNTY TREASURER'S TAX CERTIFICATE

STATE OF MICHIGAN,
COUNTY OF CALHOUN.

On this fourth day of June, A. D., 1912, I hereby certify that there are NO tax liens or titles held by the State on the lands described in the within instrument, and that there are NO tax liens or titles held by individuals on said lands for the five years preceding the date of said instrument, and that the taxes for the said period of five years are paid, as shown by the records of this office.

[Signature]
Treasurer of Calhoun County, Michigan.

Examined and Approved
JUN 13 1912

[Signature]
Deputy Auditor General.

COPY
REGISTER'S OFFICE,
Calhoun County, SS.
PLAT OF
Eastdale
WAS RECORDED THIS 18 DAY OF
June, A. D. 1912, BY CLERK
J. H. LEE, OF PLAT
ON PAGE 21
[Signature]
ENGINEER OF RECORD
ORIGINAL ON FILE

I hereby certify that this copy is a true copy of the MAP or PLAT forwarded the Register of Deeds for recording.

Compared JUN 13 1912
[Signature]
Deputy Auditor General.

Filed in Auditor General's Dep't

JUN 19 1912

[Signature]
Deputy Auditor General.

Enlarged detail of Lot 263
Scale, 40' = 1"

M. U. T. Co.
263 92.8 93.8 94.8 1535.8