


Charles A. Allen
17th
Aug 15 1915
to Howard O. Williams
L. Deputy Auditor General.

Clark's Addition
to the
Village of Hthens
Calhoun County Michigan.

Scale 1" = 80' All dimensions are in feet & tenths.

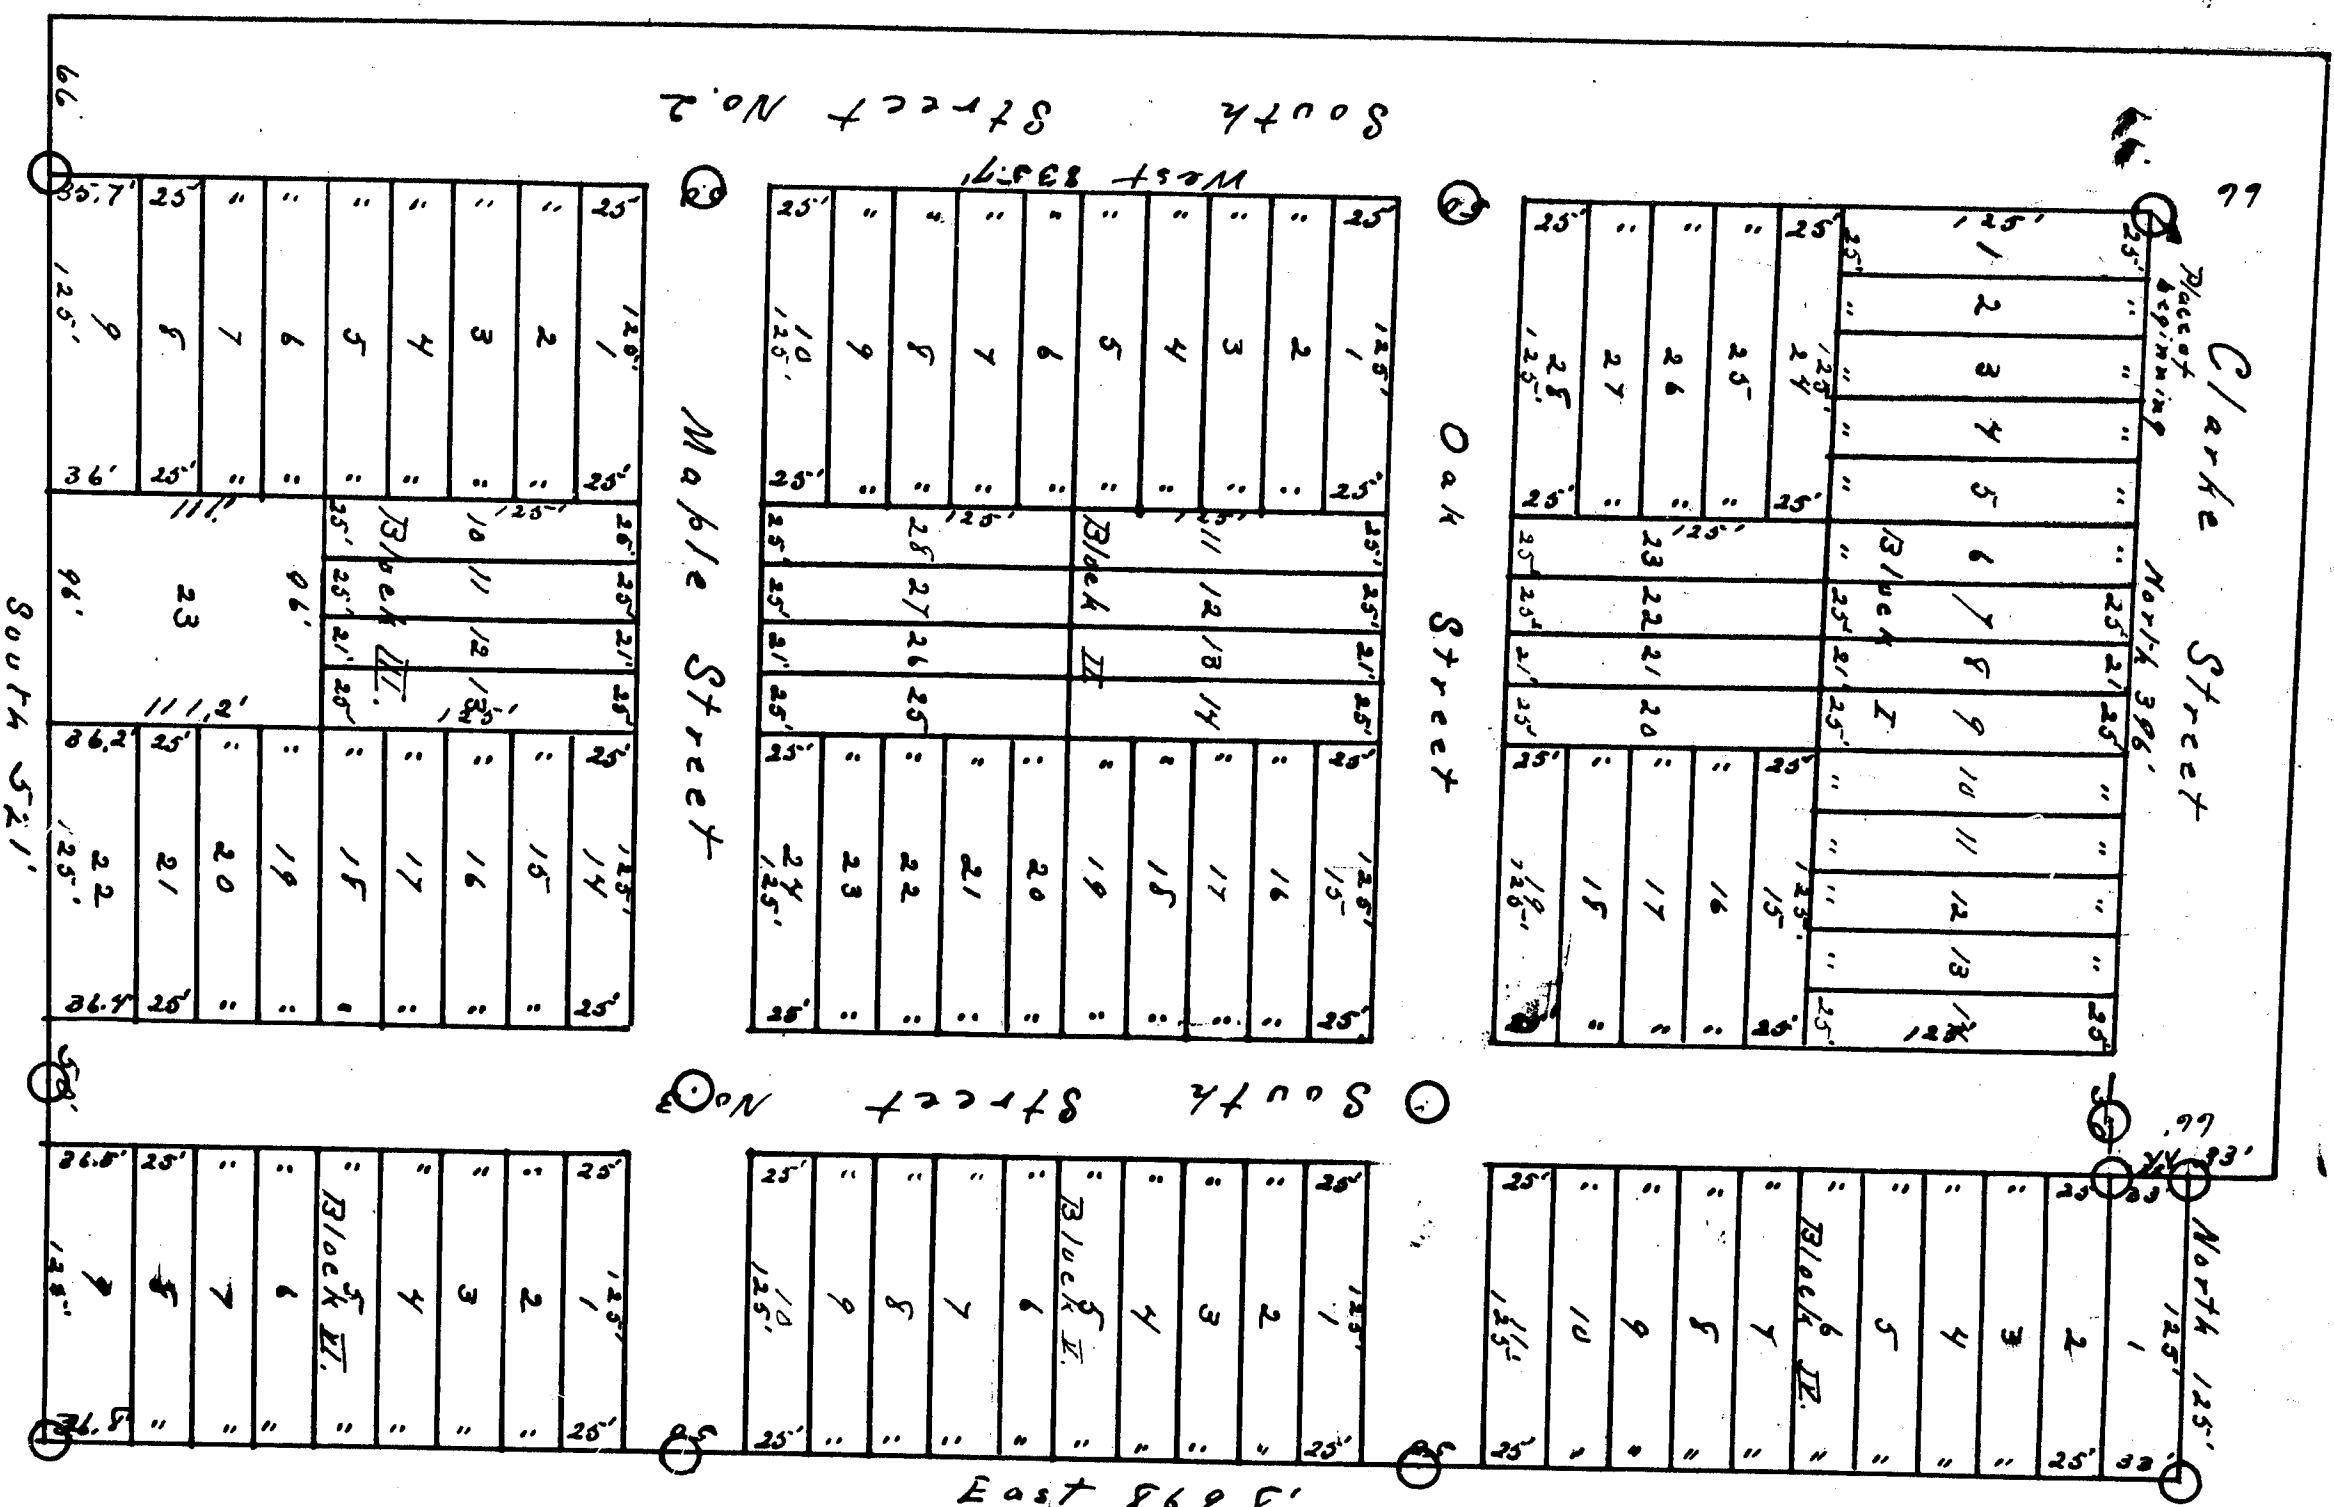

The land embraced in the annexed plat of Clark's Addition to the Village of Hthens, Calhoun County Michigan is described as follows: Beginning at a point 462' south and 396' west of N. E. Cor. of Sec. 33 T. 44. N. R. 8W. Thence N. 83° 57' East 621' East 869.8' North 125' North 33' North 396' to the place of beginning being on the N E 1/4 of said Sec. 33.

Approved by resolution of the Village Council of the Village of Hthens at a meeting held this 15th day of August 1915

Howard O. Wells
Village Clerk.

Filed in Auditor General's Office
Aug 18-1915
C. H. Allen
Deputy Auditor General.

Examined and Approved
Aug 16 1915
Howard O. Williams
Deputy Auditor General.

13519

Know all Men That These Presents: That W. H. Hunt, together with them, as parties of the first part, have caused the land in traced in the annexed plat to be surveyed, laid out and plotted to the town of Clark's Addition to the Village of Hthens Calhoun County Michigan and the streets as shown above are here by dedicated to the use of the public to be known as Clark's Addition to the Village of Hthens Calhoun County Michigan. In witness whereof we have hereunto signed our hands and seals this 15th day of August 1915.

W. H. Hunt
Charles Wells
State of Michigan }
County of Calhoun } S.S.
Dec 10th day of August 1915 before me a Notary Public in and for said County personally came the above named W. H. Hunt together with them known to me to be the true and executed the above dedication and acknowledged the same to be his free act and deed.

Howard O. Wells
Notary Public for Calhoun Co.
My Commission Expires July 10, 1916

I have by certify that the plat shown delineated is a correct and true permanent monument and being of 1" gas pipe 18" long have been placed at all points marked thereon "0" at all angles in the boundaries of the land plotted and at all about in accordance

P. J. O'Neil
Engineer.

Office of Calhoun County Treasurer
Madison Miss Aug. 10 1915
I hereby certify that there are no tax liens on this land against the lands described above and that there are no tax liens on this land held by individuals against said lands for the period of five years preceding the thirty day of August 1915 and that the taxes for said period of five years are all paid as shown by the records of this office

Wm. A. Lane
County Treasurer.

