


**.. HENRY A. SCHILLER'S ..**  
**.. SUB<sup>N</sup> OF OUT LOT 5 ..**  
**.. of the Sub<sup>n</sup> of P. C. 266 ..**  
**.. SPRINGWELLS, WAYNE CO., ..**  
**.. MICH. ..**

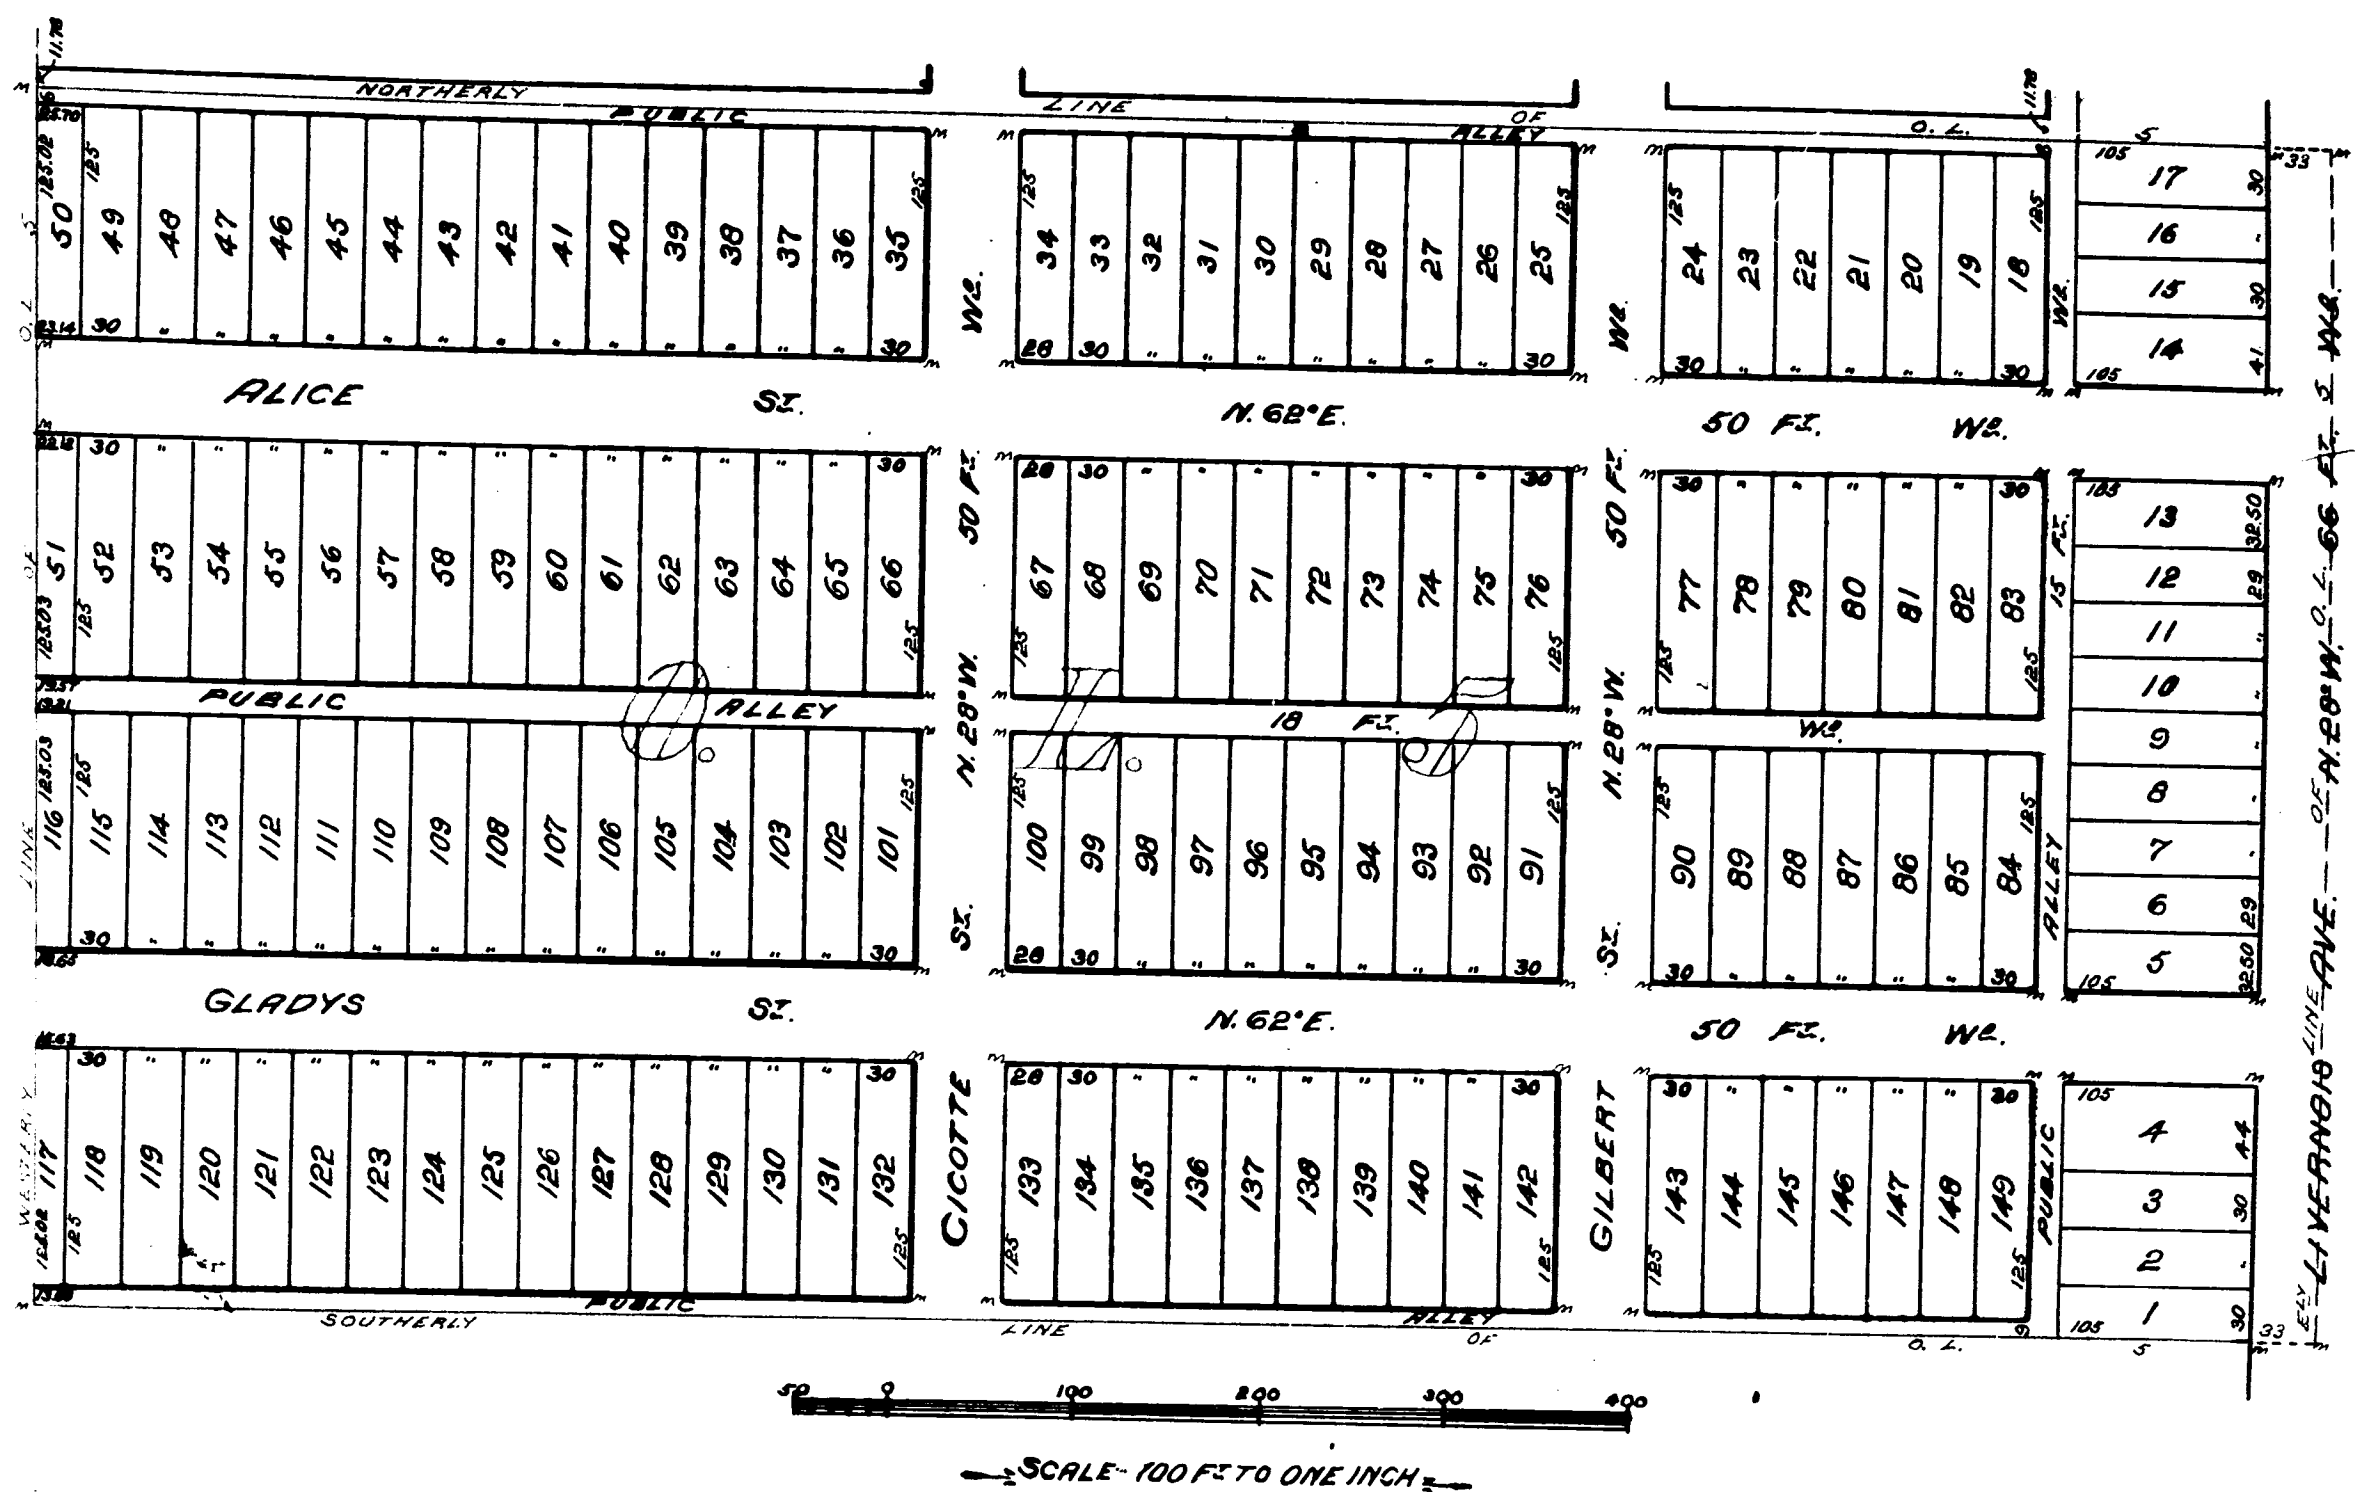

We hereby certify that the plat herein delineated is a correct one and that permanent monuments consisting of white oak stakes have been placed at points marked "M" as thereon shown, at all angles in the corners of the land platting and at all other sections of blocks or streets and alleys.

*Thomas Campau & Son*  
 Surveyors.

Know all men by these Presents - That O. Clotilde Palms Book, have caused to be made for record this plat of "Henry A. Schiller's Subdivision of Out Lot 5 of the Subdivision of Private Claim 266, Springwells, Wayne County, Michigan," by Thomas Campau & Son, Surveyors, and I hereby adopt the same and dedicate the streets and alleys shown for the use of the public.

Witness my Hand and Seal this Twenty-ninth  
 day of November A.D. 1905

Clotilde Palms Book

State of Michigan } ss.  
 County of Wayne

We, Elmer H. Foster, Reg. of Deeds and Thomas Campau & Son, Surveyors, hereby certify that we have each carefully compared this copy with the plat of "Henry A. Schiller's Subdivision of Out Lot 5 of the Subdivision of Private Claim 266, Springwells, Wayne County, Michigan" and that it is an exact copy thereof and of the whole of such original map or plat.

*Elmer H. Foster*  
 Reg. of Deeds,  
*Thomas Campau & Son*  
 Surveyors.

In Presence of  
 James B. Book  
 St. S. Price

State of Michigan } ss.  
 County of Wayne

On this Twenty-ninth day of November A.D. 1905, before me, the subscriber, a Notary Public in and for said County, personally appeared Clotilde Palms Book, known to me to be the same person who executed the above instrument and who acknowledged the same to be her free act and deed.

Charles L. Palmer  
 Notary Public,  
 Wayne County, Michigan.  
 My Commission expires December nineteenth, 1905.

State of Michigan } ss.  
 County of Wayne

We, Elmer H. Foster, Reg. of Deeds and Thomas Campau & Son, Surveyors, hereby certify that we have each carefully compared the annexed copy with the plat of "Henry A. Schiller's Subdivision of Out Lot 5 of the Subdivision of Private Claim 266, Springwells, Wayne County, Michigan" now of record in the office of said Register of Deeds, and that it is a true transcript therefrom of the whole of the original record.

*Elmer H. Foster*  
 Reg. of Deeds,  
*Thomas Campau & Son*  
 Surveyors.

Examined and Approved,  
 Dec. 2, 1905  
 John E. Wilkinson  
 Deputy Auditor General

RECEIVED AND FILED  
 IN AUDITOR GENERAL'S OFFICE,

*John E. Wilkinson*  
 Deputy Auditor General


REGISTER OF DEEDS OFFICE  
 WAYNE COUNTY,  
 This instrument was received for record this  
 21st day of Nov. 1905 at 11:30  
 o'clock A. M. and recorded in Liber  
 of page 133 as proper certificate was  
 furnished in compliance with Sec. 185, of Senate  
 Bill No. 212 of 1904.  
*Elmer H. Foster*  
 Register of Deeds

**SUBV OF OUT LOT 5**

of the Study of D. C. 266

SPRINGWELLS, WAYNE CO.,

.. MICH. ..

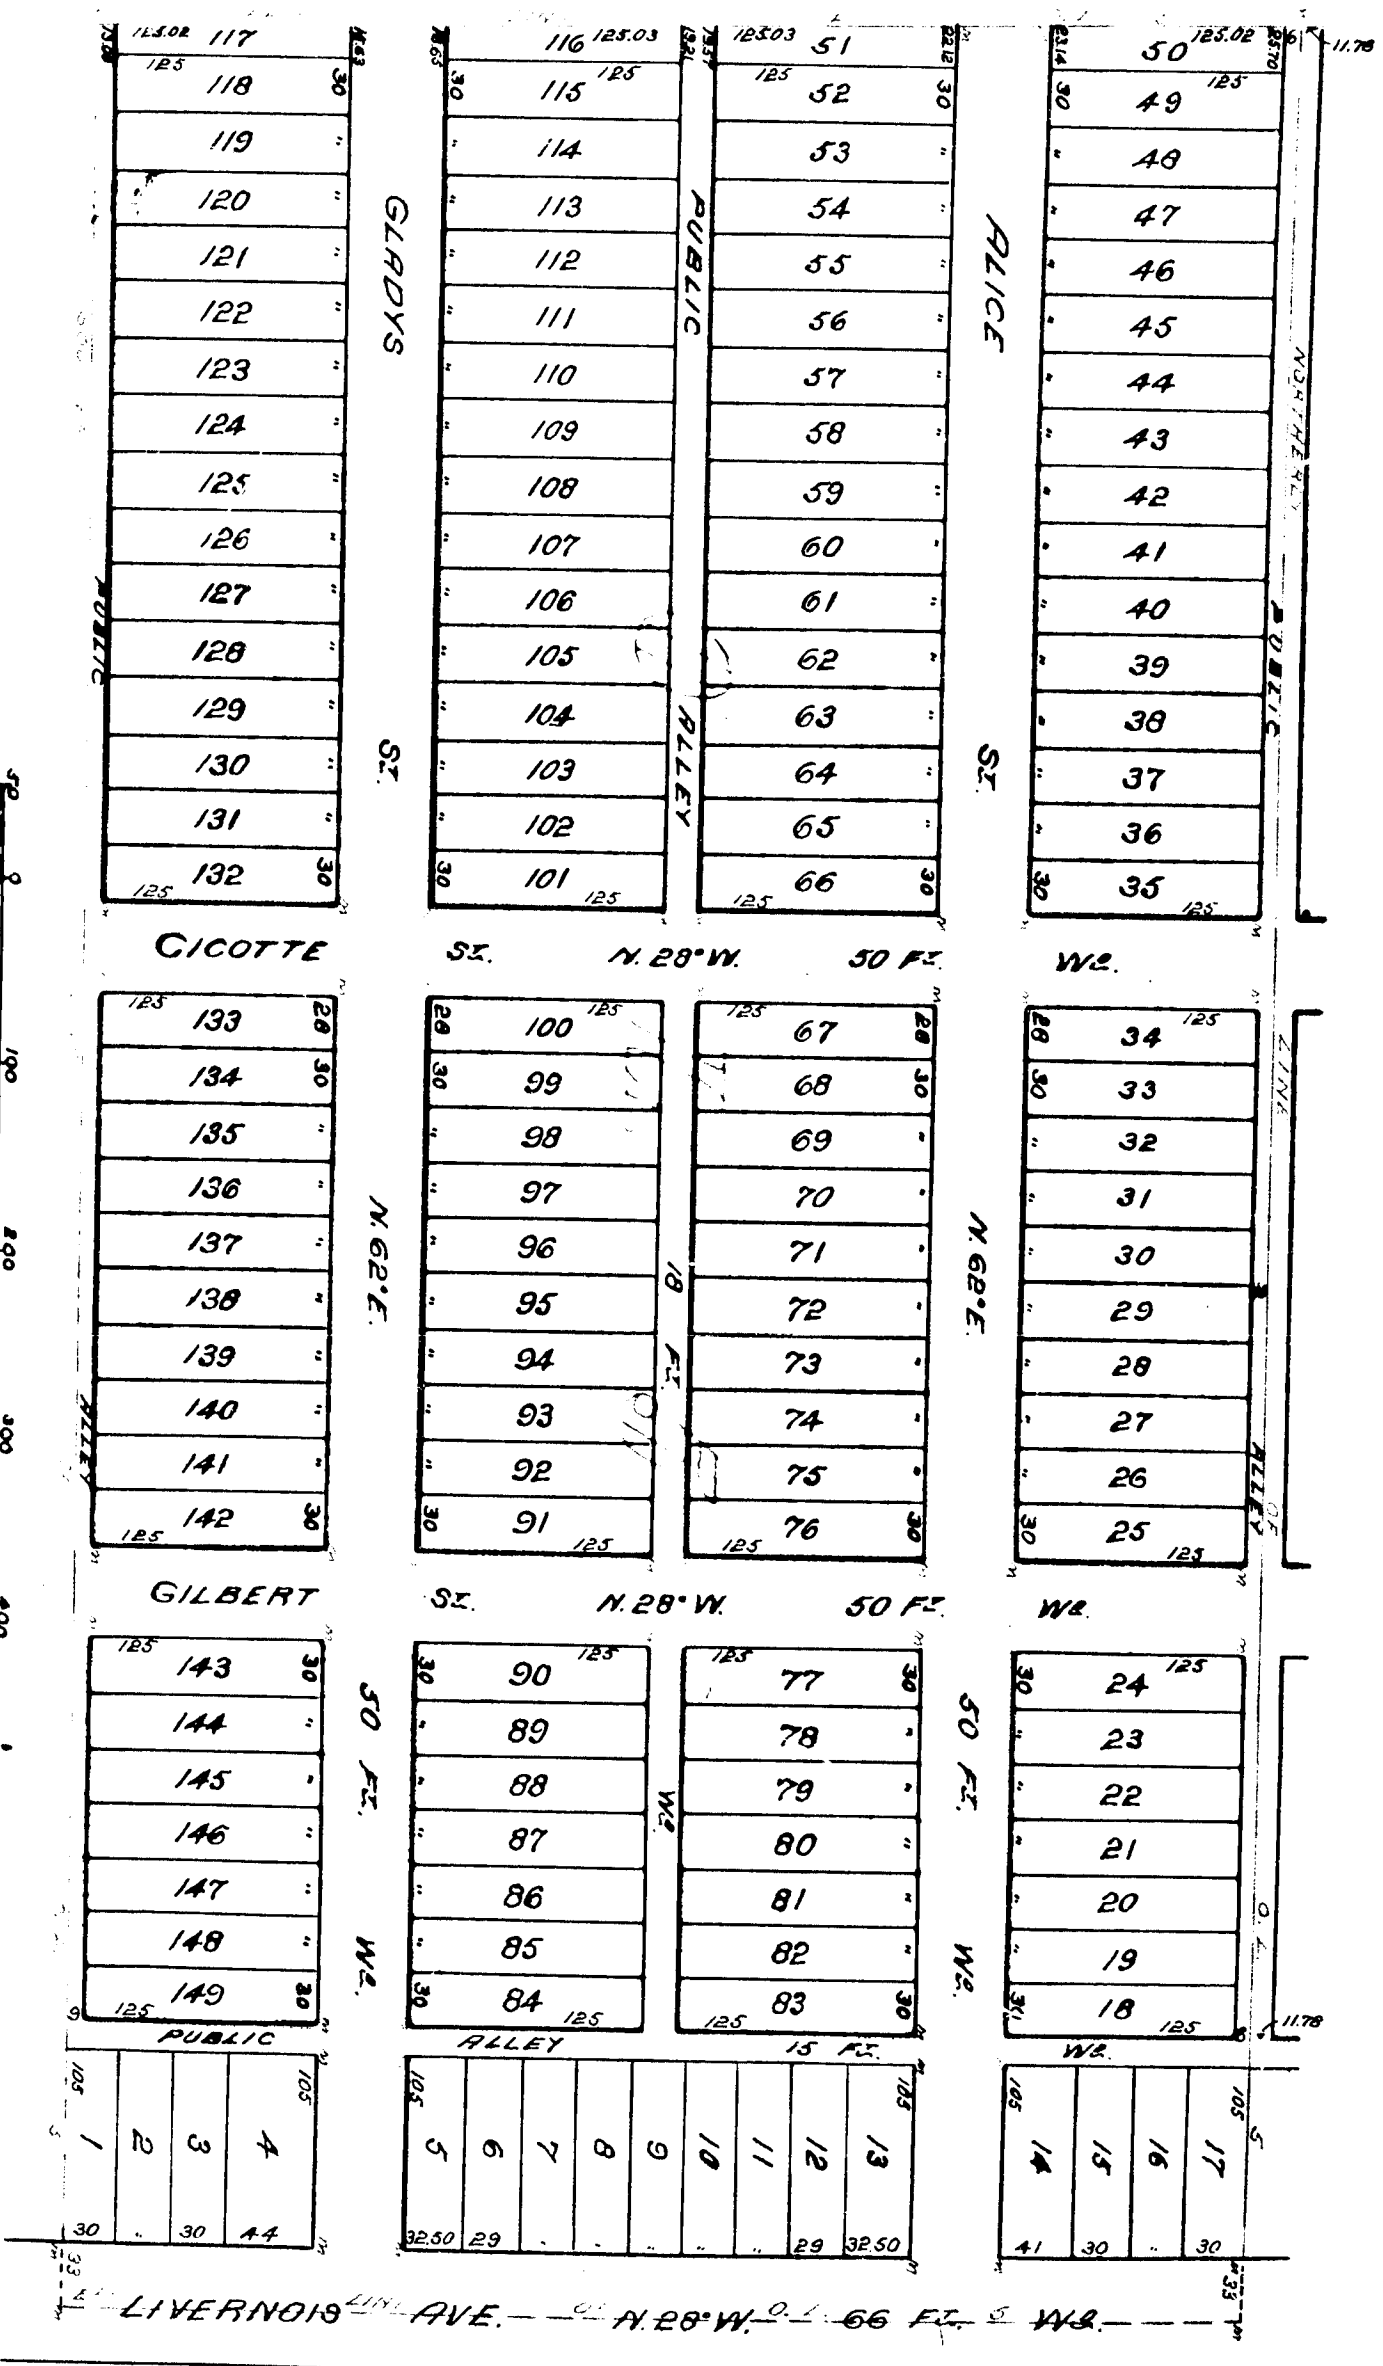

The having certified that the post office is situated in a corner on a road at a former water main  
is to be taking of the office building in a corner adjacent to the main road in a corner of the main  
is to be taking of the office building in a corner adjacent to the main road in a corner of the main  
is to be taking of the office building in a corner adjacent to the main road in a corner of the main

Thomas Hodgson & Son  
Survivors.

For now all men by these Presents - *Sharl. D. Bidelle* *Stalms* *Stony*, have caused to be made for record this plat of "setting A. Schellens Subdivision of Plot Lot 5 of the subdivision of *Divine Union* 1866, *Springsville, Wayne County Michigan*" by *Thomas Campbell & Son, Owners*, and thereby admit the same and declare the same and *Allego* assignor that use of the said.

Wittness my self and seal this instrument  
day of November A.D. 1905

Glendale, Illinois, 1898

The Presence of  
Tannin in Tea.

State of Michigan } ss.  
County of Washtenaw }  
We, Elmer F. Sizemore, Clerk of the Register of Deeds and Thomas Campbell & Son, Surveyors, hereby certify that there is now on record a map or plat of the plat of "Barney A. Swadlow's Subdivision of Lots 21 & 25 of the Subdivision of Town of Orono, Township 6 S., Range 10 W., 4th Meridian" as that it is a valid and legal conveyance and the entire of such original "map or plat".

James A. Baker  
 206X  
 Register of Records,  
 Thomas Shannon & Son  
 212 W. 4th St.

State of Michigan } ss-  
County of Wayne

On this evening, with day of November 21, 1905 before me, the subscriber, a Notary Public in and for said County, personally appeared William John B. of the County to me to the above position who executed the above instrument and who acknowledged the same to be his free act and deed.

State of Michigan } ss.  
County of Wayne }

Mr. James H. Stone & Co. Registration of Bees and Thomas Campbell & Son, Birmingham, certify that we have each carefully compared the annexed copy with the plat of Henry W. Stephens' Subdivision of Lot 2 of 5 of the Subdivision of Original Claim 266, Springfield, Wayne County, Michigan, now of record in the office of said Registrar of Bees, and that it is a true and correct transcript therefrom. *James H. Stone & Co.*, Detroit, Mich.

Examined and Affirmed,

Dec. 2, 1905

### Defining Question 3

### Defining Question 3

RECEIVED AND FILED.

SECTION OF THE COUNTY OF  
WASHE COUNTY,

SECTION OF THE COUNTY OF  
WASHE COUNTY,

Charles L. Stein  
Pottery St.

Mayne County, Michigan

My Commission expires December 1<sup>st</sup> 1905.

This instrument was received for record  
 day of March 1905 at 3  
4 M. and is-ordered in Liber.....  
 Page 45 as proper certificate was  
 compliance with Sec. 185, of Statute

This instrument was received for record  
 day of March 1905 at 3  
4 M. and is-ordered in Liber.....  
 Page 45 as proper certificate was  
 compliance with Sec. 185, of Statute

[illegible][illegible]