


RECEIVED AND FILED
In Auditor General's Office,
December 14/1887

John D. Potts
Dep. Aud. Genl.

PLAT

of
Wilson's Second Addition
to
The Village of Harrison
Clare Co. Mich

Scale 200 feet to one inch

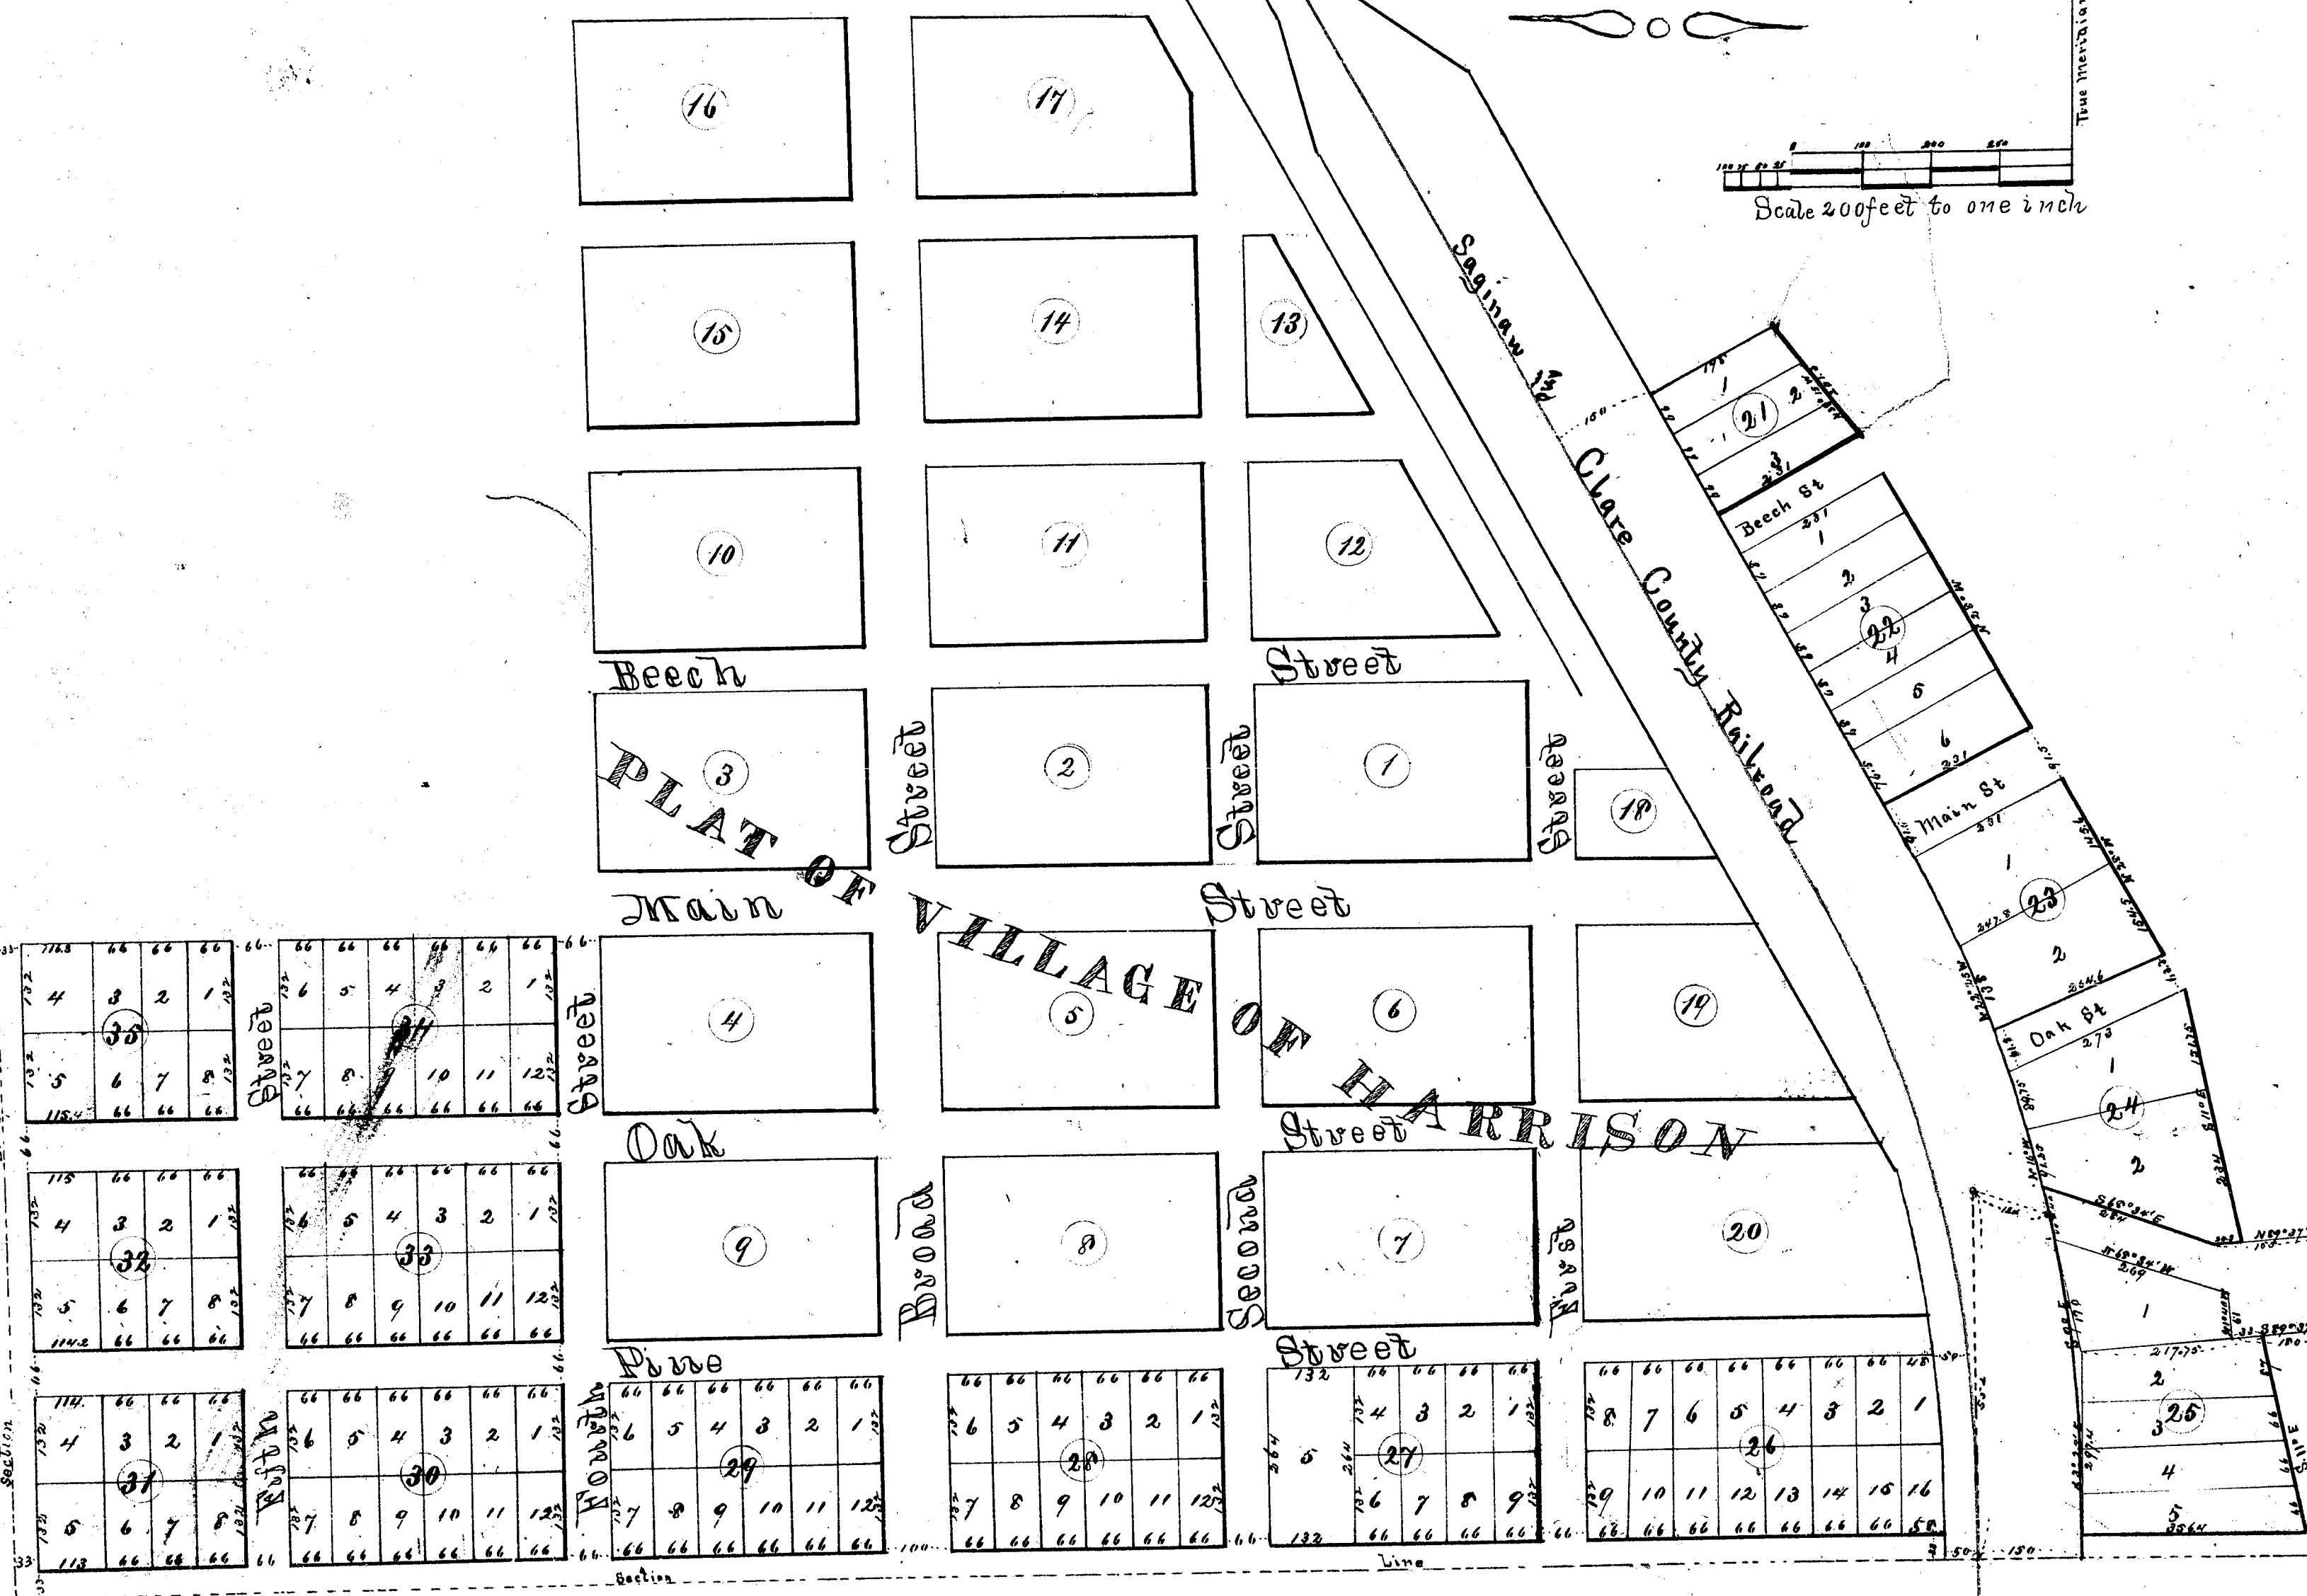

Wilson's Second Addition is located on the 3rd of Section 21, T. 36 N., R. 24 E. and is described as follows to wit: (Project West the south line of Main Street of the Village of Harrison, Clare Co. Mich. until it intersects the section line between Sections 20 & 21; said point and range; thence commencing at a point 80 feet east of said point of intersection and running south parallel to said section line 528 feet to a point 33 feet north of the section line between Sections 20 & 21; 38 feet said point and range; thence east parallel to said last section line and 83 feet distant therefrom 2779 feet to a point 33 feet north and 80 feet west of the intersection of the last mentioned section line and the beginning of the Clare County Railroad; thence north, parallel to the center line of said Railroad and 5 feet distant therefrom 132 feet to the south line of Oak Street in said village; thence West on said south line of Oak Street 1996 feet to the West line of Fourth Street; thence north on said West line of Fourth Street 660 feet to the point south line of Main Street and thence West on said projected line of Main Street 776.3 feet to the place of beginning.

Recommencing at a point 100 feet east of 33 feet north of the intersection of the center line of the Clare County Railroad and the section line between Sections 20 & 21 and running thence S. 25° 15' W. 297.4 feet, thence S. 90° W. 210 feet, thence North westerly parallel to the center line of said Railroad 100 feet distant therefrom 1339 feet, thence N. 62° 15' E. 198 feet, thence S. 88° 15' E. 201.5 feet, thence S. 25° E. 207 feet, thence S. 11° E. 815.75 feet, thence N. 33° 30' W. 33 feet north of said section line and thence west parallel to said section line and 50 feet distant therefrom 334 feet to the place of Recommencing, excepting therefrom a piece of land described as follows: (Project north on the same power the section line of the said Railroad from the above mentioned point of intersection with the said section line 552 feet, thence S. 66° 34' E. 124 feet to a point which is to be taken as the place of beginning; thence S. 16° 14' W. 100 feet, thence S. 89° 37' E. 284 feet, thence N. 89° 37' E. 100 feet, thence S. 11° 40' W. 61 feet, thence S. 68° 30' W. 269 feet to thence S. 90° W. 40 feet to the place of beginning.

Now all men by these presents that the above described land which is represented by this Plat is owned by William Hatchkins Wilson, Daniel W. Wilson & William Henry Wilson as proprietors & that said Plat is now executed by the above named proprietors as such and by J. L. Potts as surveyor in accordance with an Act to provide for the Recording of Town Plats and for vacating the same in certain cases and the Acts amendatory thereto and for the purpose of having said Plat Recorded as Wilson's Second Addition to the Village of Harrison Michigan. The sign of lot and width of streets are given on said Plat in feet and decimals of a foot.

In witness whereof we have hereunto set our hands & seals this 9th day of Nov. A.D. 1887.

In presence of:
J. A. Cunniff, William H. Wilson, J. L. Potts
Citizens of Clare Co. Mich.
J. L. Potts, Surveyor
State of Michigan

On this 2nd day of Nov. A.D. 1887 before me, the undersigned a Notary Public in and for said county personally appeared the above named William Hatchkins Wilson, Daniel W. Wilson & William Henry Wilson, proprietors and J. L. Potts Surveyor known to me to be the persons who executed the same for the purpose above expressed and acknowledged the same to be their free act and deed.

John W. Hannell
Notary Public
Clare Co. Mich.

13529

1678

10

1. *Introduction*



City of Harrison

P.O. BOX 378
HARRISON, MICHIGAN 48925

JUN 28 1994

Playground Of The North
Phone: 617-589-7145

Thomas H. McTavish
Auditor General
201 N. Washington Square
Lansing, MI 48913

Dear Mr. Pinkselman:

Attached please find copies of three duly adopted resolutions of the Harrison City Council abandoning any claim to a portion of the following streets- South Sixth Street, West Pine Street, and another section of South Sixth Street within the City of Harrison. This action was taken pursuant to M.C.L.A. 102.2 et seq., M.S.A. 5.1807, et seq., as amended.

These Resolutions are being recorded with the Clare County Register of Deeds and has been made part of the official records of the City of Harrison.

Very Truly Yours,

J. H. McNutt
Jack H. McNutt
City Clerk

cc: Jack L. Winter- City Attorney
John Grillo- City Assessor
Clare County
Harrison Housing
Harrison Community Schools

Office Of The
AUDITOR GENERAL
JUN 24 1994
RECEIVED
Lansing, Michigan

"This IS The North"

RESOLUTION

The City Council, of the City of Harrison, hereby resolves, pursuant to M.C.L.A. 102.2 et seq., M.S.A. 5.1807, et seq., as amended, that a portion of South Sixth Street, as set forth below, be, and it hereby is, abolished, and that the City of Harrison abandons any claim in or to that portion of South Sixth Street, as described, except the city reserves same as a utility easement for current and future utilities.

The portion of South Sixth Street being abolished is generally described as lying between West Main (M-61) and West Oak Street in the City of Harrison, as set forth in Plats, Clare County Records, being more particularly described as:

That portion of South Sixth Street lying between the South right-of-way line of West Main Street (M-61) and the North right-of-way line of West Oak Street. Subject to restrictions, reservations, easements, rights-of-way, zoning, governmental regulations, and matters visible, if any, upon or affecting said lands. The City specifically reserves the above as a utility easement for current and future utilities. The land above described shall revert to the owners of lots 4 and 5 Block 35 of Wilson's Second Addition to the City of Harrison.

The Clerk of the City of Harrison is directed to record an original or certified copy of this Resolution with the Clare County Register of Deeds, to maintain a copy of this Resolution in the official records of the City of Harrison, and to forward a copy of this Resolution to the Auditor General.

City of Harrison

Approved by: *Mark D. Mann*
Mark D. Mann, Mayor

Attested By: *J. H. McNutt*
Jack H. McNutt, City Clerk

On June 20, 1994 at a regular meeting of the Harrison City Council, the above Resolution was moved by Wood and seconded by Craven.

The Resolution was approved, with a vote being as follows:

AYE: Craven, Wood, Heintz, Douglass, Duggan

NAY: None

ABSENT: Colville

ATTESTED:

J. H. McNutt
Jack H. McNutt
City Clerk

RESOLUTION

13529

The City Council, of the City of Harrison, hereby resolves, pursuant to M.C.L.A. 102.2 et seq., M.S.A. 5.1807, et seq., as amended, that a portion of South Sixth Street, as set forth below, be, and it hereby is, abolished, and that the City of Harrison abandons any claim in or to that portion of South Sixth Street, as described, except the city reserves same as a utility easement for current and future utilities.

The portion of South Sixth Street being abolished is generally described as lying between West Pine and West Spruce Street in the City of Harrison, as set forth in Plats, Clare County Records, being more particularly described as:

That portion of South Sixth Street lying between the South right-of-way line of West Pine Street and the North right-of-way line of West Spruce Street. Subject to restrictions, reservations, easements, rights-of-way, zoning, governmental regulations, and matters visible, if any, upon or affecting said lands. The City specifically reserves the above as a utility easement for current and future utilities. The land above described shall revert to the owners of lots 4 and 5 Block 31 of Wilson's Second Addition to the City of Harrison.

The Clerk of the City of Harrison is directed to record an original or certified copy of this Resolution with the Clare County Register of Deeds, to maintain a copy of this Resolution in the official records of the City of Harrison, and to forward a copy of this Resolution to the Auditor General.

City of Harrison

Approved by: *Mark D. Mann*
Mark D. Mann, Mayor

Attested By: *J. H. McNutt*
Jack H. McNutt, City Clerk

On June 20, 1994 at a regular meeting of the Harrison City Council, the above Resolution was moved by Wood and seconded by Craven.

The Resolution was approved, with a vote being as follows:

AYE: Craven, Wood, Heintz, Douglass, Duggan

NAY: None

ABSENT: Colville

ATTESTED:

J. H. McNutt
Jack H. McNutt
City Clerk

RESOLUTION

13529

The City Council of the City of Harrison, hereby resolves, pursuant to M.C.L.A. 102.2 et seq., M.S.A. 5.1807, et seq., as amended, that a portion of West Pine Street, as set forth below, be, and it hereby is, abolished, and that the City of Harrison abandons any claim in or to that portion of West Pine Street, as described.

The portion of West Pine Street being abolished is generally described as lying between South Sixth Street and South Fifth Street in the City of Harrison, as set forth in Plats, Clare County Records, being more particularly described as:

That portion of West Pine Street lying between the East right-of-way line of South Sixth Street and the West right-of-way line South Fifth Street. Subject to restrictions, reservations, easements, right-of-way, zoning, governmental regulations, and matters visible, if any, upon or affecting said lands. The North 1/2 of the land being vacated shall revert to the owners of lots 5,6,7,8 of Block 32 Wilson's Second addition to City of Harrison, and the South 1/2 of the land being vacated shall revert to the owners of lots 1,2,3,4 of Block 31 Wilson's Second addition to City of Harrison.

The Clerk of the City of Harrison is directed to record an original or certified copy of this Resolution with the Clare County Register of Deeds, to maintain a copy of this Resolution in the official records of the City of Harrison, and to forward a copy of this Resolution to the Auditor General.

City of Harrison

Approved by: *Mark D. Mann*
Mark D. Mann, Mayor

Attested By: *J. H. McNutt*
Jack H. McNutt, City Clerk

On June 20, 1994 at a regular meeting of the Harrison City Council, the above Resolution was moved by Wood and seconded by Craven.

The Resolution was approved, with a vote being as follows:


AYE: Douglass, Duggan, Heintz, Wood, Craven

NAY: None

ABSENT: Colville

ATTESTED:

J. H. McNutt
Jack H. McNutt, City Clerk

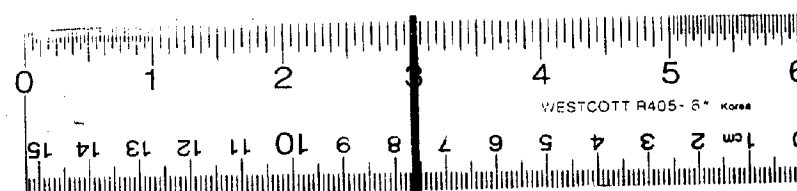

24 X