

106775

RECEIVED AND FILED

June 30 1887
Not Public
Dep. Aud. Gen.

M^cEWAN'S

1st ADDITION



TO THE VILLAGE OF CLARE

IN T. 17. N. R. 4. WEST

CLARE COUNTY

MICHIGAN

Scale 200 feet to 1 inch

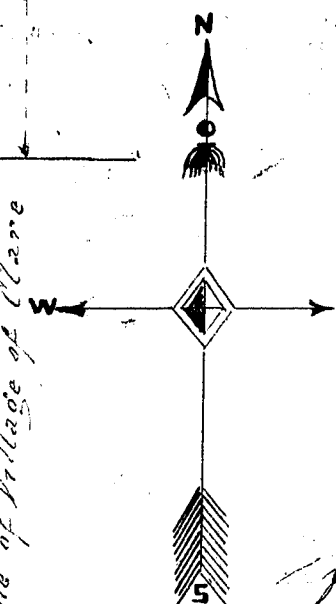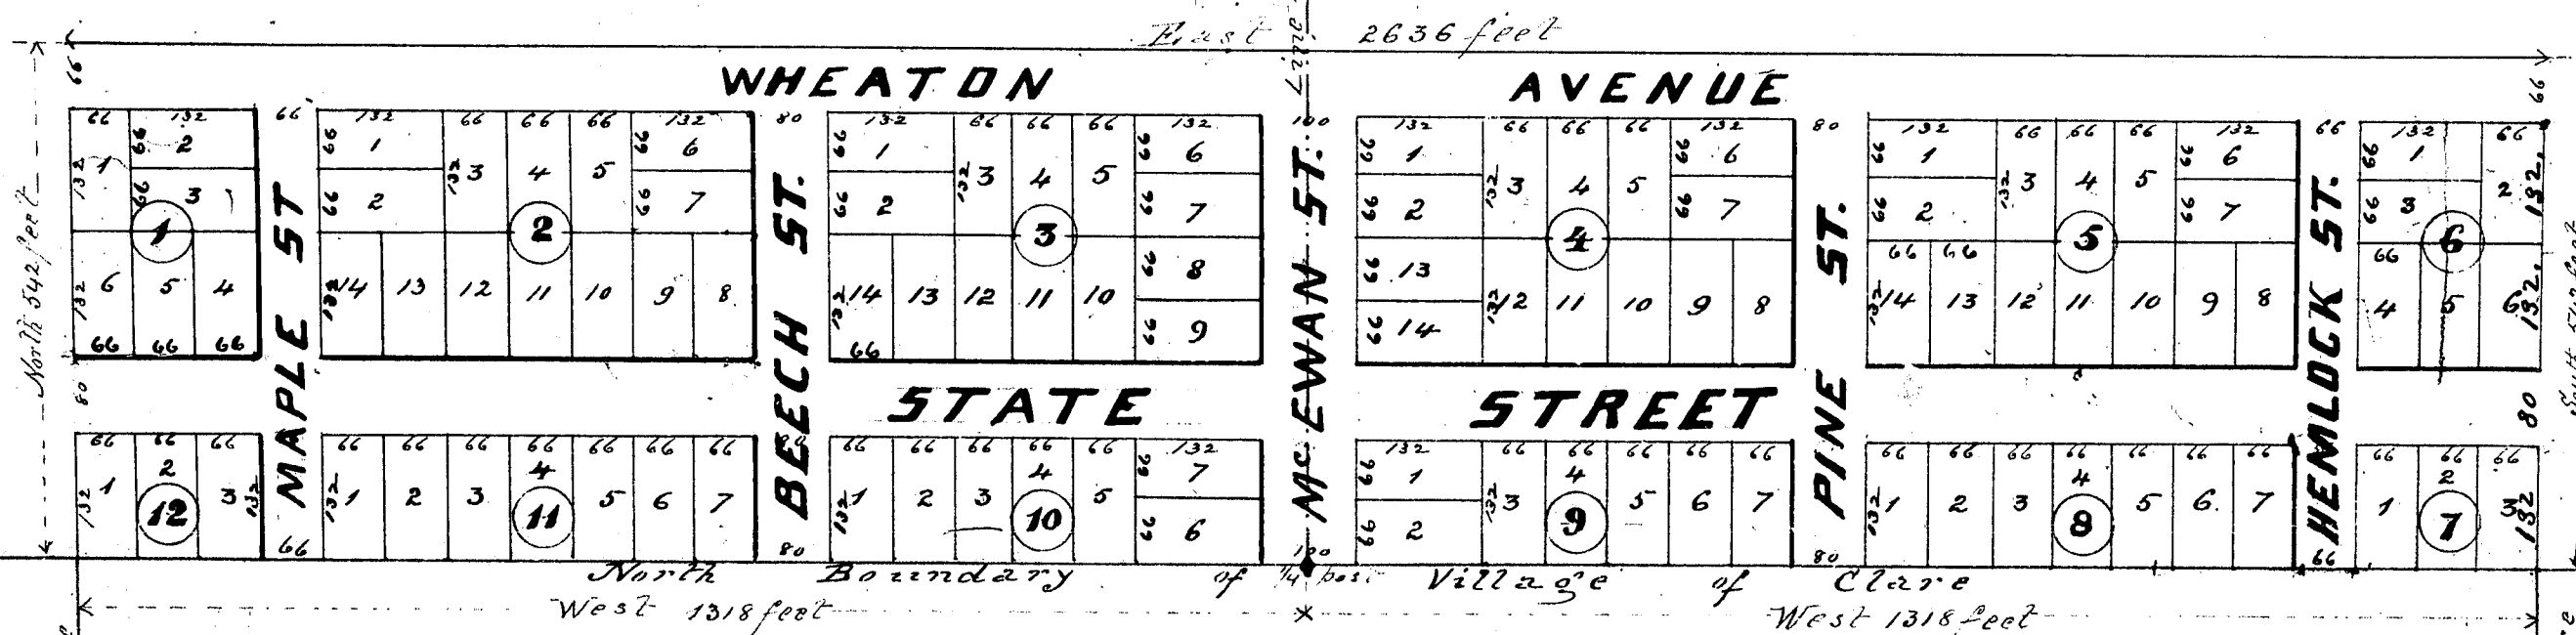

State of Michigan } ss
County of Washtenaw }
On this Tenth day of June in the
year One thousand eight hundred and eighty seven, before
me a Notary public in and for said County, personally
appeared, Annie F. McEwan & William H. McEwan, executrix
and executor, respectively, of the last Will and Testament
of Wm. McEwan deceased, and J. M. Johnston Surveyor, to
me known to be the same persons described in and who
executed the within instrument, who severally acknowledged
the same to be their free act and deed as such executrix
and executor, respectively.
(Signed) Charles C. Thompson
Notary Public Washtenaw
County Michigan

Examined and Approved June 18, 1887

H. K. Pratt
Deputy Auditor General

State of Michigan } ss
County of Clare }
We W. H. Aldrich Register
of Deeds, and J. M. Johnston Surveyor, hereby certify, that we have
separately, carefully, compared this duplicate with the Original plat
of McEwan's 1st addition to the Village of Clare, in T. 17. N. R. 4. West Clare County
Michigan, and that it is an exact duplicate thereof, and of the
whole of such map or plat.

W. H. Aldrich
Register of Deeds

J. M. Johnston Surveyor

Registers Office
Clare County } ss

Received for record the 22nd day of
June A.D. 1887 at 3:30 o'clock P. M. and recorded
in plat Book Number One of Deeds on page 11
W. H. Aldrich
Register

State of Michigan } ss
County of Clare }
We W. H. Aldrich Register of
Deeds, and J. M. Johnston Surveyor, hereby certify that we have
separately, carefully, compared the annexed copy with the duplicate
plat of McEwan's 1st addition to the Village of Clare in T. 17. N. R. 4. West
Clare County Michigan, now of record in the office of said Register
of Deeds, and that it is a true transcript therefrom and of the
whole of such duplicate plat so recorded.

W. H. Aldrich
Register of Deeds

J. M. Johnston Surveyor

Description.— McEwan's 1st addition to
the Village of Clare, in Town 17 North
Range 4 West, in Clare County Michigan, embraces the
following described lands, in Sections 34 & 35 Town 17
North Range 4 West, beginning at the quarter post
on the line between said Sections 34 & 35, running thence West along
the North Boundary of the Village of Clare 1318 feet, thence North along
the West boundary of said Village if extended 542 feet, thence East
parallel to the North boundary of said Village 2636 feet, thence South
along the East line of said Village if extended North 542 feet, to the
North East corner of said Village, thence West along the North
boundary of said Village to the place of beginning 1318 feet.

Surveyed June 1887 by J. M. Johnston Surveyor
by order of Annie F. McEwan, executrix, and William H. McEwan
executor of the last Will and Testament of William McEwan
deceased Proprietor.

Signed in presence of
Fred Tude
J. C. Thompson

(Signed) Annie F. McEwan Executrix } ss
(Signed) William H. McEwan Executor } ss

(Signed) J. M. Johnston Surveyor } ss

13532

M^cEWAN'S

June 30, 87
McHattie

1st ADDITION



TO THE VILLAGE OF CLARE

IN T. 17. N. R. 4. WEST

CLARE COUNTY

MICHIGAN

Scale 200 feet to 1 inch

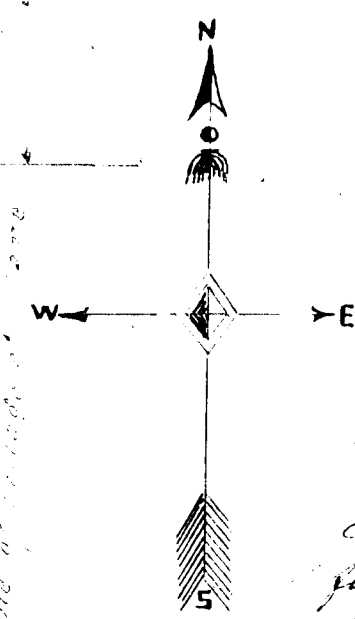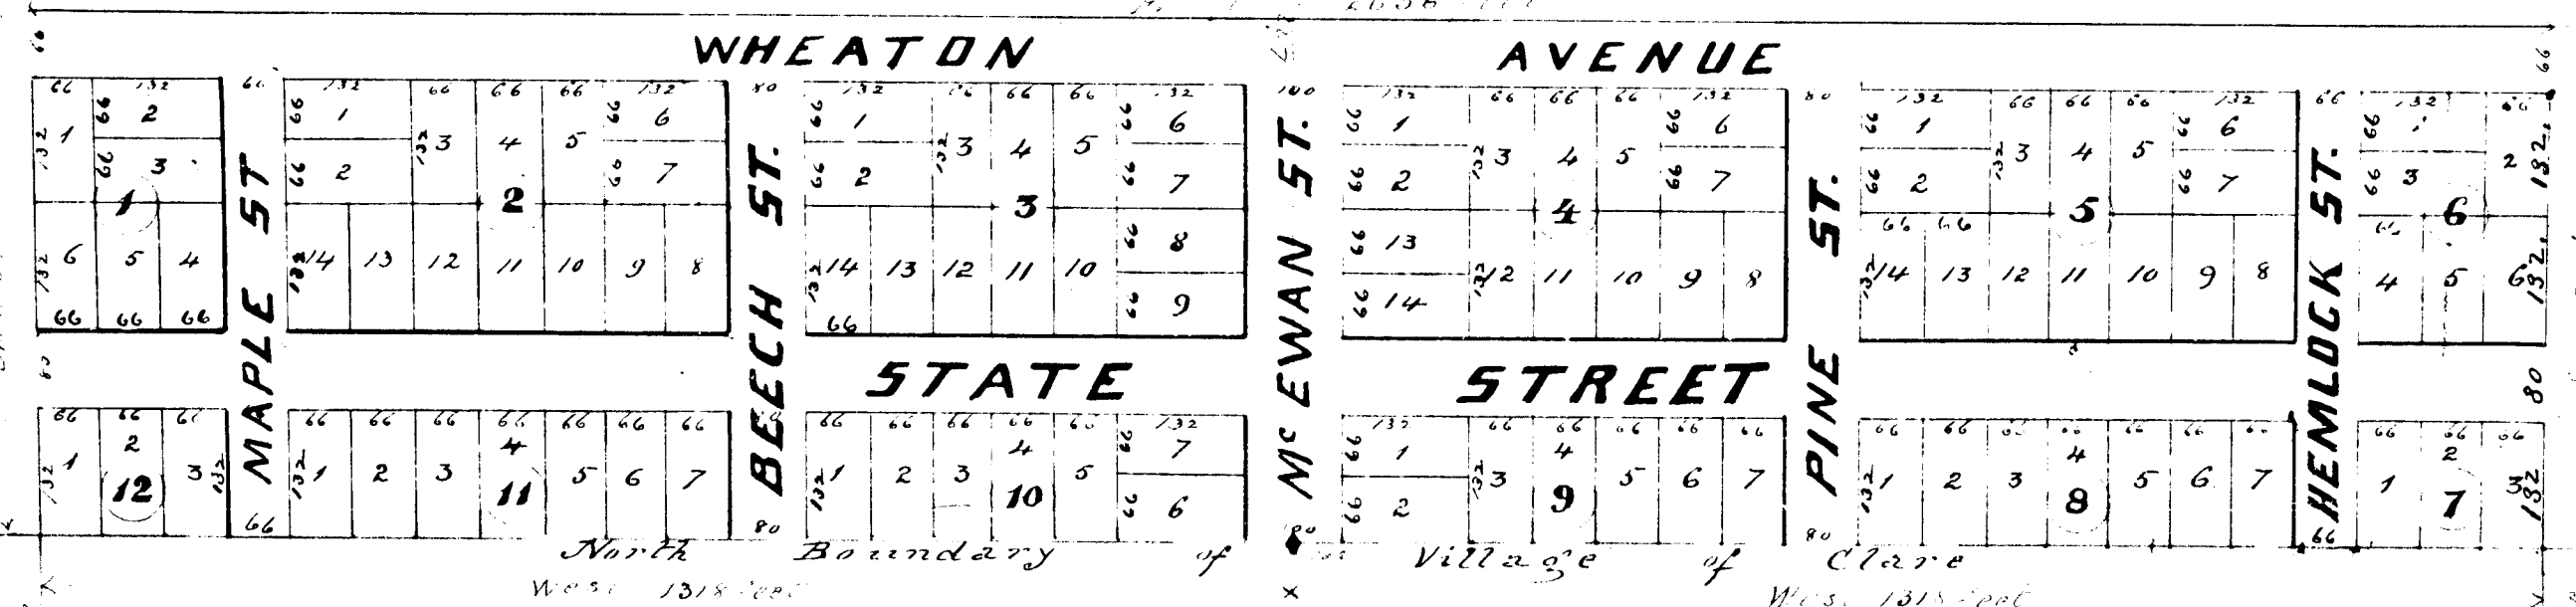

State of Michigan }
County of Washtenaw } ss
On this Tenth day of June in the
year One thousand Eight hundred and eighty seven, before
me a Notary Public in and for said County, personally
appeared, Annie E. McEwan & William H. McEwan executrix
and executor, respectively, of the last Will and Testament
of Wm. McEwan deceased, and J. M. Johnston Surveyor, to
me known to be the same persons described in and who
executed the within instrument, who severally acknowledged
the same to be their free act and deed, as such executrix
and executor, respectively,
(Signed) Israel C. Thompson
Notary Public Deed
County Michigan

Examined and Approved June 13, 1887

H. R. Pratt
Deputy Auditor General

State of Michigan }
County of Clare } ss
We W. H. Aldrich Register
of Deeds, and J. M. Johnston Surveyor, hereby certify that we have
separately carefully compared this duplicate with the Original plat
of McEwan's 1st addition to the Village of Clare in T. 17. N. R. 4. West
Clare County Michigan, and that it is an exact duplicate thereof, and of the
whole of such map or plat.
W. H. Aldrich
Register of Deeds

J. M. Johnston Surveyor

Received for record the 22nd day of
June 1887 at 10:00 o'clock P. M. and Recorded
in plat Book Number One of Deeds on page
1
W. H. Aldrich
Register

State of Michigan }
County of Clare } ss
We W. H. Aldrich Register of
Deeds and J. M. Johnston Surveyor, hereby certify that we have
separately carefully compared the annexed copy with the duplicate
plat of McEwan's 1st addition to the Village of Clare in T. 17. N. R. 4. West
Clare County Michigan, now on file in the office of said Register
of Deeds, and that it is a true and correct copy of the
whole of such duplicate plat as recorded.
W. H. Aldrich
Register of Deeds

J. M. Johnston Surveyor

Description— McEwan's 1st addition to
the Village of Clare, in Town 17 North
Range 4 West, in Clare County, Michigan, embraces the
following described lands, in Sections 34 & 35 Town 17
North Range 4 West, Beginning at the quarter post
on the line between said Sections 34 & 35, running thence West along
the North boundary of the Village of Clare 1318 feet, thence North along
the West boundary of said Village of extended 542 feet, thence East
parallel to the North boundary of said Village 2636 feet, thence South
along the East line of said Village of extended North 542 feet, to the
North East corner of said Village, thence West along the North
boundary of said Village to the place of beginning 1318 feet.

Surveyed June 1887 by J. M. Johnston Surveyor
by order of Annie E. McEwan, executrix, and William H. McEwan
executor of the last Will and Testament of William McEwan
deceased Proprietor.

Signed in presence of
Fred Lude
J. C. Thompson
(Signed) Annie E. McEwan Executrix (L.S.)
(Signed) William H. McEwan Executor (L.S.)
(Signed) J. M. Johnston Surveyor (L.S.)