PLAT
—OF THE—
VILLAGE
—OF—
CAMPBELL CITY,
CLARE CO., MICHIGAN.

Received and Filed
IN AUDITOR GENERAL'S OFFICE
May 31 18.89
A R Pratt
Deputy Auditor General.

Scale - 150 feet to an inch

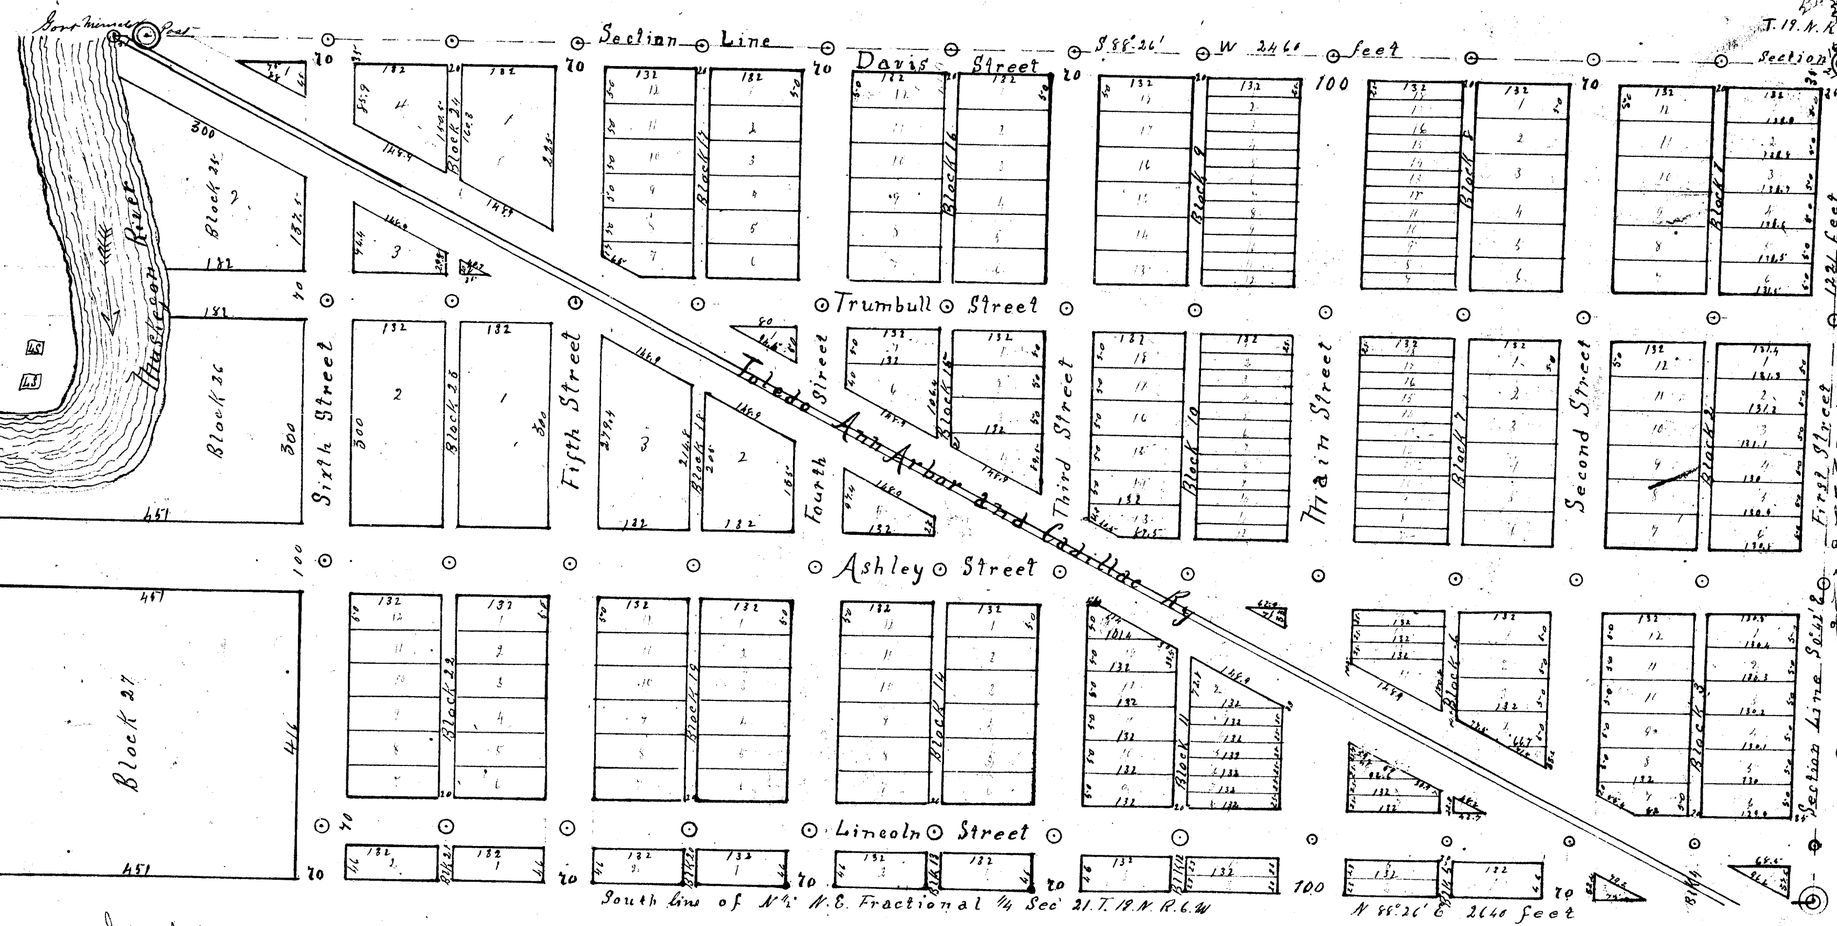

Know all men by these presents Mary L. Campbell as proprietor has caused the land embraced in the annexed plat to be surveyed laid out and platted as the village of Campbell City and that the streets and alleys as shown on said plat are hereby dedicated to the use of the public
In presence of
C. H. Hart
Clement
Mary L. Campbell

State of Michigan
County of Osceola } ss On this 7th day of May 1889 before me a Notary Public in and for said County personally appeared Mary L. Campbell known to me to be the person who executed the above dedication and acknowledged the same to be her free act and deed
Charles F. Hunt
Notary Public
Osceola Co
Mich

We W E Aldrich Register of Deeds and Frank Trumbull Surveyor hereby certify that we have each carefully compared this copy with the original plat of the village of Campbell City and that it is an exact copy thereof and of the whole of such original map or plat

W E Aldrich Register of Deeds
Frank Trumbull Surveyor

State of Michigan
County of Ottawa } ss We W E Aldrich Register of Deeds and Frank Trumbull Surveyor hereby certify that we have carefully compared the annexed copy with the plat of Campbell City now of record in the office of said Register of Deeds and that it is a true transcript therefrom and of the whole of such record

W E Aldrich Register of Deeds
Frank Trumbull Surveyor

Register's Office } ss.
Clare County Michigan
Received for record the 23d day of May A.D. 1889 at 8 o'clock A.M., and recorded in Vol. One of Plats 13
W E Aldrich
Register.

The land embraced in the plat of the village of Campbell City is described as the north half of North East fractional quarter (N½) of Section Twenty one (21) Town nineteen (19) North Range six (6) west Clare County State of Michigan. Platted November 9th 1887

I Frank Trumbull civil Engineer and Surveyor do hereby certify that the plat known as Campbell City is a correct one and that permanent monuments of two inch gas pipe two feet long filled with wood have been planted at points marked ⊙ as thereon shown and at all angles in the boundaries of the land platted and at all intersections of streets and streets and alleys.
Frank Trumbull
Surveyor

Examined & Approved
May 18, 1889
A. R. Pratt
Deputy Auditor General.

2755

13534

PLAT

—OF THE—

VILLAGE

—OF—

CAMPBELL CITY,

CLARE CO., MICHIGAN.

Received and Filed
IN AUDITOR GENERAL'S OFFICE
May 31 1889
A. R. Pratt
Deputy Auditor General.

Scale - 150 feet to an inch

Be it known all men by these presents Mary L. Campbell as proprietor

has caused the land embraced in the annexed plat to be surveyed laid out and platted as the village of Campbell City and that the streets and alleys as shown on said plat are hereby dedicated to the use of the public

In presence of

Ernest
Frances

Mary L Campbell

State of Michigan
County of Osceola ss On this
7th day of May 1889
before me a Notary Public in and for said County personally appeared
Mary L Campbell
known to me to be the persons who executed the above dedication and acknowledged the same to be their free act and deed

Charles Trout
Notary Public
Osceola Co
Mich

I H E Aldrich
Register of Deeds and Frank Trumbull Surveyor hereby certify that we have each carefully compared this copy with the original plat of the village of Campbell City and that it is an exact copy thereof and of the whole of such original map or plat

H E Aldrich Register of Deeds
Frank Trumbull Surveyor

State of Michigan
County of Clare ss
I H E Aldrich Register of Deeds and Frank Trumbull Surveyor hereby certify that we have carefully compared the annexed copy with the plat of Campbell City now of record in the office of said Register of Deeds and that it is a true transcript thereof and of the whole of such record

H E Aldrich Register of Deeds
Frank Trumbull Surveyor

I Frank Trumbull civil Engineer and Surveyor do hereby certify that the plat hereon delineated is a correct one and that permanent monuments of two inch gas pipe two feet long filled with wood have been planted at points thus ⊙ as shown and at all angles in the boundaries of the land platted and at all intersections of streets and alleys and alleys

Frank Trumbull
Surveyor

Examined & Approved
May 18, 1889
A. R. Pratt
Deputy Auditor General.

The land embraced in the plat of the village of Campbell City is described as the north half of North east fractional quarter (N ½) of Section Twenty one (21) Town nineteen (19) North Range six (6) west Clare County State of Michigan. Platted November 9th 1887

Section Line

Davis Street

S 88° 26' W 2640 feet

Section Corner

Trumbull Street

Ashley Street

Lincoln Street

Toledo Ann Arbor and Ludington Ry

Sixth Street

Fifth Street

Fourth Street

Third Street

Main Street

Second Street

First Street

Section Line Street

Block 25

Block 26

Block 27

Block 23

Block 22

Block 14

Block 11

Block 10

Block 7

Block 6

Block 3

Block 2

Block 1

Mus[illegible] River

South line of N½ N.E. Fractional ¼ Sec 21 T. 19 N R. 6 W

N 88° 26' E 2640 feet

T. 19 N. R. 6 W

27555

13534