



4230

No. 1

LITTLEFIELD'S ADDITION TO THE VILLAGE OF FARWELL.

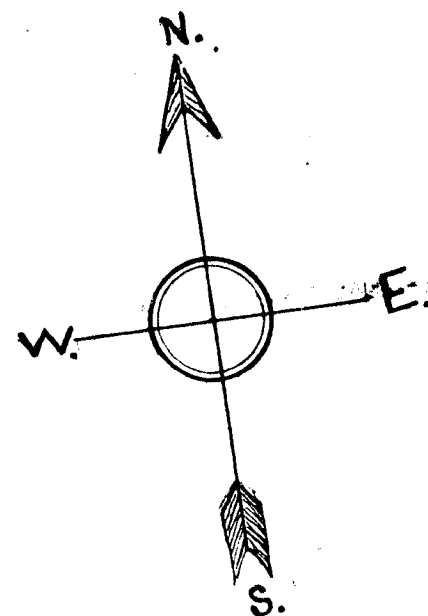


Scale: 200' to 1 inch.

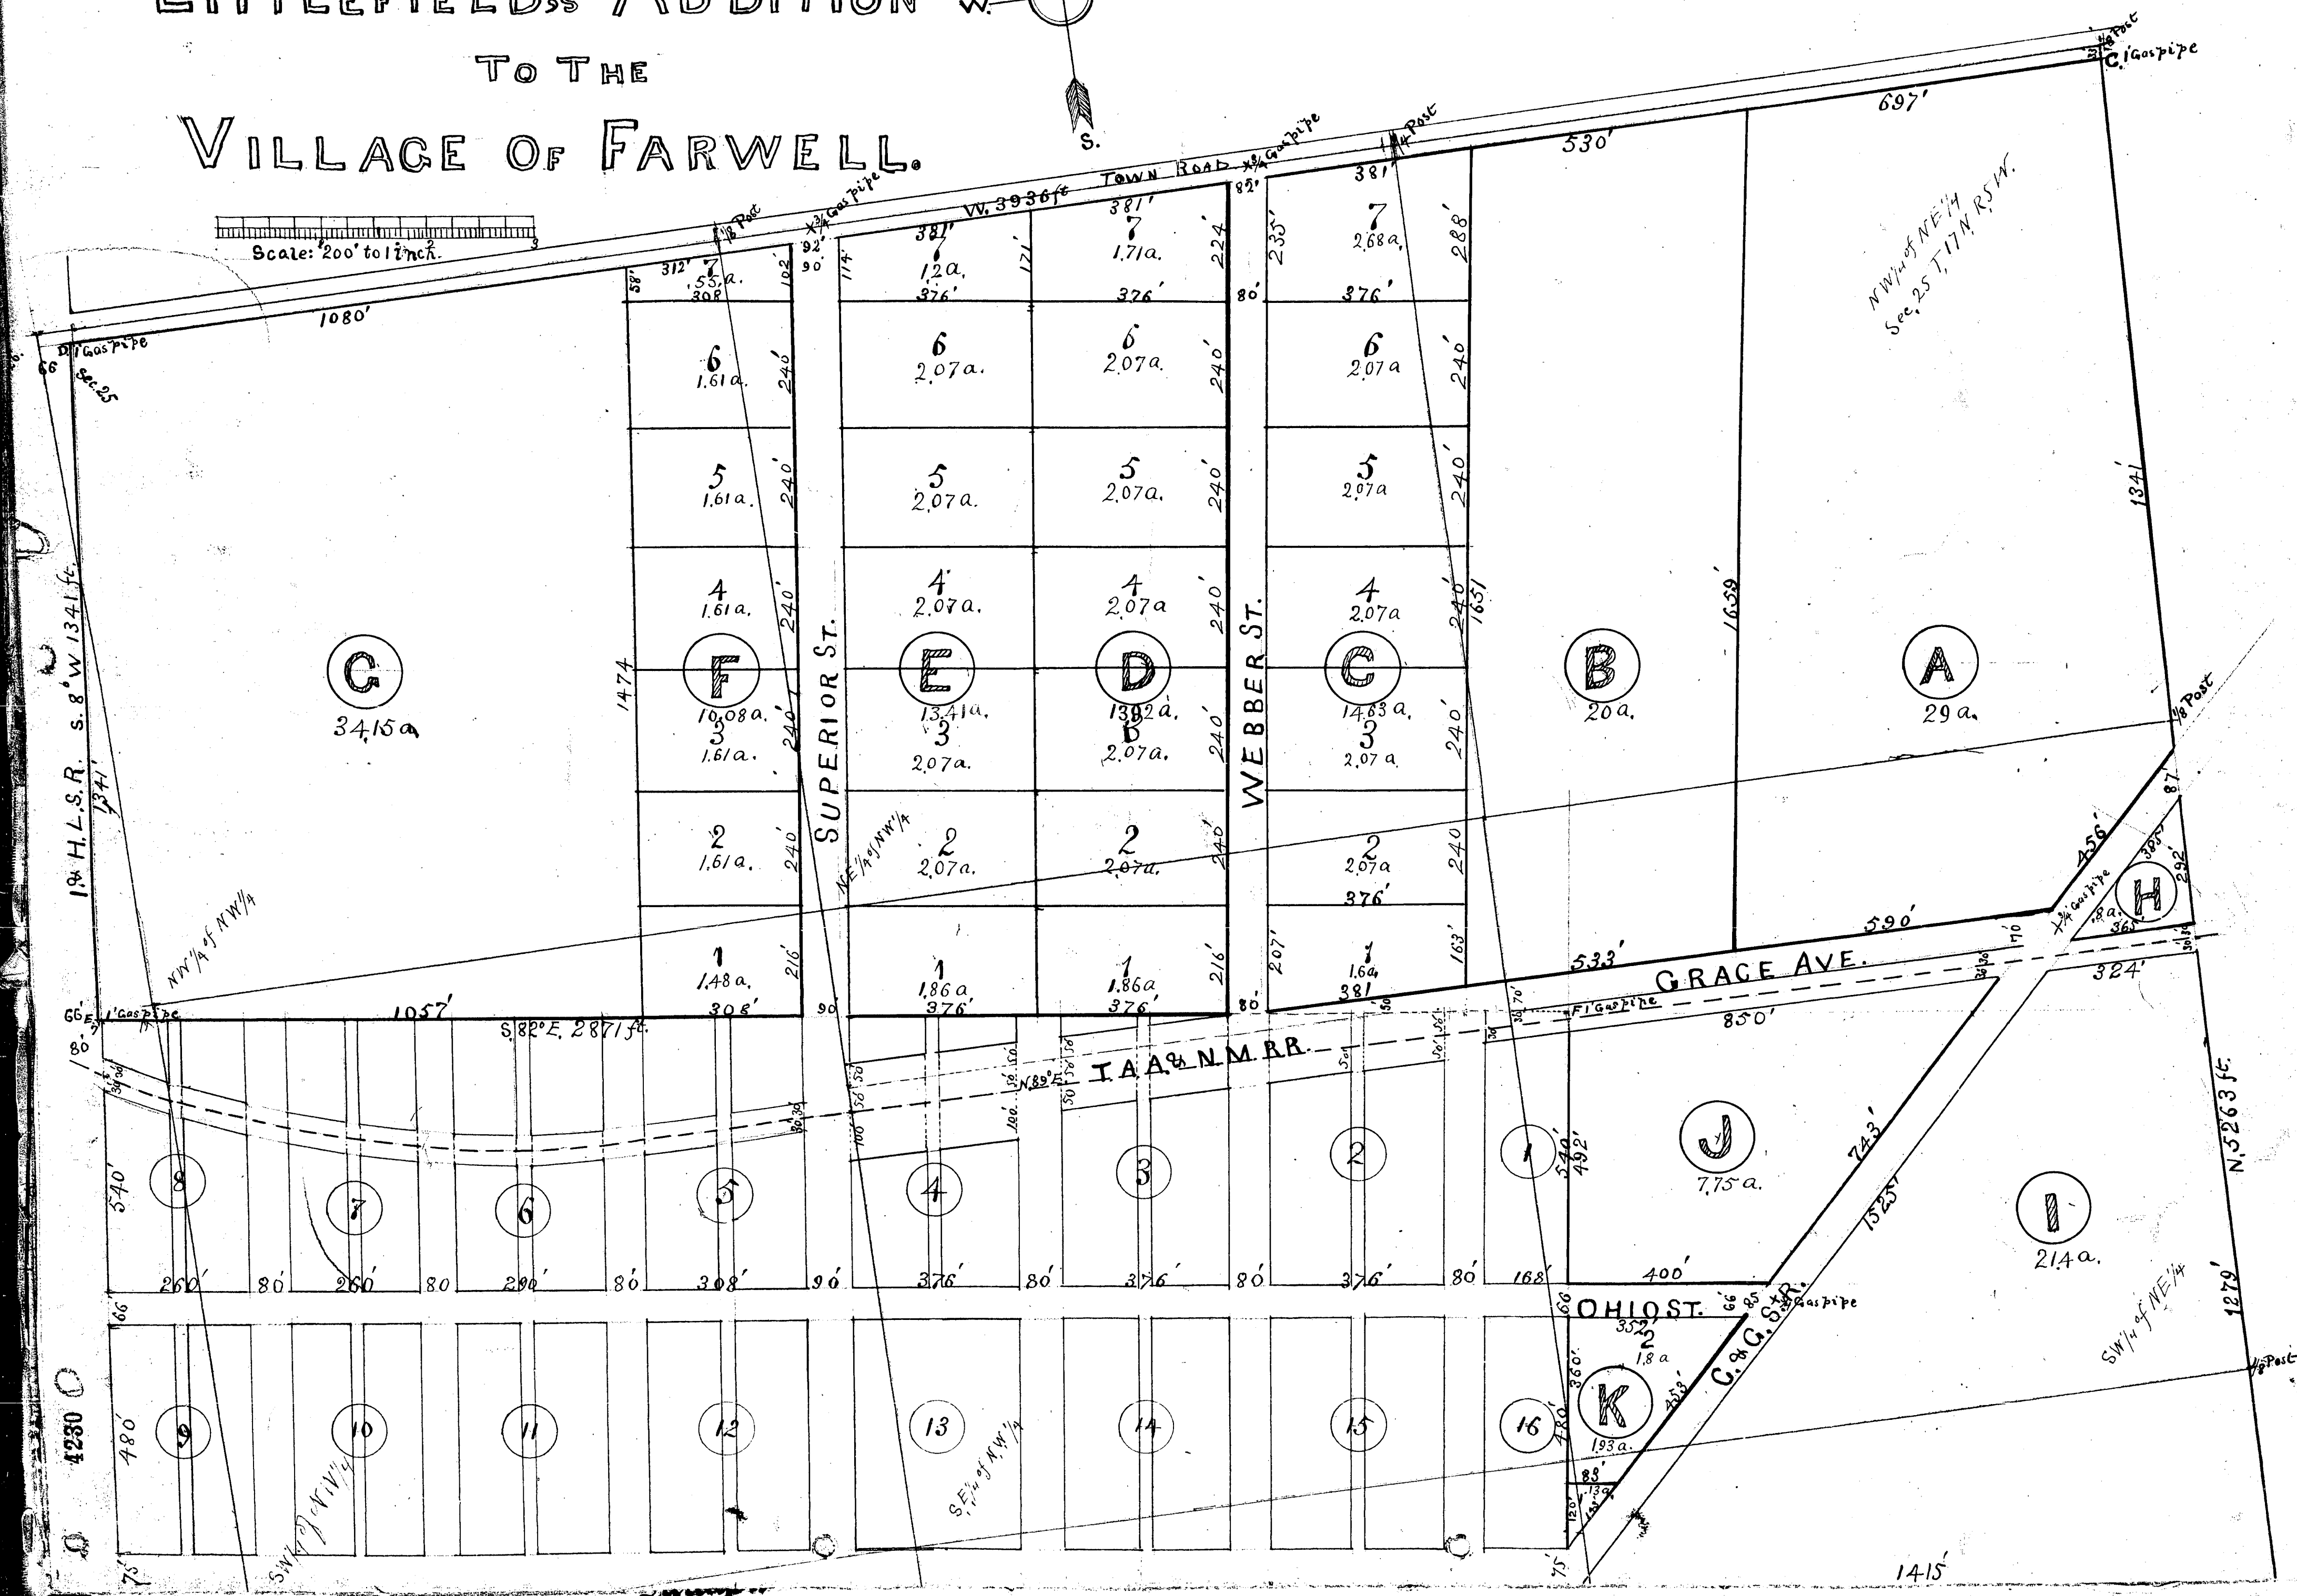

13537

LITTLEFIELD'S ADDITION
TO THE
VILLAGE OF FARWELL.

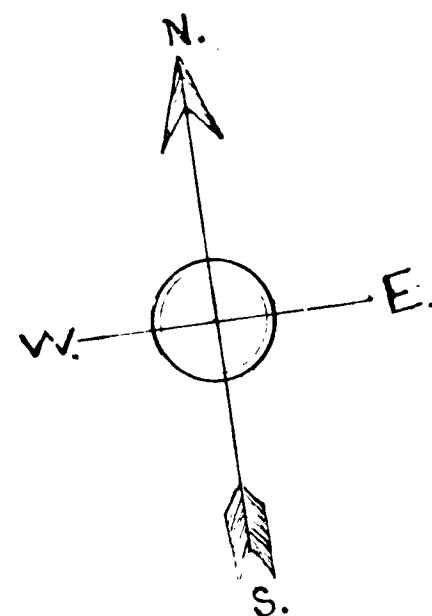

Scale: '200' to 1 inch²



13537

Register's Office, ss.

Received for record the 1st day
of May A.D. 1894, at 8
o'clock A.M., and recorded in Vol.
One of Plat Book page 17 & 18

D. R. Wait
REGISTER.

Examined and Approved

June 9th 1894

D. B. Singer
Deputy Auditor General

DEDICATION

Know all men by these presents That We:
Josiah L. Littlefield as proprietor and Emma L.
Littlefield his wife have caused the land em-
braced on the annexed plat to be surveyed,
laid out and platted, to be known as
Littlefield's Addition to the Village of Hamell
and that the streets as shown on said plat
are hereby dedicated to the use of the public.

signed and sealed

of Josiah L. Littlefield

D. R. Wait

Josiah L. Littlefield (L.S.)

Emma L. Littlefield (L.S.)

State of Michigan } ss. On this 2nd day
County of Clare } of June 1894 before me a Notary Public
and for said County personally
came the above named Josiah L.
Littlefield and Emma L. Littlefield
known to me to be the persons who
executed the above dedication and
acknowledged the same to be their
free act and deed.

Daniel R. Wait

Notary Public, County of Michigan

SURVEYORS CERTIFICATE

I hereby certify that the plat delineated
is a correct one, and that permanent
monuments have been located in the ground
at all angles in the boundaries of the land
platted, and at all intersections of streets,
and of streets and alleys, as shown on the
plat, and that such permanent mon-
uments consist of one inch gas pipe at
all angles in the boundaries, three fourths
inch gas pipe at all intersections of streets
and one half inch gas pipe at all intersections
of streets and alleys and all one foot long

RECEIVED AND FILED
IN AUDITOR GENERAL'S OFFICE

May 25 1894
D. B. Singer
Deputy Auditor General

J. L. Littlefield
Surveyor

DESCRIPTION OF LAND PLATTED.

The lands in the annexed plat are described within Littlefield's Addition to the
Village of Hamell as follows: Start at a point marked A, on the plat
being the South West Corner of Sec. 25, Township 17 N. - R. 5 W. Thence run east along
the South line of said Sec. 25, 3992 ft. to a point marked B, on the plat being the South East Corner of
said Sec. 25. Thence North on the West line of said Sec. 25, 5263 ft. to a point marked C,
on the plat being the North East Corner of the North West Quarter of the North East Quarter of
said Sec. 25. Thence West, 336 ft. South of and parallel to the North line of said Sec. 25, 3936 ft. to a
point marked D, on the plat being on the East line of the North East Quarter of said Sec. 25. Thence
South, 88° 14' along the East line of the said Sec. 25, 1341 ft. to a point marked E, on the plat
being on the North line of the original plat of the Village of Hamell projected, thence S. 82° E. 75 ft.
to the North West Corner of Block 8 of the original plat of the Village of Hamell. Thence same
course along the North line of said original plat of the Village of Hamell, 2864 ft. to a point marked
F, on the plat being the North East Corner of Block 8 of the original plat of the Village of Hamell.
Thence S. 8° W. along the East line of the original plat of the Village of Hamell, 2426 ft. to a point
marked G, on the plat being the South East Corner of Block 8 of the original plat of the Village of
Hamell. Thence S. 82° W. along the South line of the original plat of the Village of Hamell, 2433 ft.
to a point marked H, on the plat being on the West line of said Sec. 25, and 91 ft. S. 82° E.
from the South West Corner of Block 8 of the original plat of the Village of Hamell.
Thence South along the West line of said Sec. 25, 1365 ft. to a point marked A, on the plat
at the South West Corner of said Sec. 25 being the point of starting. All of the land included
within said above described boundaries is contained within the West half and
the West half of the East half of Sec. 25 and the North East Quarter of the North
East Quarter of Sec. 26 of Township 17 N. - R. 5 W.

19537