

I HEREBY CERTIFY that there are no tax liens or titles held by the State on the lands described in this instrument and that there are no tax liens or titles held by Michigan on the said lands, and that the taxes on said lands for the five years preceding the date of said instrument are all paid, as shown by the records of this office.

Warren, Mich. March 23rd 1901
John H. Richmond
County Treasurer.

State of Michigan, ss.
County of Clare.
I, Francis M. Morrissey, Register of Deeds,
do hereby certify that on the 5th day
of April, A. D. 1901, at 11
o'clock A. M., and recorded in Vol.
... of Plats page 21
Francis M. Morrissey
Register of Deeds.

PLAT

OF THE VILLAGE OF

CROOKED LAKE

CLARE COUNTY, MICH.

State of Michigan } ss.
County of Clare }
I, Francis M. Morrissey,
Register of Deeds, and Wm. H. Harper,
Surveyor, hereby certify that we have
each carefully compared this copy
with the original plat of the Village
of Crooked Lake, Clare County, Mich.
and that it is a true and correct
copy of the whole of such original
plat.
Dated April 5, 1901
Francis M. Morrissey
Register of Deeds
Wm. H. Harper
Surveyor.

State of Michigan } ss.
County of Clare }
I, Francis M. Morrissey, Register of
Deeds, and Wm. H. Harper, Surveyor,
herby certify that we have each
carefully compared the annexed
copy with the plat of the Village
of Crooked Lake, Clare County,
Mich., now of record in the of-
fice of said Register of Deeds, and
that it is a true transcript thereof
and of the whole of such record.
Dated April 5, 1901.
Francis M. Morrissey
Register of Deeds.
Wm. H. Harper
Surveyor.

We, Sarah E. Graham, Dylan Burr,
his wife Sadie A. Burr, Henry P. Burr,
and his wife Flora B. Burr, do hereby
dedicate to the use of the
the proprietors of the within des-
cribed land and that we have caused the
same to be platted as Crooked Lake
Village according to the accompan-
y plat and by their presents do
hereby dedicate to the use of the
Public all streets and alleys.

Sarah E. Graham
Silas Burr
Sadie A. Burr
Henry P. Burr
Flora B. Burr
May Matthey

State of Michigan } ss.
County of Clare }
On the 21st day
of Feb. 1901 before me as Notary
Public in and for said County
personally appeared Silas Burr
and his wife Sadie A. Burr,
Henry P. Burr and his wife
Flora B. Burr and May
Matthey to me known to be
the persons who signed the above
dedication they each acknowledged
they executed the same freely
and for the purpose therein
specified.
Witness my hand this 21st day
of Feb. 1901
May Matthey
Notary Public.

State of Michigan } ss.
County of Ingham }
On the 26th day of Feb 1901
before me as Notary Public
in and for said County
personally appeared Sarah E.
Graham to me known to be
the person who signed the
above dedication and ack-
nowledged that she executed
the same freely and for
the purpose therein specified.
Witness my hand this 26 day
of Feb 1901
W. L. Daines
Notary Public.

RECEIVED AND FILED
IN AUDITOR GENERAL'S OFFICE,
April 8, 1901

John F. Wilkinson
Deputy Auditor General.

Examined and approved
March 9, 1901
John F. Wilkinson
Deputy Auditor General.

Lot 47. Boundary Changed
VACATED BY CIRCUIT COURT
ORDER Dec. 25, 1900
VOUCHER No. 20-61

The land embraced in the plat of
The Village of Crooked Lake is that part
of section 387, 388, 389, 390, 391, 392, 393,
394, 395, 396, 397, 398, 399, 400, 401, 402,
403, 404, 405, 406, 407, 408, 409, 410, 411,
412, 413, 414, 415, 416, 417, 418, 419, 420,
988, 989, 990, 991, 992, 993, 994, 995, 996,
997, 998, 999, 1000.

William W. Harper Surveyor do (meandered water)
herby certify that I have surveyed
and platted the land herein
described and caused to be platted
at each angle in the boundary lines
and all subdivisions of streets and
alleys and monuments thereon
being of one inch gas pipe buried in the
ground marked thus on plat and that
the accompanying plat an exact
representation of such parcel
of land and survey.
Witness my hand this 31st
day of January 1901
John H. Richmond } Wm. W. Harper
John H. Canfield } Surveyor.

State of Michigan } ss.
County of Clare }
On the 31st day of January 1901
before me as Notary Public in and for
said County personally appeared
William W. Harper to me known to be
the person who signed the above
certification and acknowledged
that he executed the same freely
and for the purpose therein
specified.
Witness my hand this 31st day
of January 1901
Francis M. Morrissey
Notary Public.

13540

1. The land described in the above instrument is not subject to the tax on the lands described in this instrument and that there is no lien or claim on the land described in this instrument, and that the taxes on said lands for the five years preceding the date of said instrument are all paid, as shown by the records of this office.

Morrison, Mich. March 23rd 1901
J. H. Richmond
County Treasurer.

April 5th 1901
Francis M. Morrissey
Register of Deeds.

PLAT

OF THE VILLAGE OF

CROOKED LAKE

CLARE COUNTY, MICH.

State of Michigan } ss
County of Clare }
We, Francis M. Morrissey, Register of Deeds, and Wm. W. Harper, Surveyor, hereby certify that we have each carefully compared this copy with the original plat of the Village of Crooked Lake, Clare County, Mich. and that it is a true and correct copy thereof and of the whole of such original plat.
Dated April 5, 1901
Francis M. Morrissey
Register of Deeds
Wm. W. Harper
Surveyor.

We Sarah E. Graham, Dylas Burr, his wife Sadie W. Burr, Henry B. Patnode and his wife Flora B. Patnode and May Matthey, do hereby certify that we the proprietors of the within described land and that we have caused the same to be platted as Crooked Lake Village according to the accompanying plat and by their presents do hereby dedicate to the use of the public all streets and alleys.

State of Michigan } ss
County of Clare }
We, Francis M. Morrissey, Register of Deeds, and Wm. W. Harper, Surveyor, hereby certify that we have each carefully compared the annexed copy with the plat of the Village of Crooked Lake, Clare County, Mich. now of record in the office of said Register of Deeds, and that it is a true transcript thereof and of the whole of such record.
Dated April 5, 1901
Francis M. Morrissey
Register of Deeds
Wm. W. Harper
Surveyor.

Sarah E. Graham
Dylas Burr
Sadie W. Burr
D. Patnode
Mrs. Flora B. Patnode
Mrs. May Matthey

State of Michigan } ss
County of Clare }
On the 21st day of Feb. 1901 before me a Notary Public in and for said County personally appeared Dylas Burr and his wife Sadie W. Burr, Henry B. Patnode and his wife Flora B. Patnode and May Matthey to me known to be the persons who signed the above dedication they each acknowledged they executed the same freely and for the purpose therein specified.
Witness my hand this 21st day of Feb. 1901
J. F. Matthey
Notary Public

State of Michigan } ss
County of Ingham }
On the 26th day of Feb. 1901 before me a Notary Public in and for said County personally appeared Sarah E. Graham to me known to be the person who signed the above dedication and acknowledged that she executed the same freely and for the purpose therein specified.
Witness my hand this 26th day of Feb. 1901
W. L. Daines
Notary Public

RECEIVED AND FILED.
IN AUDITOR GENERAL'S OFFICE,
April 8, 1901
John F. Wilkerson
Deputy Auditor General.


Examined and approved
March 9, 1901
John F. Wilkerson
Deputy Auditor General.

The land embraced in the plat of the Village of Crooked Lake is a part of Section 33 Township 33 North Range 17 West described as follows: Commencing at a point 387 feet S 89° 30' E of the West quarter pt. of said section, namely Thru (23) running Thence N 0° 30' E 403 feet Thence N 89° 30' W 190 feet Thence N 32° 30' E 430 feet Thence N 25° 30' W 465 feet Thence N 73° 0' W 235 feet to a point in said section N 30° E along said section line 315.6 feet Thence S 56° E 315.6 feet to a point in said section 2nd of said section 33 Thence S 17° 15' W 117.5 feet Thence N 89° 30' W 222.4 feet to a point of beginning containing 8.99 acres.

I William W. Harper Surveyor do hereby certify that I have surveyed and platted the land herein described and cannot be platted at each angle in the boundary lines and all subdivisions of streets and alleys and all monuments consisting of one inch gas pipe usually called iron rods or pins and that the accompanying plat and exact representation of such parcel of land and survey.

Witness my hand this 31st day of January 1901
J. H. Richmond } W. W. Harper
J. H. Canfield } Surveyor.

State of Michigan } ss
County of Clare }
On the 31st day of January 1901 before me a Notary Public in and for said County personally appeared William W. Harper to me known to be the person who signed the above certificate and acknowledged that he executed the same freely and for the purpose therein specified.
Witness my hand this 31st day of January 1901
Francis M. Morrissey
Notary Public

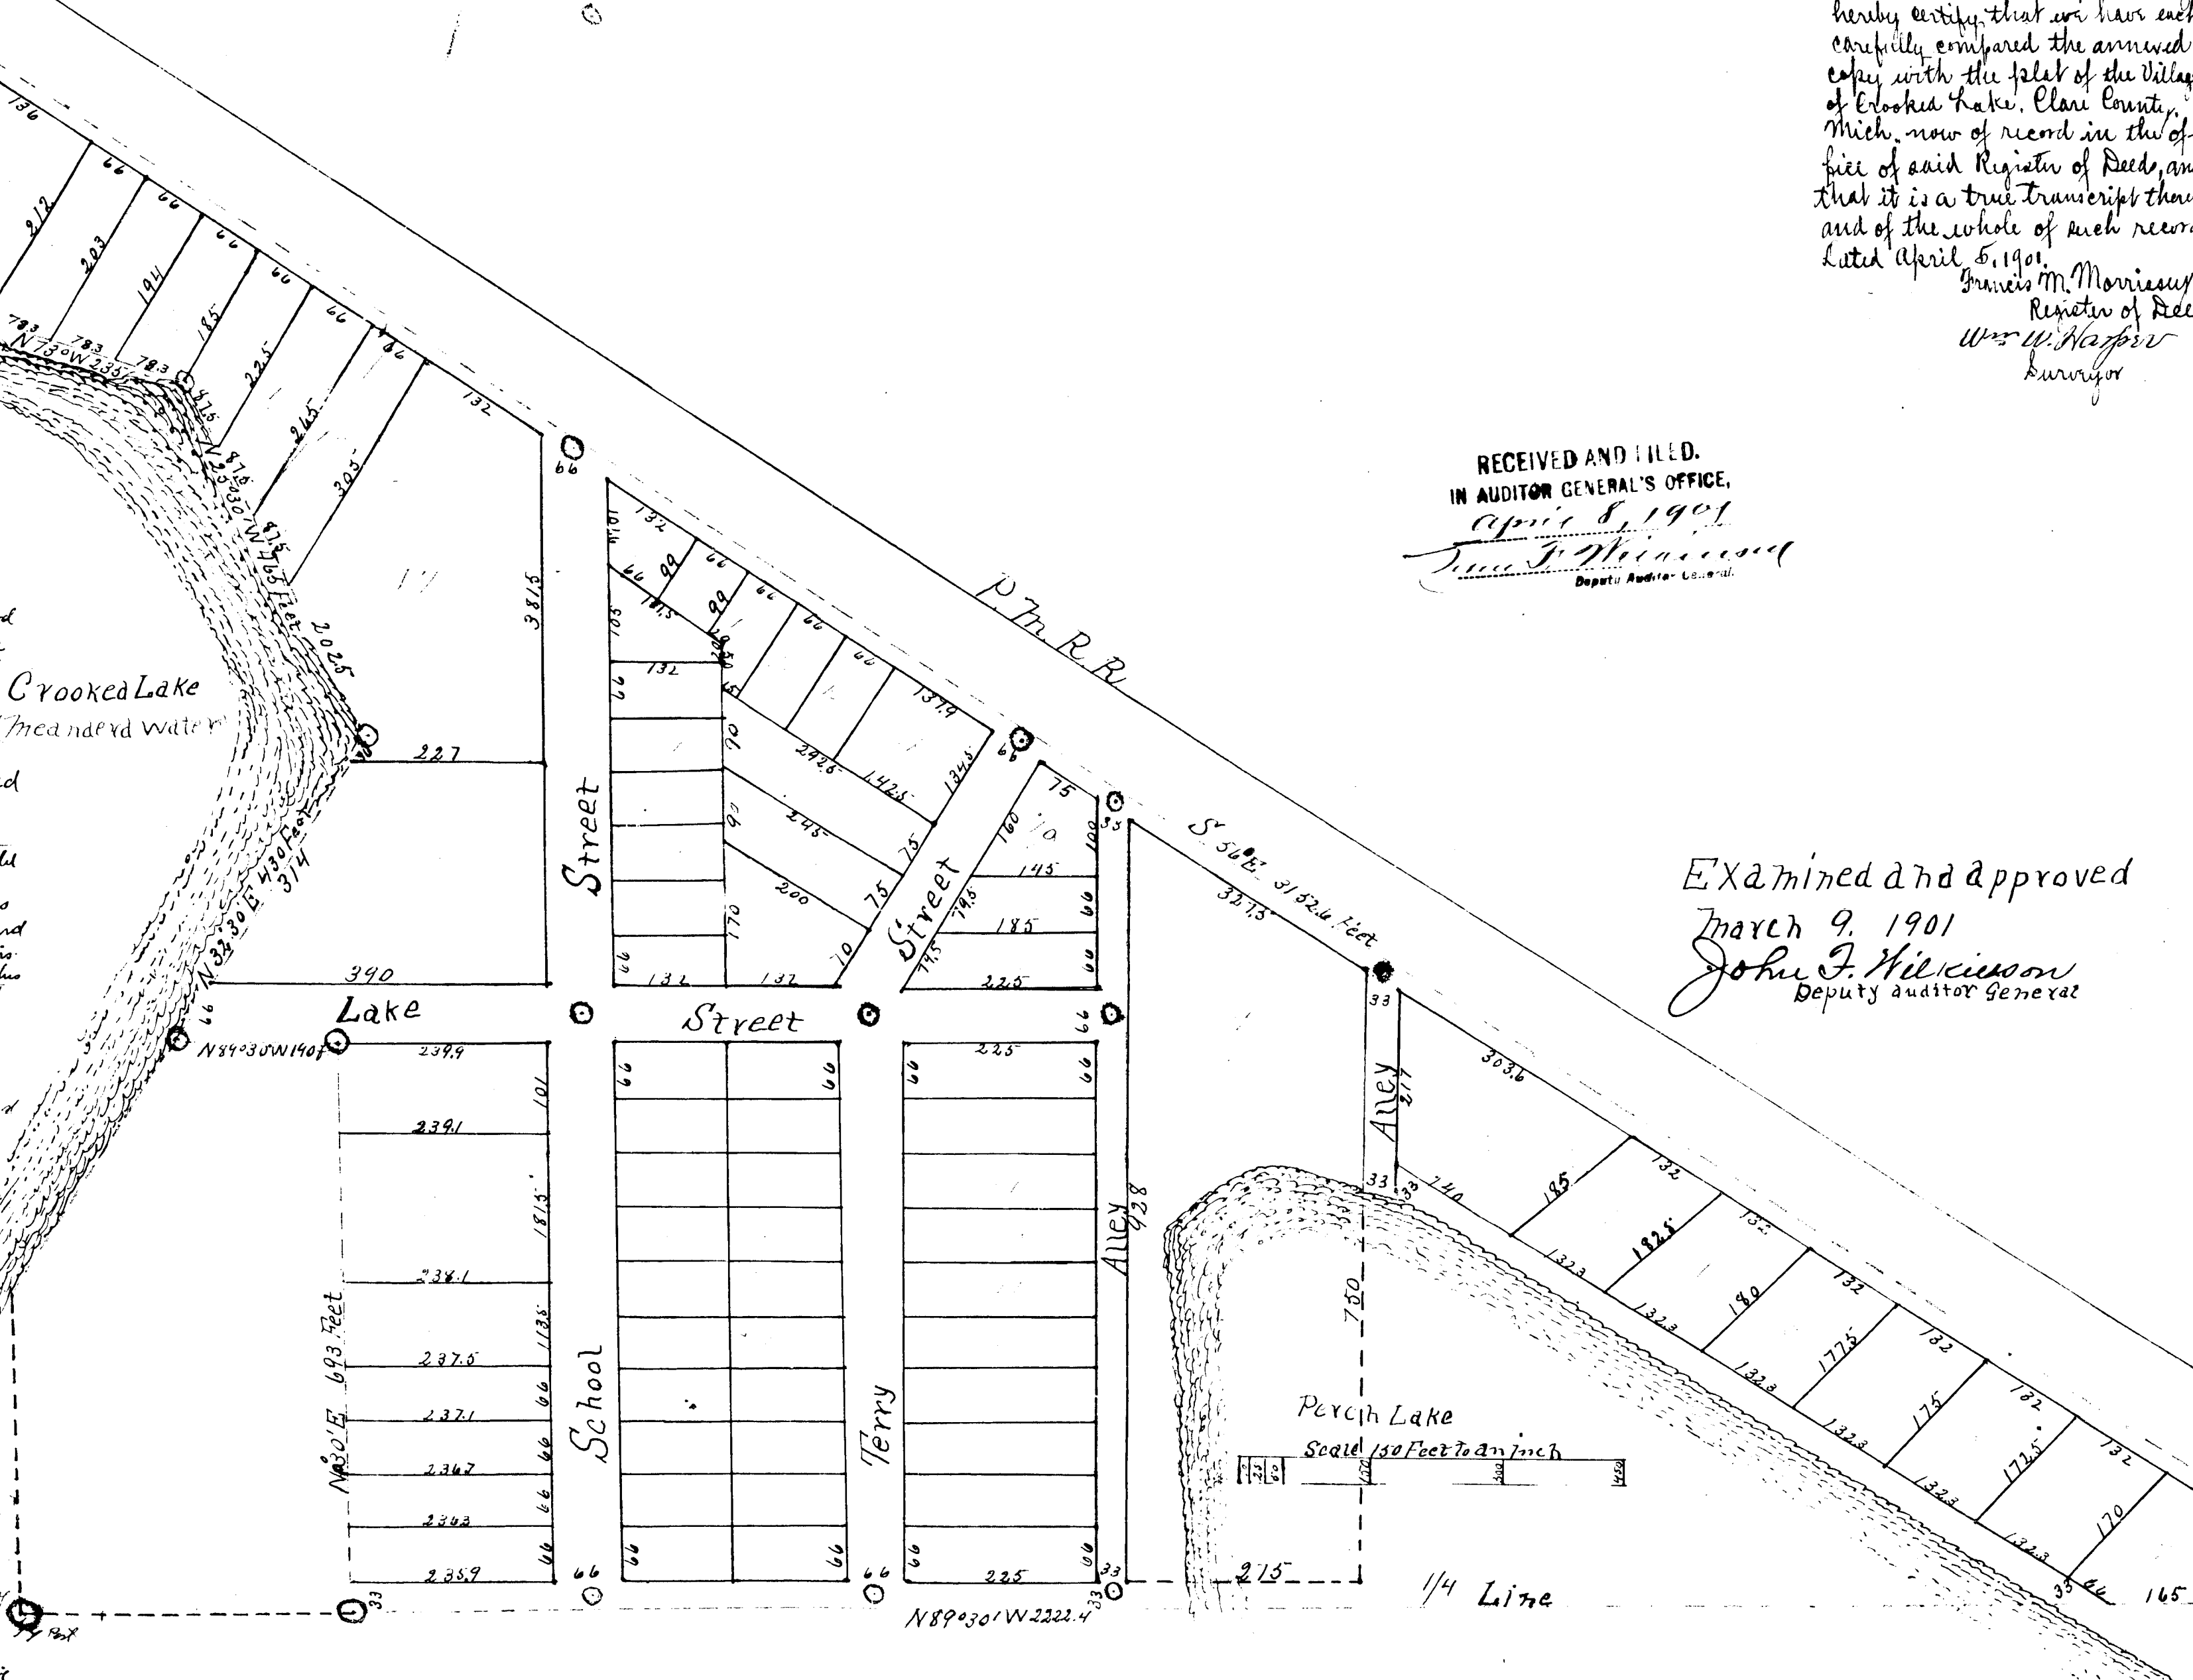

13540