

13543

8996

13543

Examined and Approved
OCT 10 1914
L. S. HARRIS
Deputy Auditor General.

DEDICATION

Know all men
by these presents, That we
Ellewellyn Gibbons and wife herein
S. B. Grant as proprietors have caused
the land embraced in the annexed
plat to be surveyed, laid out and
plotted to be known as Subdivision
of Lot 34 of Plat of "Lickwood Beach"
of Lot 34 of Plat of "Lickwood Beach"

Signed and Sealed
in the Presence of
A. N. Bateman
J. F. Mosley
Dewellyn Gilson [25]
Minnie E. Gilson [25]

State of Michigan }
County of Ingham } SS

Albert M. Bateman
Notary Public

My Commission expires Feb'y 17, 1915


A. N. Bateman, Surveyor

M. F. Robinson Supervisor

Office of County Treasurer, Claw, Mich
Harrison, Mich. Aug. 30, 1911

Thomas S. Osborn

led in Auditor General's Dep't.
OCT 21 1941
W. B. Smith
Deputy Auditor General.

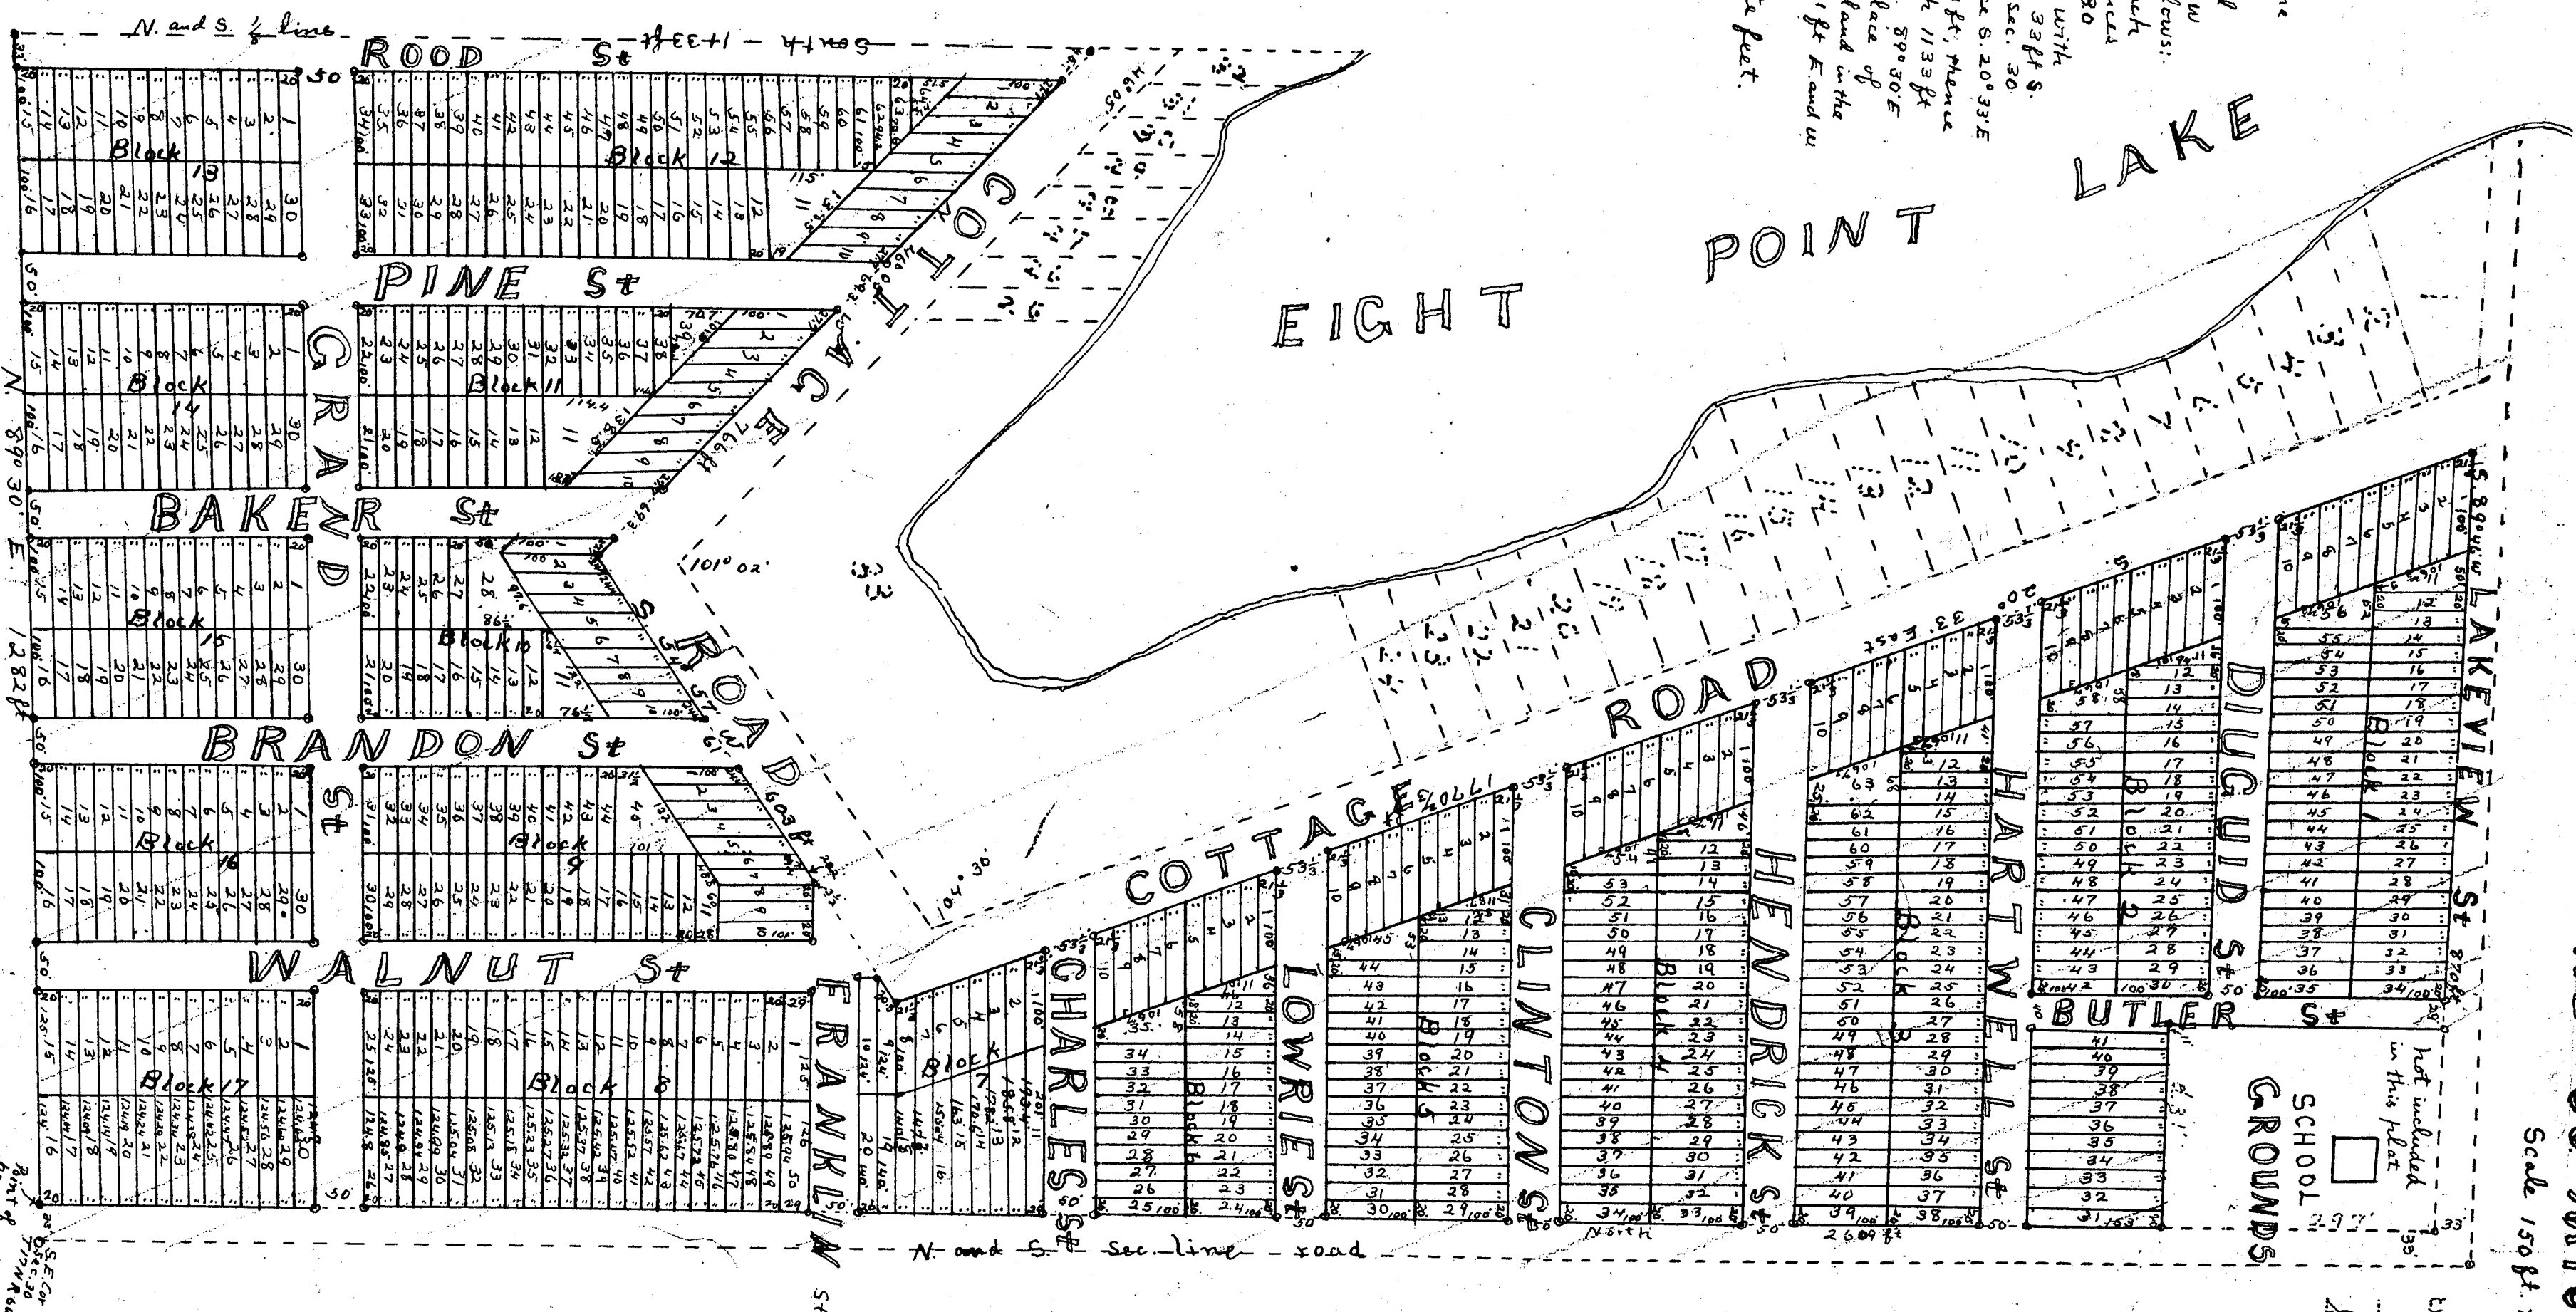

3-21-54
VACATED BY CINCUT COERT
ORDER 905 1954
VOUCHER NO 219-54

know all men
 by these presents, That we
 Elwellyn Gibbon and wife in mine
 E. Gibbon as proprietors have caused
 the land embraced in the annexed
 plat to be surveyed, laid out and
 platted to be known as Sub-division
 of Lot 34 of Plat of Willowood Beach
 of Glenn Co Mich. and that the sheets as
 shown on said plat are hereby dedicated
 to the use of the public.

SUBDIVISION OF LOT 34

13543


PLAT OF WILDWOOD BEACH CLARE CO MICH.

Scale 150 ft to an inch.

DESCRIPTION

The land embraced in the annexed plat is located on the E 1/2 of the S.E. 1/4 of the 30 717N R 6W and may be described as follows: Lot 34 of Wildwood Beach, 33 1/2 ft W of the S.E. Cor of Sec. 30, 717N R 6W. Thence N parallel with the Sec. line 260 ft to a point 33 1/2 ft S of the E 1/4 post of sec. 30, thence S 89° 46' W 870 ft thence S 20° 33' E N 46° 05' W 766 ft thence South 113 3/4 ft to Sec. line of Sec. 30, thence N 80° 30' E (corner) 1282 ft to the place of curv. by a school district in the curv. by a school district 297 ft N and 297 ft E and W.

Figures in margin denote feet.

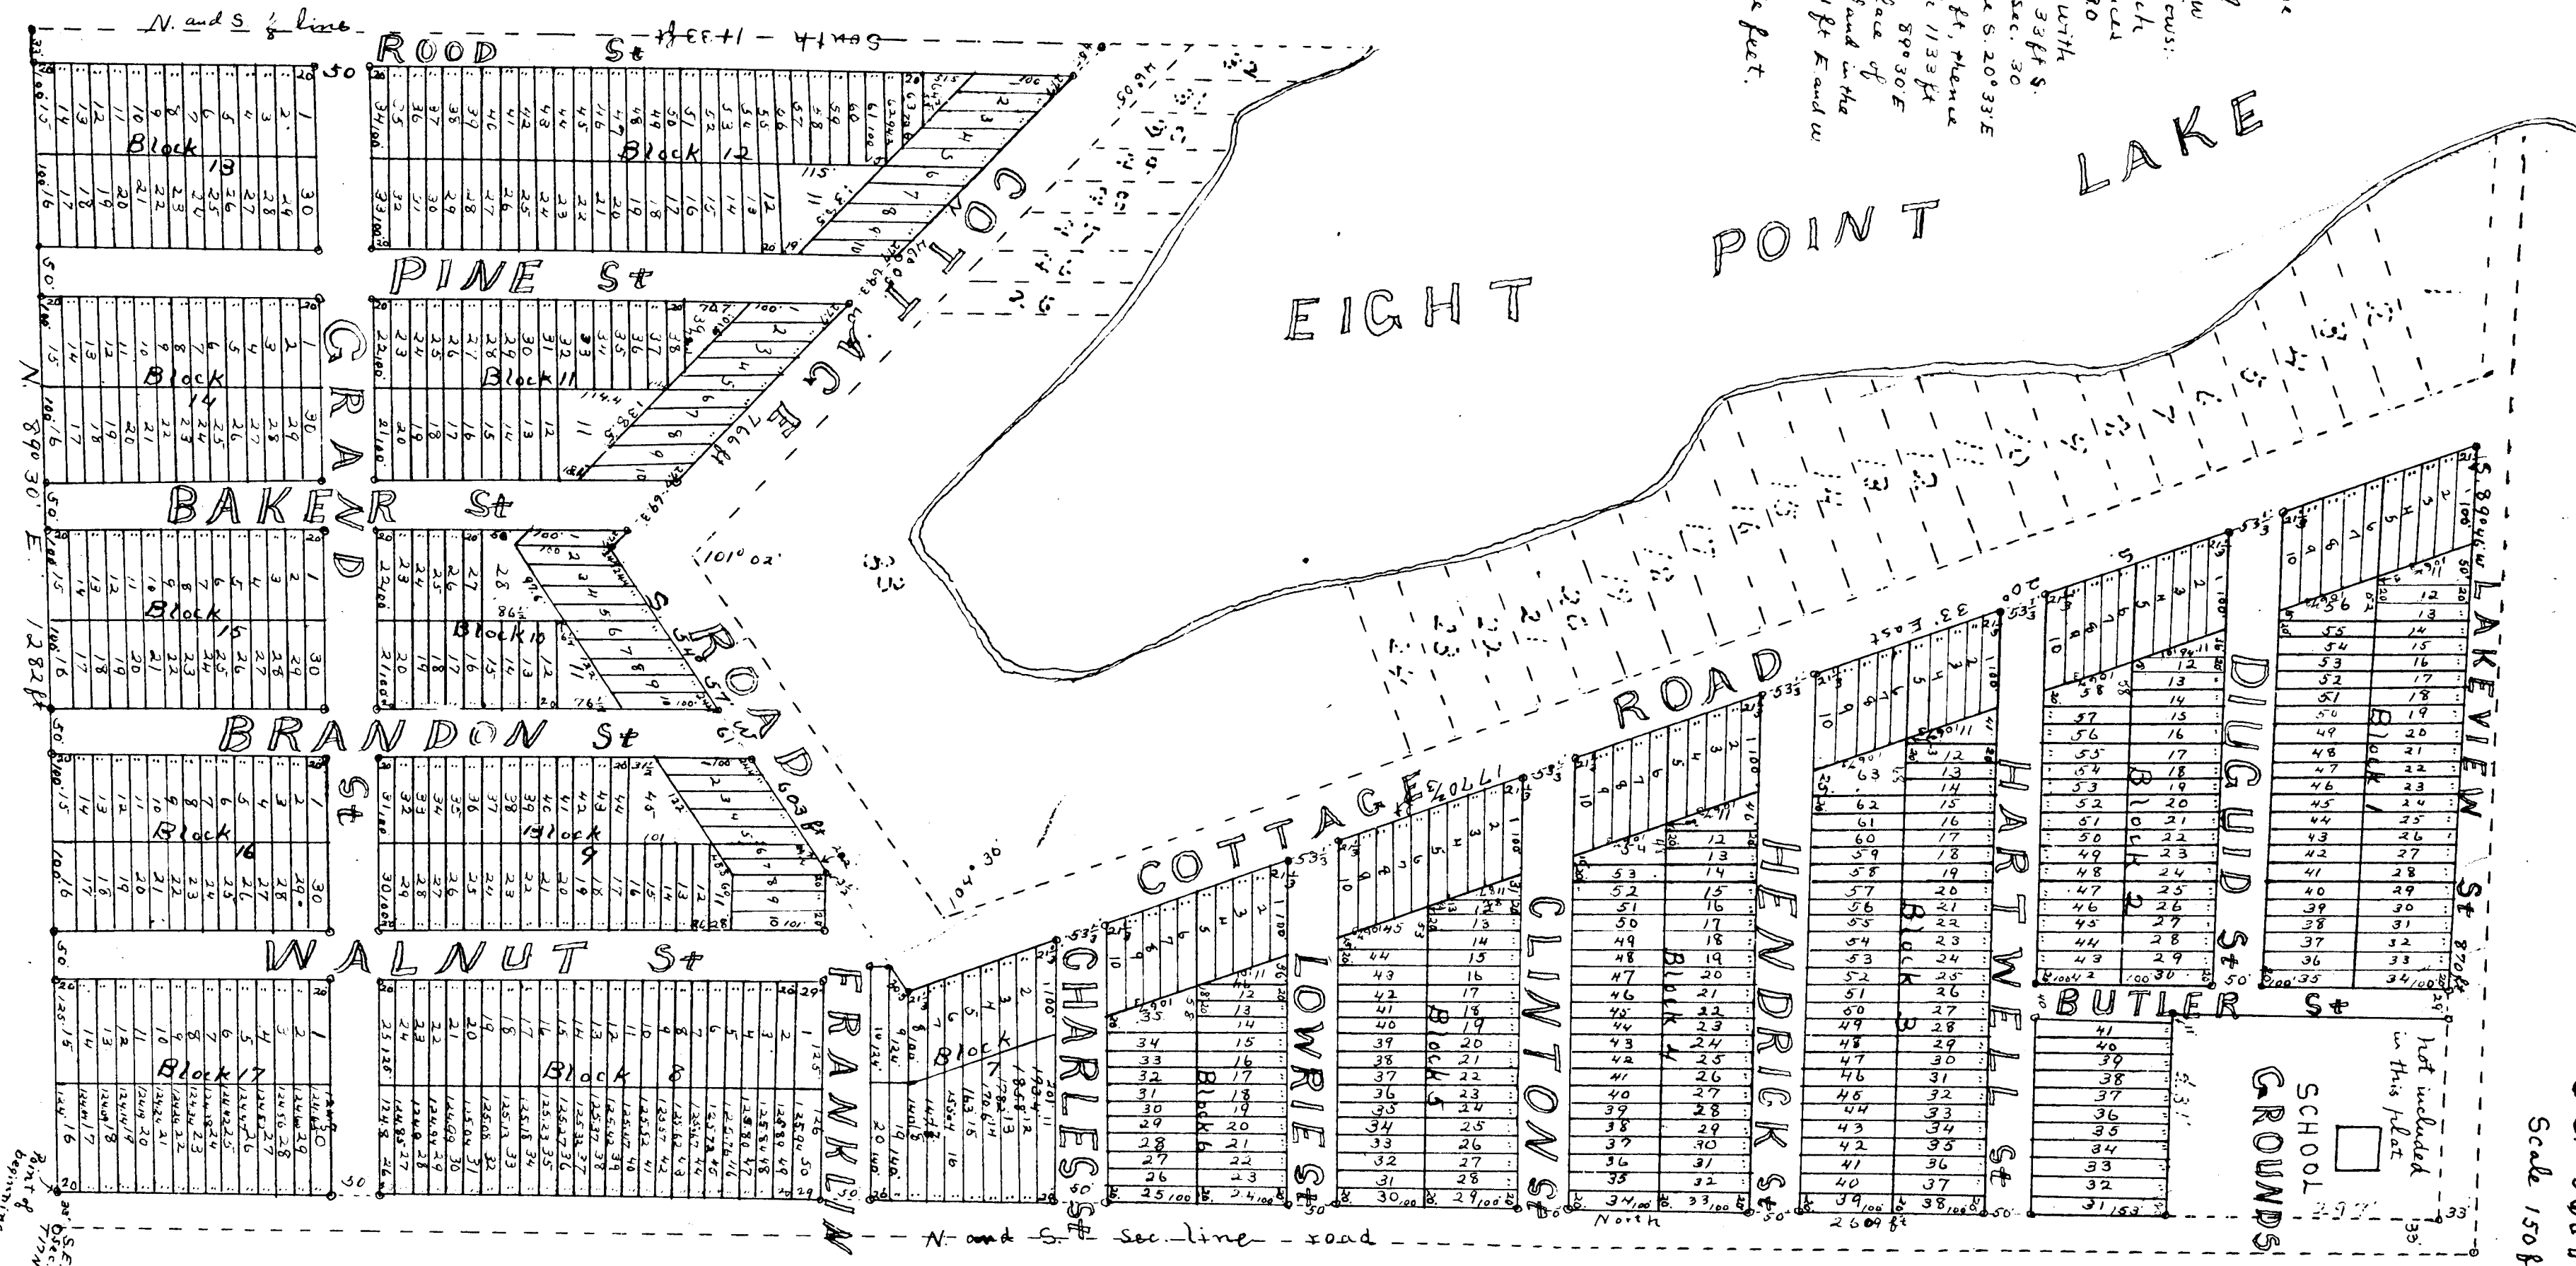

Examined and Approved
OCT 10 1911
Geo. S. Haver, W.
Notary Public

RECORDED BY CLARE CO. CLERK
ORDER 9057
RECORDED TO \$13.54

DEDICATION

Know all men by these presents, That we Jewelllyn Gibbon and wife Minnie E. Gibbon as proprietors have caused the land embraced in the annexed plat to be surveyed, laid out and plotted to be known as Subdivision of Lot 34 of Wildwood Beach, Clare Co Mich. and that the streets as shown on said plat are hereby dedicated to the use of the public.

Signed and sealed
in the presence of
A. M. Bateman Jewelllyn Gibbon (W.)
G. P. Mosely Minnie E. Gibbon (W.)

State of Michigan } SS
County of Ingham }
On this 3rd day of Oct 1911 before me a Notary Public in and for said County, the personally came the above named Jewelllyn Gibbon and wife Minnie E. Gibbon known to me to be the persons who executed the above Dedication and acknowledged the same to be their free act and deed.

Albert N. Bateman
Notary Public

My Commission expires Feb. 11, 1912

I hereby certify that the plat herein delineated is a correct one and that permanent monuments consisting of iron stakes 1 1/2 long and 3/4 in diam. have been placed at points marked thus (C) as shown at all angles in the boundaries of the land plotted and at all intersections of streets.

A. W. Bateman, Surveyor

Approved by resolution of the Township Board of Fairfield Twp. T 17N R 6W on the 12th day of Aug. 1911
M. J. Robinson Supervisor
Alfred Peterson Clerk
Frank C. Reed Justice
William W. Chase Justice
Office of County Treasurer, Clare, Mich.
Harrison, Mich. Aug. 30, 1911

I hereby certify that there are no tax liens on titles held by the State or individuals on the lands herein described and that the taxes for the five years preceding the date are paid as shown by the records of this office. This certificate does not apply to taxes if any now in the process of collection from any source

Thomas S. Osborn
Clare County Treasurer

OCT 10 1911

Geo. S. Haver

Notary Public