



April 25-1916
 J. L. Houser
 Deputy Auditor General

COPY. HARRISON HEIGHTS FIRST ADDITION TO THE CITY OF HARRISON, CLARE CO. MICH.

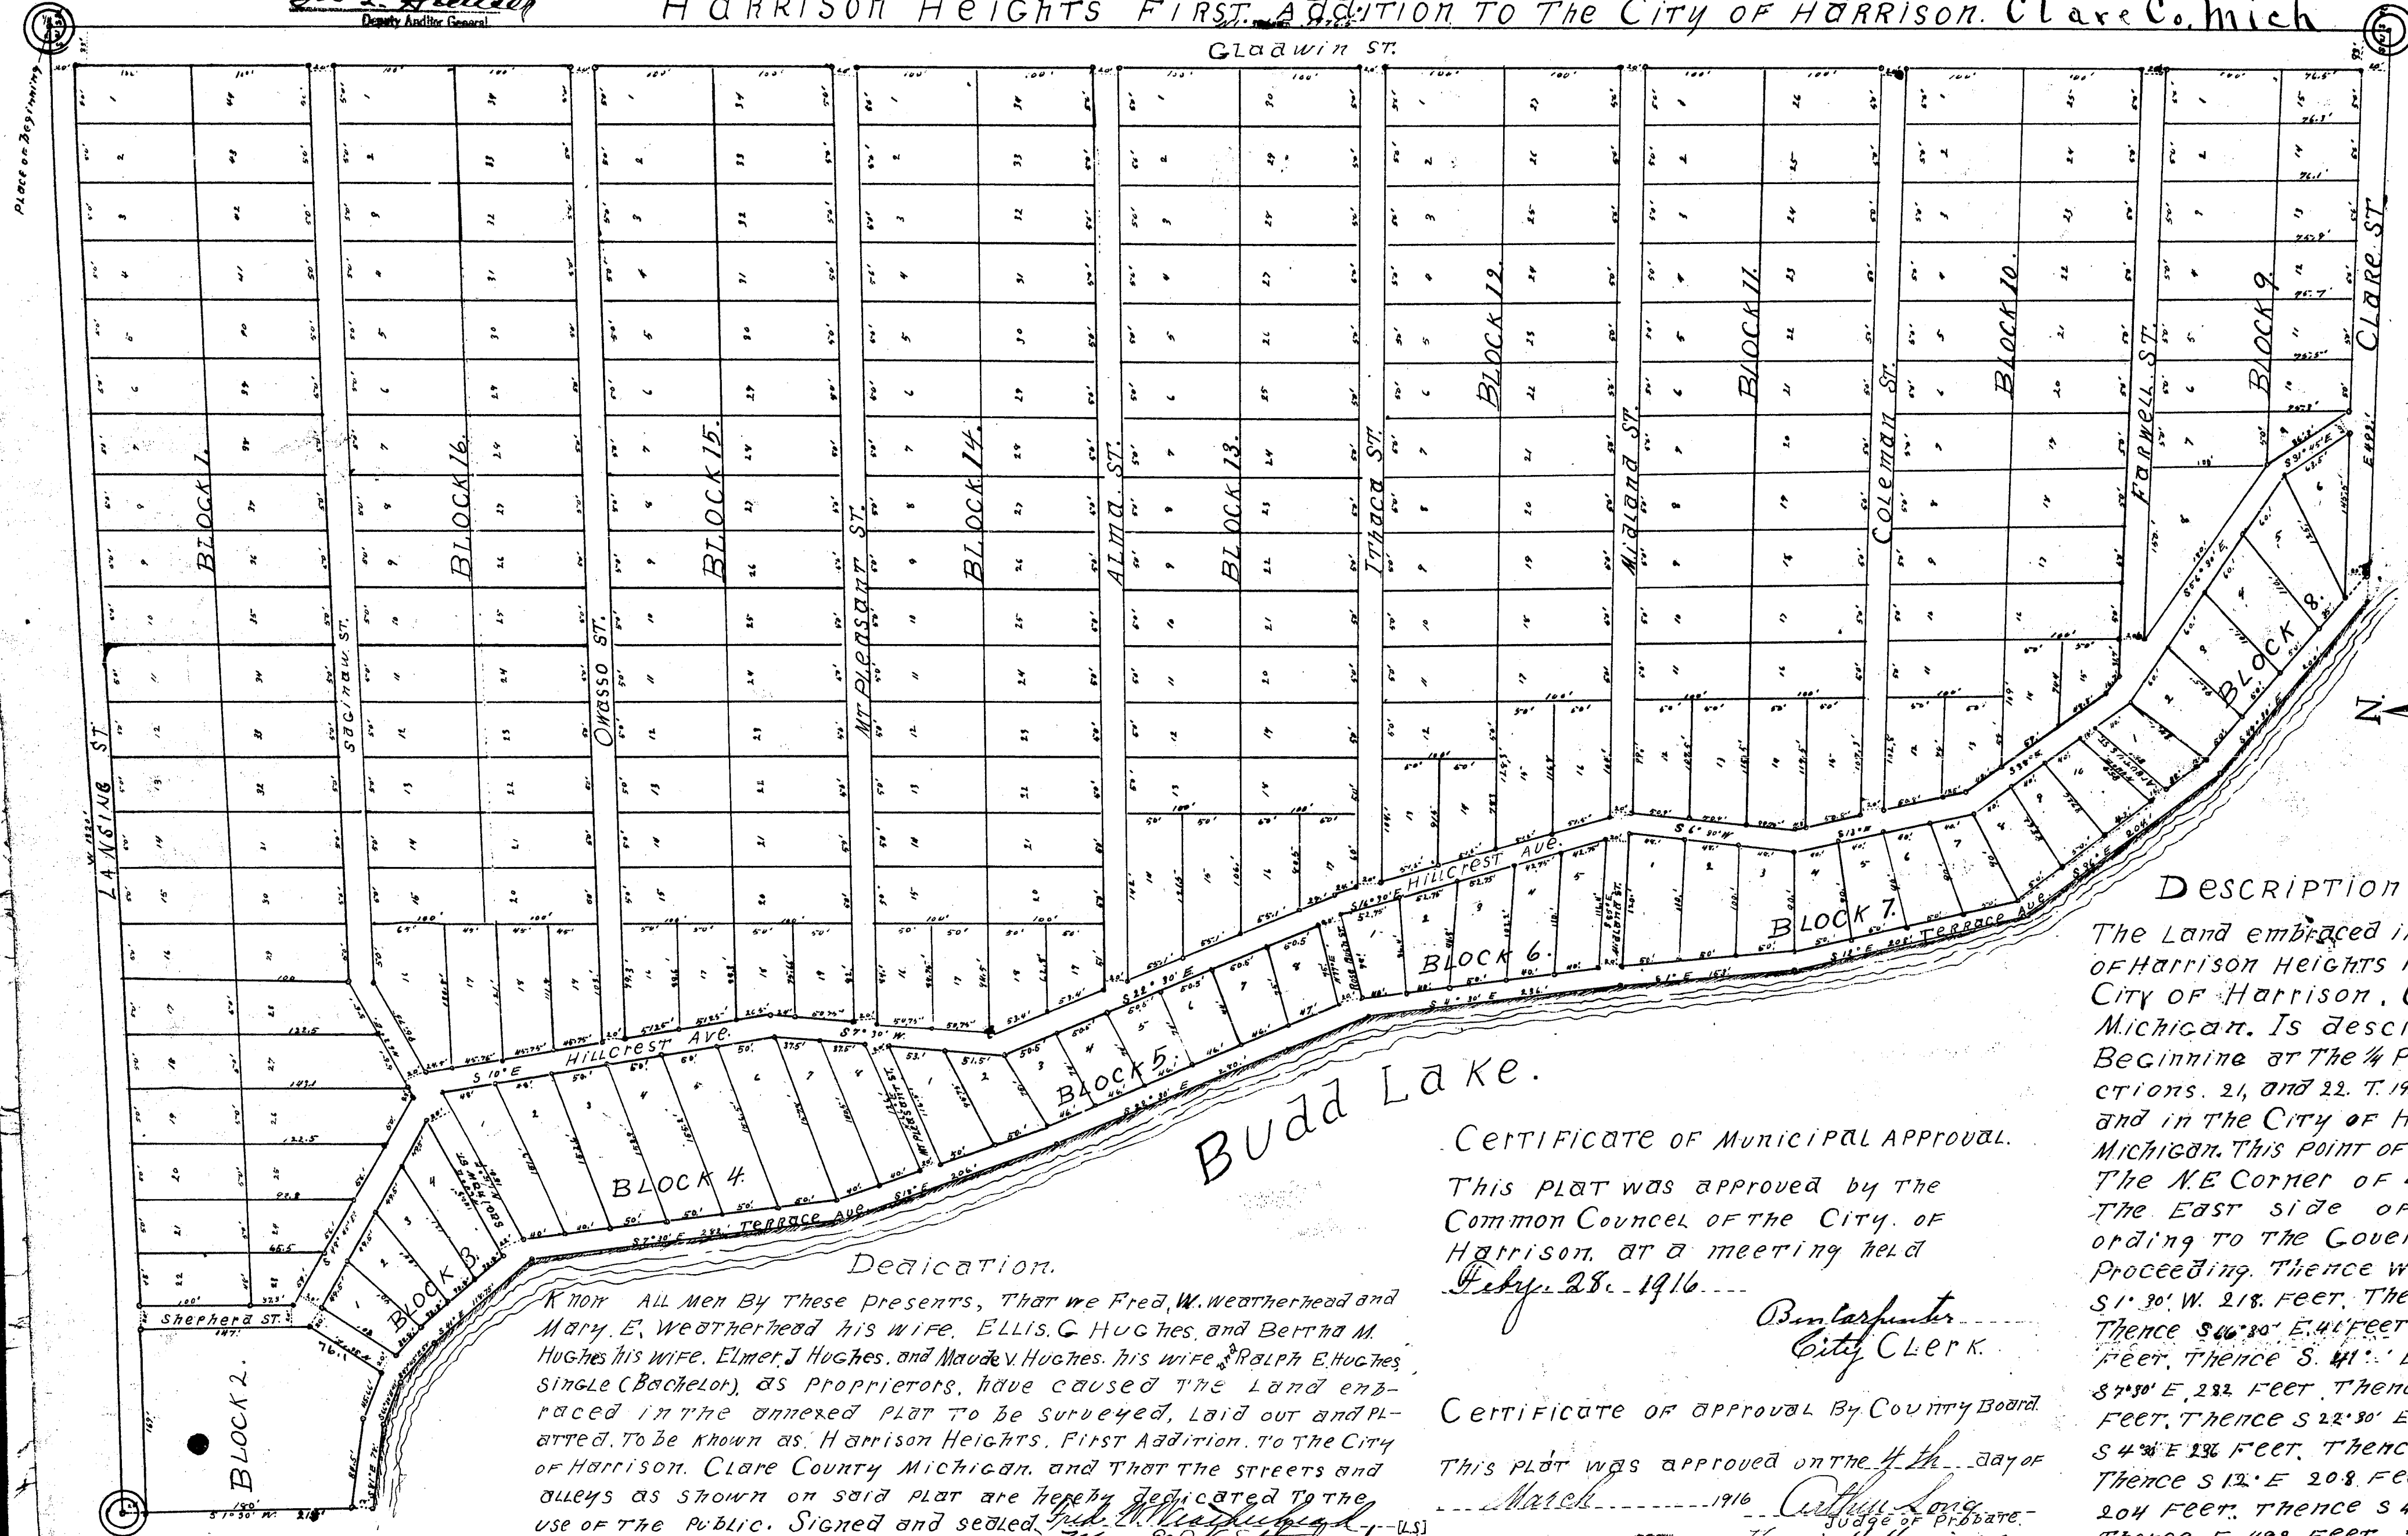

I HEREBY CERTIFY that there are no tax liens or titles held by State on the lands described in this instrument and that there are no tax liens or titles held by individuals on the said lands, and that the taxes on the said lands for the five years preceding the date of said instrument are all paid as shown by the records of the office.
 Harrison, Mich. March 2, 1916
 Peter G. Oman
 County Treasurer.

This certificate does not apply to taxes, if any, now in process of collection, by township, city, or village collecting officers.
 Lot 5 Section 21 Town 19 N.
 H. H. Peter G. Oman, County Treasurer

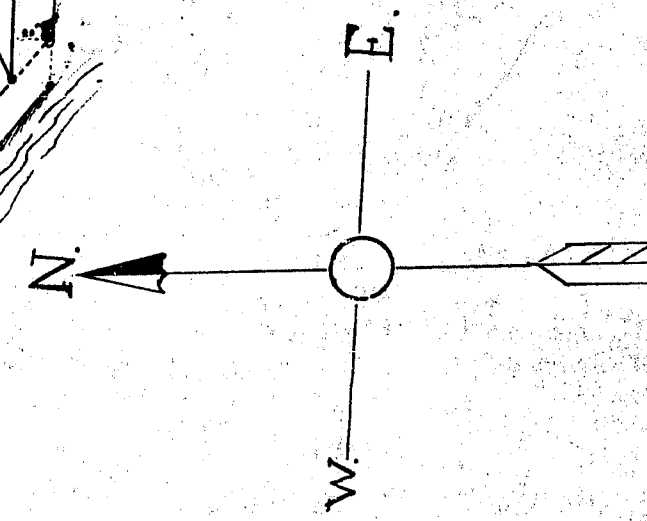

DESCRIPTION OF LAND PLATTED
 The Land embraced in the annexed plat of Harrison Heights First Addition to the City of Harrison, Clare County, Michigan. Is described as follows. Beginning at the 1/4 Post Common to sections 21 and 22. T. 19. N. R. 4. W. (Hayes Twp) and in the City of Harrison, Clare County, Michigan. This point of beginning being the NE corner of Lot 5, lying on the East side of Budd Lake according to the Government survey. Proceeding thence W. 1320 Feet, thence S. 1° 30' W. 218 Feet, thence S. 81° E. 78 Feet, thence S. 46° 30' E. 41 Feet, thence S. 41° 45' E. 50 Feet, thence S. 41° E. 11875 Feet, thence S. 7° 30' E. 232 Feet, thence S. 18° E. 206 Feet, thence S. 22° 30' E. 280 Feet, thence S. 4° E. 136 Feet, thence S. 1° E. 153 Feet, thence S. 12° E. 208 Feet, thence S. 36° E. 204 Feet, thence S. 49° 30' E. 200 Feet, thence E. 492 Feet, thence N. 1° 30' E. 176.5 Feet, to place of beginning.

Budd Lake.

Certificate of Municipal Approval.
 This plat was approved by the Common Council of the City of Harrison, at a meeting held Feb. 28, 1916.

Ben Carpenter
 City Clerk.

Certificate of approval By County Board.
 This plat was approved on the 4th day of March, 1916.

Arthur Long
 Judge of Probate.
 Charles W. Houser
 County Clerk.
 Peter G. Oman
 County Treasurer.

Surveyors Certificate.

hereby certify that the plat hereon delineated is a correct one, and that permanent monuments, consisting of 3/4 inch gas pipe 24 inches long, have been planted at points marked thus (o) as thereon shown at all angles in the boundaries of the land platted, and at all intersections of streets or streets and alleys.

Arthur D. Johnson
 Surveyor.

Filed in Auditor General's Dept.
 April 29-1916
 J. L. Houser
 Deputy Auditor General.

13547

Dedication.
 Know All Men By These presents, That we Fred W. Weatherhead and Mary E. Weatherhead his wife, Ellis G. Hughes and Bertha M. Hughes his wife, Elmer J. Hughes, and Maudie Hughes, his wife, Ralph E. Hughes, single (Bachelor), as Proprietors, have caused the Land embraced in the annexed plat to be surveyed, laid out and platted, to be known as, Harrison Heights, First Addition, to the City of Harrison, Clare County, Michigan, and that the streets and alleys as shown on said plat are hereby dedicated to the use of the public. Signed and sealed in presence of
 Opal Johnson
 Charles W. Houser
 State of Michigan ss.
 County of Clare.
 Notary Public
 My Commission expires May 3, 1919

ON this 18th day of Feb. 1916 before me a Notary Public in and for said County, personally came the above named Fred W. Weatherhead and Mary E. Weatherhead his wife, Ellis G. Hughes and Bertha M. Hughes his wife, Elmer J. Hughes and Maudie Hughes, his wife, and Ralph E. Hughes, single (Bachelor) known to me to be the persons who executed the above dedication, and acknowledged the same to be their free act and deed.

Scale 1 in. 100 Feet.


All dimensions are given in feet and decimals thereof.

I hereby certify that this copy is a true copy of the MAP or PLAT forwarded the Register of Deeds for recording.
 April 25-1916
 J. L. Houser
 Deputy Auditor General.

April 25-1916
J. L. Hanson

COPY.
HARRISON HEIGHTS FIRST ADDITION TO THE CITY OF HARRISON. CLARE CO. MICH.

CLARE ST.

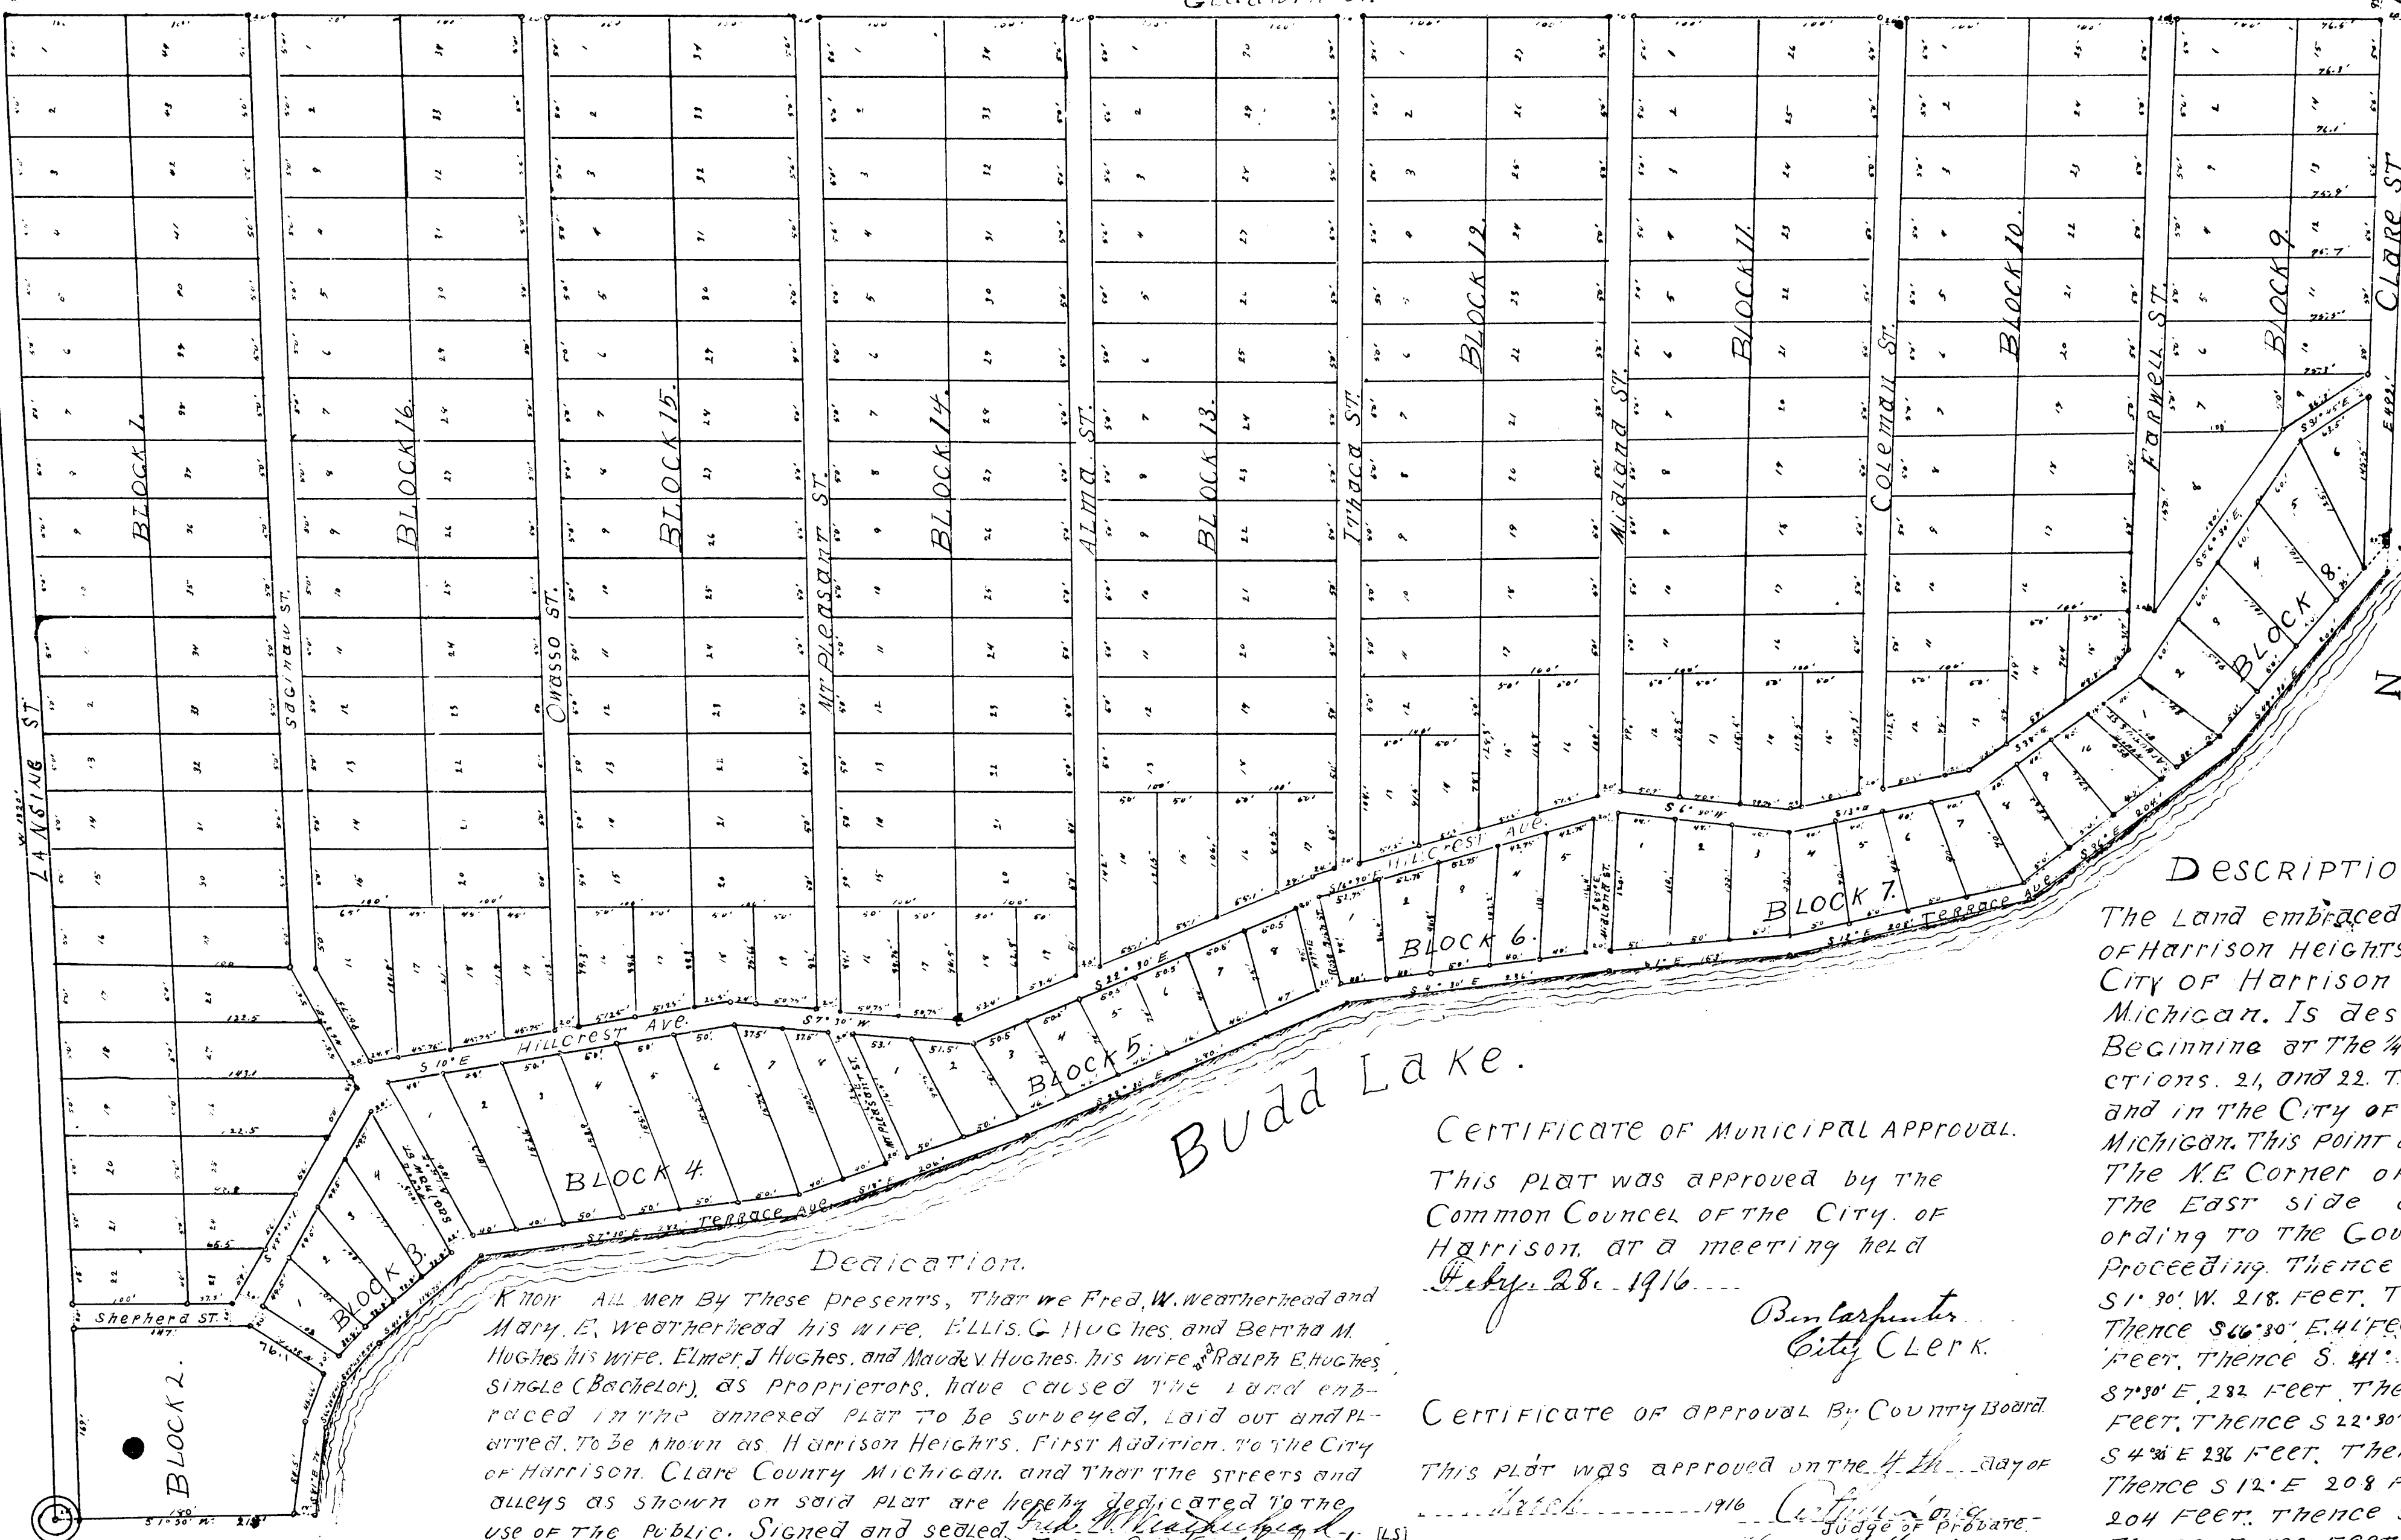

I HEREBY CERTIFY that there are no taxes or titles held by the State on the lands described in this instrument and that there are no taxes or titles held by individuals on the said lands, and that the taxes on said lands for the five years preceding the date of said instrument are all paid as shown by the records of the office.

Harrison, Mich. March 21, 1916
Peter A. Oman, County Treasurer.

This certificate does not apply to taxes, if any, now in process of collection by township, city, and collecting officers.
Lot 5 Section 21 Town 19 N; 42 E. Peter A. Oman, County Treas.

DESCRIPTION OF LAND PLATTED

The Land embraced in the annexed plat of Harrison Heights First Addition to the City of Harrison, Clare County, Michigan, is described as follows. Beginning at the 1/4 Post Common to sections 21 and 22 T. 19 N. R. 4 W. (Hayes) and in the City of Harrison, Clare County, Michigan. This point of beginning being the NE corner of Lot 5, lying on the East side of Budd Lake according to the Government survey, proceeding Thence W. 1320 Feet, Thence S. 1° 30' W. 218 Feet, Thence S. 81° E. 78 Feet, Thence S. 66° 30' E. 41 Feet, Thence S. 41° 45' E. 60 Feet, Thence S. 41° E. 1175 Feet, Thence S. 7° 30' E. 282 Feet, Thence S. 18° E. 206 Feet, Thence S. 22° 30' E. 280 Feet, Thence S. 4° E. 236 Feet, Thence S. 1° E. 183 Feet, Thence S. 12° E. 208 Feet, Thence S. 36° E. 204 Feet, Thence S. 49° 30' E. 200 Feet, Thence E. 492 Feet, Thence N. 1° 30' E. 176.5 Feet, to PLACE OF BEGINNING.

CERTIFICATE OF MUNICIPAL APPROVAL.

This plat was approved by the Common Council of the City of Harrison, at a meeting held Feb. 28, 1916.

Ben Carpenter, City Clerk.

CERTIFICATE OF APPROVAL BY COUNTY BOARD

This plat was approved on the 4th day of March, 1916.

Clare County Board of Supervisors
Harrison Heights First Addition
April 22, 1916
County Clerk
County Treasurer

Surveyors Certificate.

I hereby certify that the plat hereon delineated is a correct one, and that permanent monuments, consisting of 24 inch gas pipe 24 inches long, have been planted at points marked thus (o) as thereon shown at all angles in the boundaries of the land platted, and at all intersections of streets or streets and alleys.

Arthur D. Johnson, Surveyor.

Dedication.

Know All Men By These Presents, That we Fred W. Weatherhead and Mary E. Weatherhead his wife, Ellis G. Hughes, and Bertha M. Hughes his wife, Elmer J. Hughes, and Mauden Hughes, his wife, Ralph E. Hughes, single (Bachelor), as Proprietors, have caused the land embraced in the annexed plat to be surveyed, laid out and platted, to be known as, Harrison Heights, First Addition, to the City of Harrison, Clare County, Michigan, and that the streets and alleys as shown on said plat are hereby dedicated to the use of the public. Signed and sealed.

in presence of
Opel Johnson
State of Michigan, ss.
County of Clare.

On this 18th day of Feb. 1916 before me a Notary Public in and for said County, personally came the above named Fred W. Weatherhead and Mary E. Weatherhead his wife, Ellis G. Hughes and Bertha M. Hughes his wife, Elmer J. Hughes and Mauden Hughes, his wife and Ralph E. Hughes, single (Bachelor) known to me to be the persons who executed the above dedication, and acknowledged the same to be their free act and deed.

Notary Public
My Commission expires May 3, 1919

Scale 1 in. 100 Feet.

All dimensions are given in feet and decimals thereof.

April 25-1916
J. L. Hanson

13547

Filed in Auditor General's Office
April 29-1916
J. L. Hanson

RESOLUTION

Clare
13547

At a regular meeting of the Harrison City Council held Monday June 18, 1973 the following resolution was offered by Councilman Groze and supported by Councilman Hammond.

BE IT RESOLVED, that a portion of Clare Street in the City of Harrison described as:

That part of Clare Street starting at the intersection of Hillcrest Avenue and the SE corner of Lot 6 Blk. 8 of Harrison Heights First Addition to the City of Harrison, then running West 145.5 feet to the intersection with Terrace Avenue be vacated except reserving unto the City of Harrison an easement over the center 8 feet for the purpose of a walkway from intersection of Hillcrest Avenue to the edge of the water and for the purpose of utility lines.

Yeas: Groze, Hammond, McLean, Beadle and Wynne, Roth

Nays: 0

Absent: 0

Resolution adopted.

I certify this to be a true and complete copy of the resolution passed by the Harrison City Council at a regular meeting held June 18, 1973.


Oliver Lipes, City Clerk

SKETCH OF AREA INVOLVED IN RESOLUTION OF HARRISON CITY COUNCIL
Passed June 18, 1973.

Resolution vacated a portion of Clare Street, located in Harrison Heights
First Addition to the City of Harrison.

CODE:

-  - 6' Area unconditionally attached to adjoining property
-  - 8' strip in center of Street with easement for walkway and Public Utilities.

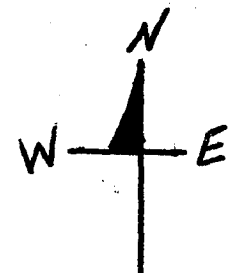

SCALE - 1" = 60' S

