


MAP OF J. C. HOADLEY'S DIVISION of WESTON

Registers Office
Senawee County Michigan
Received for Record October 2^d
A.D. 1873 at 4 O'clock P.M.
and Recorded in Book of Village
and City Plats on Page 5
Myron E. Knight
Register

Received and filed in
Auditor General's Office
October 7-1873
W. R. Pratt
Sec. of Ind. & Gen. Affs.

13550

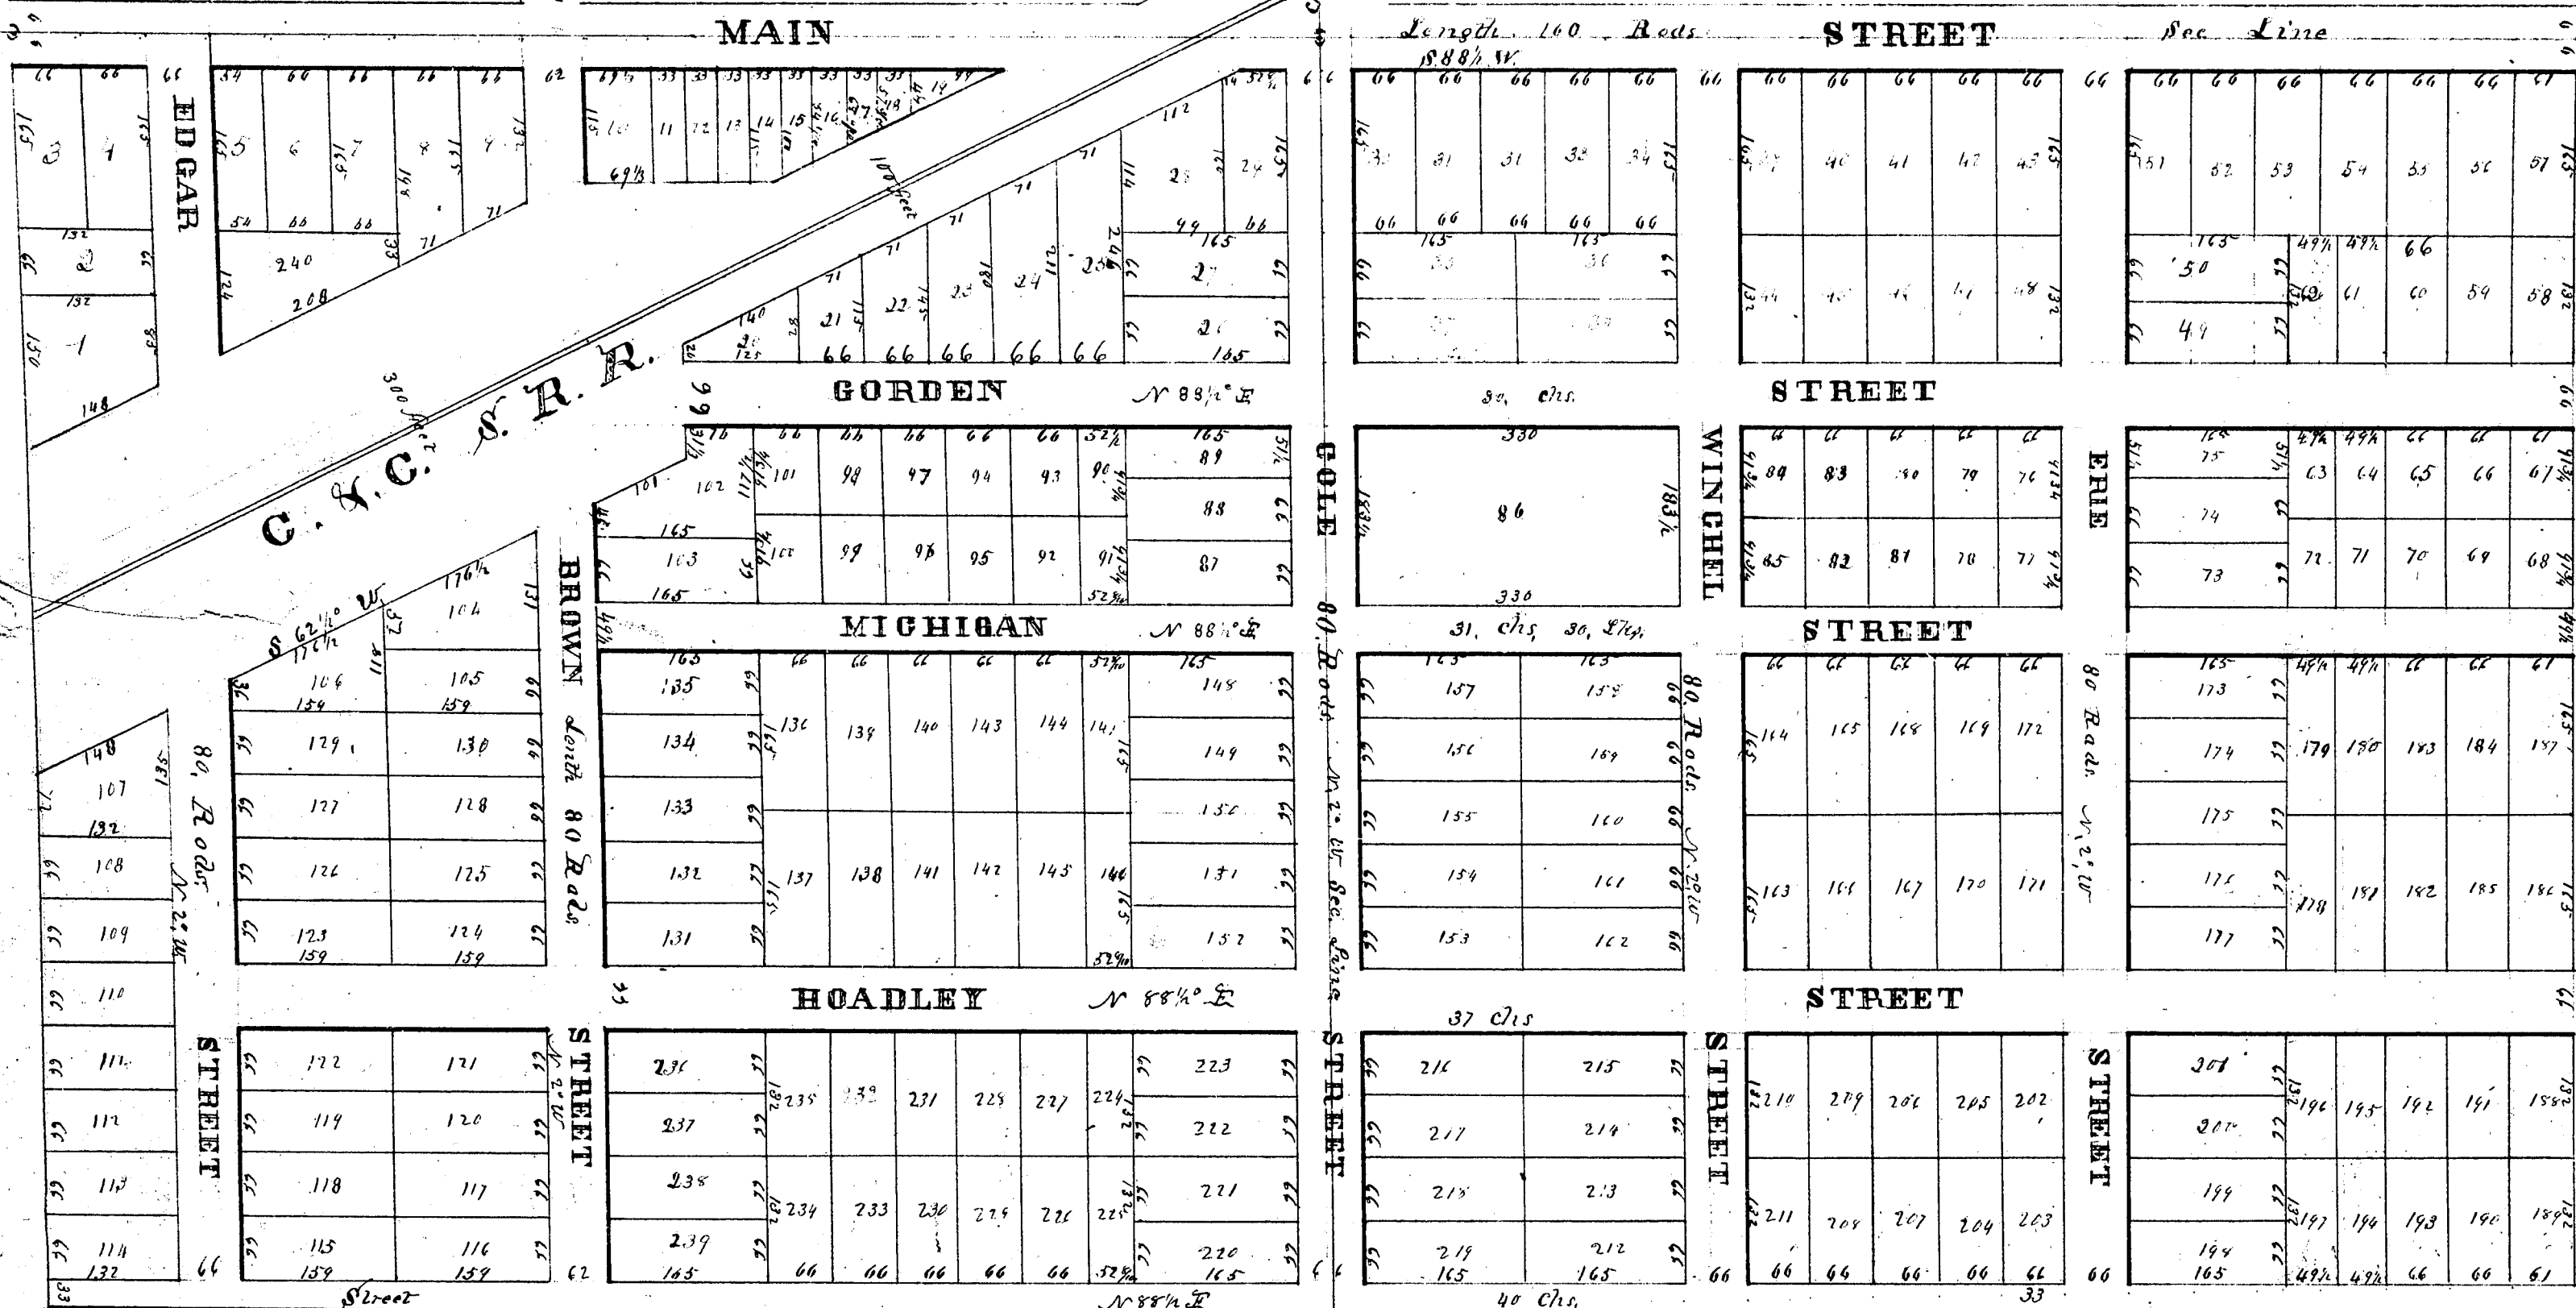

See 19

See 20

Know all men by these Presents, That I Burton Kent, civil Engineer, residing in the City of Adrian in Senawee County, and State of Michigan have laid out and platted all the North East Quarter of the North East Quarter of Section number nineteen, and the North West quarter of the North West quarter of Section twenty in township number eight South of Range number three East, (Fairfield) and I do hereby certify that the above map is a full true and correct plat of the said above described lands and the same was done under the direction, at the request, and in behalf of James C. Hoadley, of said Township and County, owner and proprietor of said lands and that the same is designated as J. C. Hoadley's division of Weston, and the numbers lengths and widths of all lots on said map are represented by figures or letters on said lots and the same lengths widths and corners of the streets are represented by figures and letters on said streets. The scale on said map is a true and correct scale of equal parts and corresponds with the scale used in the draft of said map. The whole has been represented varying one degree and thirty five minutes to the East of the true Meridian. I the above named James C. Hoadley, proprietor of the above described lands have caused the survey thereof and the making of the annexed plat by the said Burton Kent and have given thereto the name of J. C. Hoadley's division of Weston and I do hereby give grant and dedicate to the public to be used for the purpose designated all the lands shown on said map as streets and alleys and I do hereby adopt this map as Plat of J. C. Hoadley's division of Weston.

In presence of Myron E. Knight
Attorney at Law

Given under our hands & Seal at Adrian this 2^d day of October 1873.


Burton Kent, (C.E.) Engineer & Surveyor
James C. Hoadley, (Jr.) Owner & Proprietor

State of Michigan }
Senawee County }

On this 2^d day of October 1873 before me a Notary public in and for said County, personally appeared the above named Burton Kent & James C. Hoadley to me known to be the same persons named in and who executed the foregoing Instrument, and acknowledged that they executed the same for their free act and deed for the uses and purposes therein indicated and expressed.

State of Michigan }
Senawee County } ss. Myron E. Knight, Register of Deeds and Burton Kent, County Surveyor, in and for said County do both hereby certify that we have carefully compared the foregoing map of J. C. Hoadley's Division of Weston with the original map of the same presented by the said J. C. Hoadley for Record in this Office and find it to be an exact duplicate of the same and the whole thereof.
At Adrian, October 2^d 1873
Myron E. Knight, Register of Deeds
Burton Kent, County Surveyor

State of Michigan }
Senawee County } ss. Myron E. Knight, Register of Deeds in and for said County, and Burton Kent, County Surveyor, in and for said County do both hereby certify that we have carefully compared the foregoing map of J. C. Hoadley's Division of Weston with the Record of said map now remaining in the Office of Register of Deeds for said County and do hereby certify that the same is a true transcript thereof and the whole thereof. Witness our hands & the Seal of the Office of the Register of Deeds of said County.
At Adrian, October 2^d A.D. 1873
Myron E. Knight, Register of Deeds
Burton Kent, County Surveyor

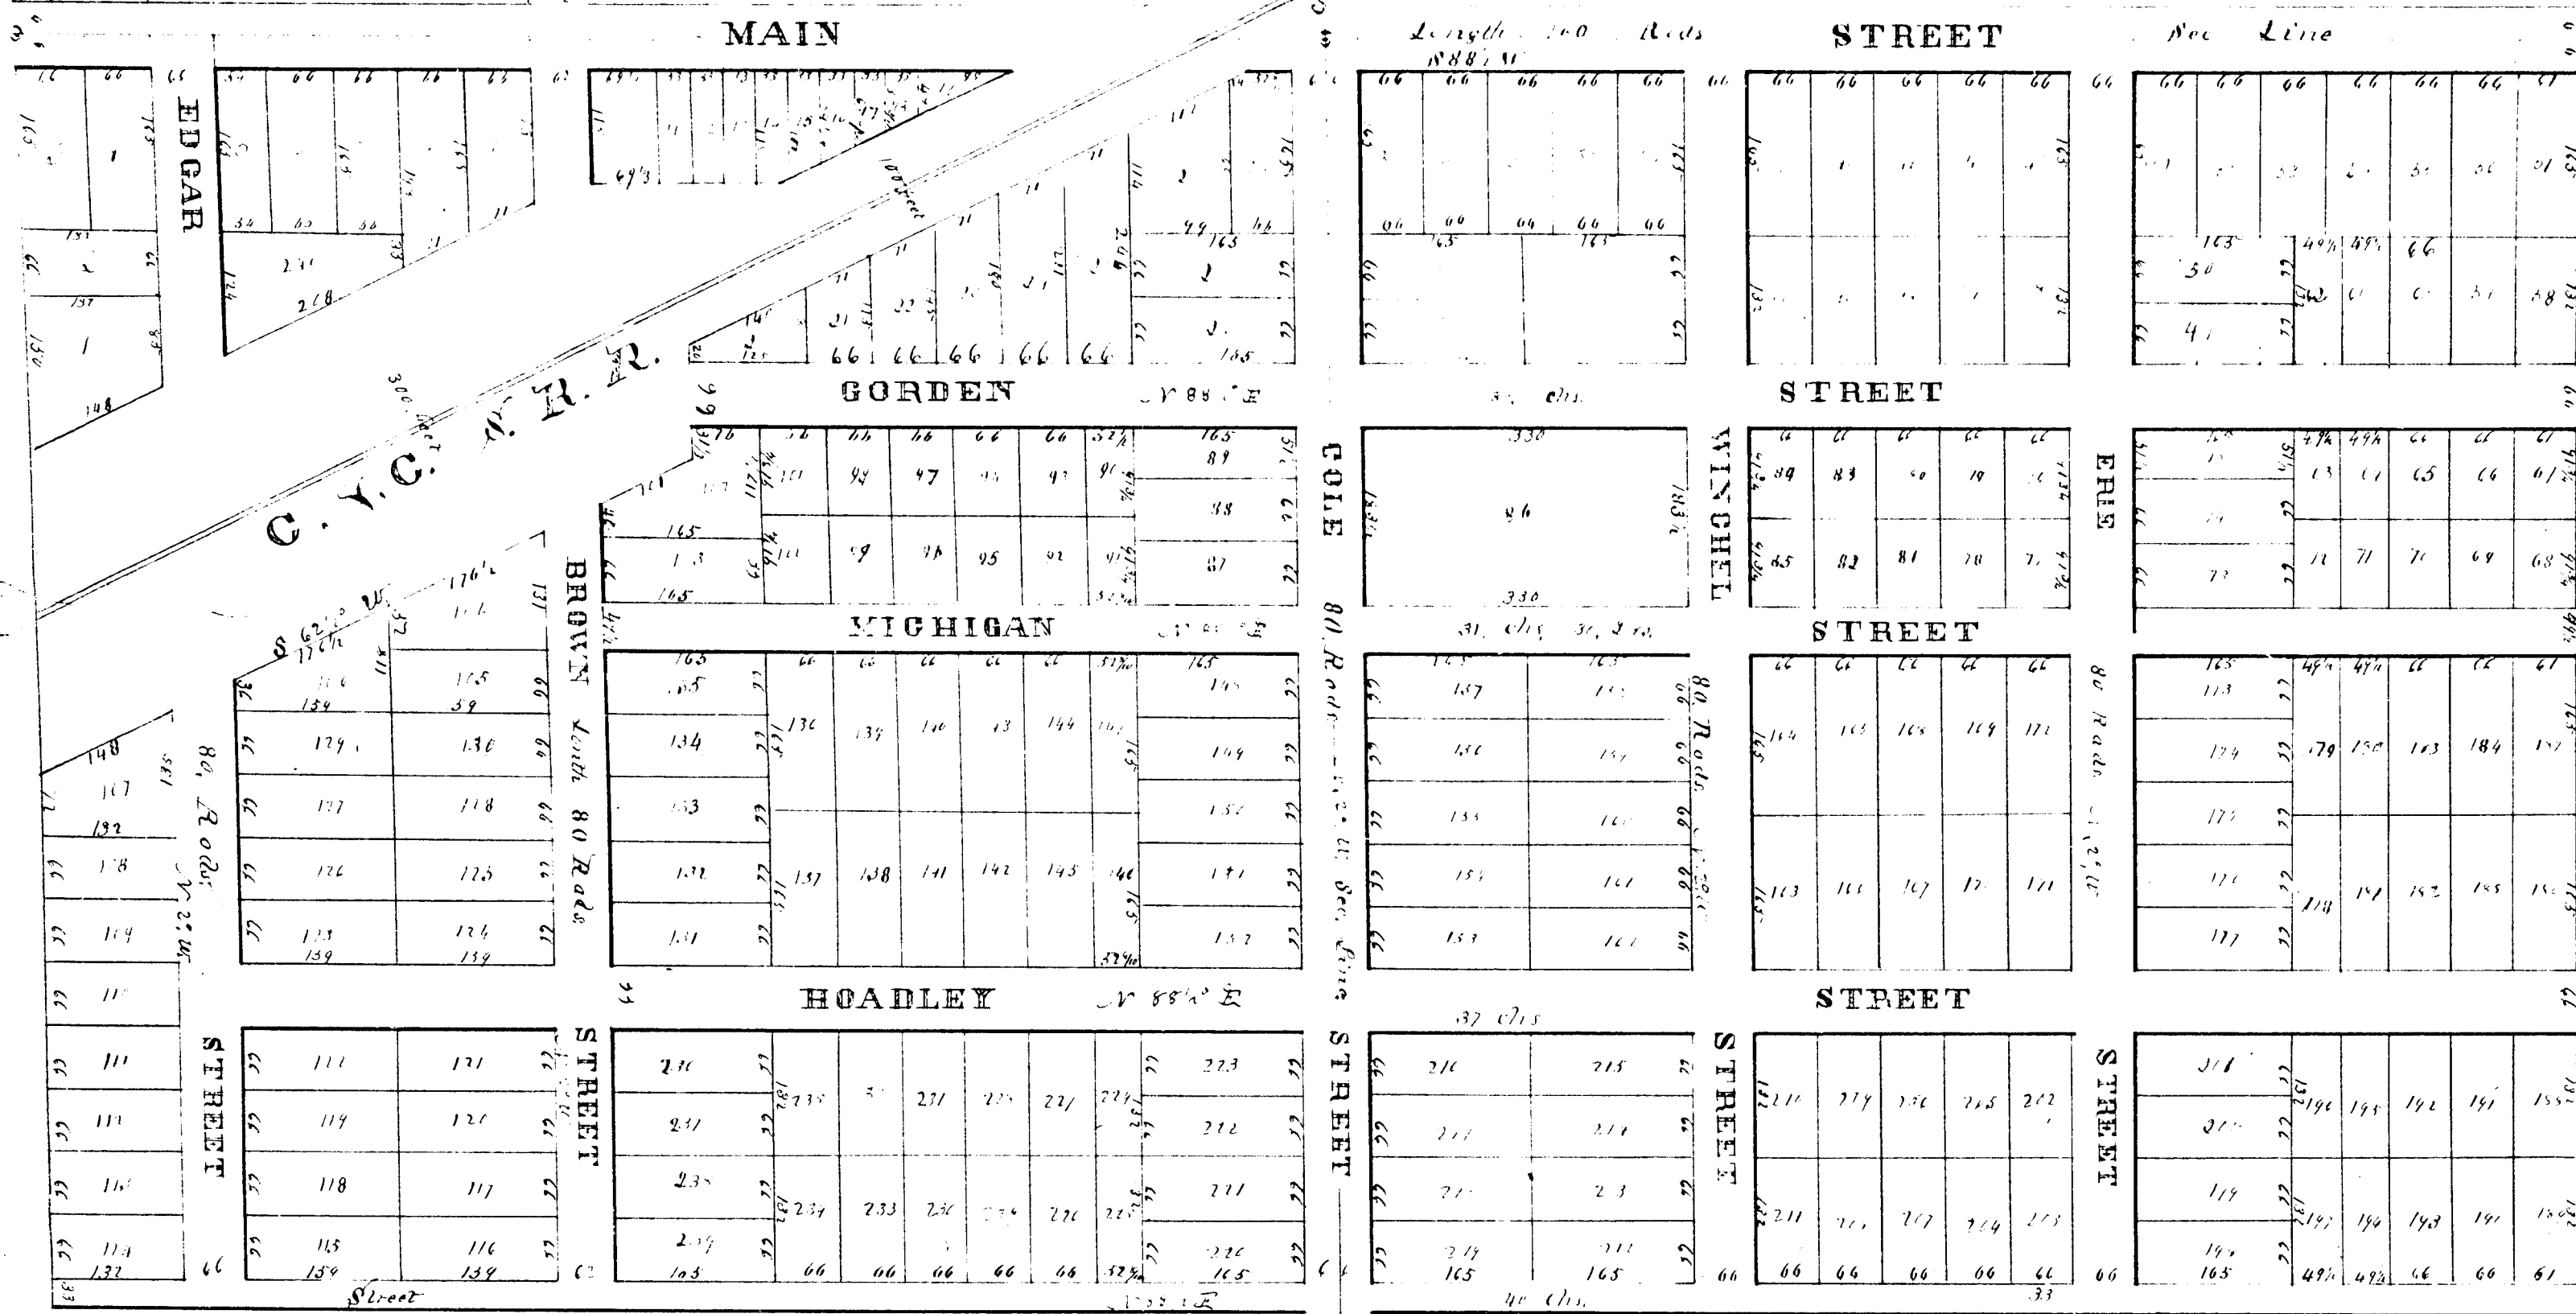

MAP OF J. C. HOADLEY'S DIVISION OF WESTON

Registers Office
Senawee County Michigan
Received for Record October 2^d
A.D. 1873 at 4 O'clock P.M.
and Recorded in Book of Village
and City Plats on Page 5
Myron E. Knight
Register

Received and filed in
Auditor General's Office
October 7-1873
M. E. Knight
Register

13550

Now all men or their Present, That I Burton Kent and Engineer in the City of Adrian in Senawee County, and State of Michigan have laid out and platted all the North East Quarter of the North East Quarter of Section number thirteen, and the North West Quarter of the North West Quarter of Section twenty in Township number Eight South of Range number three East (Tenth) and I do hereby certify that the above Map is a full true and correct plat of the said above described Lands and the same was done under the direction at the request and in behalf of James G. Hoadley, said Township and County owner and proprietor of said Lands and that the same is designated as J. G. Hoadley's Division of Weston, and the numbers and the widths of all lots on said Map are represented by figures or letters on said Lots and their areas by the width and course of the streets, and the numbers and widths of all lots on said Map are represented by figures and letters on said Map and the scale on said Map is a true and correct scale of equal parts and corresponds with the scale used in the draft of said Map. The said map has represented every one degree and thirty five minutes to the East of the true Meridian. I the above named James G. Hoadley, in witness of the above described Lands have caused the survey thereof and the making of the annexed plat of the said Burton Kent and have given thereto the name of J. G. Hoadley's Division of Weston and I do hereby give grant and dedicate to the public to be used for the purposes designated all the Lands shown on said Map as town and village and I do hereby adopt this map or Plat as J. G. Hoadley's Division of Weston.

Myron E. Knight
Adrian, Mich. Brown

Burton Kent, L.S. Engineer & Surveyor
James G. Hoadley, L.S. Owner & Proprietor

State of Michigan
Senawee County

On this 2^d day of October 1873 before me a Notary public in and for said County, personally appeared the above named Burton Kent & James G. Hoadley to the known to be the same persons named in and who executed the foregoing Instrument, and acknowledged that they executed the same for the purposes and in the manner therein indicated and expressed.

State of Michigan } ss. Myron E. Knight, Register of Deeds and Burton Kent, County Surveyor
Senawee County } in and for said County do hereby certify that we have carefully compared the foregoing Map of J. G. Hoadley's Division of Weston with the original Map of said Division of Weston now on file in the Office of the Register of Deeds of said County and find it to be an exact duplicate of the same and the whole thereof.
Adrian October 2^d 1873
Myron E. Knight, Register of Deeds
Burton Kent, County Surveyor

State of Michigan Senawee County } ss. Myron E. Knight, Register of Deeds in and for said County and Burton Kent, County Surveyor
Registers Office } do hereby certify that we have carefully compared the foregoing Map of J. G. Hoadley's Division of Weston with the record of said Map now on file in the Office of the Register of Deeds of said County and find it to be a true transcript thereof and the whole thereof.
Adrian October 2^d A.D. 1873
Myron E. Knight, Register of Deeds
Burton Kent, County Surveyor