

1873

State of Michigan } We Myron E Knight Register of Deeds and Burton
Emance County } ss Kent County Surveyor in and for Said County do both
hereby Certify that we have carefully compared the foregoing Map or Plat of
O J Avery's Addition to the Village of Fairfield with the Original Plat of the
Said Addition presented by the said O J Avery for Record in the Office of the Regi-
ster of Deeds for Said County and find it to be an exact duplicate of the same and
the whole of Said Original. Adrian March 20th 1874.

Myron E Knight-Register of Deeds
Burton Kent Surveyor

State of Michigan } ss We Myron E Knight Register of Deeds in & for said county and
Lenawee County } Burton Kent County Surveyor in and for said county & State do.
Registers Office } both hereby certify that we have carefully compared the foregoing
Map of O J Avenys Addition to the Village of Fairfield in said county with the record
of said map now remaining in the Office of Register of Deeds for said county and do cer-
tify that the same is a true transcript thereof and of the whole thereof. Witness our
hands & the seal of the Office of the Register of Deeds of said county.
Adrian March 26th 1874 Myron E Knight Register of Deeds

Myron E Knight Register of Deeds
Buxton Kent Spurgeon

Received and filed in
Auditor General's Office
March 27-1874

Wm. H. Pratt
dep and Geny

13552

FAIRFIELD

BY
O. J. AVERY

1873

Received for Record
March 20th 1874 at
10 O'clock A.M.
Myron E. Knight
Register

JEFFERSON AVENUE
Length 180⁰ 1/2. 67¹/₂ ft. N. 2° W.

SENECA ST.

MILLER STREET

Scale: 0 100 200 300 400 500 600 700

State of Michigan } ss Myron E. Knight Register of Deeds and Burton
Emanaw County } ss Kent County Surveyor in and for said County do both
hereby Certify that we have carefully compared the foregoing Map or Plat of
O. J. Avery's Addition to the Village of Fairfield with the Original Plat of the
said Addition presented by the said O. J. Avery for Record in the Office of the Regi-
ster of Deeds for said County and find it to be an exact duplicate of the same and
the whole of said Original. Adm'd March 20th 1874.

Myron E. Knight Register of Deeds
Burton Hunt Surveyor

State of Michigan } ss Myron E. Knight Register of Deeds in & for said County and
Emanaw County } ss Burton Kent County Surveyor in and for said County & State do
Registers Office } both hereby certify that we have carefully compared the foregoing
Map of O. J. Avery's Addition to the Village of Fairfield in said County with the record
of said Map now remaining in the Office of Register of Deeds for said County and do cer-
tify that the same is a true transcript therefrom and of the whole thereof. Witness our
hands & the seal of the Office of the Register of Deeds of said County.
Adm'd March 20th 1874

Myron E. Knight Register of Deeds
Burton Hunt Surveyor

1/4 Past Sec 2nd

Sec. Line — 80 Rods — N. 2° W.

[illegible]

On September 21,
1894 at Springfield

B. March 17

State of Indiana

County of Kern

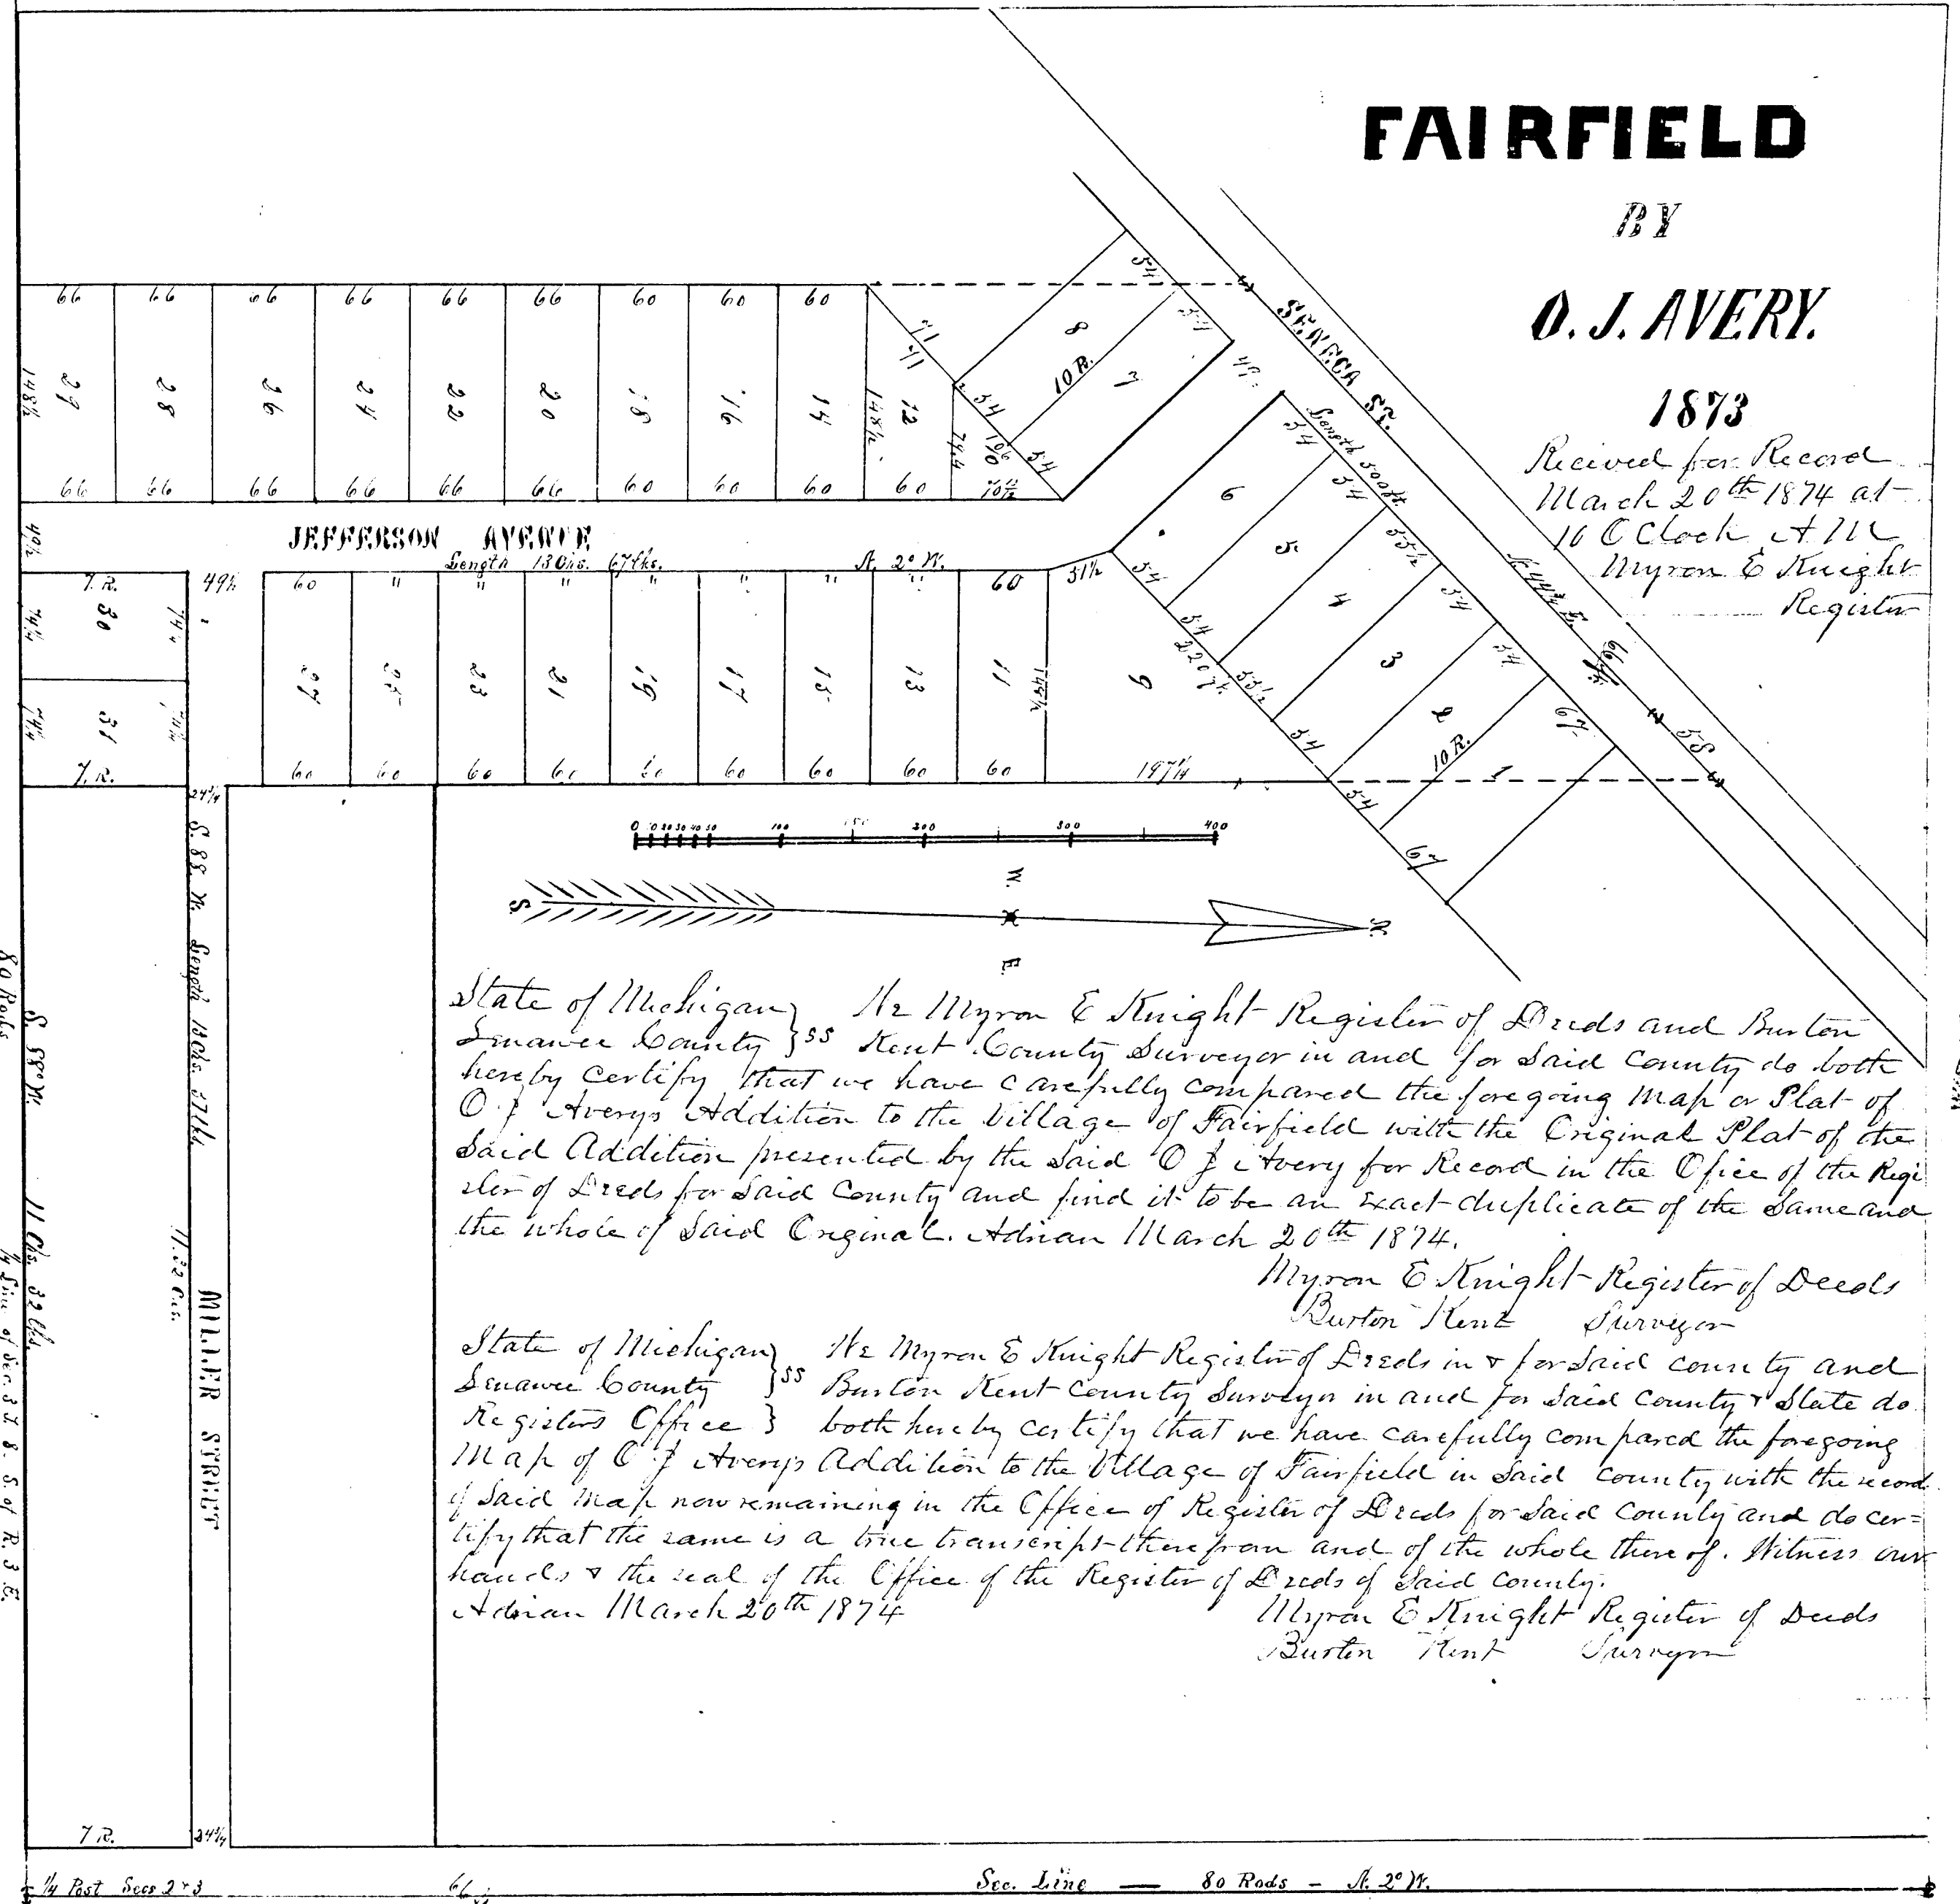
State of Michigan &c.
County of Benneue {
appeared the above named O. Henry & C. Miller & Burton, went to the town to be his persons were executed the
expressing, instruments and acknowledged that they executed the same as their free act and deed and for the use and
benefit of their heirs and assigns.
Witness my hand and seal of office this 28th day of November 1855.
J. H. Smith, Clerk of the Court.

1873
Received for Record
March 20th 1874 at
10 O'clock A.M.
Myron E. Knight
Registrar

State of Michigan }
 Genesee County } ss
 Register's Office }
 We Myron E Knight Register of Deeds in & for said County and
 Burton Kent County Surveyor in and for said County & State do
 both hereby certify that we have carefully compared the foregoing
 Map of C. J. Avery's Addition to the Village of Fairfield in said County with the record
 of said Map now remaining in the Office of Register of Deeds for said County and do cer-
 tify that the same is a true transcript therefrom and of the whole thereof. Witness our
 hands & the seal of the Office of the Register of Deeds of said County.
 Adrian March 26th 1874
 Myron E Knight Register of Deeds
 Burton Kent Surveyor

Received and filed in
Auditor General's Office
March 27-1877
W. H. Smith
Sgt. and Co. S

13552

[illegible]

12 miles

B. Birch

Locality of Denawee {

State of Michigan }
County of Bennece }
I, the undersigned, do hereby certify that the within and foregoing is a true and correct copy of the original of the same as the same is now on file in the office of the County Clerk of the County of Bennece, Michigan.