

LIVESEY AND PARKER'S

ADDITION TO

JASPER

Received for Record
May 5th 1874 at
11^{1/2} O'clock A.M.
Myron E Knight
Register

Received and filed in
Auditor General's Office
May 18-1874
W. R. Smith
Dep. Auditor


OFFICE OF BURTON KENT,
Surveyor and Civil Engineer,

No. 95 Main Street, up stairs,

Adrian, Mich., May 16 1874

Auditor General
Lansing Mich
Sir, (On the Map
of Livesey & Parker Addition to
Jasper in this County, I find a
mistake in the Nor of the Township
which should read Eight South
instead of Seven South as on the
Map. If it can be sent back
for correction please do so or if
you can make the correction on that
one I will correct the original
and the Record to make them
correspond.

Yours &c
B. Kent

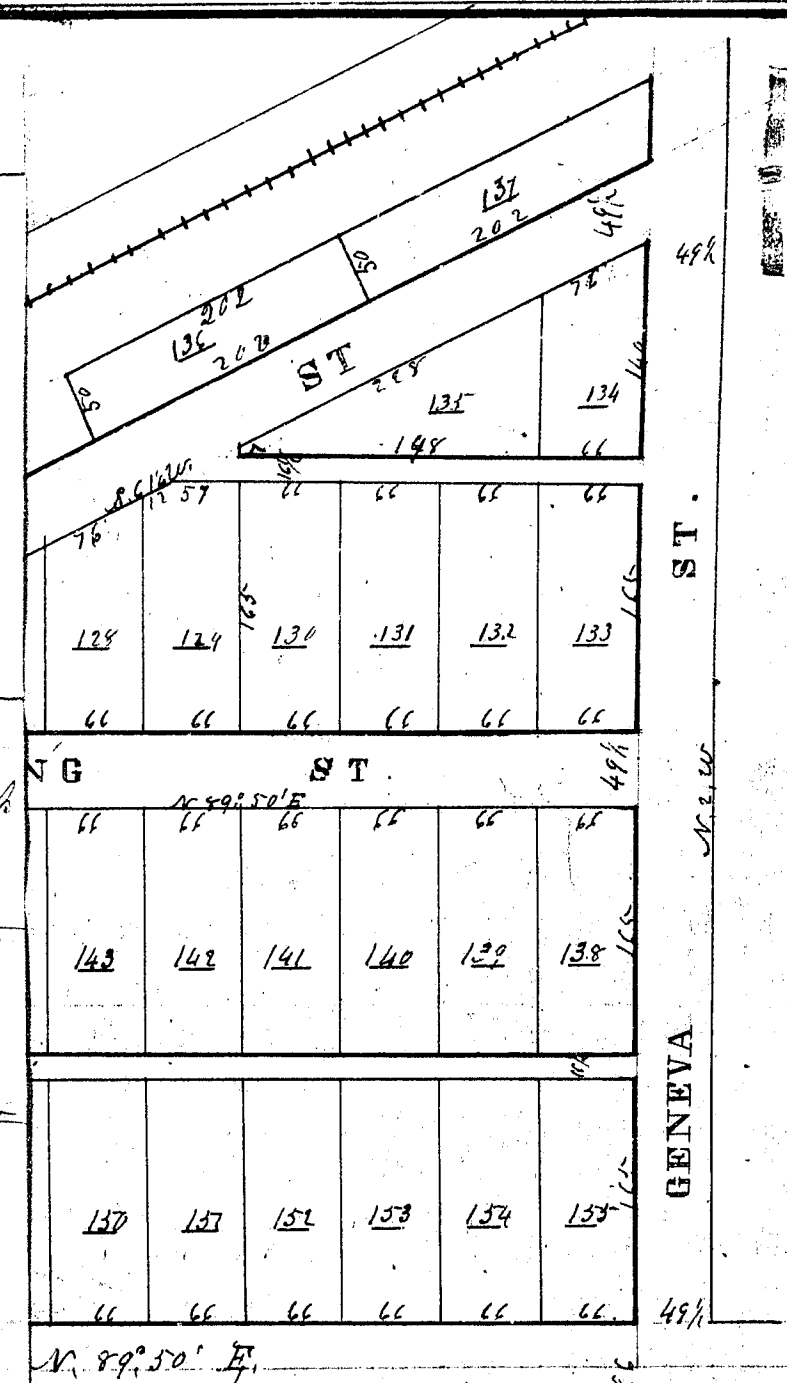

OGDEN

Know all men by these presents, That Burton Kent Surveyor and Civil Engineer residing in the City of Adrian in the County of Lenawee and State of Michigan, have surveyed and plotted all that part of the South West quarter of the North West quarter of Section Number Eleven (11) of Range Three East bounded as follows: Beginning at a stake on the quarter line of said Section fifteen (15) chains and thirty six (36) links East of the West quarter Post then of thence parallel with the section line North six (6) chains and thirty (30) links to the South line of G. L. & S. Railroad grounds. Thence on said line Eastward to the South East corner of the yard of said Rail Road, thence perpendicular to the last mentioned line North fifty (50) feet to the South line of the right of way of said Rail Road. Thence on said line Eastward seven (7) chains and six (6) links, thence parallel with the aforesaid section line South to the quarter line of said Section ten (10) of the aforesaid Township bounded as follows: Beginning at the aforesaid quarter Post thence on the section line South ten (10) chains, thence parallel with the said quarter line West nine (9) chains, thence North twenty (20) rods, three and one half (3 1/2) links to the South line of the Railroad aforesaid. Thence on said line Eastward to the section line one Rod South of the aforesaid quarter Post. And the foregoing is a full true and correct Map and Plat of said Lands, and the same was done under the direction for and in behalf of James Livesey and Jason Parker of the Town of Fairfield in said County of Lenawee, and the same is known and designated as Livesey and Parker's addition to the village of Jasper. The Numbers, Lengths and widths of all lots, and the widths, courses and names of all streets and alleys are designated in Letters and figures on said Lots, Streets, and alleys. And we James Livesey and Jason Parker owners and proprietors of said lands herein described, have caused the aforesaid Survey and plat to be made by the said Kent, as aforesaid, and have given, thenceforth the name of Livesey and Parker's Addition to Jasper as aforesaid, and do hereby give grant and dedicate to the Public, to be used for the purposes designated all lands, tracts and shown on said map as streets and alleys, and we do hereby adopt this Map and plat and the Survey aforesaid as and for an addition to the village of Jasper to be known under the name and title aforesaid. Given under our hands and seals on this 2^d day of May 1874.

Geo H. Smith } In presence of
C. H. Condit

Burton Kent } Surveyor and Engineer
James Livesey } proprietors
Jason Parker } of same

State of Michigan } ss We Myron E Knight Register of Deeds and Burton Kent
Lenawee County } County Surveyor in and for said County do both hereby cer-
tify that we have carefully compared the foregoing Map or Plat of Livesey and Parker's
Addition to the Village of Jasper with the Original Plat of the said Addition
presented for Record in the Office of the Register of Deeds for said County and find
it to be an exact duplicate of the same and the whole of said Original.
Adrian May 5th 1874 Myron E Knight Register
Burton Kent Surveyor

State of Michigan } ss We Myron E Knight Register of Deeds in & for said County
Lenawee County } and Burton Kent County Surveyor in and for said County and State do both hereby
certify that we have carefully compared the foregoing Map of Livesey and Parker's
Addition to the Village of Jasper in said County with the Record of said
Map now remaining in the Office of Register of Deeds for said County and do
certify that the same is a true transcript therefrom and of the whole there-
of. Witness our hands & the Seal of the Office of the Register of Deeds of said
County. Adrian May 5th 1874 Myron E Knight Register
Burton Kent Surveyor

State of Michigan } ss
County of Lenawee } On this 2nd day of May 1874 personally appeared before me a Notary Public in and for
said County, the abovesaid named Burton Kent & James Livesey & Jason Parker to me known to
be the persons who executed the annexed plat and certificate and acknowledged that they executed the same
for the uses and purposes therein expressed and implied as their free act and deed.
C. H. Condit
Notary Public

13553

LIVESEY and PARKER'S

ADDITION TO

JASPER


Received for Record
May 5th 1874 at
11th O'Clock A.M.
Myron E Knight
Register

Received and filed in
Auditor General's Office
May 18 1874
W. R. Smith
Dep. and Sec.

OFFICE OF BURTON KENT,
Surveyor and Civil Engineer,

No. 95 Main Street, up stairs,

Adrian - Mich. May 11 1874

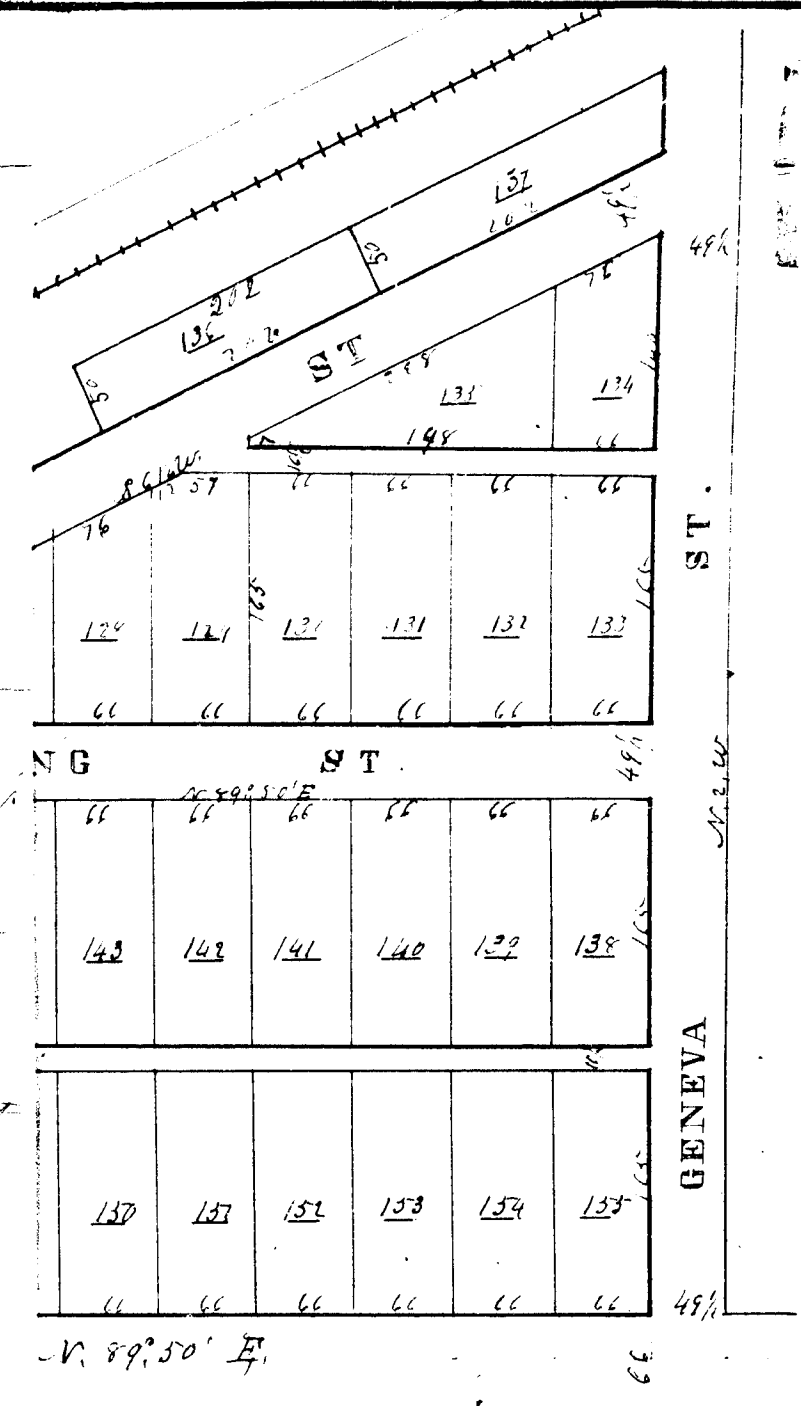

OGDEN

Know all men by these presents, That Burton Kent Surveyor and Civil Engineer residing in the City of Adrian in the County of Lenawee and State of Michigan, have surveyed and located all that part of the South West quarter of the North West quarter of Section Number Eleven of town Eight (see plat) Range three East bounded as follows: Beginning at a stake on the quarter line of said Section fifteen (15) chains and thirty (30) links East of the West quarter Post, thence thence parallel with the section line North Six (6) chains and thirty (30) links to the South line of C.T. C.S. Railroad grounds, thence on said line easterly to the South East corner of the yard of said Rail Road, thence perpendicular to the last mentioned line easterly fifty (50) feet to the South line of the right of way of said Rail Road, thence on said line easterly seven (7) chains and thirty (30) links, thence parallel with the aforesaid section line South to the quarter line of said East quarter of the South East quarter of Section ten (10) of the aforesaid Township, bounded as follows: Beginning at the aforesaid quarter Post, thence on the section line South ten (10) chains, thence parallel with the said quarter line West nine (9) chains, thence North twenty (20) rods, two and one half (30) links to the South line of the Railroad aforesaid, thence on said line easterly to the section line one Rod South of the aforesaid quarter Post.

And the foregoing is a true, true, and correct Map and Plat of said Land, and the same was done under the direction of said Sir whelp of James Livesey and Jason Parker of the town of Fairfield in said County of Lenawee, and the same is known and designated as Livesey and Parker's addition to the village of Jasper. The numbers, length and width of all lots, and the better corners and monuments of all streets and alleys are designated in letters and figures on said Map, and all the same are known and designated as Livesey and Parker's addition to the village of Jasper. And we James Livesey and Jason Parker owners and proprietors of said lands herein described, have caused the aforesaid Survey and plat to be made by the said Kent, as aforesaid, and have given thence the name of Livesey and Parker's addition to Jasper as aforesaid. And do hereby give grant and dedicate to the Public, to be used for the purposes designated, all lands, means and means on said plat as streets and alleys, and we do hereby adopt this Map and plat and the Survey aforesaid as an addition to the village of Jasper to be known under the name and title aforesaid and given under our hands and seals on this 2nd day of May 1874.

C. H. Coustard
Geo. H. Smith

Burton Kent Surveyor and Engineer
James Livesey Proprietor & owner
Jason Parker Proprietor & owner

State of Michigan }
Lenawee County } ss Myron E Knight Register of Deeds in and for said county
and Burton Kent County Surveyor in and for said county and State do both hereby
certify that we have carefully compared the foregoing Map or Plat of Livesey and Parker's
Addition to the Village of Jasper with the Original Plat of the said Addition
presented for Record in the Office of the Register of Deeds for said County and find
it to be an exact duplicate of the same and the whole of said Original.
Adrian May 5th 1874
Myron E Knight Register
Burton Kent Surveyor

State of Michigan }
Lenawee County } ss Myron E Knight Register of Deeds in and for said county
and Burton Kent County Surveyor in and for said county and State do both hereby
certify that we have carefully compared the foregoing Map of Livesey and Parker's
Addition to the Village of Jasper in said County with the Record of said
Map now on file in the Office of Register of Deeds for said County and do
certify that the same is a true transcript therefrom and of the whole thereof.
Witness our hands and the Seal of the Office of the Register of Deeds of said
County, Adrian May 5th 1874
Myron E Knight Register
Burton Kent Surveyor

State of Michigan }
Lenawee County } On this 2nd day of May 1874 personally appeared before me, a Notary Public in and for
said County, The above named Burton Kent Surveyor and Engineer, James Livesey and Jason Parker to the intent to
be the persons who executed the annexed Map and Plat aforesaid, and acknowledged that they executed the same
for the uses and purposes therein expressed and intended as true free act and deed.

C. H. Coustard
Notary Public

13553