


TO THE VILLAGE OF
BLISSFIELD

TO THE VILLAGE OF

CHIMNEY

Scale 1/2 chains to an inch

Deputy Auditor General

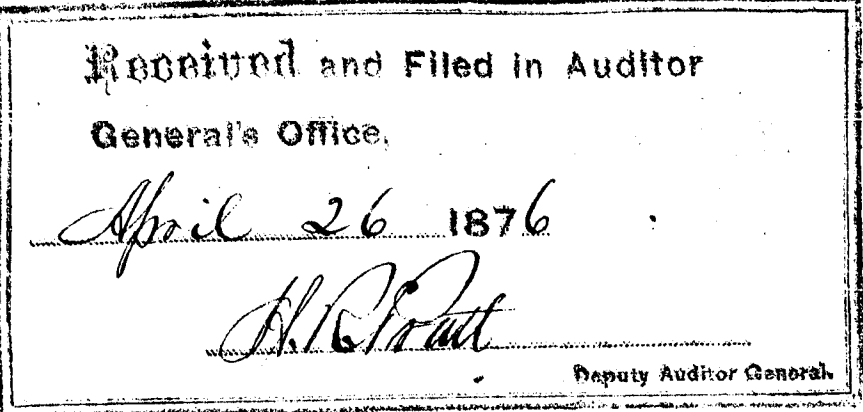

is a full, downward most of the above described land, and the same in direction and at the George Fiebaars Addition to the village of Gladfield. The same being done under the direction and at the request and in the hall of said George Fiebaars owner, and possession of the above described land 3/4 mi. of the lake and the lower 1/4 mi. south of the above are designated in rocks and timbers. At the corner on Prentiss Mognette the road was laid out in 1873 and continued on the the road used in the delineation of this mark. Surveyed and plotted in May 1873.

George DeLack

On this third day of June
in the year of our Lord one thousand eight
hundred and seventy five before me as
Justice of the Peace in and for said County,
personally came the above named George C. Drake known
to me to be the person who executed the foregoing
instrument, and acknowledged the same to be his deed and such
in witness whereof I have hereunto set my hand and seal
this 3d day of June 1875.

William Lloyd
Agent of Deeds
to Edward Lloyd's Assignee

State of Wisconsin }
County of Seneca ss We Edwin Hoff, Register of Deeds
hereby certify that we have carefully compared the
aforesaid plat with the plat of George Stebbins addition to
the Village of Blairfield map of record in the office of said
Register of Deeds and that it is a true transcript
therefrom and of the whole of such record

TO THE VILLAGE OF

BLISSFIELD

MINI


Scale 1/4 Chains to an inch

General Officer

April 26 1876

H. C. Frost

Deputy Auditor General

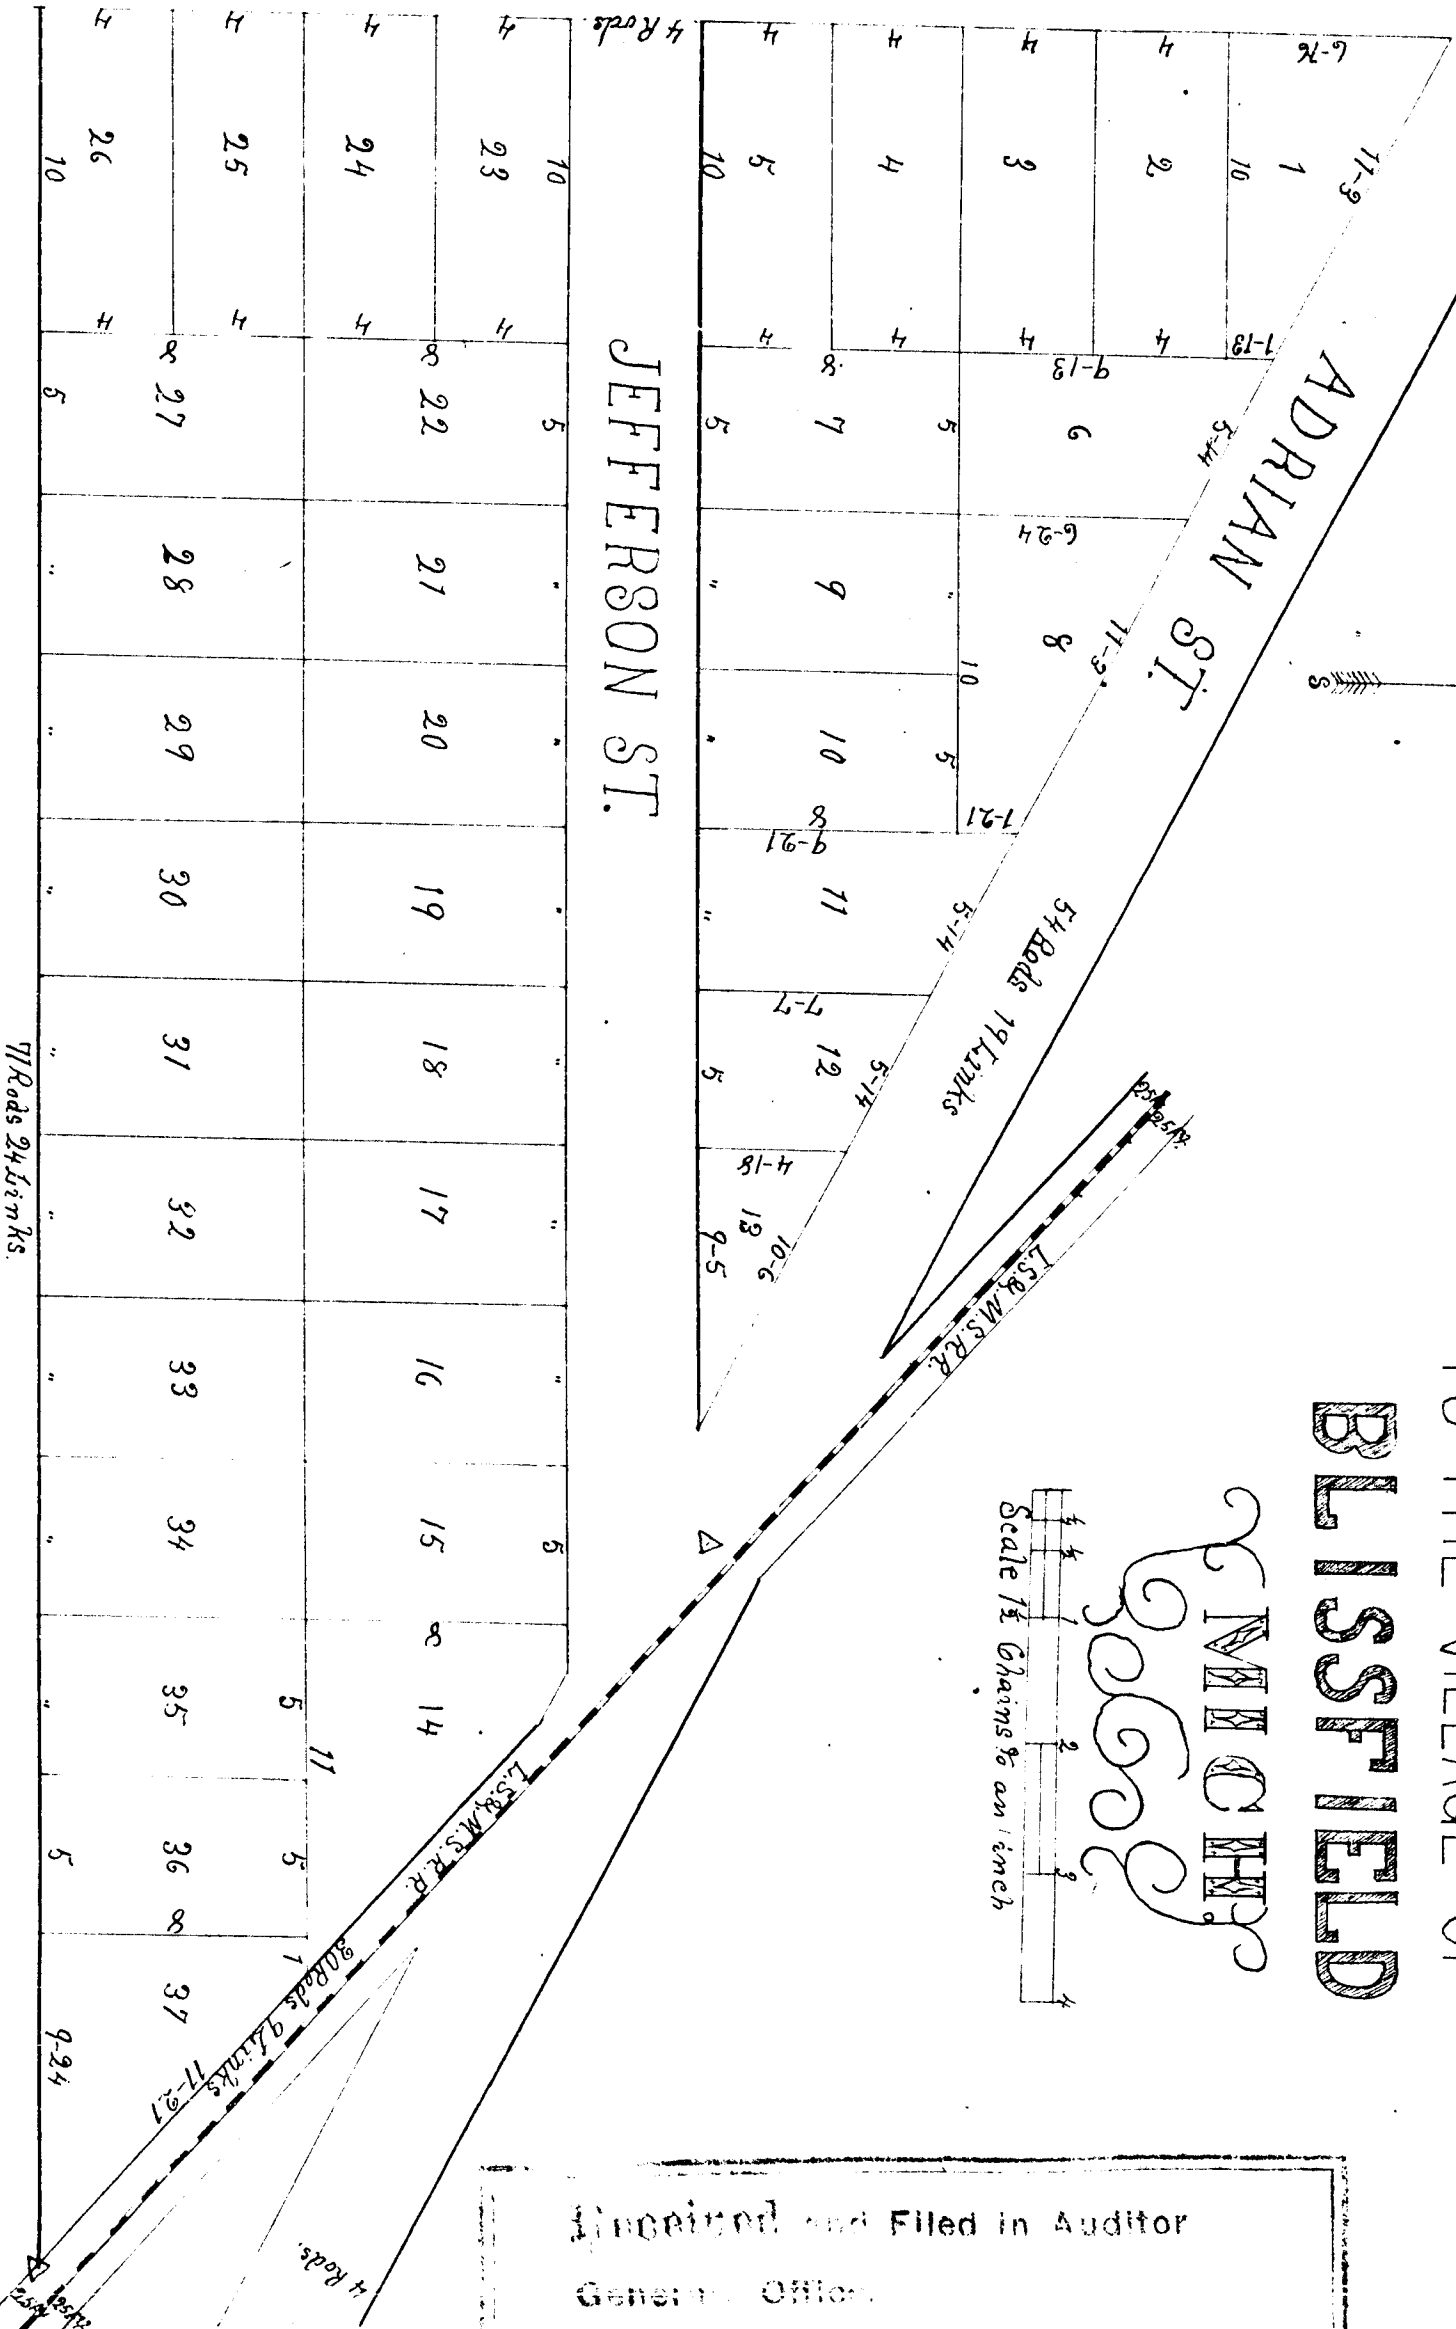

a full, husband and wife, of the above described land; and the same, in designated as George Febacks Addition to the Village of Highland. The same being done under the direction and as the request and in the hands of said George Feback owner, and habitation of the above described land, the west of the land and the length of 100' and 11' or 12' which are designated in rods and furlongs. All the corner are Precious Magnetics, the same re-observed in their mark is correct and corresponds with the actual record in the delineation of this map. Surveyed and filed in May 1878.

3. Edward H. Edye Surveyor. ¹⁸⁵⁵
1855

George F. Black



On this third day of June

W. J. Black
Practice of the Law

Mr Edwin Hoff, President of Essex
and E. Edward Hedgie, Treasurer

and of the whole of such material

5, Edward Brady is driving on