

WISFON

Received and Filed in Auditor
General's Office,

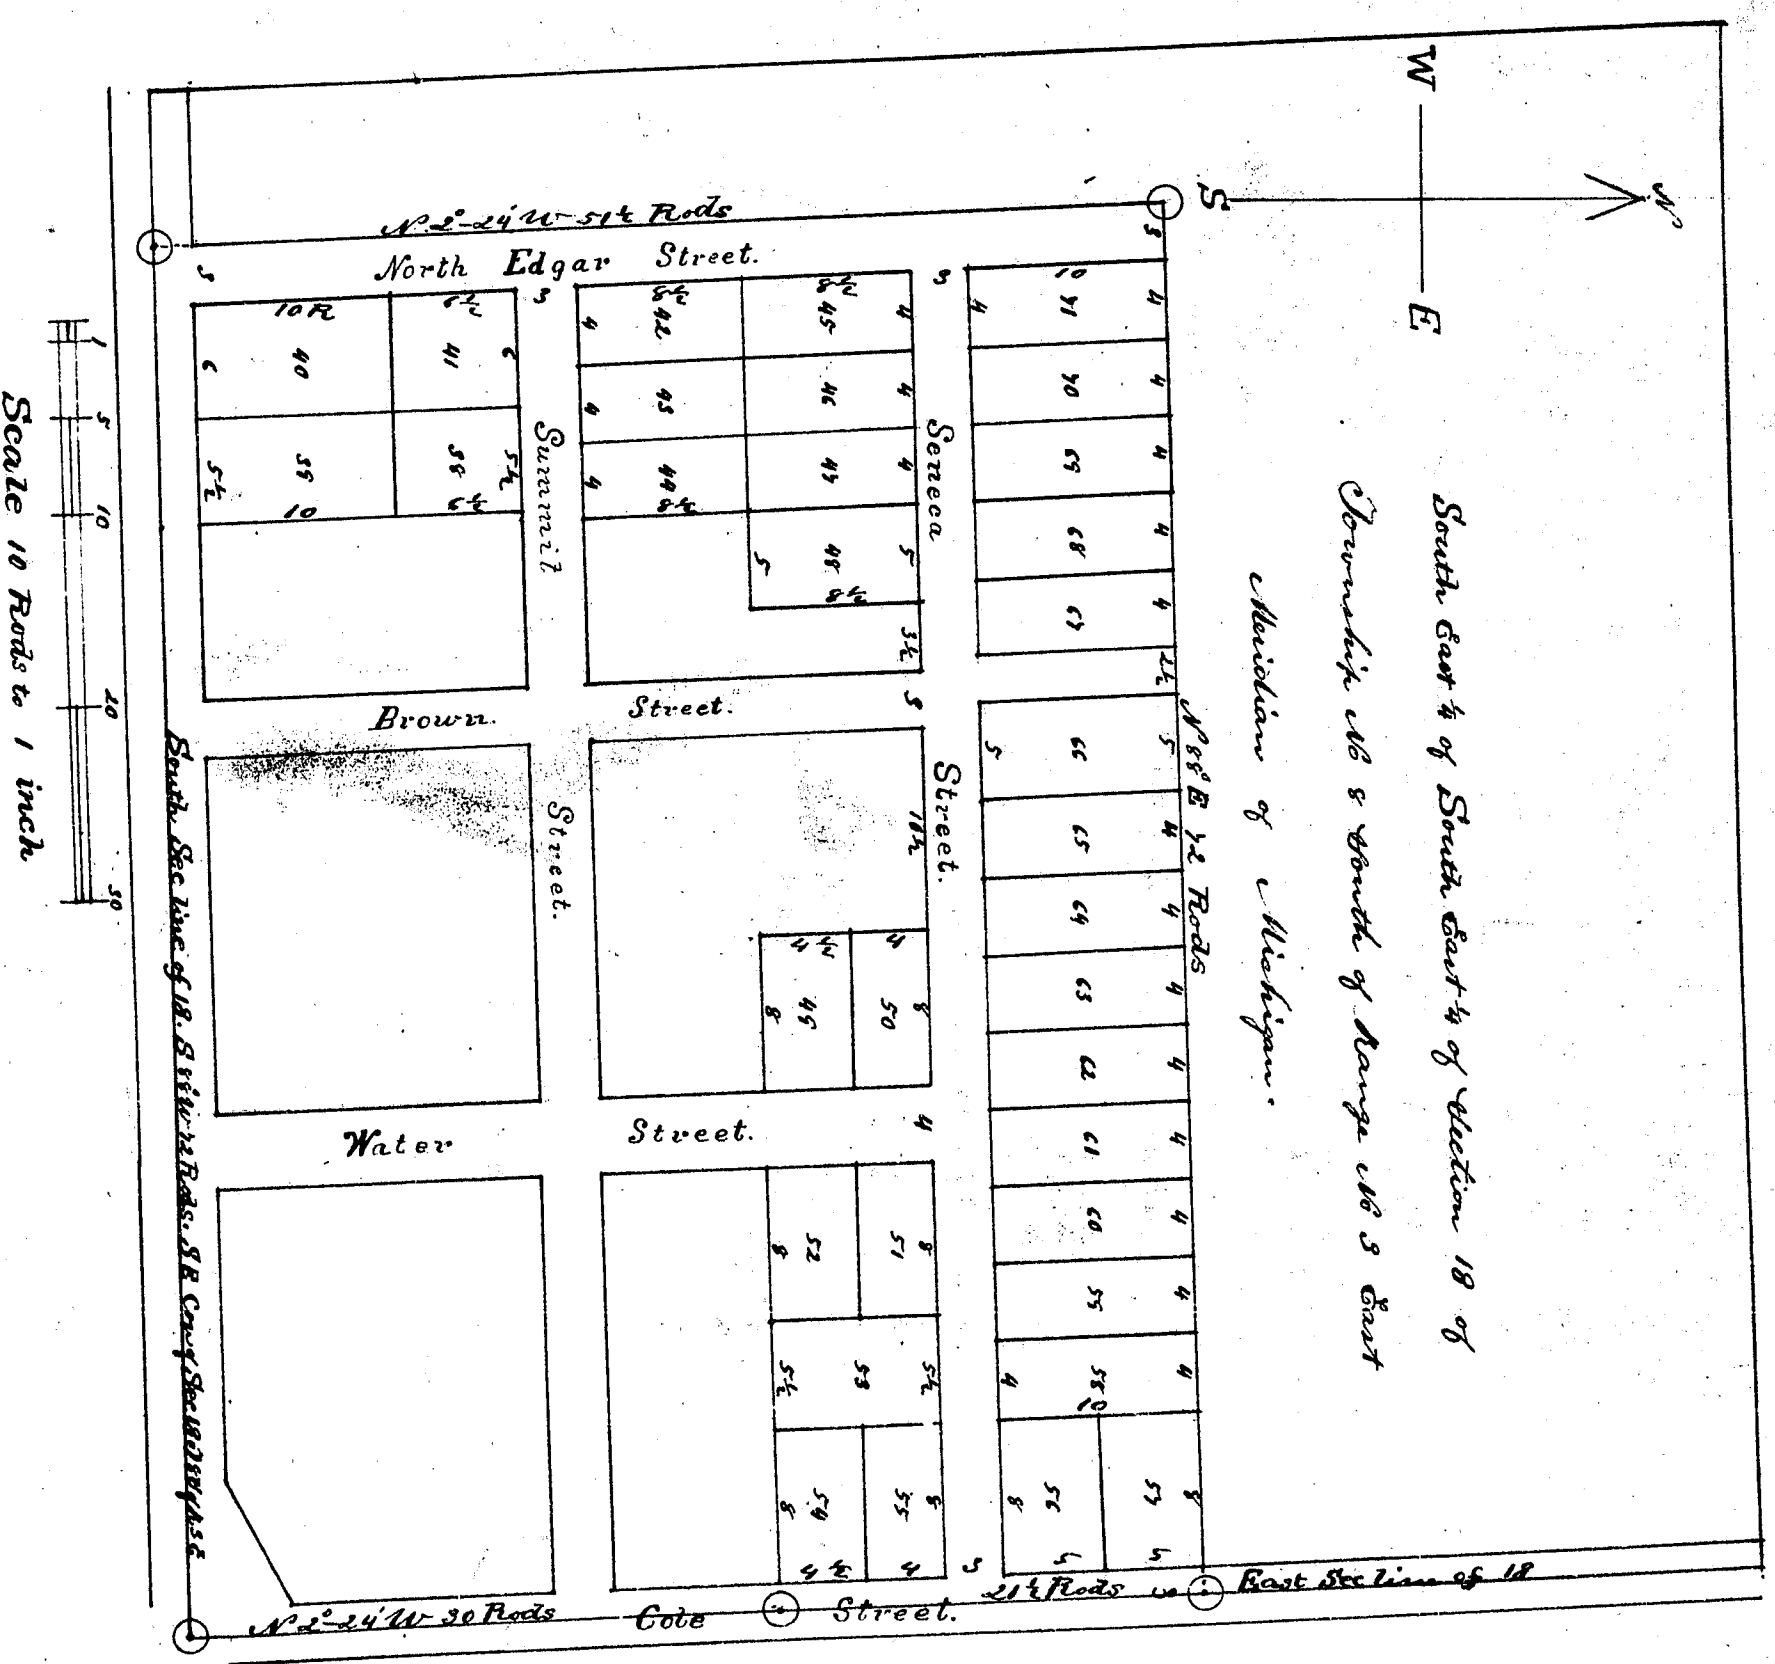
January 14 1877

Deputy

Deputy Auditor General

State of Michigan }
County of Seneca } We William Hall Register of
Deeds and former claim
Shawny or heavily cut? that we have carefully
examined the annexed plat with the plat of John
H. Cole's Addition to Weston, to 2, now of record,
in the office of said Register of Deeds and that it is
a true transcript therefrom and of the whole of
such record

James Blair, Treasurer

[illegible]

Given under our hands and seals at New York this 16th day of May 28. 2. 1816.

In pursuance of
John T. Wood
J. J. Jewell

James Blair & Wm Munroe

20

Chenier and Chopin

State of Michigan) D.C.
 Lawrence County)
 On this 10th day of May A. D. 1876. personally appeared before me a Notary Public, in and for said County, the above named James Blair and John B. Doty, to me known to be the same persons who executed the aforesaid plat and instrument, and acknowledged that they executed the same for the uses and purposes therein expressed and implied as their free act and deed.

James T. Frost, Notary Public.

Acting President of the University of Tennessee

State of Michigan } No. 29 Palmer Det Register of Deeds and James Blair Surveyor in and for said County do both County and
Innocent County } City And we have carefully compared the foregoing Map a Plat of John Mc Goss Addition to the Village
of Weston with the Original plat of said Addition presented by the said John Mc Goss for Record in the Office of the
Register of Deeds for said County and find it to be an exact copy & duplicate of the same and of the plat of said
Original
Addition May 17th AD 1876
James Blair } Surveyor

WESTON

NO-2

January 19, 1877

Deputy Auditor General

Green Leaf
Green Star, Vinuaga



Given under our hands and seal at ... this 6th day of May A.D. 1886
 J. ...
 J. ...
 J. ...

James Blair & Co
Minneapolis

Chenier and Joseph

22

a - d e f g h i j k l m n o p q r s t u v w x y z
 A B C D E F G H I J K L M N O P Q R S T U V W X Y Z
 a b c d e f g h i j k l m n o p q r s t u v w x y z
 A B C D E F G H I J K L M N O P Q R S T U V W X Y Z