
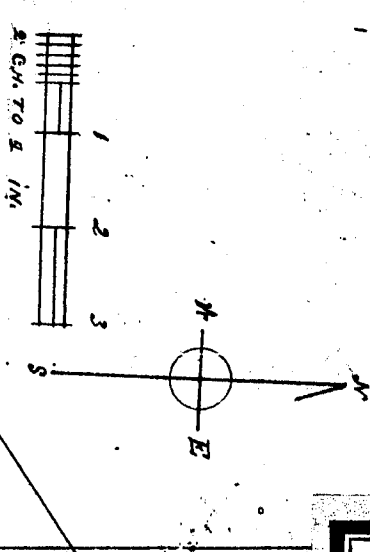


PLAT OF CRIFIELD.

S.E. 1/4 of NW. 1/4, Sec. 15.

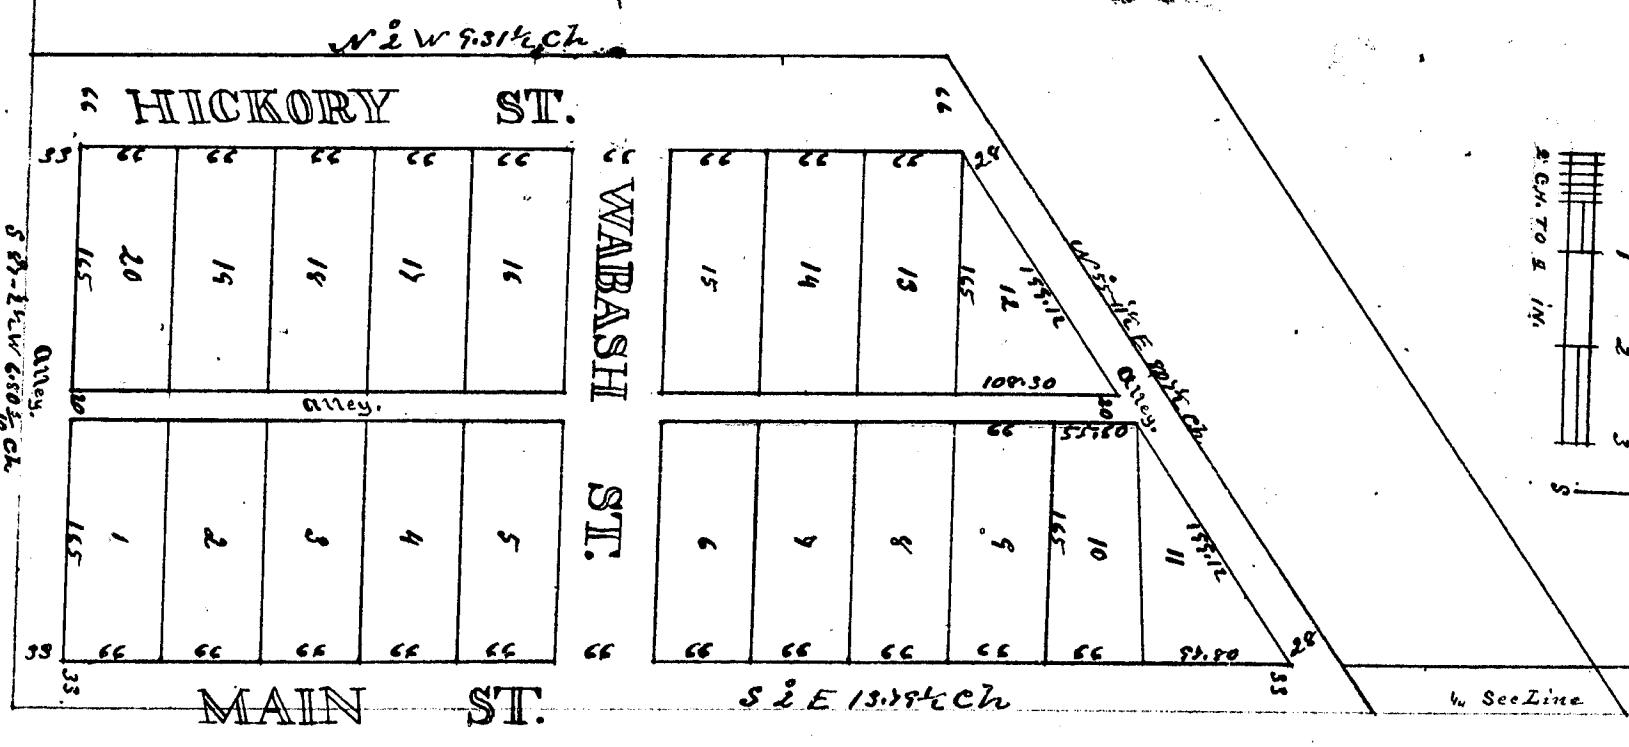

RECEIVED AND FILED
In Auditor General's Office
October 19 1881.
Dep. Aud. Genl.

State of Michigan
Deane County

Register Office } A true copy received for
record this first day of October A.D. 1881 at ten
o'clock A.M. and recorded in Record of Village
and City Plats on page nineteen

Henry A. Soltau
Register of Deeds

July 25/02

This plat is now known
as Village of North Providence

Know all men by these presents, that I James Blair County Surveyor residing in the city of Michigan in the County of Deane and State of Michigan, have laid out and platted all that part of the West east quarter of north west quarter of Section nineteen (19) in Township number eight (8) North of range number two (2) east, meridian of Michigan, bounded and divided as follows, to wit: Commencing at a stake situated on the quarter section line (running north and north through said Section nineteen (19)) twenty six (26) chains and thirty nine and one half (39½) links from the quarter section corner on the north boundary of said section and running thence from said stake, on said quarter section line, West two degrees (2) east, thirteen (13) chains and seventy nine and one half (79½) links, to the corner of said section. Thence on the east and west quarter section line of said section South eighty seven (87) degrees and two and one half (2½) minutes, west 87½ degrees and three tenths links (30), thence north two (2) degrees, nine (9) chains and thirty one and one half (31½) links, to a stake. Thence along North boundary of said land South (55) degrees and eleven and one half (11½) minutes east 87½ degrees (87½) and thence one half (½) mile, and the above is a true, full, and correct plat of the above described lands, the same having been done at the request under the direction, and in behalf of Eastern Michigan of said County of Deane, James and Josephine of said lands, and that the same is designated as Crifield, and the length, width, and number of all lots on said plat, are designated by figures on said plat, and the name, width, length and course of the street on said plat, are designated by letters and figures on said plat. The figures designating the length and width of lots and the width of streets and alleys, shown the same in feet and hundredths of a foot, the whole on said plat is a correct scale of equal parts of two chains to one inch, and corresponds with that used in the drawing of said plat. The magnetic needle represented on said plat, bears one (1) degree and thirty minutes (1° 30') north of the true meridian. If the said Eastern Michigan of the Township of Deane in said County of Deane and Josephine of the above platted and described lands, have caused the survey thereof, and the annexed plat to be made by the said James Blair and have given thence the name of Crifield. And I do hereby give grant and dedicate to the public, to be used for the purpose designated, all the lands shown on said plat as streets and alleys, and I do hereby adopt this plat as final.

Given under our hands and seal, this first day of October A.D. 1881, in presence of

Henry A. Soltau, } James Blair, County Surveyor
William J. Doughty, } Josephine Doughty

Henry A. Soltau

State of Michigan } ss. On this first day of October A.D. 1881, personally appeared before me a notary public, Deane County, the above named James Blair, County Surveyor, and Josephine Doughty, and to me known to be the same persons who executed the annexed plat and instrument, and acknowledged that they executed the same for the purposes therein expressed and intended, as their free act and deed.



State of Michigan
County of Deane
Register Office } The Henry A. Soltau Register of Deeds and James Blair County Surveyor
Deane County, Michigan } hereby certify that we have carefully compared the annexed plat with the Plat of Crifield, and find it to be a true and correct copy of the original record in the office of said Register of Deeds and that it is a true and correct copy of the original record and of the whole of such record

Henry A. Soltau
Notary Public

James Blair
County Surveyor

PLAT OF
GRIFITH.

S.E. 1/4 of NW 1/4, Sec 15

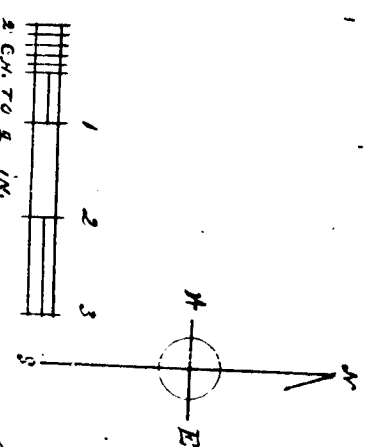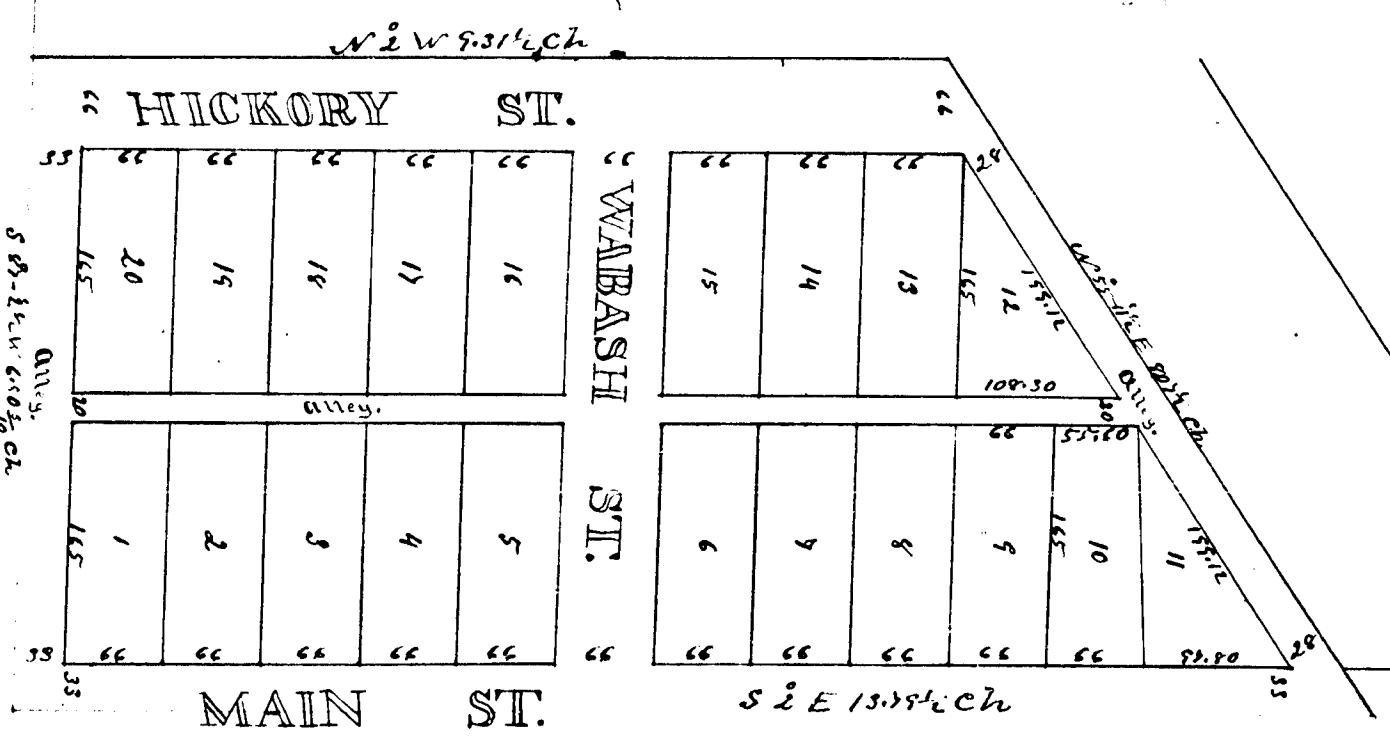

RECEIVED AND FILED
In Auditor General's Office,
October 19 1881.
At St. Paul.
Dep. Aud. Genl.

State of Michigan
Washtenaw County

Register Office }
Received this first day of October, A.D. 1881, a certain
certain U.M. and received in record of village
and City Hall on page nineteen

Henry A. DeLear
Register of Deeds

This plat is now shown
as Village of North Greenlee

July 25/1881

Whereas all men by their consent, that of James Blair, County Treasurer, residing in the city of Adrian, in the County
of Washtenaw and State of Michigan, have laid out and platted, all that part of the north east quarter of north west quarter
of section nineteen (19) in Township number eight (8) North, of range number two (2) east, meridian of Michigan, town
and described as follows to wit: Commencing at a white, situated on the north line (turning north and north through
said section nineteen (19)) twenty six (26) chains and twenty nine and one half (29 1/2) links from the north line, then
the north boundary of said section and turning thence from said white, on said north line, about two days
(2) east, thirteen (13) chains and seven (7) links, to the east of said section, thence on the east and
west quarter section line of said section, about eight (8) degrees and two and one half (2 1/2) minutes, west, about
and eight (8) and three fourths (3 3/4) links (800), thence north, two (2) days, nine (9) chains and thirty one and one half (31 1/2) links
to a white, thence along the north boundary of said tract (about) north fifty five (55) degrees and about one half (1 1/2) minutes
east, to place of beginning, which is a true, full, and correct plat of the above described lands, the same
having been done at the request and in the direction and in the name of James Blair, County Treasurer of
Washtenaw, County and State of Michigan, and that the same is designated as Griffith, and the length, width,
and measures of all lots on said plat are designated by figures on said plat, and the names, width, length and
course of the streets on said plat are designated by letters and figures on said plat, the figures designating the length
and width of lots and the width of streets and alleys, when the same in feet and hundredths of a foot, the
width of said plat is a correct scale of equal parts of the chains, to one inch, and corresponds with that used
in the drawing of said plat. The magnetic needle represented on said plat, having one (1) degree and twenty nine (29)
minutes east of the true meridian. Of the said James Blair, Griffith of the Township of Washtenaw in said County
of Washtenaw and State of Michigan, the above plat and described lands, have caused the drawing, the survey, the map, and the annex
plat to be made by the said James Blair, and have given, that the name of Griffith, which I do hereby give,
grant and dedicate to the public, to be used for the purpose designated, all the lands shown on said plat as white and
alley, and I do hereby adopt this plat as Griffith.

James Blair
County Treasurer
Henry A. DeLear
Register of Deeds

James Blair, in presence of
County Treasurer
Griffith
DeLear

State of Michigan }
Washtenaw County }
On this first day of October, A.D. 1881, personally appeared before me a notary public,
in and for said County, the above named James Blair, County Treasurer, and James Griffith,
to me known to be the same persons who executed the annexed plat and instrument, and
acknowledged that they executed the same for the purposes and therein expressed and
implied, as their free act and deed,
James Blair
County Treasurer
Henry A. DeLear
Notary Public