13564

PLAT of THURBER.

Feby 25/02

This plat is shown on Co. Atlas as Sand Creek.

RECEIVED AND FILED
In Auditor General's Office,
Dec 22 1881
A. R. Pratt
Dep. Aud. Genl.

State of Michigan
County of Lenawee } ss
Registers Office

A true copy received for record this twenty second day of October A.D. 1881 at two o'clock P.M. and recorded in Record of Villages and City Plats on page twenty

Avery A. Dolbear
Register of Deeds

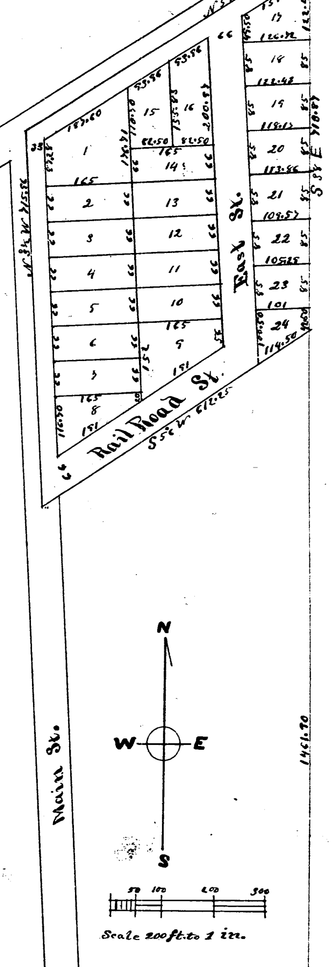

Know all men by these Presents. That I James Blain, County Surveyor, residing in the city of Adrian, in the county of Lenawee and State of Michigan, have laid out and platted, all that part of the east half of the north east quarter of Section thirty one, in township number Seven South, of range number three east, Meridian of Michigan, bounded and described as follows, to wit; Beginning at a Stake, Situated on the east line of said Section, fourteen hundred and Sixty one feet, and ninety hundredths of a foot, north from the Quarter Section corner between Sections thirty One and thirty two, in said township and running thence from said Stake, along the north boundary of Rail Road Lands, South fifty Six degrees west, Six hundred and twelve feet and twenty five hundredths of a foot, to a Stake in the center of highway, thence along center of highway, north three and one half degrees west, Seven hundred and fifteen feet and ninety Six hundredths of a foot to a Stake, thence along center of highway, north fifty Seven degrees and fifty one minutes east, Six hundred and forty two feet and forty four hundredths of a foot to a Stake on Section line, thence on Section line, South thirty eight minutes east, Seven hundred and thirteen feet and eighty Seven hundredths of a foot to place of beginning, And the above is a true, full, and correct Plat of the above described lands, The Same having been done at the request, under the direction, and in behalf of David L Morris of said county of Lenawee, Owner and Proprietor of said lands, and that the Same is designated as Thurber and the lengths, widths, and numbers of all Lots on said Plat, are designated by figures on said Lots, and the names, width, length and courses of the Streets on said Plat, are designated by letters and figures on said Streets, All distances on said Plat are Shown in feet and hundredths of a foot, The Scale on said Plat, is a correct Scale of equal parts, of two hundred feet to one inch, and corresponds with that used in drawing said Plat. The magnetic needle represented on said Plat, Varies one degree and Seventeen minutes east of the true meridian. I the said David L Morris of the township of Seneca in said county Owner and Proprietor of the above Platted and described lands, have caused the Survey thereof and the annexed Plat to be made by the said James Blain, and have given thereto the name of Thurber And I do hereby give, grant and dedicate to the Public, to be used for the purposes designated, all the Lands Shown on said Plat as Streets, and I do hereby adopt this Plat as Thurber Given under our hands and Seals this twenty Second day of October A.D. 1881. in presence of

Avery A. Dolbear
Mary J. Dolbear
} Witness

James Blain County Surveyor L S
David L. Morris Proprietor L S

State of Michigan
Lenawee County } S.S.

On this twenty Second day of October A.D. 1881. personally appeared before me a Notary Public, in and for said county, the above named James Blain, county Surveyor, and David L Morris, to me known to be the Same persons who executed the annexed Plat and Instrument and acknowledged that they executed the Same, for the uses and purposes therein expressed and implied, as their free act and deed.

Avery A Dolbear Notary Public

We Avery A Dolbear Register of Deeds and James Blain County Surveyor; hereby certify That we have carefully compared the annexed Plat with the Plat of Thurber now of record in the Office of said Register of Deeds and that it is a true transcript therefrom and of the whole of such record

Avery A Dolbear Register of Deeds
James Blain County Surveyor

Paralign

13564

PLAT of THURBER.

E½ NE¼ Sec 31

Feby 25/02

This plat is shown on Co. Atlas as Sand Creek.

RECEIVED AND FILED
In Auditor General's Office,
Dec 22 1881
C R Dale
Dep. Aud. Genl.

State of Michigan
County of Lenawee } ss
Register's Office

I hereby certify that the foregoing is a true copy received for record in this office on the twenty second day of October A.D. 1881 at two o'clock P.M. and recorded in Record of Miscellaneous Deeds on page twenty
Avery S Dolbear
Register of Deeds

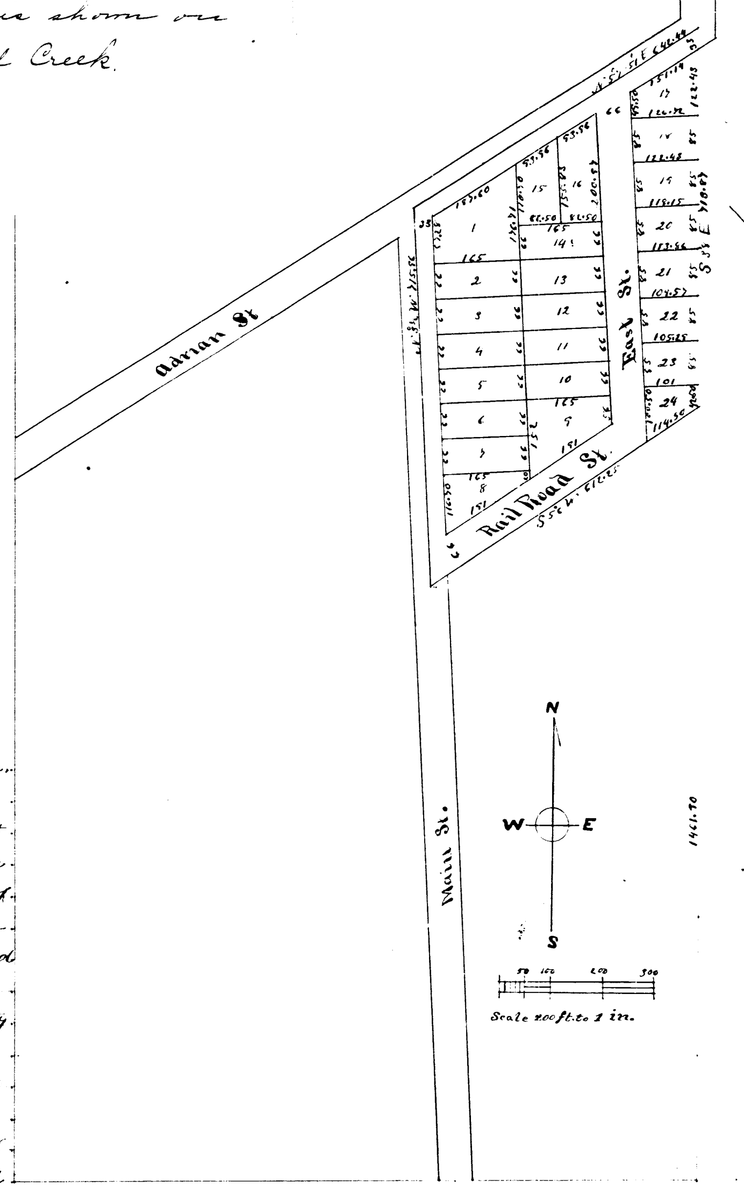

Know all men by these Presents, That I James Blain, County Surveyor residing in the city of Adrian, in the county of Lenawee and State of Michigan, have laid out and platted, all that part of the east half of the north east quarter of Section thirty one, in township number Seven South, of range number three east, Meridian of Michigan, bounded and described as follows, to wit; Beginning at a Stake, situated on the east line of said Section, fourteen hundred and sixty one feet, and ninety hundredths of a foot, north from the Quarter Section corner between Sections thirty one and thirty two, in said township and running thence from said Stake, along the north boundary of Rail Road Lands, South fifty six degrees west, six hundred and twelve feet and twenty five hundredths of a foot, to a Stake in the center of highway, thence along center of highway, north three and one half degrees west, seven hundred and fifteen feet and ninety six hundredths of a foot, to a Stake, thence along center of highway, north fifty seven degrees and fifty one minutes east, six hundred and forty two feet and forty four hundredths of a foot, to a Stake on Section line, thence on Section line, South thirty eight minutes east, seven hundred and thirteen feet and eighty seven hundredths of a foot, to place of beginning, And the above is a true, full, and correct Plat of the above described lands, The same having been done at the request, under the direction, and in behalf of David L Morris of said county of Lenawee, Owner and Proprietor of said lands, and that the same is designated as Thurber and the lengths, widths, and numbers of all Lots on said Plat, are designated by figures on said Lots, and the names, width, length and courses of the Streets on said Plat, are designated by letters and figures on said Streets, All distances on said Plat are shown in feet and hundredths of a foot, The Scale on said Plat, is a correct Scale of equal parts, of two hundred feet to one inch, and corresponds with that used in drawing said Plat. The magnetic needle, represented on said Plat, Varies one degree and fourteen minutes east of the true meridian. I the said David L Morris of the township of Seneca in said County, Owner and Proprietor of the above Platted and described lands, have caused the Survey thereof and the annexed Plat, to be made by the said James Blain, and have given thereto the name of Thurber And I do hereby give, grant and dedicate to the Public, to be used for the purposes designated, all the Lands shown on said Plat as Streets, and I do hereby adopt this Plat as Thurber Given under our hands and Seals this twenty second day of October A.D. 1881. in presence of

Avery S Dolbear
Witness

James Blain, County Surveyor
David L Morris Proprietor

State of Michigan } S.S. On this twenty second day of October A.D. 1881. personally appeared before me a
Lenawee County } Notary Public, in and for said county, the above named James Blain, county Surveyor, and David L Morris, to me known to be the same persons who executed the annexed Plat and Instrument and acknowledged that they executed the same, for the uses and purposes therein expressed and implied, as their free act and deed.

Avery S Dolbear Notary Public

I Avery S Dolbear Register of Deeds and James Blain County Surveyor, hereby certify That we have carefully compared the annexed Plat with the Plat of Thurber now of record in the Office of said Register of Deeds and that it is a true transcript therefrom and of the whole of such record

Avery S Dolbear Register of Deeds
James Blain County Surveyor