DE VOGELAER 2nd CAVELL'S
Subdivision of LOTS 2 and 3
Subr of that part of P.C. 10
LYING BETWEEN Mack Ave. and Lot 19
of the estate of R. Beaubien
DETROIT, MICH.

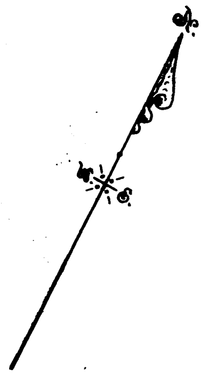

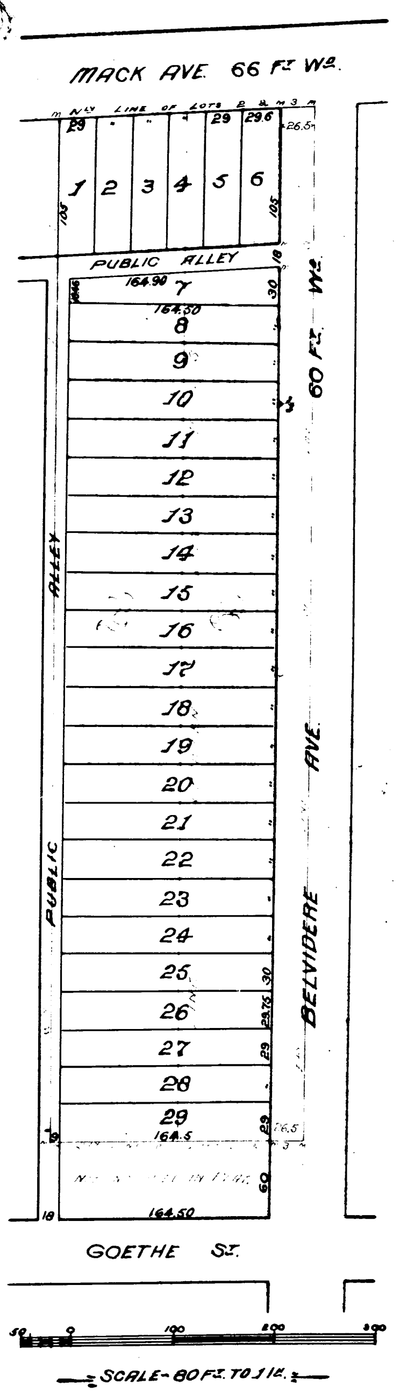

We hereby certify that the plat hereon delineated is a correct one, and that permanent monuments consisting of white oak stakes have been planted at points marked "M" as shown, at the angles, in the boundaries of the land platted and at the intersections of streets and alleys.

Thomas Chapman & Son
Surveyors.

Know all Men by these Presents: That we William B. Green and Stephen Y. Seyburn, as Trustees of the Estate of William B. Wesson, deceased. Lucpia C. Wesson, widow, and Edith C. B. Seyburn, daughter of said deceased, have caused to be made from accurate this plat of "De Vogelaer and Cavell's Subdivision of Lots 2 and 3 of that part of Private Claim 10, lying between Mack Avenue and Lot 19 of the Estate of R. Beaubien, Detroit, Michigan" by Thomas Chapman & Son Surveyors and we hereby adopt the same and dedicate the streets and alleys shown for the use of the public.

Witness our hands and seals this second day of November, A.D. 1905

In Presence of
Albert A. Stimmelen
Jno. J. Gerost

Wm. B. Green (L.S.)
Trustee, Estate of Wm. B. Wesson;
Stephen Y. Seyburn (L.S.)
Trustee, Estate of Wm. B. Wesson;
Lucpia C. Wesson (L.S.)
Edith C. B. Seyburn (L.S.)

State of Michigan } ss
County of Wayne }

On this second day of November, A.D. 1905, before me, the subscriber, a Notary Public in and for said County, personally appeared William B. Green and Stephen Y. Seyburn, Trustees of the estate of William B. Wesson, deceased and Lucpia C. Wesson, widow, and Edith C. B. Seyburn, daughter of said deceased, to me known to be the same persons described in and who executed the above instrument, who severally acknowledged the same to be their free act and deed for the purposes therein mentioned.

Albert A. Stimmelen
Notary Public.
Wayne County, Michigan.
My commission expires Sept. 18, 1907.

State of Michigan } ss.
County of Wayne.

We, Elmer H. Foster Deputy Register of Deeds and Thomas Chapman & Son Surveyors, hereby certify that we have carefully compared the copy with the plat of "De Vogelaer & Cavell's Subdivision of Lots 2 and 3 of that part of Private Claim 10 lying between Mack Avenue and Lot 19 of the Estate of R. Beaubien, Detroit, Michigan" as recorded in the office of said Register of Deeds and that it is a true transcript thereof and of the whole of such original map or plat.

Elmer H. Foster Dpty Register of Deeds.
Thomas Chapman & Son
Surveyors

State of Michigan } ss.
County of Wayne. }

We, Elmer H. Foster Deputy Register of Deeds and Thomas Chapman & Son, Surveyors, hereby certify that we have carefully compared the annexed copy with the plat of "De Vogelaer & Cavell's Subdivision of Lots 2 and 3 of that part of Private Claim 10, lying between Mack Avenue and Lot 19 of the Estate of R. Beaubien, Detroit, Michigan" now of record in the office of said Register of Deeds and that it is a true transcript thereof and of the whole of such record.

Elmer H. Foster Dpty Register of Deeds.
Thomas Chapman & Son
Surveyors.

Examined and Approved,
January 20, 1906
John D. Wilkinson
Deputy Auditor General

RECEIVED AND FILED.
IN AUDITOR GENERAL'S OFFICE,
Jan 30 1906
Deputy Auditor General.

Approved
JAN 18 1906
J. J. Haarer
Commissioner of Public Works

Received for record January 6 A.D. 1906 at 2:30 o'clock P.M. and recorded in Liber 24 of Plats on page 57 as proper entry in compliance with Sec. 1, Act 172 of the Public Acts of 1903.
Elmer H. Foster
Register of Deeds.

The Streets on the annexed plat conform to the general plan of the City.
P. W. McCormick
City Engineer

5898

1357

DE VOGELAER 2nd CAVELL'S
Subdivision of LOTS 2 and 3
Subn of that part of P.C. 10
LYING BETWEEN Mack Ave. and Lot 19
of the estate of R. Beaubien
DETROIT, MICH.

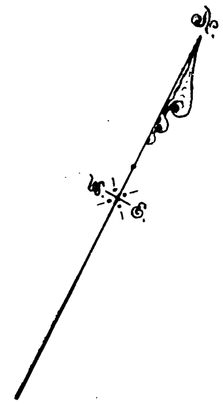

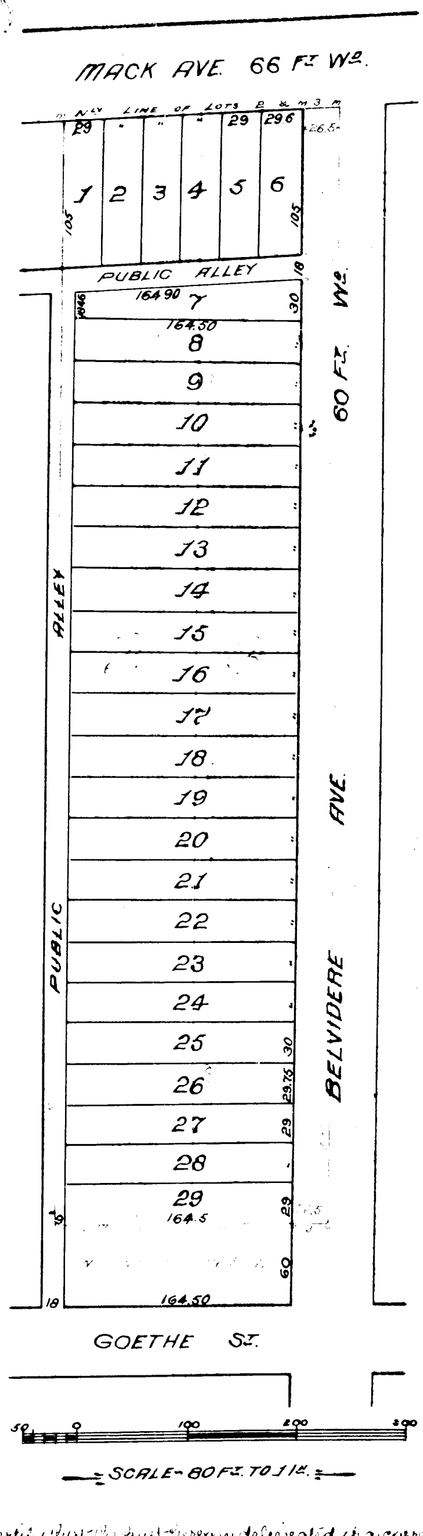

We Hereby certify that this plat is correctly delineated as surveyed and that the monuments as consisting of white oak stakes have been planted at points marked "X" as herein shown at the angles, at the boundaries of the land platted and at the intersections of streets and alleys.

Thomas Chapman & Son
Surveyors.

Know all Men by these Presents: That we William J. Green and Stephen H. Seyburn, as Trustees of the Estate of William B. Wesson, deceased, Lucy A. Wesson, Widow, and Edith E. B. Seyburn daughter of said deceased, have caused to be made the survey and this plat of "De Vogelaer and Cavell's Subdivision of Lots 2 and 3 of that part of the Private Claim 10, lying between Mack Avenue and Lot 19 of the Estate of R. Beaubien, Detroit, Michigan" by Thomas Chapman & Son Surveyors and we hereby adopt the same and dedicate the streets and alleys shown for the use of the public.

Witness our hands and seals this second day of November, A.D. 1905

In Presence of
Albert A. Skinner
Louis Kamm

Wm J. Green
Trustee, Estate of Wm B. Wesson
Stephen H. Seyburn
Trustee, Estate of Wm B. Wesson
Lucy A. Wesson
Edith E. B. Seyburn

State of Michigan } ss
County of Wayne }

On this second day of November A.D. 1905, before me the subscriber, a Notary Public in and for said County, personally appeared William J. Green and Stephen H. Seyburn, Trustees of the Estate of William B. Wesson, deceased, and Lucy A. Wesson, widow, and Edith E. B. Seyburn, known to me to be the same persons described in and who executed the above instrument and severally acknowledged the same to be their free act and deed for the purposes therein mentioned.

Albert A. Skinner
Notary Public,
Wayne County, Michigan.
My commission expires Sept. 18, 1907.

State of Michigan } ss.
County of Wayne }

We, Elmer H. Foster and Register of Deeds and Thomas Chapman & Son Surveyors, hereby certify that we have carefully compared the annexed copy with the plat of "De Vogelaer & Cavell's Subdivision of Lots 2 and 3 of that part of the Private Claim 10, lying between Mack Ave. and Lot 19 of the Estate of R. Beaubien, Detroit, Michigan" now of record in the office of said Register of Deeds and that it is a true and correct copy thereof and of the whole of such original plat.

Elmer H. Foster Register of Deeds
Thomas Chapman & Son
Surveyors

State of Michigan } ss.
County of Wayne }

We, Elmer H. Foster Register of Deeds and Thomas Chapman & Son Surveyors, hereby certify that we have carefully compared the annexed copy with the plat of "De Vogelaer & Cavell's Subdivision of Lots 2 and 3 of that part of Private Claim 10, lying between Mack Ave. and Lot 19 of the Estate of R. Beaubien, Detroit, Michigan" now of record in the office of said Register of Deeds and that it is a true and correct copy thereof and of the whole of such record.

Examined and Approved,
January 20, 1906
John R. Wilkinson
Deputy Auditor General

Elmer H. Foster Register of Deeds
Thomas Chapman & Son

RECEIVED AND FILED.
IN AUDITOR GENERAL'S OFFICE,
Aug 30, 1906
Deputy Auditor General.

Liber 6 of Plats, page 24

Approved
JAN 18 1906
J. J. Haarer

The Streets on the annexed plat conform to the general plan of the City.

Fred W. Comstock
City Engineer