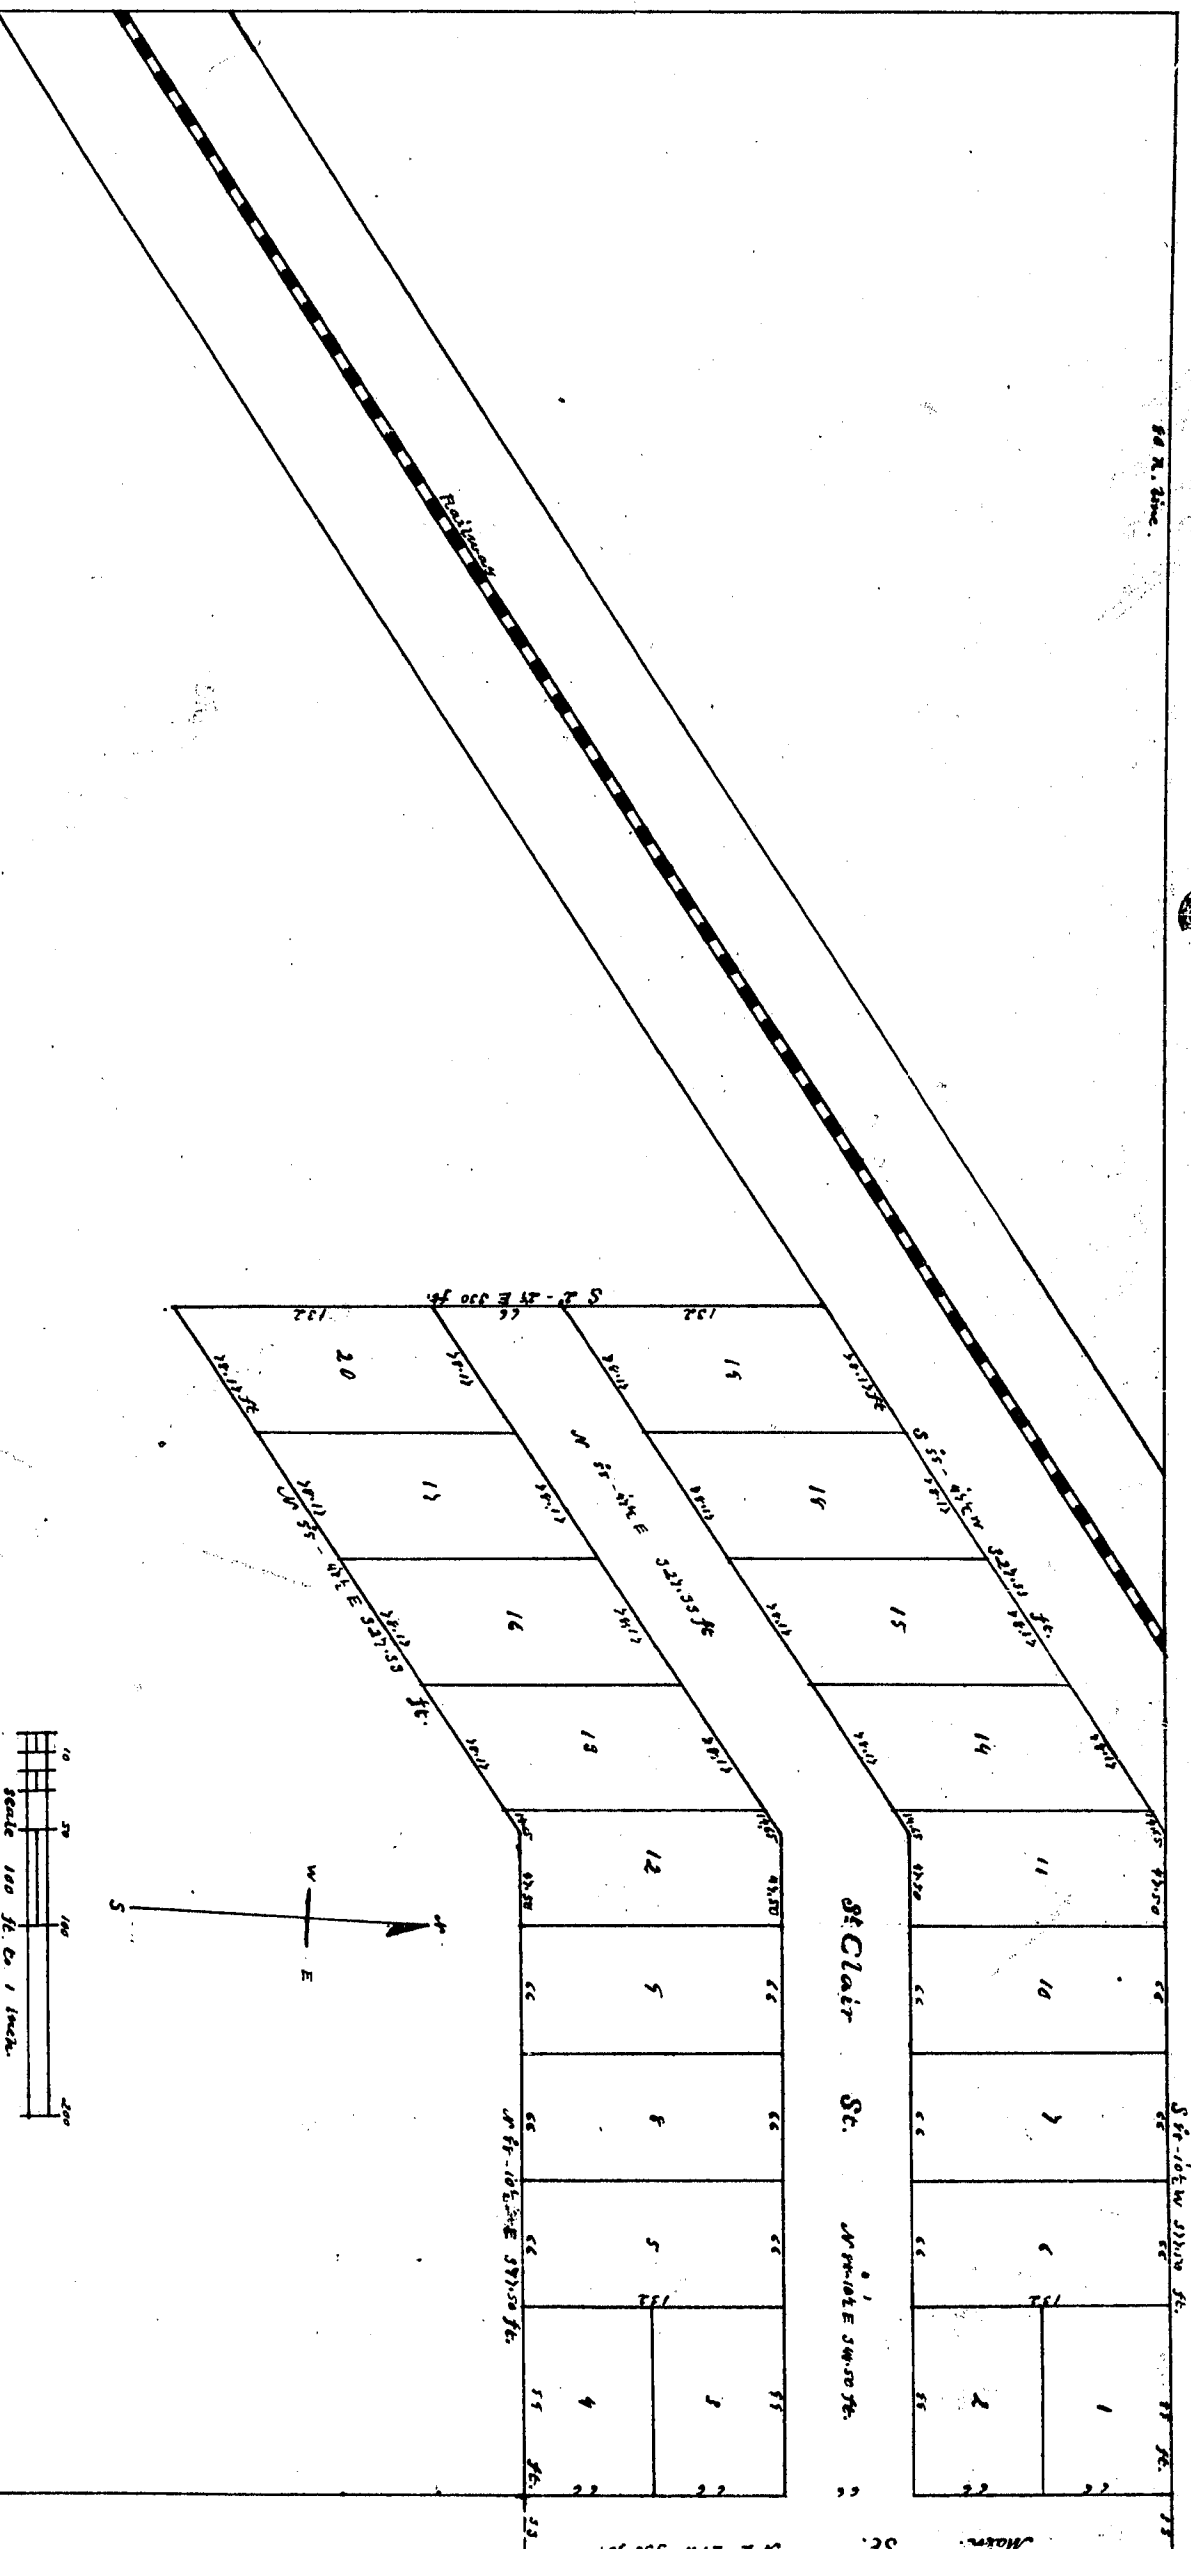


State of Michigan }
County of Benzie }
Recorder Office } A true
Copy received for record this
1st day of August A.D. 1887 at
12 o'clock A.M. and recorded
in Records of Benzie County
at this my page 36
Clement A. Nott
Recorder of Benzie

RECEIVED AND FILED
In the General's Office
September 2, 1884
H. A. Smith
Dep. Aud. Genl.

VILLAGE OF SENEGAL

S. E. $\frac{1}{2}$ S. E. $\frac{1}{4}$ Sec. 9 T 8 S. R 2 E.

[illegible]

State of Michigan
 Clarence Smith SS On this 16th day of August A. D. 1894, I, Henry C. Beyer, County Clerk of Michigan, do hereby certify that the above named James Blair, formerly of the State of Ohio, and known to me, known to the same persons who executed the annexed plat and instrument, and acknowledged that they executed the same for the reason and purpose therein expressed and implied, as their free act and deed.

Henry C. Beyer

*State of Michigan }
County of Genesee }
Registries Office*

We hereby certify that every A. Miller Register of Deeds and John Blair County Surveyor hereby certify that we have carefully compared the annexed plat with the original Plat of the Village of Seneca, none of which are in the Office of said Registrar of Deeds and that it is a true transcript therefrom and of the whole of which, signed
*Jesse Blair County Surveyor
John A. Miller Registrar of Deeds*
City of Chemung August 16th 1887

19. *James Blair*
 20. *Stephen A. Drake*
 21. *Wm. W. D. Jones*
 22. *James S. Macaulay*
 23. *Samuel May*
 24. *John Mayhew*

RECEIVED AND FILED

S. E. $\frac{1}{4}$ S. E. $\frac{1}{4}$ Sec. 9 T 3 S. R 2 E.

Scale 100 ft to 1 inch.



John W. Allen	15	Henry W. Wagoner
Charles A. Parker	15	
Wm. W. Allen	15	Wm. J. Chapman
James S. Alexander	15	

[illegible]