

MAP OF

THE VILLAGE


ONSTED

LENAWEE CO.


MICH.

RECEIVED AND FILED
In Auditor General's Office
March 25 1885
Dep. Aud. Genl.

State of Michigan
County of Lenawee
Register of Deeds
for record this 23rd day of March
A.D. 1885 at 3 o'clock P.M. and recorded
in record of Village and City Plats on
page 27 Stillman W. Bennett
Register of Deeds

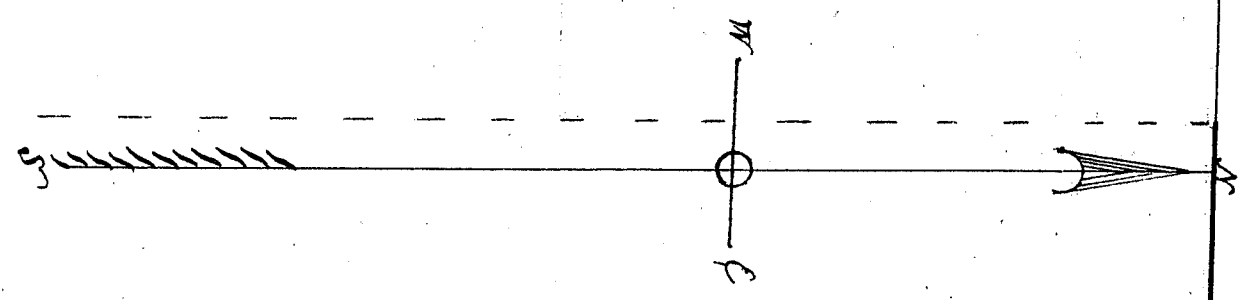

O. and M. R.R.

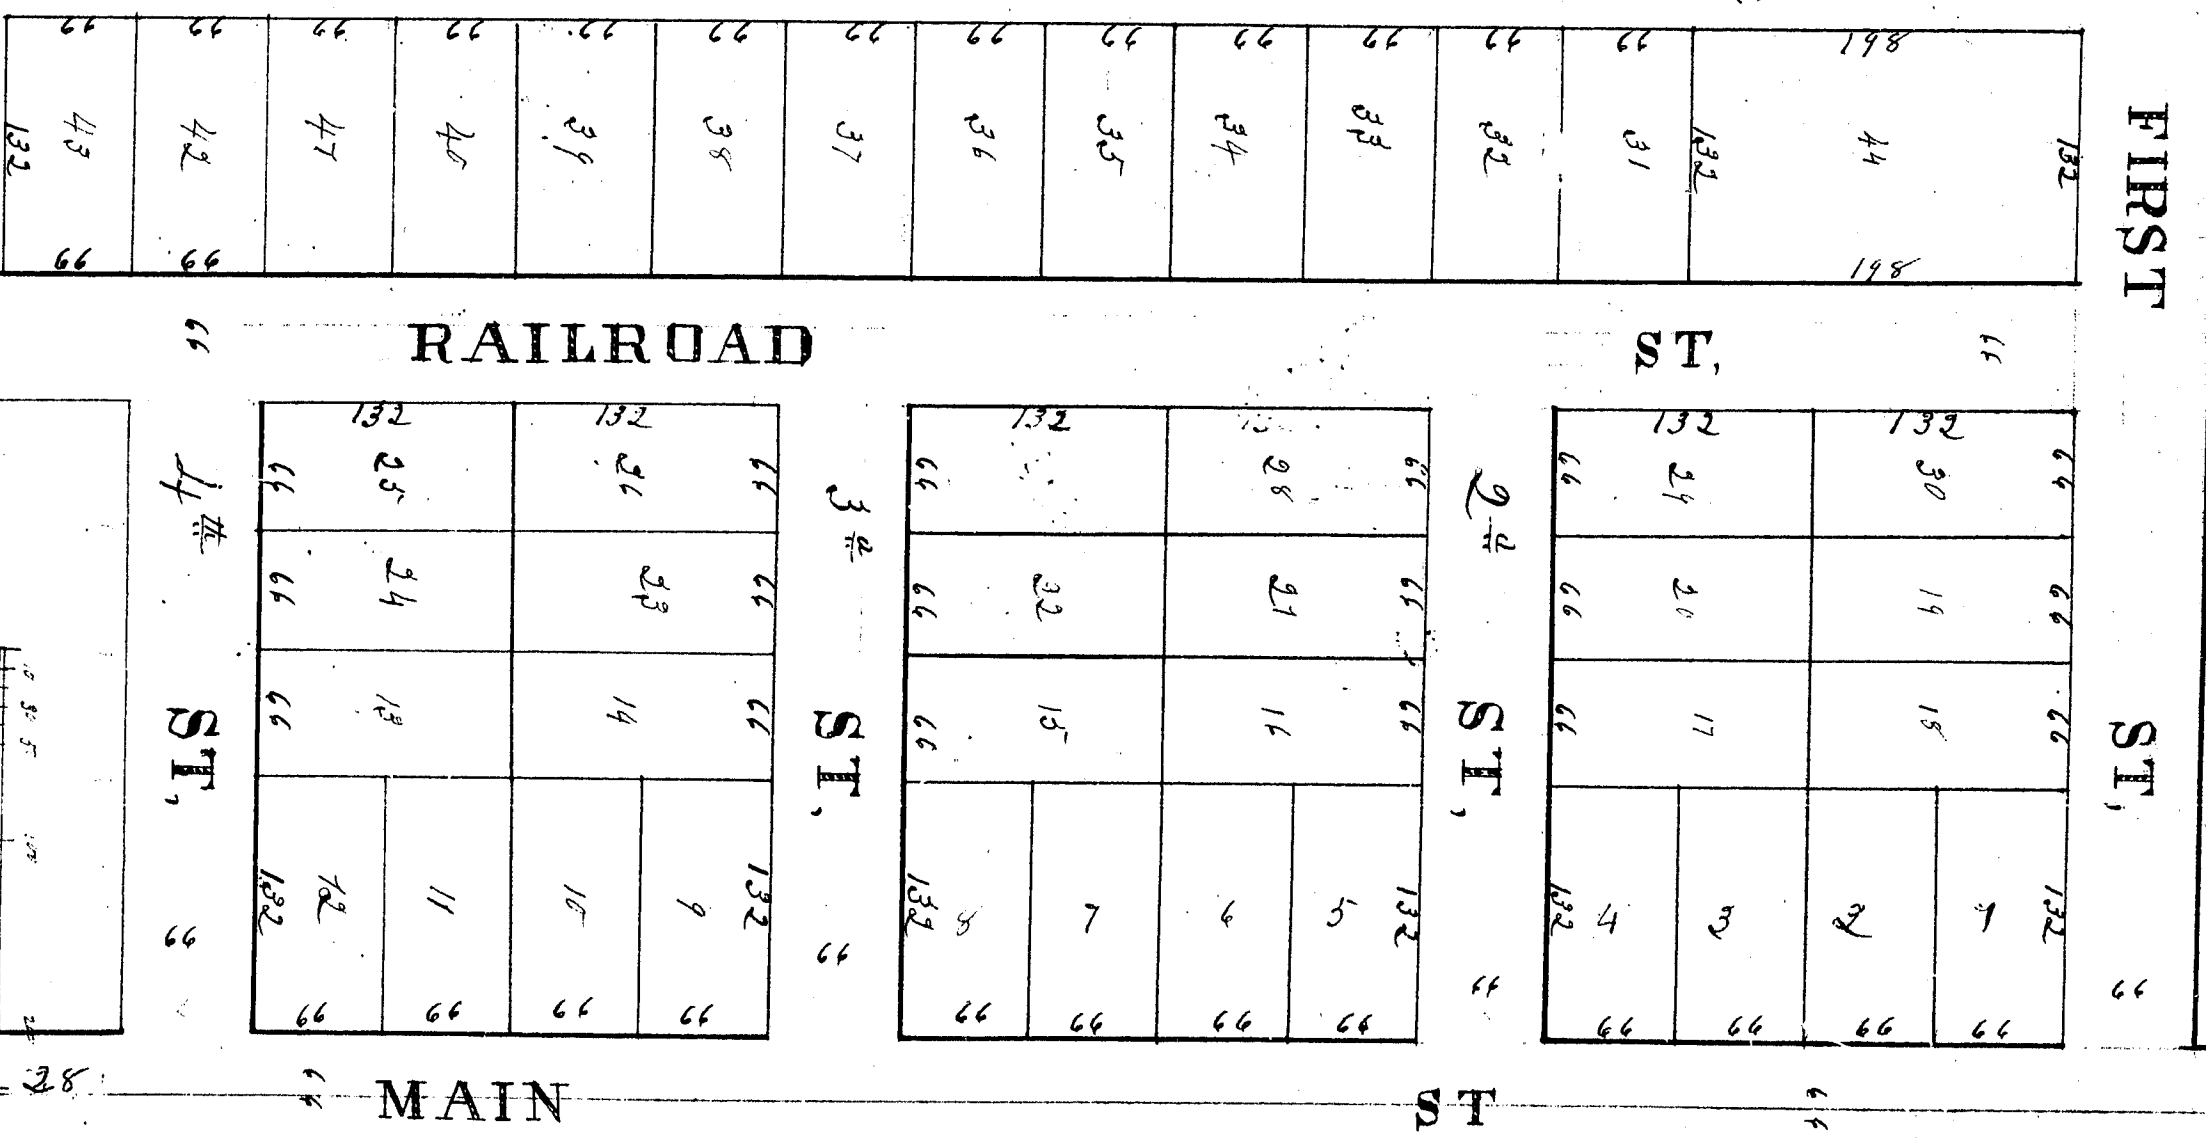

Know all men by these presents, that J. Burton Hunt civil Engineer and
Surveyor Acting in the Lenawee County of Lenawee and State of Michigan, have
Return all that part of the West half of the North East Quarter of the South East Quarter
of Section Number twenty eight (28) Township Number five (5) North of Range two (2)
East, Division of Michigan, and lying in Lenawee County, said East
Quarter and divided as follows, to wit: Beginning on the East line of said
Section Number twenty eight (28) on Township (100) feet, South of the East Quarter
East half, thence on the said East Quarter line, South Sixteen (16) Chaining
Thence parallel with the Quarter line of said Section, West five (5) Chaining
and fifty (50) links, Thence South parallel with the of said East line of
said Section, on (1) Chaining, Thence parallel with the of said East Quarter
West three (3) Chaining, Thence South parallel with the of said East line
of said Section, thence on (17) Chaining to the South line of the (100) feet
Road ground, thence on said South line East eight (8) Chaining and
fifty (50) links, to the place of Beginning, containing thirteen and nine
tenths (13 9/10) Acre, and the conveyed is a full tract and correct map
and Plat of said land, and the same was done under the direction
and in behalf of William Onsted, of the Township of Cambridge
said County and the same is William Onsted, Map of the Village of
Onsted, and J. William Onsted, owner and proprietor of
the above described land, have caused a survey and the conveyed
plat thereof to be made by the said Burton Hunt, Engineer and
Surveyor, as of said land and have given therefore the name of the Village
of Onsted, as of said land and to be truly give grant and describe
to the public, to be used for the purposes designated, all said plat
as being and them on said map, and J. William Onsted has placed
on the map of the Village of Onsted to be known and designated as such
given under our hands and seals on this 23rd day of March 1885
J. W. Bennett
J. A. Bennett

State of Michigan, On this 23 day of March 1885 before me
Lenawee County, a Notary Public in and for said County, personally
appeared the above named Burton Hunt and William Onsted of the
known to be the same persons, thence in and to be signed the foregoing plat
the said Onsted and the same to be there for act and deed
William W. Bennett
Notary Public

State of Michigan
County of Lenawee ss. We Stillman W. Bennett Register of Deeds and
Burton Hunt Surveyor, hereby certify that we have carefully
compared this duplicate plat with the original plat of the Village
of Onsted and that it is an exact duplicate thereof and of the
whole of such map or Plat.
Given under our hands and seals this 23 day of March 1885
Burton Hunt
Stillman W. Bennett

State of Michigan
County of Lenawee ss. We Stillman W. Bennett Register
of Deeds and Burton Hunt Surveyor, hereby certify that
we have carefully compared the annexed plat with the
Plat of the Village of Onsted now of Record in the office of
Register of Deeds and that it is a true transcript thereof
and the whole of such Record. Given under our hands and seals
this 23 day of March 1885 Stillman W. Bennett
Burton Hunt

CENTRAL

might,

RECEIVED AND FILED
In Auditor General's Office,
March 25 1888
A. H. Smith
Cly. Aud. Genl.

5th of March
County of Down, 1885
Deputy of the Police & the other received
from and the 23rd day of March
- 4th 1885 at 3 o'clock PM and wounded
in road of Bangor and the 14th of
page 27
Return of the
Regiment of the

Have all been by this presently. May 7 Boston Int. Fair Commencement.

Large Station in the south-west corner of the town and site of the station, now
 a park, are the part of the base half of the North East Quarter of the South East Quarter
 of Section Number Twenty Eight (28) Township Number Five (5), South of Range One (2)
 East, Northern Wisconsin, and lying east being in ^{County of} Lincoln and West
 Section Number Twenty Eight (28) one hundred (100) feet, south of the East line of said
 East Range, thence on the said, Section line, south sixty (6) chains
 thence joining with the South line of said Section, West five (5) chains
 and fifty (50) yards, thence south, parallel with the said East line of
 said Section, on (1) chain. Thence parallel with the said East line
 West thirty (3) chains, thence with bearing with the said East line
 a said Section, section (1) chain to the South line of the (1) and West
 1/2 chain, thence on said, South line, South East Eight (8) chains and
 fifty (50) yards, to the place of beginning containing thirteen and nine
 tenths (13 9/10) acres, about the corner of a full but and correct map
 and plat of said land, and the same was done under the direction
 and in behalf of William Crosted, of the Township of Cambridge
 East Twp., and the Town of Wisconsin Crosted, Chief of the Village of
 Crosted, and John J. Williams Crosted, owner and purveyor of
 the above described land, now being a survey, and the survey
 plan thereof to be made by the said William Crosted, Engineer and
 Surveyor, as specified and here given therein the name of the Village
 of Crosted, as aforesaid and also hereby give grant and dedicate
 to the public, to be used for the purpose designated, all lands situated
 within and upon the said map, and also hereby accept that no part
 of the map of the Village of Crosted to be known and designated as such
 from under our hands and seals on this 23rd day of March 1885
 William Crosted }
 John J. Williams }
 of Cambridge }
 of Wisconsin }
 1885 (1885) Crosted }
 of }

State of Michigan. On this 23 day of March 1885 before me
 my said County of Motary Public in and for said County personally
 appeared the above named Reuben Hunt and William Conditte to me
 known to be the same persons, declared in and also executed the foregoing Declaration
 in full acknowledged the same to be their free act and deed

William Brewster
Pottery Studio

O , and M , R , R .

FIRST

U
H
,

ST,

10
12

5
11

12

RAILROAD

100

MAIN

24

State of Michigan }
County of Lenawee } ss. We Silsman W. Bennett Register of deeds and
Bertie Hunt Clergy certify that we have carefully
compared this duplicate plat with the original plat of the village
of Onsted and that it is an exact duplicate thereof and of the
whole of such map or plat
Given under our hands and seals this 23 day of March 1885

State of Michigan }
County of Ingham } ss. We William W. Bennett Register
of deeds and Burton North } Surveyor hereby certify that
we have carefully compared the annexed plat with the
Plot of the Village of Onstead now of Record in the office of
Register of Deeds and that it is a true transcript thereof
and the whole of such Record. Given under our hands and Seal
this 23 day of March 1888 William W. Bennett R.
Burton North Esq. E. line of