2438

.13572

HARLOW BLANCHARD'S FIRST ADDITION
TO
MUNSON.

Scale 200 feet to 1 inch.

RECEIVED AND FILED.
In Auditor General's Office.
May 14 1888
H. R. Pratt
Dep. Aud. Gen'l.

SPECIFICATIONS.

The land here platted is a part of the S.E.¼ of Sec. 6 T. 7 S. R. 1 E. Michigan, and is designated as follows, Commencing at a Stone monument, situated at the corner of Secs 5.6.7.8. T. 7 S. R. 1 E. meridian of Michigan. and running from thence S. 85° 7' W. 165 feet; thence N. 0° 56' W. 1229 feet. thence N. 89° 15' E. 1965 feet to a Sec. line. thence S. 0° 56' E. 1315.7 feet to place of beginning. Permanent monuments have been planted at points marked thus ○ as shown at all angles in the boundaries of the land platted, and at the intersections of all Streets. No Alleys, non witnesses. The monument at said Sec. Cor is a Stone. all other points are iron.

DEDICATION

Know all Men by these Presents; That we Harlow Blanchard as proprietor and Mary Jane Blanchard his wife, are Sole owners and proprietors of the above described land; and that we have caused the same to be surveyed and laid out into lots and streets, to be known as Harlow Blanchards First Addition to Munson. Said Streets are hereby dedicated to the public forever; to be used for highway purposes only. In testimony whereof, we have hereunto set our hands and Seals, this 28th. day of April A. D. 1888.

In presence of

Frank Blair
James Blair

Harlow Blanchard L. S.
Mary Jane Blanchard L. S.

State of Michigan } ss.
County of Lenawee }

On this 28th. day of April 1888. before me a Notary Public in and for said county personally came the above named Harlow Blanchard and Mary Jane Blanchard his wife, known to me to be the persons who executed the above Dedication and acknowledged the same to be their free act and deed.

James Blair
Notary Public. Lenawee Co, Mich.

Examined and Approved
May 2 1888.
H. R. Pratt,
Deputy Auditor Genl.

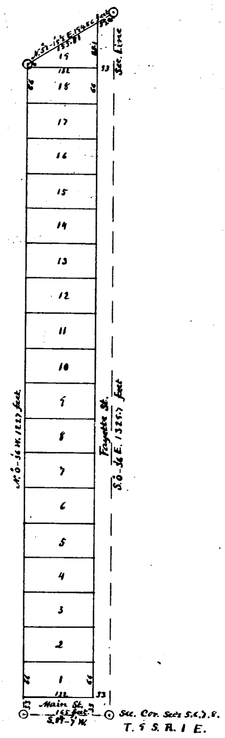

CERTIFICATES.

I hereby certify that the plat hereon delineated is a correct one, and that permanent monuments as therein described have been planted as therein described.

James Blair Surveyor.

State of Michigan, } ss.
County of Lenawee. }

We S. W. Bennett Register of Deeds, and James Blair Surveyor, hereby certify that we have each carefully compared this copy with the original plat of Harlow Blanchards First Addition to Munson. and that it is an exact Copy thereof and of its whole original map or plat.

S. W. Bennett Register of Deeds.
James Blair Surveyor.

State of Michigan }
County of Lenawee } ss.
Registers Office }

A true copy received for record this 11th. day of May A. D. 1888. at 7 oClock A. M. and recorded in Volume 1 of City and Village Plats on page 33.

S. W. Bennett Register of Deeds.

State of Michigan. } ss.
County of Lenawee. }

We S. W. Bennett Register of Deeds, and James Blair Surveyor. hereby certify that we have each carefully compared the annexed Copy with the plat of Harlow Blanchards First Addition to Munson. now of record in the office of said Register of Deeds, and that it is a true transcript therefrom and of the whole of such record.

S. W. Bennett Register of Deeds.
James Blair Surveyor.

13572

HARLOW BLANCHARD'S FIRST ADDITION
TO
MUNSON.

Scale 200 feet to 1 inch.

RECEIVED AND FILED.
In Auditor General's Office
May 14 1888
H. R. Pratt
Dep. Aud. Gen'l.

SPECIFICATIONS.

The land here platted is a part of the S. E¼ of Sec. 6 T. 9 S. R. 1 E. Michigan, and is designated as follows, Commencing at a stone monument, situated at the corner of Secs. 5 & 6 T. 9 S. R. 1 E. meridian of Michigan, and running from thence S. 89-¾ W. 165 feet thence N. 0-¼ W. 1220 feet, thence N. 89-¾ E. 174.82 feet to a Sec. line, thence S. 0-¼ E. 1315.9 feet to place of beginning. Permanent monuments have been planted at points indicated thus ○ as shown on all angles in the boundaries of the land platted, and at the intersections of all Streets. No Alleys, nor Witnesses. The monument at said Sec. Cor. is a Stone. All other points are iron.

DEDICATION

Know all Men by these Presents: That we Harlow Blanchard as proprietor and Mary Jane Blanchard his wife, are Sole owners and proprietors of the above described land; and that we have caused the same to be surveyed and laid out into lots and Streets, to be known as Harlow Blanchards First Addition to Munson. Said Streets are hereby dedicated to the public forever; to be used for highway purposes only. In testimony whereof, we have hereunto set our hands and Seals, this 18th. day of April A. D. 1888.

In presence of

Frank Blair
James Blair

Harlow Blanchard [L. S.]
Mary Jane Blanchard [L. S.]

State of Michigan
County of Lenawee } ss. On this 18th. day of April 1888, before me a Notary Public in and for said county, personally came the above named Harlow Blanchard and Mary Jane Blanchard his wife, Known to me to be the persons who executed the above Dedication and Acknowledged the same to be their free act and deed.

James Blair
Notary Public. Lenawee Co. Mich.

Examined and Approved
May 2 1888.
H. R. Pratt,
Deputy Auditor Genl.

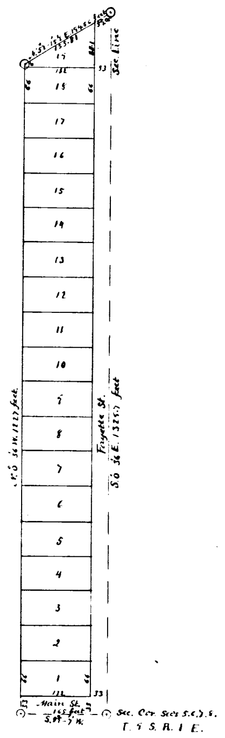

CERTIFICATES.

I hereby certify that the plat hereon delineated is a correct one, and that permanent monuments as therein described have been planted as therein described.

James Blair Surveyor.

State of Michigan,
County of Lenawee, } S.S. We S. W. Bennett Register of Deeds, and James Blair Surveyor, hereby certify that we have each carefully compared this copy, with the original plat of Harlow Blanchards First Addition to Munson, and that it is an exact copy thereof and of the whole of such original map or plat.

S. W. Bennett Register of Deeds.
James Blair Surveyor.

State of Michigan }
County of Lenawee } S.S. A true copy received for record this
Registers Office } 11th. day of May A. D. 1888. at 9 o'clock A. M. and recorded in Volume 1 of City and Village Plats on page 33.

S. W. Bennett Register of Deeds.

State of Michigan.
County of Lenawee. } ss. We S. W. Bennett Register of Deeds, and James Blair Surveyor, hereby certify that we have each carefully Compared the annexed Copy, with the plat of Harlow Blanchards First Addition to Munson, now of record in the office of said Register of Deeds, and that it is a true transcript therefrom and of the whole of such record.

S. W. Bennett Register of Deeds.
James Blair Surveyor.