


GILLIS' FIRST ADDITION TO THEM

Received and Filed
IN AUDITOR GENERAL'S OFFICE
Sep 27 1888
MA. L. H. H. H.
Deputy Auditor General.

Village of Morenci,

SCALE 60 FEET TO 1 INCH.

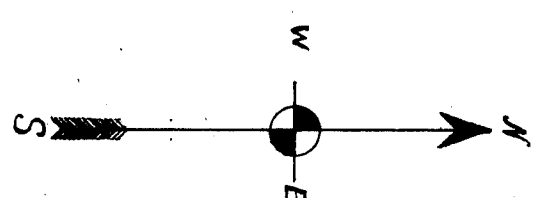

DESCRIPTION OF LAND PLANTED

The Land embraced in the annexed plat of Gillis' First Addition to the Village of Morenci, is described as follows. Beginning at an iron monument set at the intersection of the division line between the east and west halves of the north east quarter (1/4) of section 32 (1) Town 10 N. (7) Range Two (2) East, meridian of Michigan, with the south line of Congress Street at N. and running thence, north, eighty-nine degrees (89°) and five minutes (5') east, along the south line of Congress Street, four hundred and eighty-eight and one fourth (488 1/4) feet, to an iron monument set at B, at the intersection of the south line of Congress Street with the west line of Summit Street, thence south, twenty-eight minutes (28') east, along the west line of Summit Street, one hundred and forty-eight (148) feet to an iron monument set at C, thence south eighty-nine degrees (89°) and five minutes (5') east, four hundred and forty-five (445) feet, to an iron monument set at D, at intersection with east line of First Street, thence north two degrees (2°) and twenty-seven minutes (27') east, along the east line of First Street, to an iron monument at E, at intersection with south line of Congress Street, one hundred and forty-eight (148) feet, thence north, eighty-nine degrees (89°) and five minutes (5') east, along the south line of Congress Street, thirteen and three fourth (13 3/4) feet, to place of beginning at N, side place of beginning is also situated south one degree (1°) and fifty-one and one half minutes (1° 51 1/2') east, eight hundred and seventy-two (872) feet, from the north east corner of said east half of north east quarter of section 32 (1) at F.

DEDICATION

Know all Men by these Presents, That Delavan C. Gillis and Rose E. Gillis his wife of Morenci, Lenawee County, Michigan, have caused the land embraced in the annexed plat to be Surveyed, laid out and plotted, to be known as Gillis' First Addition to the Village of Morenci. Signed and sealed in person of:
Delavan C. Gillis
Rose E. Gillis
James Blair

State of Michigan

S.S.

County of Lenawee } On this tenth day of December, 1887,
before me a Mayor Public in and for said County personally came the above named Delavan C. Gillis and Rose E. Gillis his wife, known to me to be the persons who executed the above dedication and acknowledged the same to be their free and lawful act and deed.

Mayor Public, Lenawee Co., Mich.

SURVEYORS' CERTIFICATE.

I hereby certify, that the plat herein delineated, is a correct one, and that prominent monuments, consisting of iron, have been placed at points required thereby, as shown, shown at all angles in the boundaries of the land plotted, (the stakes being placed over covered by the above description). Witness These men named at the following points to wit: at N, a Sugar Elm, dia. 18 in. 1/2 feet and a sugar Elm, dia. 8 in. 1/2 feet; and at B, a yellow oak 20 in. dia. 18 in. 1/2 feet, and at D, a Sugar Elm, dia. 18 in. 1/2 feet. All bearings were taken with a Solar Transit and are from the true meridian.

James Blair, Surveyor.

Examined and Approved,
December 18, 1888.


H. R. Pratt,
Deputy Auditor General.

State of Michigan }
County of Lenawee } ss We William W. Bennett Register
of Deeds, and James Blair, Surveyor, hereby certify that we have each carefully compared this copy with the original plat of Gillis' First Addition to the Village of Morenci, and that it is an exact copy thereof and identical of said original map or plat.
William W. Bennett Register of Deeds.
James Blair Surveyor.

State of Michigan

ss

County of Lenawee } We William W. Bennett Register
of Deeds and James Blair Surveyor, hereby certify that we have each carefully compared the annexed copy with the plat of Gillis' First Addition to the Village of Morenci, now of record in the office of said Register of Deeds, and that it is a true transcript thereof, and of the whole of said record.
William W. Bennett Register of Deeds.
James Blair Surveyor.

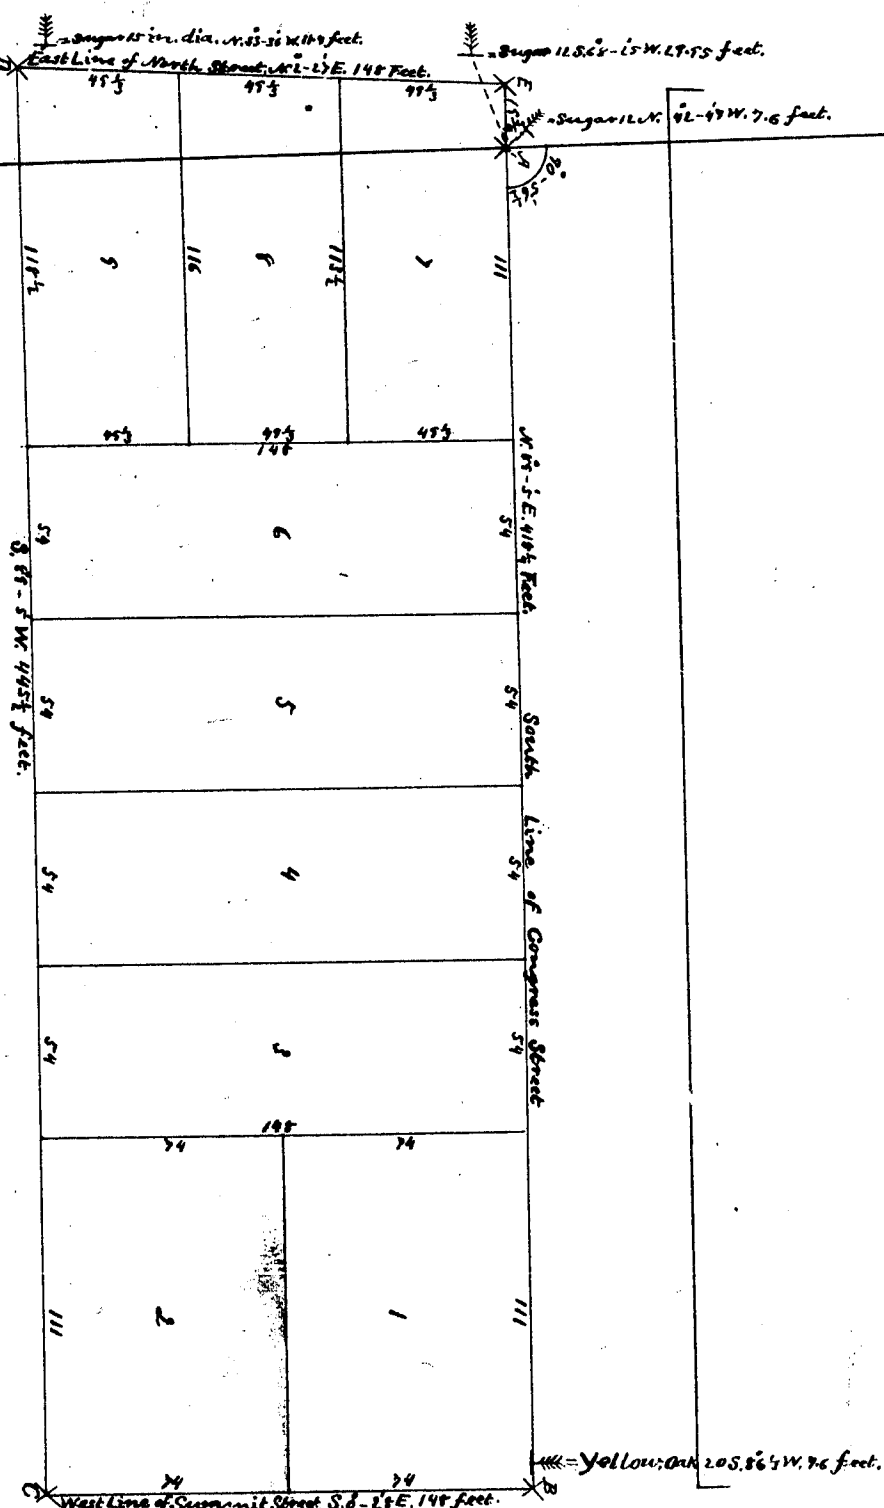


GILLIS' FIRST ADDITION TO THE

Village of Morenci,

SCALE 60 FEET TO 1 INCH.

Received and Filed
IN AUDITOR GENERAL'S OFFICE
JAN 27 1888
JAMES BLAIR
Deputy Auditor General.

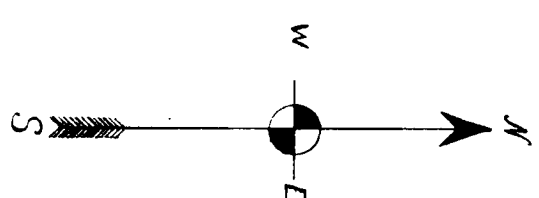

DESCRIPTION OF LAND PLATTED

The Land embraced in the annexed plat of Gillis' First Addition to the Village of Morenci, is described as follows: Beginning at an iron monument set at the intersection of the division line between the east and west halves of the north east quarter (1/4) of section Six (6), Town nine (9) South, Range Two (2) East, Meridian of Michigan, with the south line of Congress Street at A and running thence, north eighty nine degrees (89°) and five minutes (5') east, along the south line of Congress Street, four hundred and eighteen and one fourth (418 1/4) feet, to an iron monument set at B, at the intersection of the south line of Congress Street with the west line of Summit Street, thence South, twenty eight minutes (28') east, along the west line of Summit Street, one hundred and forty eight (148) feet, to an iron monument set at C, thence South eighty nine degrees (89°) and five minutes (5') west, first hundred and forty five and one half (145 1/2) feet to an iron monument set at D, at intersection with east line of First Street, thence north two degrees (2') and twenty seven minutes (27') east, along the east line of First Street, to an iron monument at E, at intersection with south line of Congress Street, one hundred and forty eight (148) feet, thence north, eighty nine degrees (89°) and five minutes (5') east, along the south line of Congress Street, nineteen and one fourth (19 1/4) feet to place of beginning at its said place of beginning it also stands such one degree (1°) and fifty one and one half minutes (51 1/2') east, eighty hundred and twenty one (8021) feet from the north west corner of said east half of north east quarter of section six (6) as F.

DEDICATION

Know all Men, by these Presents, That Deliaann C. Gillis and Rose E. Gillis his wife of Morenci, Lenawee County, Michigan, have caused the land embraced in the annexed plat, to be surveyed, laid out and platted, to be known as Gillis' First Addition to the Village of Morenci, signed and sealed in presence of:

J. D. Shaffield
James Blair

Deliaann C. Gillis
Rose E. Gillis

L. S.
L. S.

State of Michigan

S. S.

On this tenth day of December, 1887, before me a Notary Public in and for said County personally came the above named Deliaann C. Gillis and Rose E. Gillis his wife, known to me to be the persons who executed the above dedication and acknowledged the same to their free accord and mind.

James Blair
Notary Public, Lenawee Co., Mich.

SURVEYORS' CERTIFICATE.

I hereby certify, that the plat herein delineated, is a correct true, and true permanent monument, consisting of iron, have been placed at points marked thus: X, as shown shown at all angles in the boundaries of the land platted, (no streets being platted nor covered by the above description). Witness These surveyors named at the following points to wit: at A a Sugar Pine, dia. 12 in. x 2 feet, and a sugar pine, dia. 8 in. x 12 in. 1887 feet, and at B a Yellow Oak 20 in. dia. 8 in. x 12 in. 1887 feet, and at D a Sugar Pine, dia. 8 in. x 12 in. 1887 feet. All bearings were taken with a Solar Transit and are from the true meridian.

James Blair, Surveyor.

Examined and Approved.

December 18, 1887.

H. R. Pratt.

Deputy Auditor General.

State of Michigan
County of Lenawee
We William W. Bennett Register of Deeds, and James Blair, surveyor, hereby certify that we have each carefully compared this copy with the original plat of Gillis' First Addition to the Village of Morenci, and that it is an exact copy thereof and genuine of such original map or plat.

William W. Bennett Register of Deeds.
James Blair Surveyor.

State of Michigan
County of Lenawee
We Deliaann C. Gillis and Rose E. Gillis his wife, do hereby certify that we have each carefully compared this copy with the original plat of Gillis' First Addition to the Village of Morenci, and that it is an exact copy thereof and genuine of such original map or plat.

Deliaann C. Gillis
Rose E. Gillis

State of Michigan

S. S.

We William W. Bennett Register of Deeds and James Blair Surveyor, hereby certify that we have each carefully compared the annexed copy with the plat of Gillis' First Addition to the Village of Morenci, now of record in the office of said Register of Deeds, and that it is a true transcript thereof and of the whole of such record.

William W. Bennett Register of Deeds.
James Blair Surveyor.

