3869

3869

13577

RECEIVED AND FILED
IN AUDITOR GENERAL'S OFFICE
January 26 1893
M. R. Pratt
Deputy Auditor General.

ADRIAN IMPROVEMENT CO'S SUB. NO. 1

of West ½ of North West ¼ of Sec 11. T.7.S.R.3.E.

CITY OF ADRIAN AND TOWNSHIP OF MADISON

LENAWEE CO., MICHIGAN.

Mason L. Brown
Civil Engineer & Surveyor
22 & 23 Hodges Block
Detroit. Michigan

March 17th 1892.

Part in City and part in Twp

Scale 200 feet per Inch.

SEC. V 827-A
VACATED BY RESOLUTION OF CITY COMMISSION
JULY 29, 1946
VOUCHER No. 315-1946

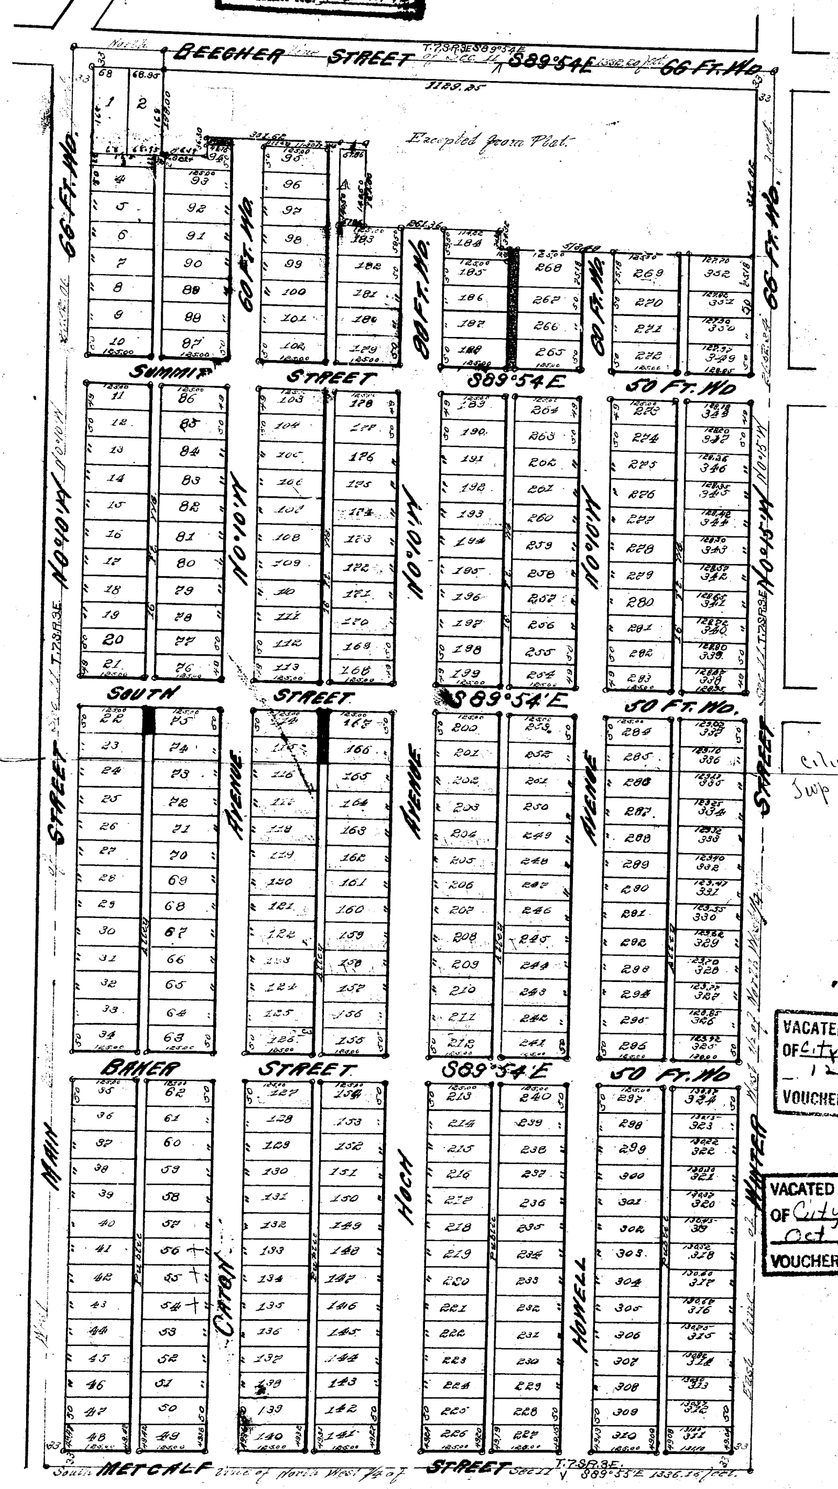

I hereby certify that the above Plat is correct, and that Monuments consisting of Oak Stakes 1¼ inches square and 15 inches long have been placed at the Boundaries, and at the Intersections of Alleys, as shown on plat by O. Witness my hand this 7th day of October 1892.

All Lots South of Brown
of Lots 23, 74, 115, 166, 201, 250, 296, 336, are in Madison Twp
North of that line are in City of Adrian

Leonard W. Hoch
Engineer and Surveyor.

Sec Co Ter 8513/5

The above described premises to be surveyed, laid out and platted, to be known as Adrian Improvement Co's Sub No 1 of West ½ of N.W. ¼ of Sec 11 T.7.S.R.3.E. City of Adrian and Township of Madison Lenawee Co., Michigan, and that the Streets and Alleys shown on said plat are hereby dedicated to the use of the public.

Witness our hands and seals this Sixth day of October A. D., Eighteen Hundred and Ninety Two

In presence of:

ADRIAN LAND IMPROVEMENT CO [L.S.]
AND IMPROVEMENT CO [L.S.]

Keith Meier
Fred H. Thompson

By Charles Humphrey Pres't [L.S.]
Attest

Leonard W. Hoch, Sec. [L.S.]

I do hereby certify that at a regular Meeting of the City Council of the City of Adrian held November 6th 1892. the above plat entitled Adrian Improvement Co's Sub No 1 of West ½ of N.W. ¼ of Sec 11 T.7. S.R. 3 E. City of Adrian and Township of Madison was unanimously approved

John Mawdsley City Clerk

City of Adrian
Twp of Madison

STATE OF MICHIGAN, } ss.
COUNTY OF Lenawee }

On this, the Sixth day of October 1892, before me, a Notary Public in and for said county, personally appeared the above named Charles Humphrey President & Leonard W Hoch Secretary known to me to be the same persons who executed the above dedication, and who acknowledged the same to be their free act and deed.

Keith Meier Notary Public.
Lenawee County, Michigan.

VACATED BY RESOLUTION OF City Commission 12-6-54 VOUCHER No 860-54

VACATED BY RESOLUTION OF City Comm. Oct 15, 1962 VOUCHER No. 738-62

STATE OF MICHIGAN, } ss.
County of Lenawee }

We A. W. Smith Register of Deeds, and Mason L. Brown Surveyor, hereby certify that we have each carefully compared this copy with the original plat of Adrian Improvement Co's Sub No 1 of West ½ of N.W. ¼ of Sec 11 T.7.S.R.3.E. City of Adrian and Township of Madison Lenawee Co. Michigan and that it is an exact copy thereof and of the whole of such original map or plat.

A. W. Smith. Register of Deeds.
Mason L. Brown Surveyor.

VACATED BY RESOLUTION OF city comm. Nov 14 1961 VOUCHER No. 532-61

STATE OF MICHIGAN, } ss.
County of Lenawee }

We A. W. Smith. Register of Deeds, and Mason L. Brown Surveyor, hereby certify that we have each carefully compared the annexed copy with the plat of Adrian Improvement Co's Sub No 1 of West ½ of N.W. ¼ of Sec 11 T.7.S.R.3.E. City of Adrian and Township of Madison Lenawee Co Michigan now of record in the office of said Register of Deeds, and that it is a true transcript therefrom, and of the whole of such record.

A. W. Smith. Register of Deeds.
Mason L. Brown Surveyor.

Examined and Approved,
October 11 1892,
M. R. Pratt,
Deputy Auditor General.

Register's Office, } ss.
Lenawee County }
Received for Record, December 20th
a.D. 1892 at 3. P.M. and Recorded in
Book of Plats at page 38. Nora E. Conklick. Deputy Register.

LENAWEE

38

3869

3869

13577

RECEIVED AND FILED
IN AUDITOR GENERAL'S OFFICE
January 26 1893
A. R. Pratt
Deputy Auditor General.

ADRIAN IMPROVEMENT CO'S SUB. NO. 1.

of West ½ of North West ¼ of Sec 11. T. 7 S. R. 3 E.

CITY OF ADRIAN AND TOWNSHIP OF MADISON

LENAWEE CO., MICHIGAN.

Mason L. Brown
Civil Engineer & Surveyor
22 & 23 Hodges Block
Detroit. Michigan.

March 17th 1892. Part in City and part in Twp

Scale 200 feet per Inch.

VACATED BY RESOLUTION OF CITY COMMISSION JULY 29, 1946 VOUCHER No. 315-1946

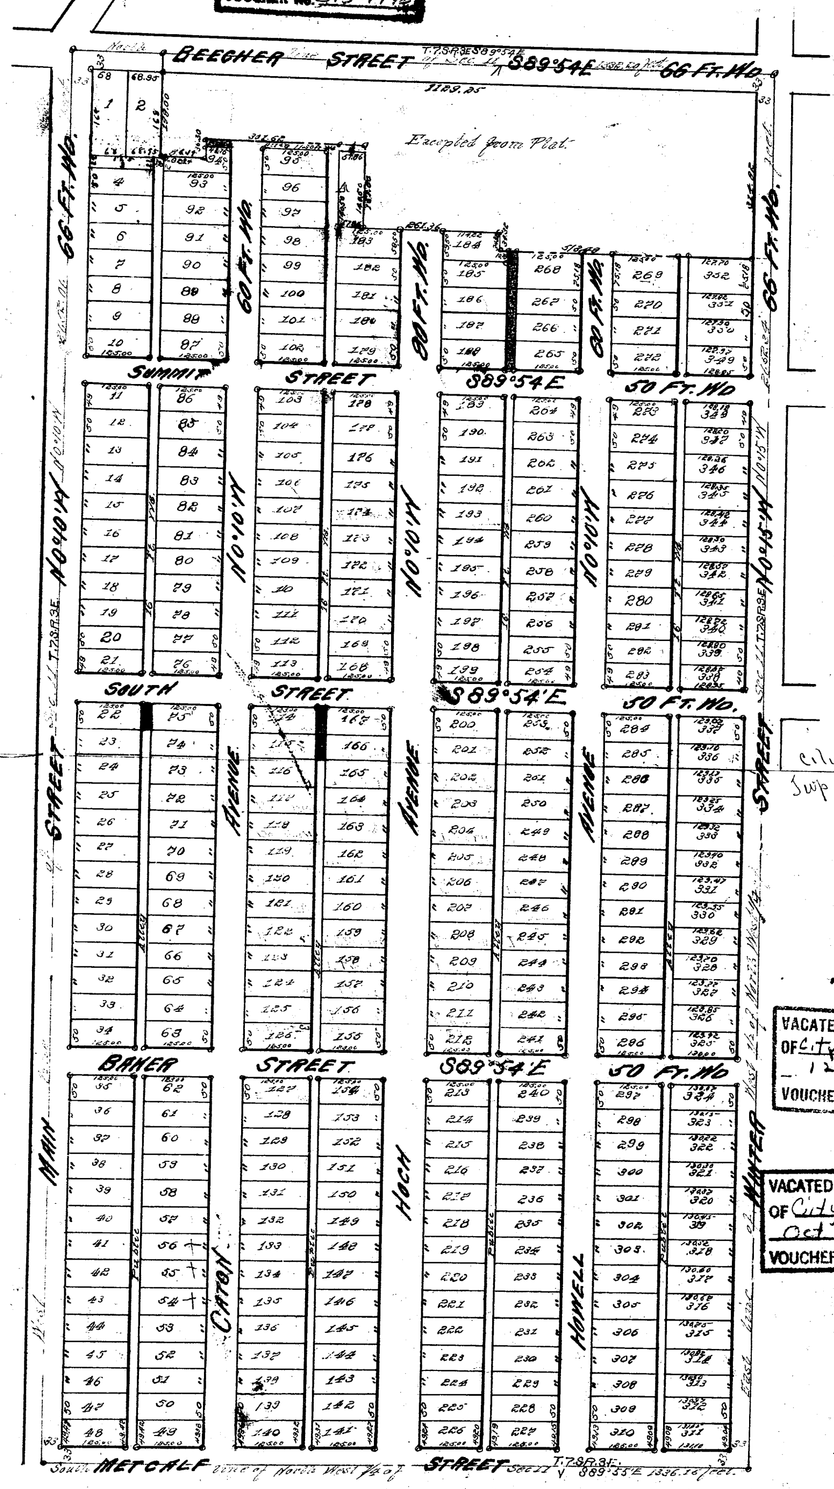

I hereby certify that the above Plat is correct, and that Monuments consisting of Oak Stakes 1¼ inches square and 15 inches long have been placed in the Ground at all angles in the Boundaries, and at the intersection of all Streets or Streets and Alleys, as shown on said plat by O.

Detroit, October 2nd 1892.

Mason L Brown
Engineer and Surveyor.

of Lots
336 an
Non
Ad

KNOW ALL MEN BY THESE PRESENTS: That the Adrian Land Purchasing & Improvement Co. by Charles Humphrey its Vice President and Leonard W. Hoch its Secretary Have caused the land embraced in the above plat to be surveyed, laid out and platted, to be known as Adrian Improvement Co's Sub No 1 of West ½ of North West ¼ of Sec 11 T 7 S R 3 E City of Adrian and Township of Madison Lenawee Co., Michigan, and that the Streets and Alleys shown on said plat are hereby dedicated to the use of the public.

Witness our hands and seals this the Sixth day of October A. D., Eighteen Hundred and Ninety Two

In presence of: ADRIAN LAND PURCHASING AND IMPROVEMENT CO. [L.S.]

Nellie Meier. By Charles Humphrey Pres't [L.S.]
Fred H. Thompson attest

Leonard W. Hoch, Sec. [L.S.]

I do hereby certify that at a regular Meeting of the City Council of the City of Adrian held November 6th 1892. the above plat entitled Adrian Improvement Co's Sub No 1 of West ½ of N W ¼ of Sec 11 T 7 S. R. 3 E. City of Adrian and Township of Madison was manimously approved

John Mawdsley City Clerk

City of Adrian
Twp of Madison

STATE OF MICHIGAN, } ss.
COUNTY OF Lenawee }

On this, the Sixth day of October 1892, before me, a Notary Public in and for said county, personally appeared the above named Charles Humphrey President and Leonard W. Hoch Secretary known to me to be the same persons who executed the above dedication, and who acknowledged the same to be their free act and deed.

Nellie Meier Notary Public.
Lenawee County, Michigan.

VACATED BY RESOLUTION OF City Commission 12-6-54 VOUCHER No 860-54

VACATED BY RESOLUTION OF City Comm. Oct 15, 1962 VOUCHER No. 738-62

STATE OF MICHIGAN, } ss.
County of Lenawee }

We A. W. Smith Register of Deeds, and Mason L. Brown Surveyor, hereby certify that we have each carefully compared this copy with the original plat of Adrian Improvement Co's Sub No 1 of West ½ of North West ¼ of Sec 11 T 7 S R 3 E City of Adrian and Township of Madison Lenawee Co. Michigan and that it is an exact copy thereof and of the whole of such original map or plat.

A. W. Smith Register of Deeds.
Mason L. Brown Surveyor.

STATE OF MICHIGAN, } ss.
County of Lenawee }

We A. W. Smith Register of Deeds, and Mason L. Brown Surveyor, hereby certify that we have each carefully compared the annexed copy with the plat of Adrian Improvement Co's Sub No 1 of West ½ of North West ¼ of Sec 11 T 7 S R 3 E City of Adrian and Township of Madison Lenawee Co Michigan and now of record in the office of said Register of Deeds, and that it is a true transcript therefrom, and of the whole of such record.

A. W. Smith Register of Deeds.
Mason L. Brown Surveyor.

Examined and Approved,
October 11 1892,
A. R. Pratt,
Deputy Auditor General.

VACATED BY RESOLUTION OF City comm NOV 6 1961 VOUCHER No. 537-61

Register's Office, } ss
Lenawee County }
Received for Record, December 20th
A.D. 1892 at 3. P.M. and Recorded in
Book of Plats at page 38. Nora E. Goodrich. Deputy Register.

38

LENAWEE

ClinPDF www.fastio.com

3869

13577

ADRIAN IMPROVEMENT CO'S SUB. NO. 1

of West ½ of North West ¼ of Sec 11. T. 7 S. R. 3 E.

CITY OF ADRIAN AND TOWNSHIP OF MADISON

LENAWEE CO., MICHIGAN.

RECEIVED AND FILED
IN AUDITOR GENERAL'S OFFICE
January 26 1893
M. R. Platt
Deputy Auditor General

Mason L Brown
Civil Engineer & Surveyor
ER 9 and 10 Hodges Block
Detroit, Michigan.

March 17th 1892.

Scale 200 feet per Inch.

VACATED BY RESOLUTION OF City Council
JULY 29, 1946
VOUCHER No. 315-1946

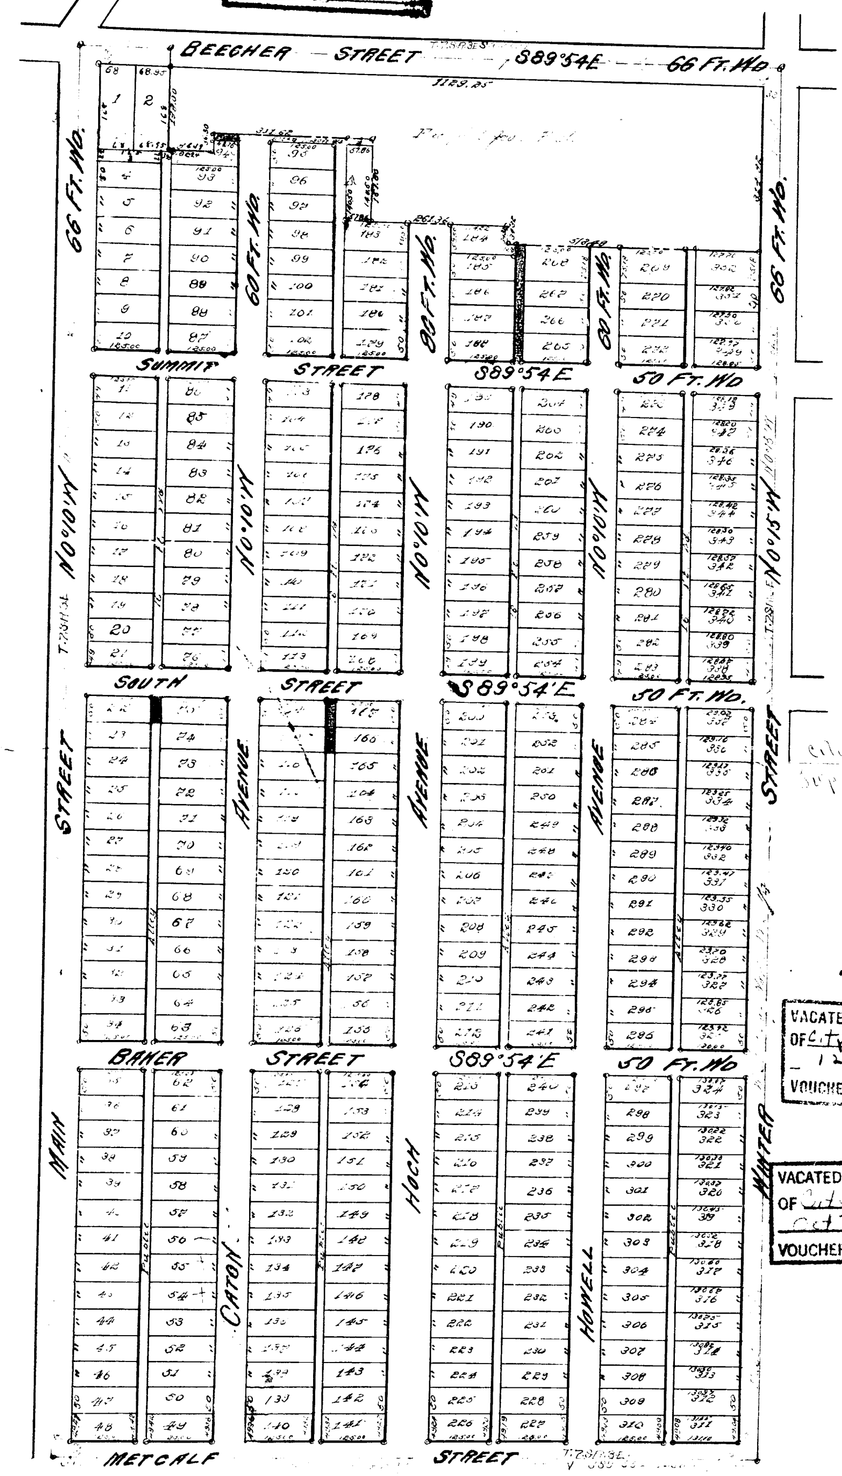

I hereby certify that the above Plat is correct, and that Monuments consisting of Oak Stakes 1½ inches square and 15 inches long have been placed at the Boundaries, and at the Alleys, as shown on said Plat by O.
Dated October 7th 1892.

Mason L. Brown
Engineer and Surveyor.

All Lots South of Brown
of Lots 23, 74, 115, 166, 201,
336 are in Madison Tp
North of that line are in Adrian
Adrian
See Cotter 85, 3/Ster

The Adrian Improvement Co's Sub No 1 of West ½ of North West ¼ of Sec 11 T 7 S R 3 E and Plat of Adrian and Township of Madison Lenawee Co Mich and Alleys shown on said Plat.
Witness our hands this Sixth day of October A. D., Eighteen Hundred and Ninety two
In presence of
Estelle Meyer. [L.S.]
Fred H. Thompson [L.S.]

By Charles Humphrey Pres't [L.S.]
Attest
Leonard W. Hoch, Sec. [L.S.]

I do hereby certify that at a regular Meeting of the City Council of the City of Adrian held November 6th 1893 the above plat entitled Adrian Improvement Co's Sub No 1 of West ½ of N W ¼ of Sec 11 T 7 S. R. 3 E. City of Adrian and Township of Madison was unanimously approved.
John Mawdsley City Clerk

STATE OF MICHIGAN, } ss.
COUNTY OF Lenawee }
On this Sixth day of October 1892, before me, a Notary Public in and for said County, personally appeared the above named Charles Humphrey President and Leonard W Hoch Secretary, to me known to be the persons described in and who executed the foregoing instrument, and who acknowledged the same to be their free act and deed.
Estelle Meyer. Notary Public.
Lenawee County, Michigan.

VACATED BY RESOLUTION OF City Council
12-6-54
VOUCHER No 26-54

VACATED BY RESOLUTION OF City Council
Oct 15 1962
VOUCHER No. 738-62

STATE OF MICHIGAN, } ss.
County of Lenawee }
I, A. W. Smith, Register of Deeds, and Mason L. Brown, Surveyor, hereby certify that the Plat of Adrian Improvement Co's Sub No 1 of West ½ of North West ¼ of Sec 11 T 7 S R 3 E City of Adrian and Township of Madison Lenawee Co Michigan, is a true copy of the whole of such original Plat thereof.
A. W. Smith. Register of Deeds.
Mason L. Brown Surveyor.

STATE OF MICHIGAN, } ss.
County of Lenawee }
I, A. W. Smith, Register of Deeds, and Mason L. Brown, Surveyor, hereby certify that the Plat of Adrian Improvement Co's Sub No 1 of West ½ of North West ¼ of Sec 11 T 7 S R 3 E City of Adrian and Township of Madison Lenawee Co Michigan, is a true copy of such record.
A. W. Smith. Register of Deeds.
Mason L. Brown Surveyor.

Examined and Approved,
October 11 1892,
M. R. Platt,
Deputy Auditor General.

VACATED BY RESOLUTION OF City Council
Mar 6 1961
VOUCHER No. 221-61

Register's Office, } ss
Lenawee County }
Received for Record, December 20th
A. D. 1892 at 3. P.M. and Recorded in
Book of Plats at page 38. Nora E. Kendrick, Deputy Register.

38

City of Adrian

ADRIAN, MICHIGAN

CO 3-2161

CITY CLERK

Lenawee Co.

Liber 1 Page 1357

RESOLUTION

WHEREAS, a request to vacate a part of the alley between Caton and Hoch Avenues running north from Summit Street has been received, and,

WHEREAS, the City Administrator and City Engineer have reviewed the request and have found that it would be in the best interests of the City of Adrian to vacate the alley as requested, now therefore be it,

RESOLVED, that the City Commission finds and determines it necessary and in the best interests of the City of Adrian to vacate that part of the alley described as follows:

All the alley abutting the rear of lots 95 through 102 inclusive, and 179 through 183 inclusive and lot A of Adrian Improvement Company's Subdivision No. 1, City of Adrian.

and be it further,

RESOLVED, that the City of Adrian does hereby reserve an easement for the purpose of maintaining and repairing the existing 18 inch storm sewer which lies in said alley.

STATE OF MICHIGAN)
COUNTY OF LENAWEE) SS

I hereby certify that the foregoing is a true and compared copy of a resolution offered and adopted by the Adrian City Commission at a regular meeting held on the 7th day of March, 1966.

Vaughn M. Roberts

Vaughn M. Roberts
City Clerk
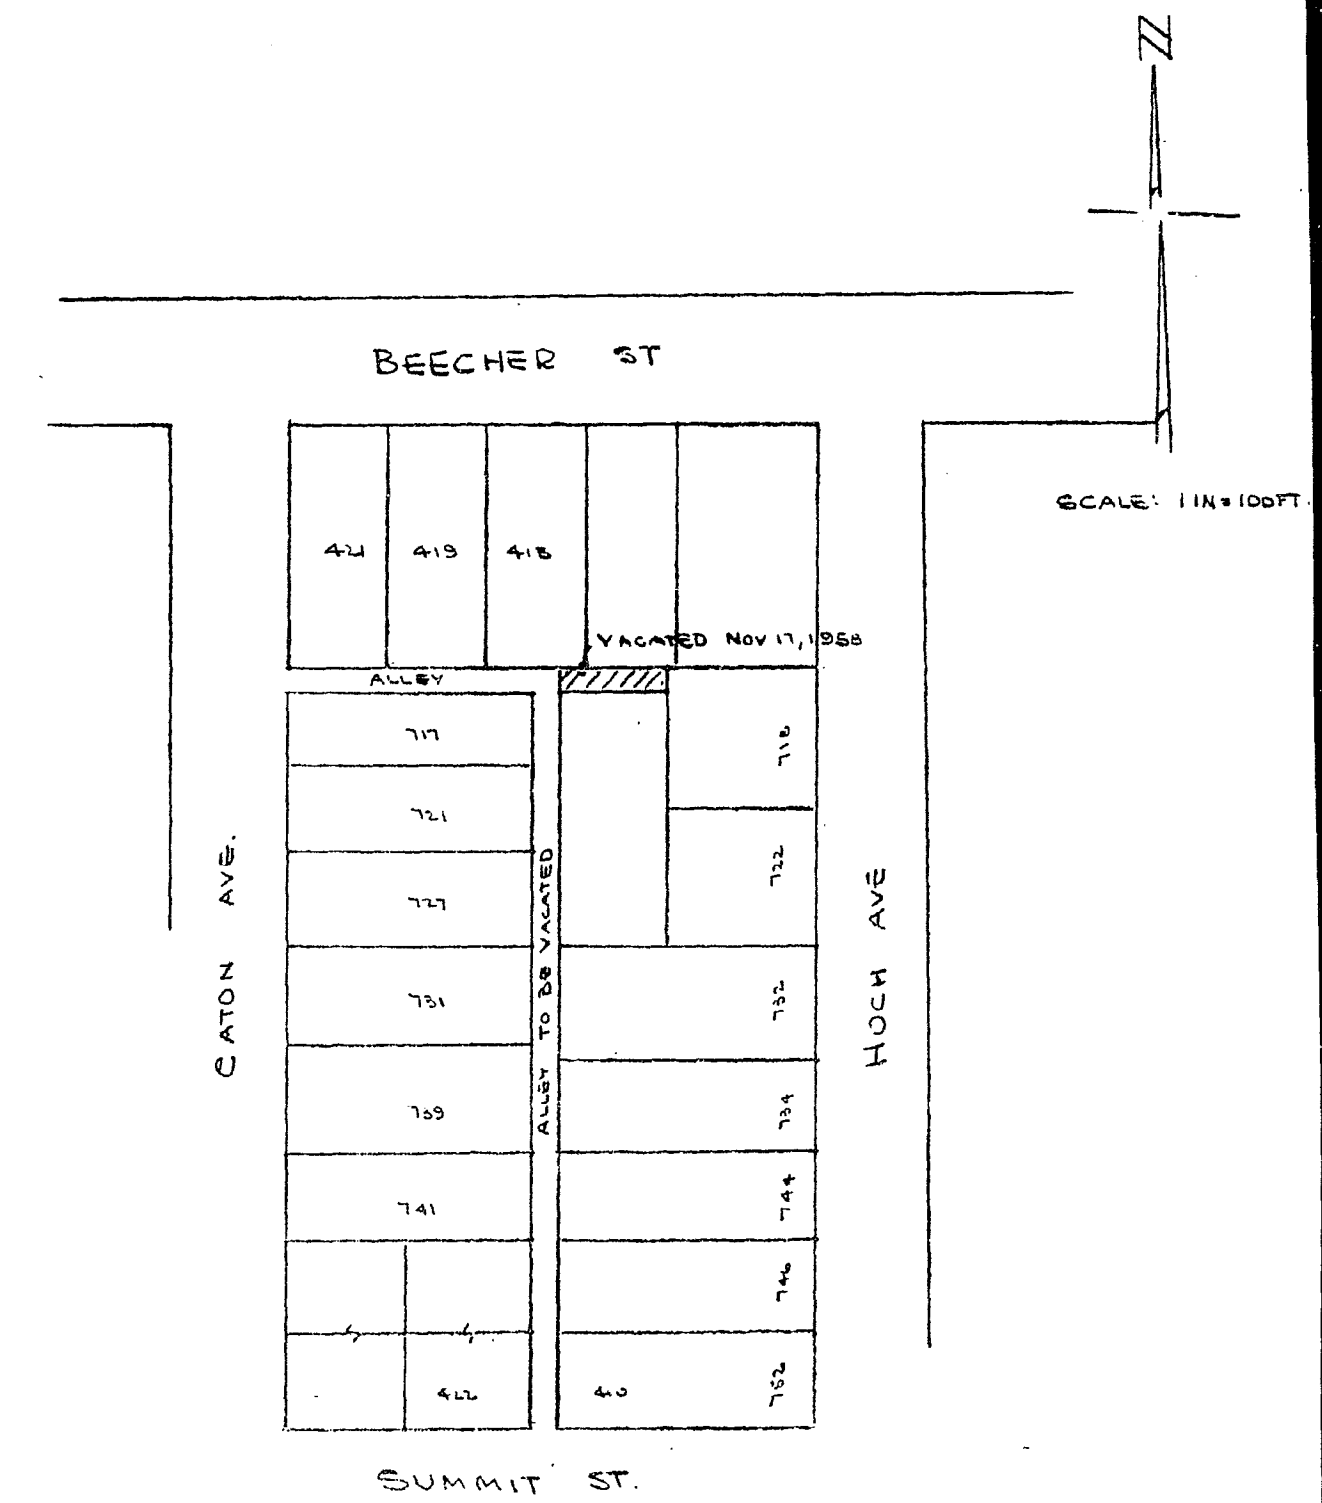
Adrian, Michigan