


of a portion of the NE $\frac{1}{4}$, SW $\frac{1}{4}$ of Sec. 1 T7S R3E

LENAWEE GO MICHIGAN

SCALE 800 FT. PER INCH
ALL VACANT

* PAYNE ST NOT SHOWN &
PLAT VACATED BY CITY
COMMISSIONER 1822-47.

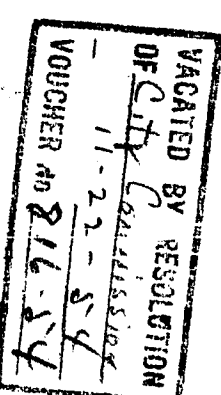

Alley S. of Lot 4 & 8 incl
N of 2nd & 2nd "
Vacated per plan # 16
1-3-33
Also Voucher No. 572-40

Also VOUCHER No. 892-40

Only certifying that the above Plot is correct, and that the measurements of Oak Stakes 1 1/4 inches square and 15 inches long laid out in the Ground at all angles in the Boundaries, and at the Corn of all Streets or Streets and Alleys, as shown on said by O. M. D. Smith 1892.

Detroit, April 22 1892.

James M. Smith
Engineer and Surveyor.

is to hereby certify that at a regular meeting of the City Council of the City of Chicago held November 1st 1892. The same being entitled "Admission Enforcement Co. Sick
3 of a portion of the Dec 14 1892 Wm. H. Gibson D.S. R. 3.6 City
Admission Enforcement Co. Inc. Chicago" was
unanimously approved

John W. Boardman City Clerk

John W. Wadsworth City Clerk

Detroit, April 22 1897
 Leonard. Quinn
 Engineer and Surveyor.

STATE OF MICHIGAN,
COUNTY OF Washtenaw ss.
On this, the 26th day of October 1892, before
me, a Notary Public in and for said county, personally appeared the
above named Charles Houghmy Woodard
of Kalamazoo in Michigan
known to me to be the same persons who executed the above declaration,
and who acknowledged the same to be their free act and deed.
Isabelle Orin, Notary Public.
Washtenaw County, Michigan.

STATE OF MICHIGAN, }
County of LENOIR, } ss.
We, William Smith, Register
of Deeds, and Masson L. Broxon, Surveyor, hereby
certify that we have each carefully compared the annexed copy with the
original of said record, and find it to be a true and correct copy of the
original as the same appears from the records of said Register.

of a portion of the NE $\frac{1}{4}$ SW $\frac{1}{4}$ of Sec. 1. T7S R3E

RECEIVED AND FILED
IN THE GENERAL'S OFFICE
January 26 1893
W. H. H. H.

✓ April 1892

SCALE 800 FT. PER. INCH

[illegible]

May 3. of long 48 mil x
N of 25° or 29° "
located per index #16
1-8-33.

I hereby certify that the above Plan is correct, and that the same is a lot of land consisting of Oak States 14 in this square and 15 in the next square, and that these been placed in the Ground at all depths, at the boundaries, and at the intersection of all Streets or Street and Avenues, as shown on said Plan.

Engelbrecht and Surtwout

Hereafter the land embraced in the above bill to be sold
shall be known as Section Impairment Cor Sub M of a Fraction of
the City of Chicago Levee Co. Michigan and that the
same on said plat are hereby dedicated to the use of the public
and the lands and seeds thus dedicated the day of Feb

1000

h. Sec. 75

herchy

virginat

of the E'is

25

I do hereby certify that at a regular meeting of the City Council of the City of Akron held November 14, 1892, the above report entitled "Akron Improvement Co. and 1003 a portion of the N.E. 1/4 Sec. 17, T. 3. E. City of Starkland and Co. Inc. of New York" was read and unanimously adopted.

John Standeley City Clerk

Regular Office,
 Juvenile Parity, }

Received for Record Received
25th Nov 1892 at 3.30 pm and recorded
in Book of Plate at page 39.
Thos E. Portak, Deputy Registrar

sons and I received the above de-

For a week, County Mich

Brooklyn

Case Sub No. 3 of 4/9/11 in 08th

Smith.

James Surveyor.

City

of _____

Adrian

CO 3-2161

ADRIAN, MICHIGAN

CITY CLERK

October 27, 1969

Jerawee
13578

Mr. Allison Green
State Treasurer
State of Michigan
2nd Floor, Treasury Building
Lansing, Michigan 48922

Att: Amy Van Driesen

Dear Sir:

Enclosed is a certified copy of a resolution
adopted by the City Commission vacating an alley in
the Church-Dean Street area.

Very truly yours,

Vaughn M. Roberts
Vaughn M. Roberts
City Clerk

City

of

Adrian

CO 3-2161

ADRIAN, MICHIGAN

CITY CLERK

LIBER 690 PAGE 412

RESOLUTION

WHEREAS, a request to vacate an alley in the Church-Dean Street area has been received from Leon Horn of 321 South Dean Street, and,

WHEREAS, the City Administrator and the City Engineer have reviewed the request and have found that it would be in the best interests of the City of Adrian to vacate the alley requested, now, therefore be it,

RESOLVED, that the City Commission finds and determines it necessary and in best interests of the City of Adrian to vacate the alley in the Church-Dean Street area as follows:

The alley abutting Lots 32 through 40 and Outlot F of Adrian Improvement Company's Subdivision No. 3, and Lots 7 through 12 of Grassman's Addition No. 1 to Adrian, and Lots 1 through 5 of Assessor's Plat No. 5, City of Adrian, Lenawee County.

STATE OF MICHIGAN)

SS

LENAWEE COUNTY)

I hereby certify that the foregoing is a true and compared copy of a resolution offered and adopted by the Adrian City Commission at a regular meeting held on the 20th day of October, 1969.

RECORDED

Vaughn M. Roberts
Vaughn M. Roberts
City Clerk

Adrian, Michigan

'69 OCT 22 AM 11 17

John A. F. [illegible]
CLERK OF DEEDS
LENAWEE COUNTY, MICH.

13578

Sketch
(SO-2)
(PR-4)
(R-4)

E. Church St.

FRANK

ERIE

S. DEAN ST.

GEORGE ST.

Assessors	7	32
Assessors	8	33
Assessors	9	34
Assessors	10	35
Assessors	11	36
Assessors	12	37
Assessors	1	38
Assessors	2	39
Assessors	3	40
Assessors	4	

C. A. Church St.

PLAT - CITY ADRIAN

Council Proceedings August 20-1888

By Ald. Lawrence:
Resolved that the Mayor and City Clerk, be instructed to ~~execute~~ ^{execute} a proper
quit claim Deed to Mrs. M Henson of the Part of Butler Street lying
west of the west line of North Winter Street in accordance with the action
of former Councils- Adopted.

Curts & Taylor
Plat Examiners

Vol- 123- Page 8616-

PLAT- CITY ADRIAN

Common Council Proceedings August - 11, 1902

Ald Meyer

Resolved; That all that portion of an alley lying between East Maumee Street
and East Church Street lying east of the Wabash railway Sidetrack be- vacated
and closed --adopted.

Vol- 164- Page 13578-


Common Council Proceedings April 8-1902

Ald Tryuson:

Resolved that all that portion of Sarah Street between the North line of
Michigan Street and the South line of Erie Street be vacated and closed-
Adopted.

Curts & Taylor
Plat Examiners

Vol- 123- Page- 8622-

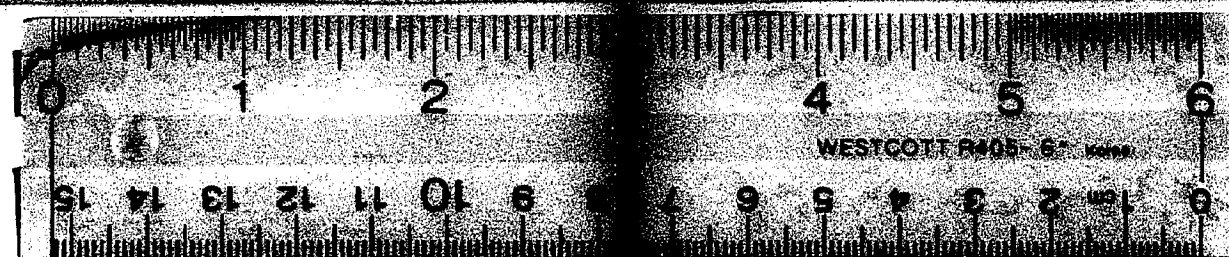

16 X