DEDICATION.

Know all men by these presents, that we. C. Fred Cowham as proprietor and Catherine Cowham, his wife, have caused the land embraced in the annexed plat and hereinafter described to be surreyed laid out and platted to be known as CEMENT CITY, Lenawee County Michigan, and that the streets, alleys and park shown on said plat are hereby dedicated to the use of the public.

In wittness whereof we have hereunto set our hands and seals this 27th day of April 1900.

Signed and Sealed in presence of

Grove H. Wolcott
Benjamin Williams

C. Fred Cowham (L.S.)
Catherine Cowham (L.S.)

State of Michigan } ss
County of Jackson }

On this 27th day of April 1900, before me, a Notary Public in and for said County personally came the above named C. Fred Cowham and Catherine Cowham, his wife, Known to me to be the persons named in and who executed the above dedication and acknowledged the same to be their free act and deed.

Grove H. Wolcott
Notary Public Jackson County Mich.

10¢ Revenue Stamp Cancelled

Description of Land Platted

The land embraced in the annexed plat of CEMENT City, Lenawee County Michigan, is described as follows to wit. Being a part of the north east quarter of section five(5) in Town five (5) South, Range one (1) East, and commencing on the north line of said section 5, at a point six hundred thirty one and one half (631½) feet west of the north east corner of said section 5, thence west on section line twelve hundred sixty nine and four tenths (1269 4/10) feet thence south at right angles to north line of northeast quarter of said section 5, eighteen hundred sixty nine (1869) feet, thence east parallel with north line of Sec. 5, twelve hundred ten and eighty five one hundredths (1210 85/100) feet to westerly line of right of way of Cincinnati Northern Railroad, thence N. 9° 22' E. one hundred sixty six (166) feet along said right of way, to point of curve, thence northerly five hundred forty one and twenty three one hundredths (541 23/100) feet parallel with and thirty three (33) feet west of center of track of said C.N.R.R. on a 2 degree curve to the left, thence on tangent N. 1° W. eleven hundred sixty six and two thirds (1166⅔) feet to the place of beginning. Also commencing thirty three (33) feet west and twelve hundred thirty eight (1238) feet south of the northeast corner of said section 5; thence west parallel with north line of said section 5, five hundred eighteen and one half (518½) feet, thence southerly along Railroad lands sixty six and two hundredths (66 2/100) feet, thence east five hundred twenty and one tenth (520 1/10) feet, thence north sixty six (66) feet to beginning.

Surveyor's Certificate.

I hereby certify that the plat hereon delineated is a correct one and that permanent monuments, consisting of iron pipe about ¾ of an inch in diameter and 24 to 36 inches long, have been planted at points marked thus ⊕; as thereon shown at all angles in the boundaries of the land platted and at all intersections of streets, or streets and alleys.

Wm G. Fargo
Surveyor

10¢ Revenue Stamp Cancelled.

Examined and Approved
April 28-1900
John F. Wilkinson
Deputy Auditor General.

REGISTERS OFFICE, LENAWEE COUNTY. } ss This instrument was presented and filed for record this 25 day of June 1900 as proper certificate was furnished in compliance with Section 135, Act Laws of 1893 as amended by Act 154 of 1895 Recorded the 25 day of June 1900 at 8 o'clock, A. M., in Plat Book No. — on page 36

Mark B Mills Register of Deeds.

STATE OF MICHIGAN, COUNTY OF LENAWEE. } ss We Mark B Mills Register of Deeds, and Wm G. Fargo Surveyor, hereby certify that we have each carefully compared this copy with the CEMENT CITY original plat of Lenawee County, Michigan and that it is an exact copy thereof and of the whole of such original map or plat.

Mark B Mills Register of Deeds.
Wm G Fargo Surveyor.

10¢ Revenue Stamp Cancelled

RECEIVED AND FILED. IN AUDITOR GENERAL'S OFFICE, July 7 1900
John F. Wilkinson
Deputy Auditor General.

PLAT OF CEMENT CITY

LENAWEE COUNTY, MICHIGAN.

SCALE. 200 feet per inch.

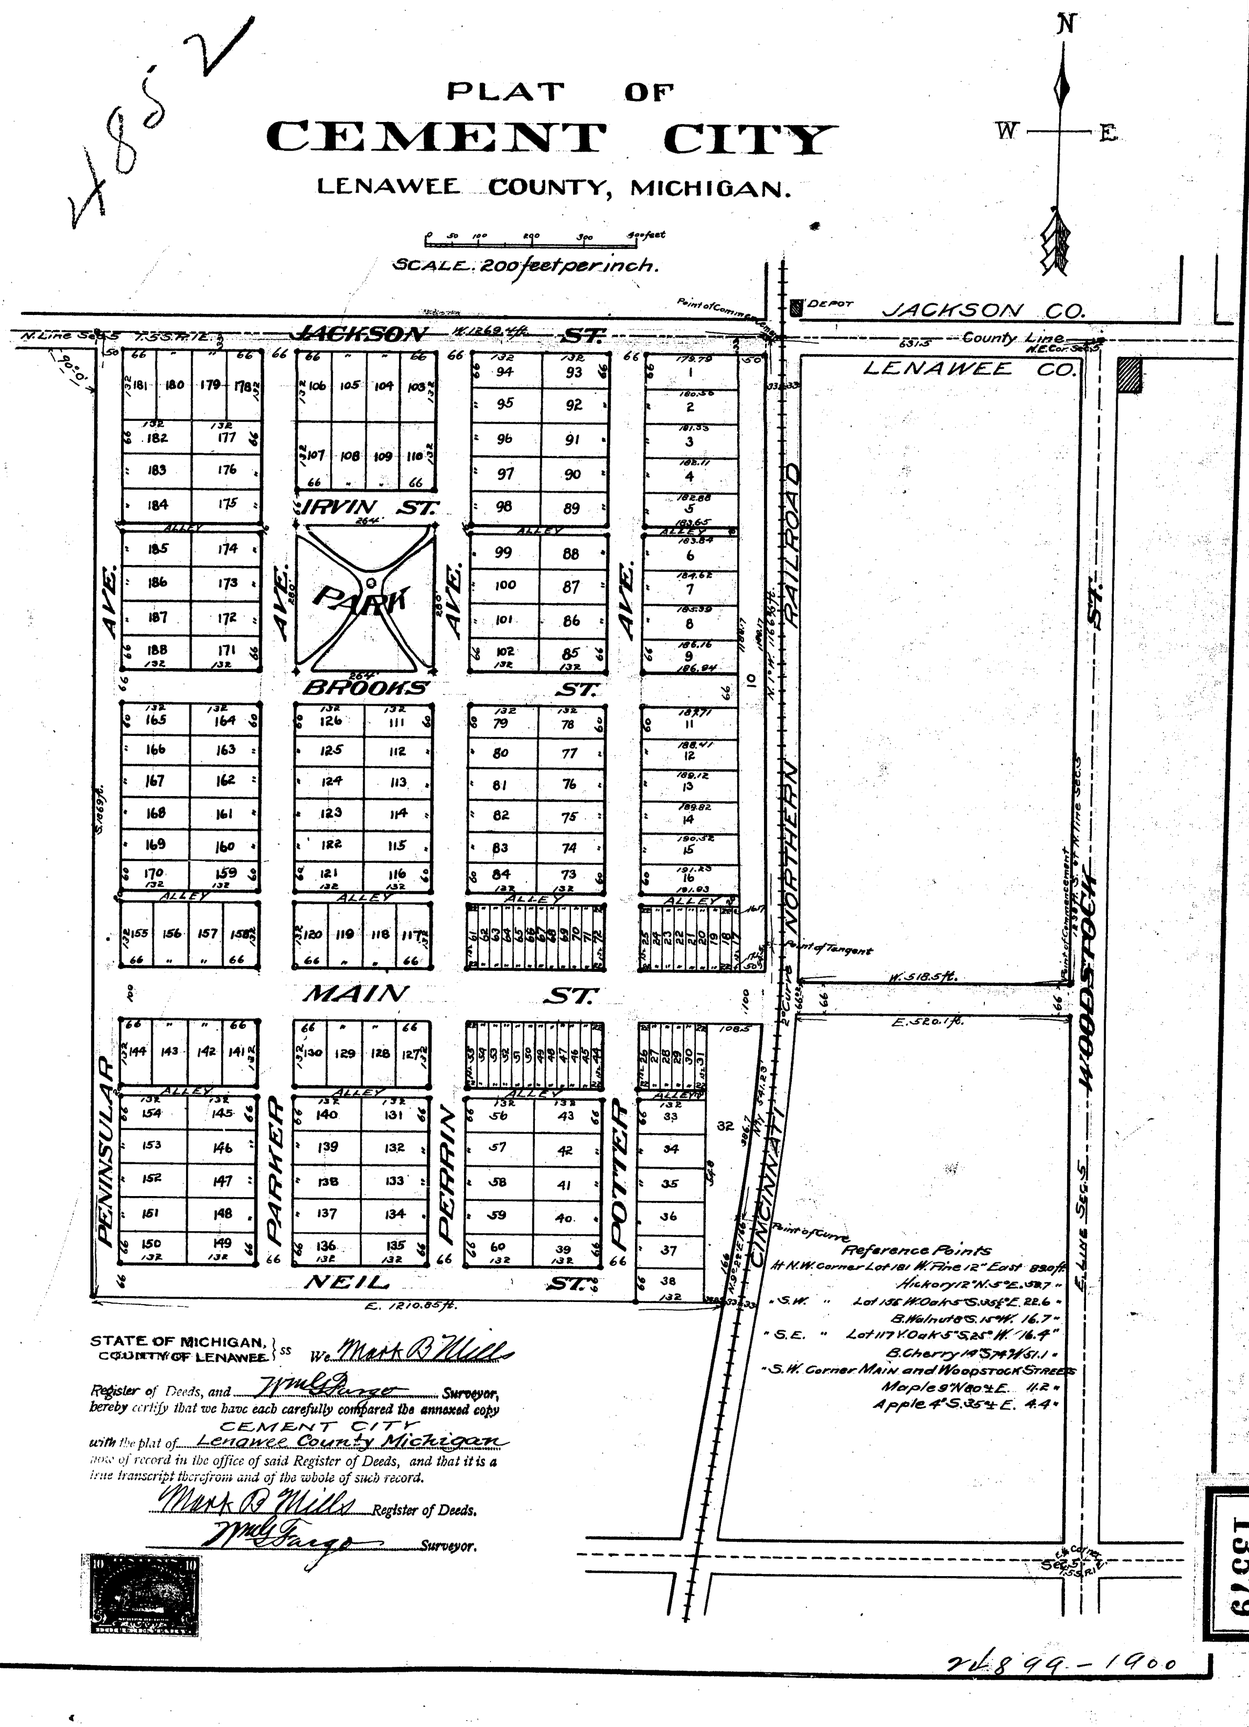

Reference Points
"N.W. Corner Lot 181 W. Pine 12" East 83 ft.
Hickory 12" N. 5° E. 18.7 "
"S.W. " Lot 135 W. Oak 5" S. 15° E. 22.6 "
B. Walnut 8" S. 15° W. 16.7 "
"S.E. " Lot 117 Y. Oak 5" S. 25° W. 16.4"
B. Cherry 19" S. 74½° W. 51.1 "
"S.W. Corner Main and Woodstock Streets
Maple 9" N. 80° E. 11.2 "
Apple 4" S. 35° E. 4.4 "

STATE OF MICHIGAN, COUNTY OF LENAWEE. } ss We Mark B Mills Register of Deeds, and Wm G. Fargo Surveyor, hereby certify that we have each carefully compared the annexed copy with the plat of CEMENT CITY Lenawee County Michigan now of record in the office of said Register of Deeds, and that it is a true transcript therefrom and of the whole of such record.

Mark B Mills Register of Deeds.
Wm G Fargo Surveyor.

13579

1852

CliPDF - www.fastio.com

DEDICATION.

Know all men by these presents, that we. C. Fred Cowham as proprietor and Catherine Cowham, his wife, have caused the land embraced in the annexed plat and hereinafter described to be surveyed laid out and plotted to be known as CEMENT CITY, Lenawee County Michigan, and that the streets, alleys and park shown on said plat are hereby dedicated to the use of the public.

In wittness whereof we have hereunto set our hands and seals this 27th day of April 1900.

Signed and Sealed in presence of

Grove H. Wolcott — C. Fred Cowham (L.S.)

Benjamin Williams — Catherine Cowham (L.S.)

State of Michigan } ss
County of Jackson }

On this 27th day of April 1900, before me, a Notary Public in and for said County personally came the above named C. Fred Cowham and Catherine Cowham, his wife, Known to me to be the persons named in and who executed the above dedication and acknowledged the same to be their free act and deed.

Grove H. Wolcott
Notary Public Jackson County Mich.

10¢ Revenue Stamp Cancelled

Description of Land Platted

The land embraced in the annexed plat of CEMENT CITY, Lenawee County Michigan, is described as follows to wit, Being a part of the north east quarter of section five (5) in town five (5) South, Range one (1) East, and commencing on the north line of said section 5, at a point six hundred thirty one and one half (631½) feet west of the north east corner of said section 5, thence west on section line twelve hundred sixty nine and four tenths (1269 4/10) feet thence south at right angles to north line of northeast quarter of said section 5, eighteen hundred sixty nine (1869) feet, thence east parallel with north line of Sec. 5, twelve hundred ten and eighty five one hundredths (1210 85/100) feet to westerly line of right of way of Cincinnati Northern Railroad, thence N. 9° 22' E. one hundred sixty six (166) feet along said right of way, to point of curve, thence northerly five hundred forty one and twenty three one hundredths (541 23/100) feet parallel with and thirty three (33) feet west of center of track of said C.N.R.R. on a 2 degree curve to the left, thence on tangent N. 1° W. eleven hundred sixty six and two thirds (1166 2/3) feet to the place of beginning. Also commencing thirty three (33) feet west and twelve hundred thirty eight (1238) feet south of the northeast corner of said section 5; thence west parallel with north line of said section 5, five hundred eighteen and one half (518½) feet, thence southerly along Railroad lands sixty six and two hundredths (66 2/100) feet, thence east five hundred twenty and one tenth (520 1/10) feet, thence north sixty six (66) feet to beginning.

Surveyor's Certificate.

I hereby certify that the plat hereon delineated is a correct one and that permanent monuments, consisting of iron pipe about ¾ of an inch in diameter and 24 to 30 inches long, have been planted at points marked thus —•—; as thereon shown at all angles in the boundaries of the land platted and at all intersections of streets, or streets and alleys.

Wm G. Fargo — Surveyor

10¢ Revenue Stamp Cancelled

REGISTERS OFFICE, LENAWEE — OOUNTY. } ss This instrument was presented and filed for record this 25 day of June 1900 as proper certificate was furnished in compliance with Section 135, Act Laws of 1893 as amended by Act 154 of 1895 Recorded the 25 day of June 1900 at 8 o'clock, A. M., in Plat Book No. — on page 36

Mark B Mills Register of Deeds.

Examined and Approved
April 28 1900
John F. Wilkinson
Deputy Auditor General.

STATE OF MICHIGAN, } ss We Mark B Mills
COUNTY OF LENAWEE. }

Register of Deeds, and Wm G. Fargo Surveyor, hereby certify that we have each carefully compared this copy with the original plat of CEMENT CITY Lenawee County, Michigan and that it is an exact copy thereof and of the whole of such original map or plat.

Mark B Mills Register of Deeds.
Wm G Fargo Surveyor.

10¢ Revenue Stamp Cancelled

RECEIVED AND FILED.
IN AUDITOR GENERAL'S OFFICE.
July 7 1900
John F. Wilkinson
Deputy Auditor General.

PLAT OF CEMENT CITY

LENAWEE COUNTY, MICHIGAN.

SCALE. 200 feet per inch.

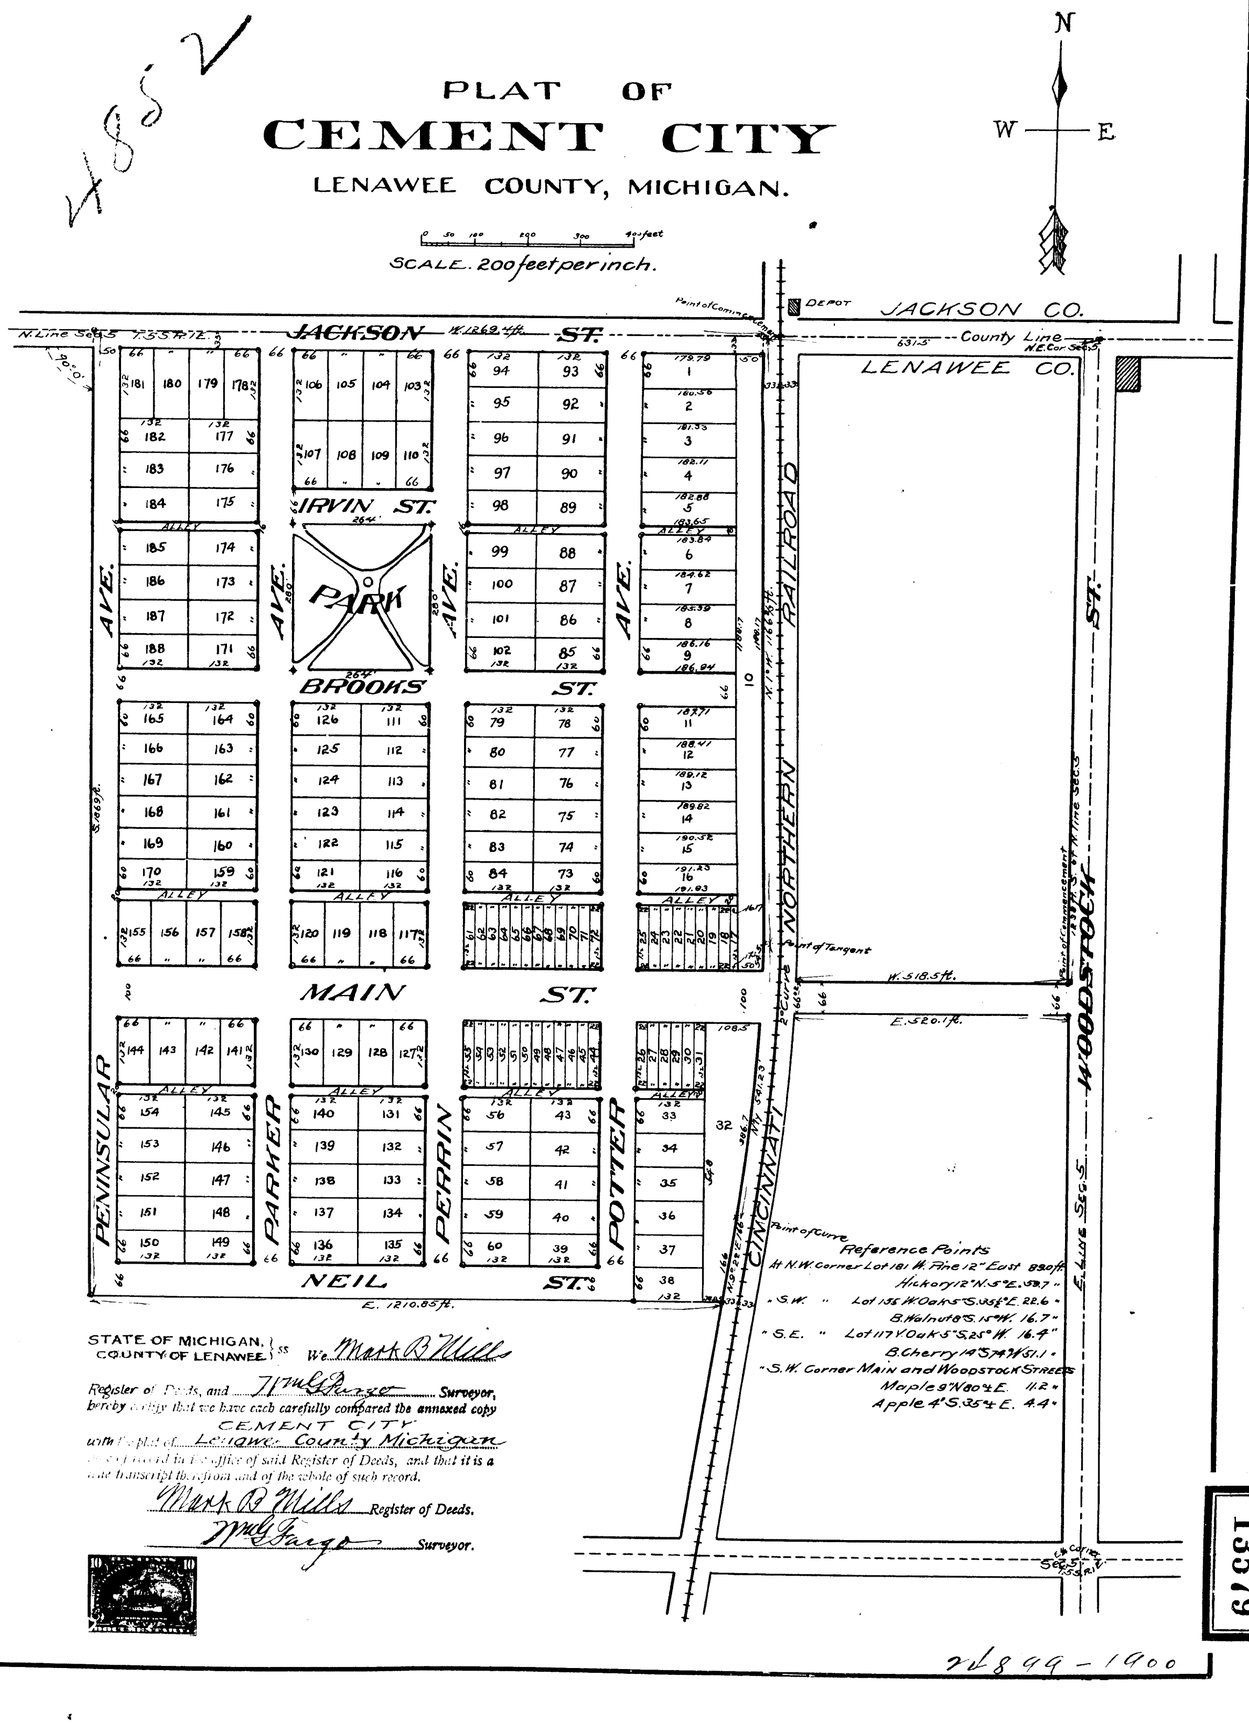

STATE OF MICHIGAN, } ss We Mark B Mills
COUNTY OF LENAWEE. }

Register of Deeds, and Wm G Fargo Surveyor, hereby certify that we have each carefully compared the annexed copy with the plat of CEMENT CITY Lenawee County Michigan as the same is recorded in the office of said Register of Deeds, and that it is a true transcript therefrom and of the whole of such record.

Mark B Mills Register of Deeds.
Wm G Fargo Surveyor.

13579

2v899-1900

4852

CutePDF www.fastio.com