STATE OF MICHIGAN. } ss.
LENAWEE COUNTY. }

Adrian, Mich. February 18 1905

This Instrument was Received for Record this day, as proper Certificate was furnished in compliance with Sect. 135, of Senate Bill No. 199, (File 212) Act of 1893 as amended by Act 154 of 1895.

John A. Poucher
Register of Deeds, Lenawee County, Mich.

REGISTER'S OFFICE
Lenawee County } ss
Received for Record the 18th day of February A.D. 1905 at 11 30 o'clock A.M., and Recorded in Liber, 1 of Plats on Page 41

John A. Poucher Register.

RECEIVED AND FILED.
IN AUDITOR GENERAL'S OFFICE,
APR 11 1905
[signature]
Deputy Auditor General.

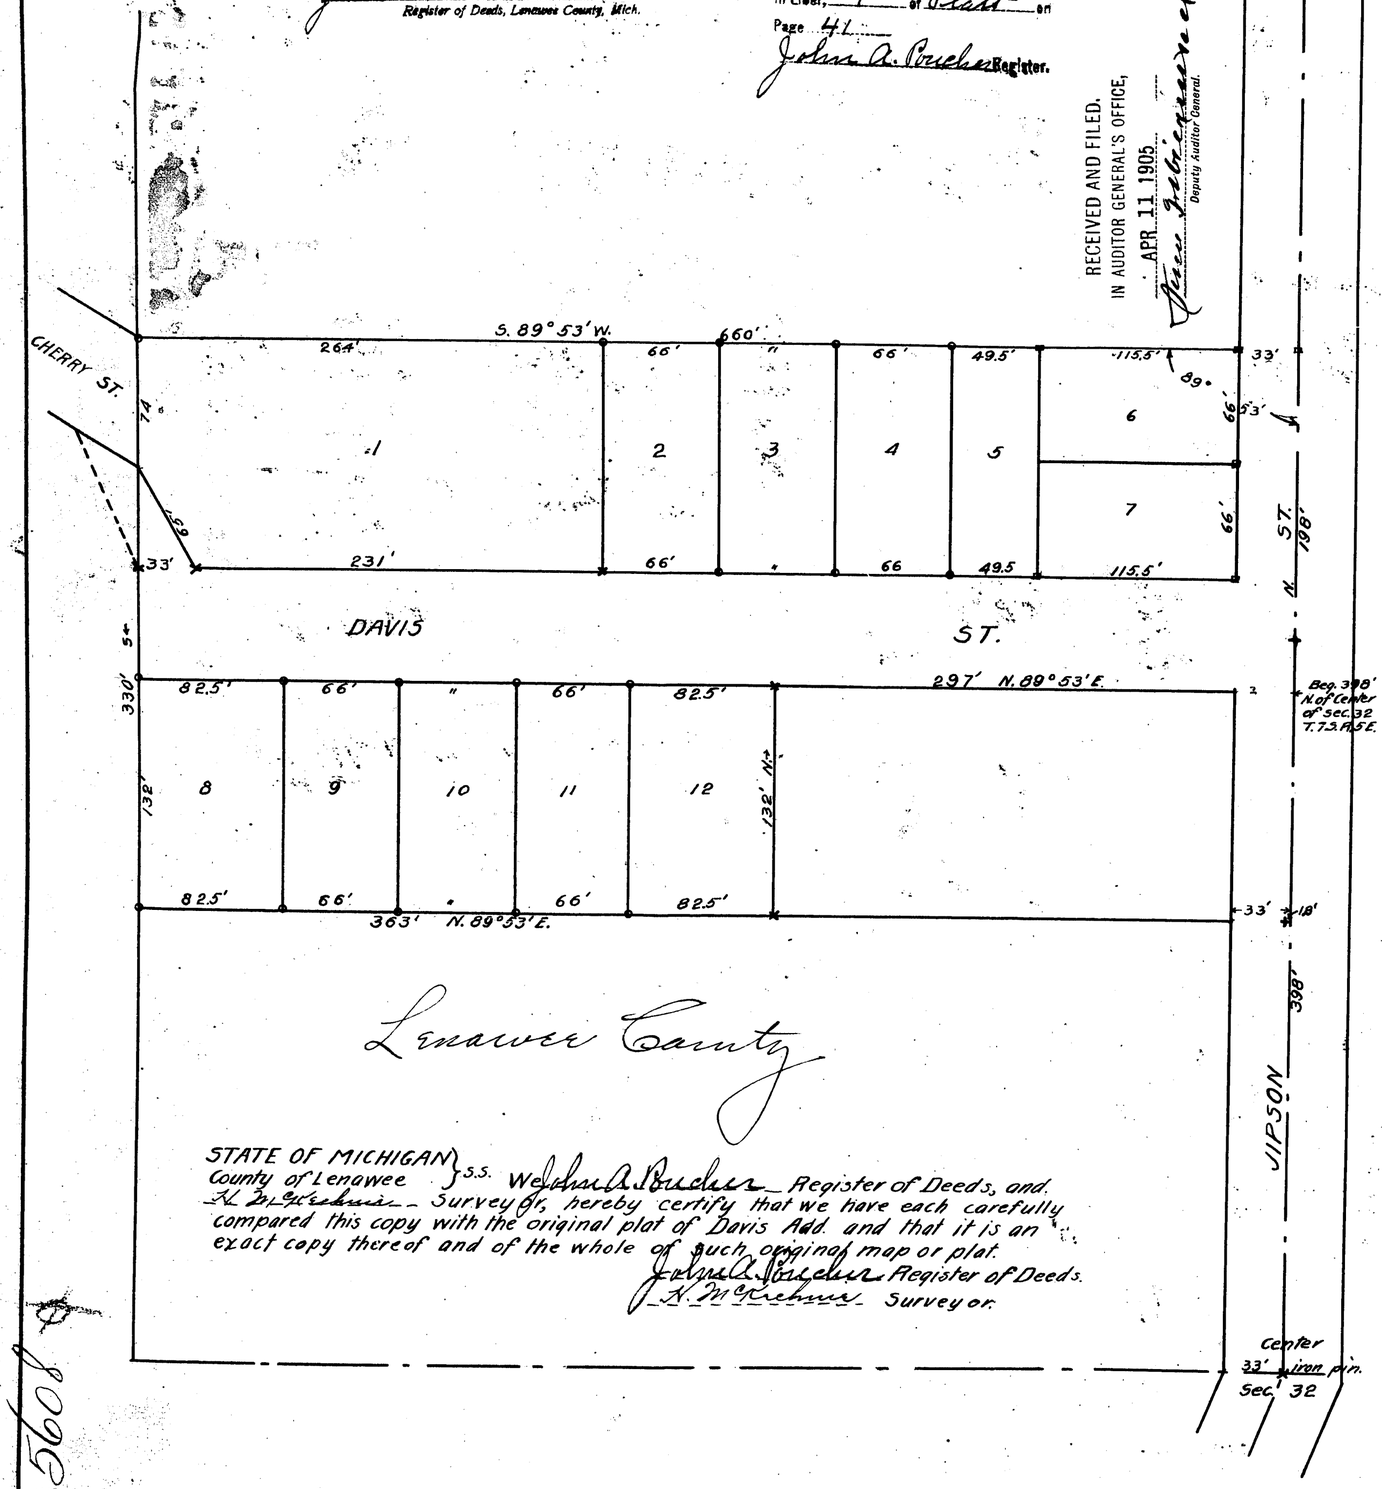

Lenawee County

STATE OF MICHIGAN } S.S.
County of Lenawee } We John A. Poucher Register of Deeds, and H. McKechnie Surveyor, hereby certify that we have each carefully compared this copy with the original plat of Davis Add. and that it is an exact copy thereof and of the whole of such original map or plat.

John A. Poucher Register of Deeds.
H. McKechnie Surveyor.

DEDICATION

Know all Men by these Presents, That we, George Davis unmarried, Samuel R. Lor, Daniel Haas, Ernest E. Gortz unmarried as proprietors, and Jemima Lor and Jennie Haas their wives, have caused the land embraced in the annexed plat to be surveyed, laid out and platted, to be known as Davis Addition and that the streets as shown on said plat are hereby dedicated to the use of the public.

SIGNED AND SEALED IN THE PRESENCE OF

Peter Fisher
Wm. G. Giles

Daniel Haas [L. S.]
Jemima Haas [L. S.]
George Davis [L. S.]
Ernest E. Gortz [L. S.]
Samuel R. Lor [L. S.]
Jemima Lor [L. S.]

STATE OF MICHIGAN } S.S.
LENAWEE COUNTY } On this Fifth day of January 1905 before me, a Notary Public in and for said county, personally came the above named Geo. Davis unmarried Samuel R. Lor Daniel Haas, Ernest E. Gortz unmarried and Jemima Lor and Jennie Haas their wives, known to be the persons who executed the above dedication, and acknowledged the same to be their free act and deed.

Peter Fisher
Notary Public Lenawee Co. Mich.
My Commission expires Sept. 14-1907

DESCRIPTION

The land embraced in the annexed plat of Davis Add. is described as follows. Begining at a point in the center line of Sec. 32, T. 7 S. R. 5 E. which is 398 ft. north of the center of said Sec.; thence north along said center line 198 ft. to a stake; thence S. 89° 53' W. along the northerly boundary of this plat, 660 ft. to an iron pipe; thence south parallel with said center line of Sec. 32, 330 ft. to an iron pipe; thence easterly parallel with said northerly boundary 363 ft. to a stone; thence north parallel with said center line of Sec. 32, 132 ft. to a stone; thence easterly parallel with said northerly boundary 297 ft. to the place of begining.

I hereby certify that the plat hereon delineated is a correct one, and that permanent monuments consisting of stakes, stones and iron pipe, have been placed at points marked thus + "stone", ▫ "stake", ○ "iron pipe", as thereon shown at all angles in the boundaries of the land platted, and at intersection of streets.

H. McKechnie
Civil Engineer.

Approved January 21st 1905 John F. Wilkinson
Deputy Auditor General.

STATE OF MICHIGAN } S.S.
County of Lenawee } We John A. Poucher Register of Deeds, and H. McKechnie Surveyor, hereby certify that we have each carefully compared the annexed copy with the plat of Davis Add. now of record in the office of said Register of Deeds and that it is a true transcript therefrom and of the whole of such record

John A. Poucher Registor of Deeds.
H. McKechnie Surveyor.

PLAT OF
DAVIS ADDITION
BLISSFIELD-MICHIGAN
1904
SCALE 60 FT. = 1-INCH.
OAKLEY & TONSON
CIVIL ENGINEERS
TOLEDO-O-

Seal

W. [illegible]
Clerk

5608

13580

Paragon

STATE OF MICHIGAN. } ss.
LENAWEE COUNTY. }

Adrian, Mich. February 18 1905

This Instrument was Received for Record this day, as proper Certificate was furnished in compliance with Sect. 135, of Senate Bill No. 199, (File 212) Act of 1893 as amended by Act 154 of 1895.

John A. Poucher
Register of Deeds, Lenawee County, Mich.

REGISTER'S OFFICE
Lenawee County, ss.
Received for Record the 18th day of February A.D. 1905 at 11 30 o'clock A.M., and Recorded in Liber, 1 of Plats on Page 41

John A. Poucher Register.

RECEIVED AND FILED.
IN AUDITOR GENERAL'S OFFICE,
APR 11 1905
Jesse Fabricanewed
Deputy Auditor General.

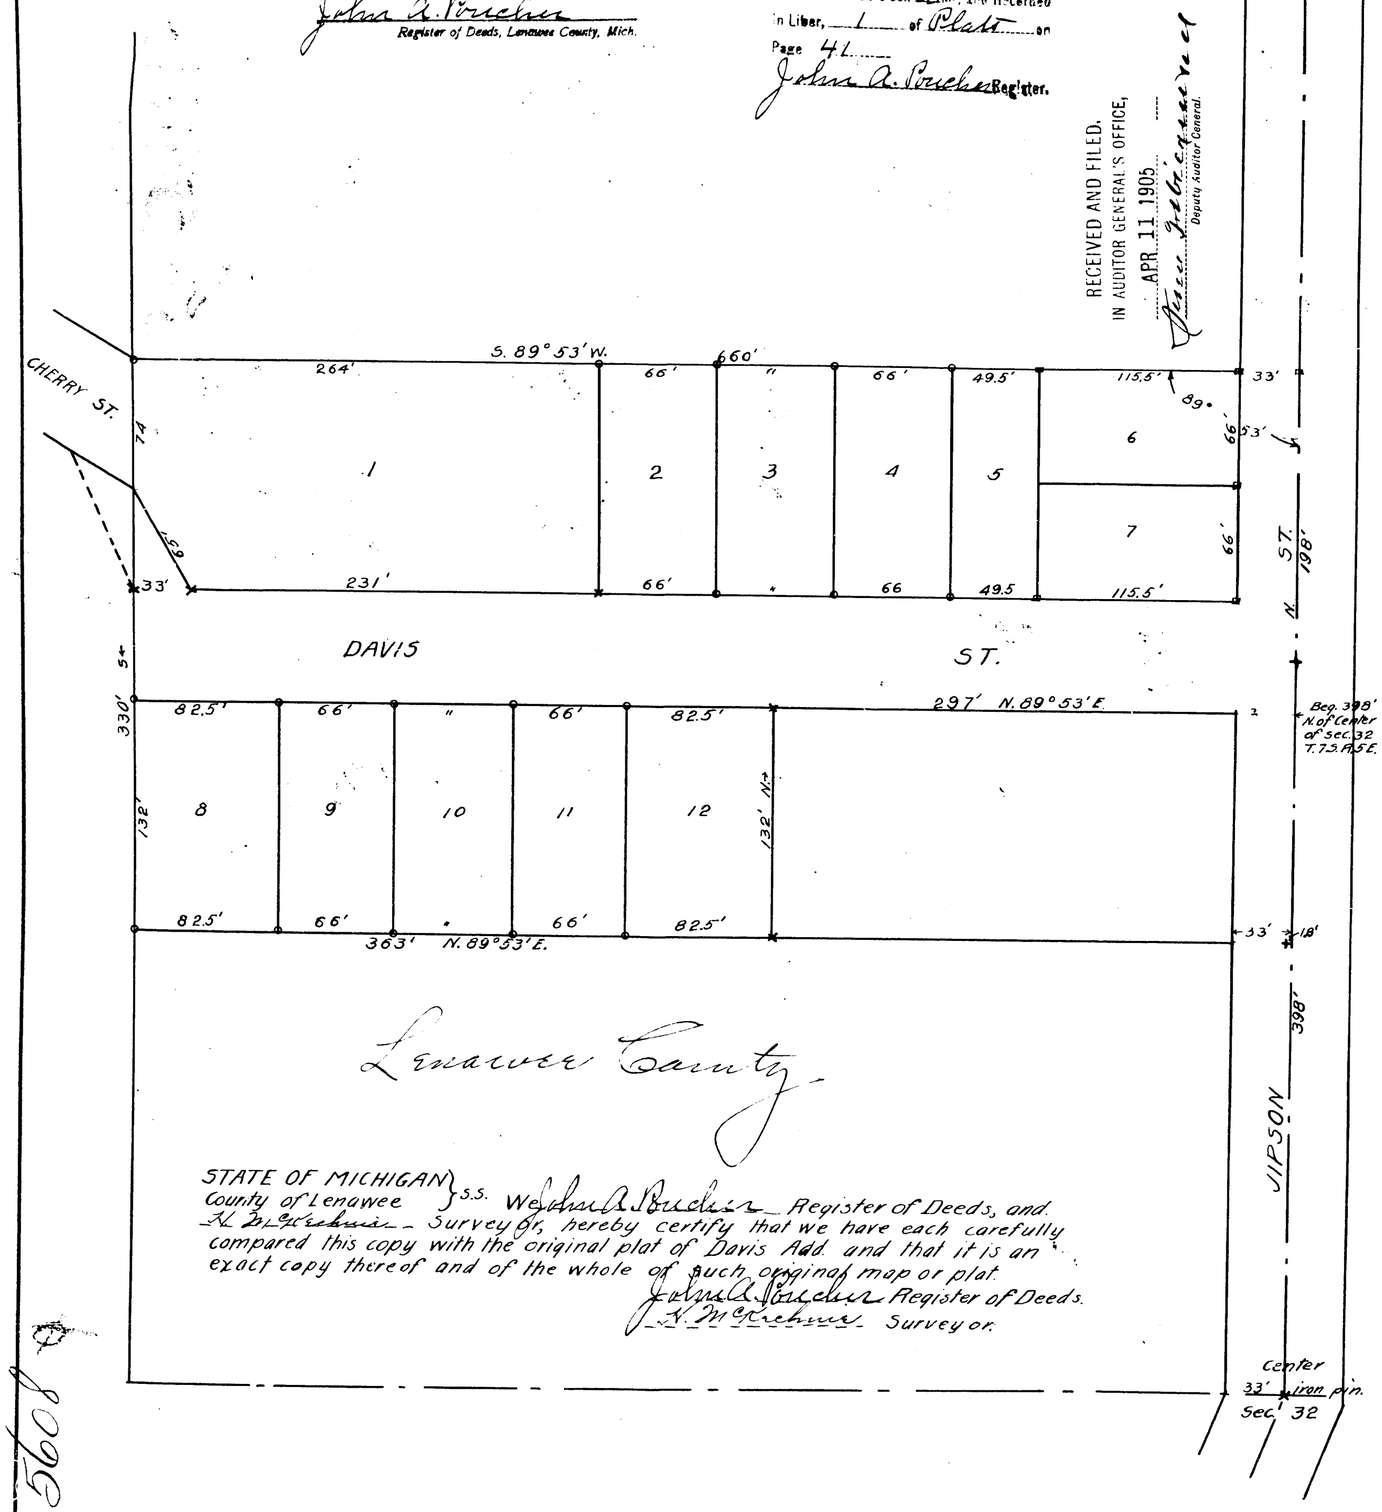

Lenawee County

STATE OF MICHIGAN } S.S.
County of Lenawee }

We John A. Poucher Register of Deeds, and H. McKechnie Surveyor, hereby certify that we have each carefully compared this copy with the original plat of Davis Add. and that it is an exact copy thereof and of the whole of such original map or plat.

John A. Poucher Register of Deeds.
H. McKechnie Surveyor.

DEDICATION

Know all Men by these Presents, That we, George Davis unmarried, Samuel R. Lor, Daniel Haas, Ernest E. Gortz unmarried as proprietors, and Jemima Lor and Jennie Haas their wives, have caused the land embraced in the annexed plat to be surveyed, laid out and platted, to be known as Davis Addition and that the streets as shown on said plat are hereby dedicated to the use of the public.

SIGNED AND SEALED IN THE PRESENCE OF

Peter Fisher
Wm. G. Giles

Daniel Haas [L. S.]
Jemima Haas [L. S.]
George Davis [L. S.]
Ernest E. Gortz [L. S.]
Samuel R. Lor [L. S.]
Jemima Lor [L. S.]

STATE OF MICHIGAN } S.S.
LENAWEE COUNTY }

On this Fifth day of January 1905 before me, a Notary Public in and for said county, personally came the above named Geo. Davis unmarried, Samuel R. Lor, Daniel Haas, Ernest E. Gortz unmarried and Jemima Lor and Jennie Haas their wives, known to be the persons who executed the above dedication, and acknowledged the same to be their free act and deed.

Peter Fisher
Notary Public Lenawee Co. Mich.
My Commission expires Sept. 14-1907

DESCRIPTION

The land embraced in the annexed plat of Davis Add. is described as follows. Begining at a point in the center line of Sec. 32, T. 7 S. R. 5 E. which is 398 ft. north of the center of said Sec.; thence north along said center line 198 ft. to a stake; thence S. 89° 53' W. along the northerly boundary of this plat, 660 ft. to an iron pipe; thence south parallel with said center line of Sec. 32, 330 ft. to an iron pipe; thence easterly parallel with said northerly boundary 363 ft. to a stone; thence north parallel with said center line of Sec. 32, 132 ft. to a stone; thence easterly parallel with said northerly boundary 297 ft. to the place of begining.

I hereby certify that the plat hereon delineated is a correct one, and that permanent monuments consisting of stakes, stones and iron pipe, have been placed at points marked thus +"stone," ▫"stake," ○"iron pipe", as thereon shown at all angles in the boundaries of the land platted, and at intersection of streets.

H. McKechnie
Civil Engineer.

Approved January 21st 1905 John F. Wilkinson
Deputy Auditor General.

STATE OF MICHIGAN } S.S.
County of Lenawee }

We John A. Poucher Register of Deeds, and H. McKechnie Surveyor, hereby certify that we have each carefully compared the annexed copy with the plat of Davis Add. now of record in the office of said Register of Deeds and that it is a true transcript therefrom and of the whole of such record

John A. Poucher Register of Deeds.
H. McKechnie Surveyor.

PLAT OF
DAVIS ADDITION
BLISSFIELD-MICHIGAN
1904
SCALE 60 FT. = 1-INCH.
OAKLEY & TONSON
CIVIL ENGINEERS
TOLEDO-O.

Seal

W. [illegible]
Clerk

5608

13580

Paragon