



PLAT OF
ROUSE AND SMITH'S ADDITION TO BLISSFIELD VILLAGE.
LENAAWEE COUNTY, MICHIGAN.

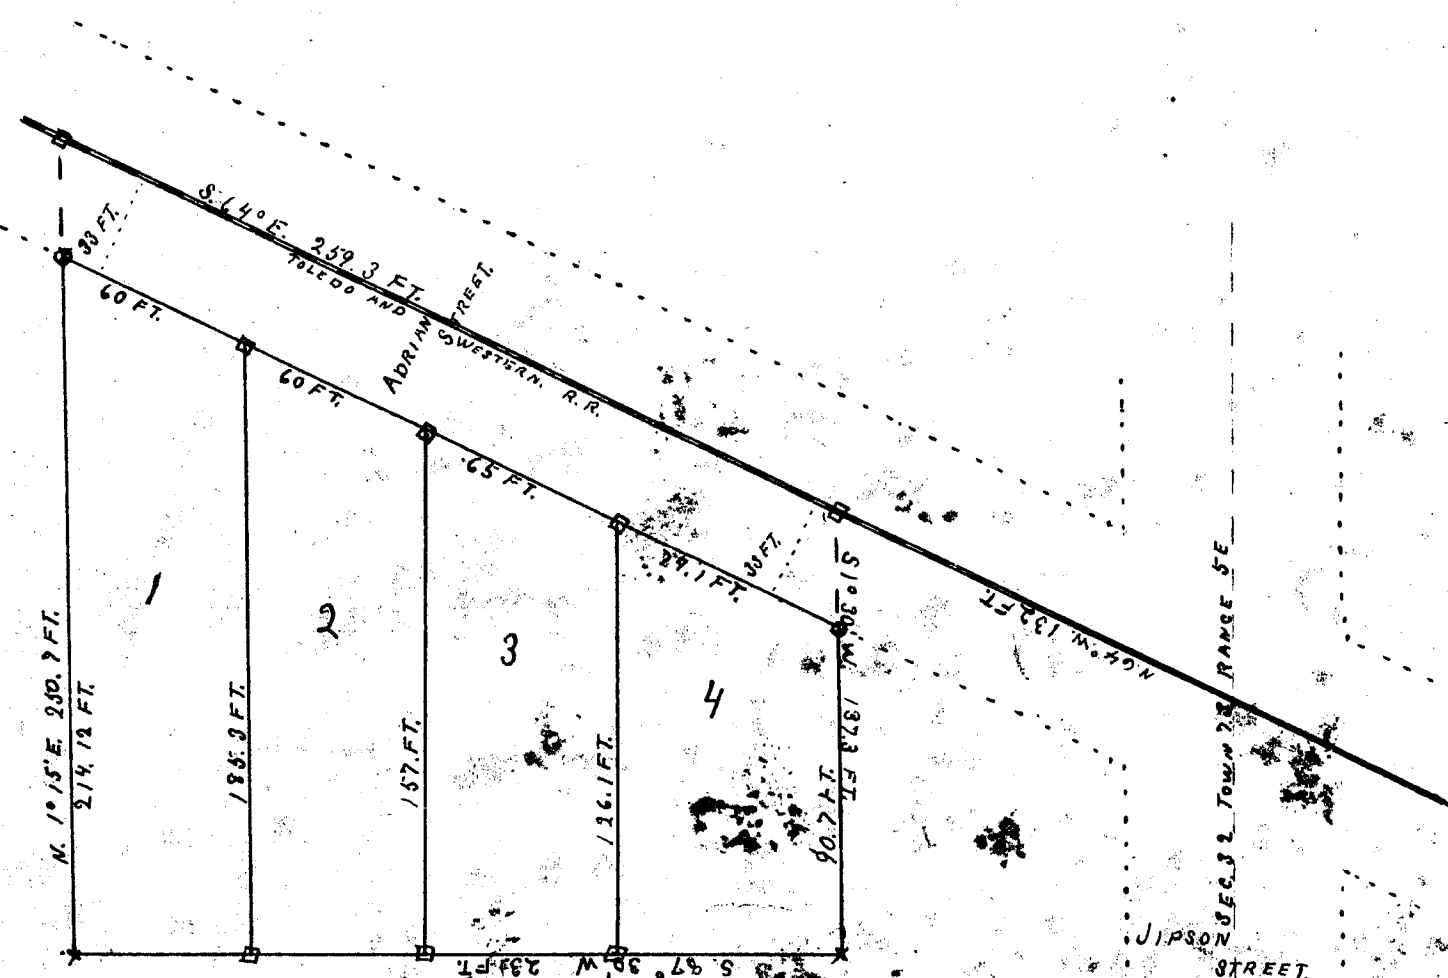

RECEIVED AND FILED,
IN AUDITOR GENERAL OFFICE,
JUN 1 1905
John F. Williamson
Deputy Auditor General

RECORDED IN OFFICE
of the Register of Deeds,
Lenawee County, Mich.
Received for Record the
day of May 24th
A.D. 1905
at 3:00 P.M. and Recorded
in Liber 105 of Plats on
Page 144

STATE OF MICHIGAN,
LENAAWEE COUNTY,
ss.
John A. Pouchier,
Register of Deeds, Lenawee County, Mich.
I, John A. Pouchier, Register of Deeds, Lenawee County, Mich., do hereby certify that the annexed plat and the dedication endorsed thereon was approved by the VILLAGE COUNCIL of the said village of Blissfield, at a meeting of said Council on the 3rd day of May, 1905.
In witness whereof I have hereunto signed my name officially and affixed the seal of said village of Blissfield this 4th day of May, 1905.
John A. Pouchier, Clerk of the Council of the village of Blissfield

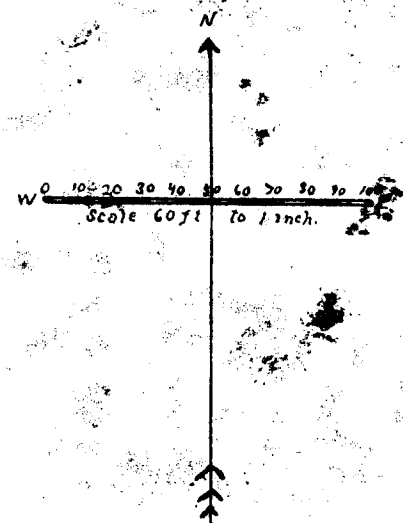

DEDICATION.

KNOW ALL MEN BY THESE PRESENTS, That we Henry Rouse and Samuel S. Smith as proprietors, and Caroline E. Rouse and Viola C. Smith their wives, have caused the land embraced in the annexed plat to be surveyed, laid out and platted, to be known as ROUSE AND SMITH'S ADDITION TO BLISSFIELD VILLAGE, and that the street as shown on said plat is hereby dedicated to the use of the public.

SIGNED AND SEALED IN PRESENCE OF

Peter Fisher	Henry Rouse	[L.S.]
Amelia Heinrich	Samuel S. Smith	[L.S.]
	Caroline E. Rouse	[L.S.]
	Viola C. Smith	[L.S.]

STATE OF MICHIGAN }
COUNTY OF LENAAWEE } S.S. On this Eleventh day of May 1905 before me a Notary Public in and for said county, personally came the above named Henry Rouse and Samuel S. Smith and Caroline E. Rouse and Viola C. Smith their wives, known to me to be the persons who executed the above dedication, and acknowledged the same to be their free act and deed.

Peter Fisher

Notary Public in and for Lenawee County Michigan
my commission expires Sept. 14-1907.

DESCRIPTION OF LAND PLATTED

The land embraced in the annexed plat of ROUSE AND SMITH'S ADDITION TO BLISSFIELD VILLAGE is described as follows: commencing at a point in the center line of ADRIAN STREET, BLISSFIELD VILLAGE, said point located in the center of the track of the TOLEDO AND WESTERN RAILROAD, North 64° West 132.3' along said center line of ADRIAN STREET from the intersection of the same with the East line of the N.W. 1/4 Sec. 32 township 7. S. of Range 5 E. meridian of MICHIGAN and running South 1° 45' West 137.3' parallel with East line of N.W. 1/4 Sec. 32, thence South 87° 30' West 231' thence North 1° 15' East 250.72' to the center line of ADRIAN STREET, thence South 64° East along said line 259.72' to place of beginning.

SURVEYORS CERTIFICATE

I hereby certify that the plat herein delineated is a correct one, and that permanent monuments consisting of stakes, stones and iron pins have been planted at points marked thus (□) stakes, (o) stones, (x) iron pins, as thereon shown at all angles in the boundaries of the land platted, and at all intersections of streets.

Examined and approved
May 13-1905
John F. Williamson
DEPUTY AUDITOR GENERAL

J. L. Richard
SURVEYOR.

STATE OF MICHIGAN }
County of LENAAWEE } S.S.

We John A. Pouchier Register of Deeds, and John L. Richard Surveyor, hereby certify that we have each carefully compared this copy with the original plat of ROUSE AND SMITH'S ADDITION TO BLISSFIELD VILLAGE, and that it is an exact copy thereof, and of the whole of such original map or plat.

John A. Pouchier Register of Deeds
John L. Richard Surveyor

STATE OF MICHIGAN }
County of LENAAWEE } S.S.


We John A. Pouchier Register of Deeds, and John L. Richard Surveyor, hereby certify that we have each carefully compared the annexed copy with the plat of ROUSE AND SMITH'S ADDITION TO BLISSFIELD VILLAGE now of record in the office of said Register of Deeds and that it is a true transcript therefrom and of the whole of such record.

John A. Pouchier Register of Deeds
John L. Richard Surveyor

[L.S.]

13583


PLAT OF
ROUSE AND SMITH'S ADDITION TO BLISSFIELD VILLAGE.
LENAWEE COUNTY, MICHIGAN.

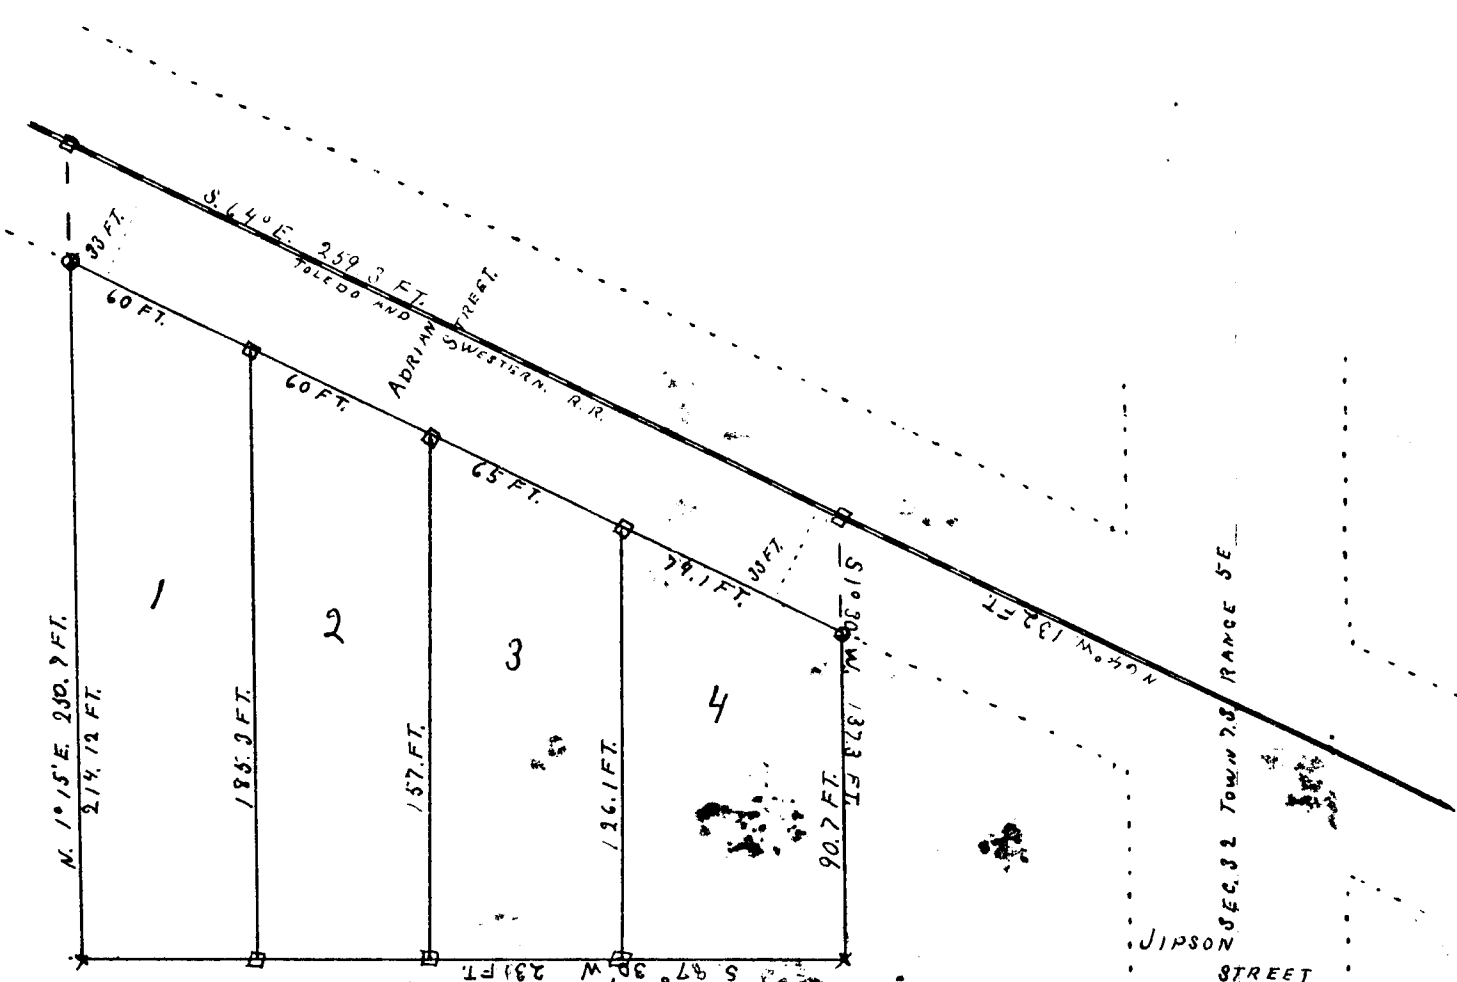

RECEIVED AND FILED
IN AUDITOR GENERAL'S OFFICE
JUN 1 1905

REGISTER'S OFFICE
Lenawee County, Mich.
Received for Record the 24th
day of May A.D. 1905
at 8 o'clock P.M., and Recorded
in Liber, one of Plats on
Page 44

STATE OF MICHIGAN,
LENAWEE COUNTY, ss.
Adrian, Mich., May 24th 1905
This instrument was received for Record this day, as proper Certificate was
furnished in compliance with Sect. 136 of Single Bill, No. 199, (File 212) Act
of 1893 as amended by Act 154 of 1895.
John A. Pouchier
Register of Deeds, Lenawee County, Mich.

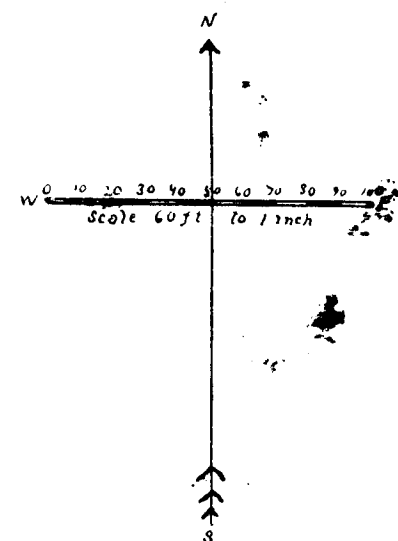

I, O. C. Clark, Clerk of the Council of Blissfield Village, Lenawee County Michigan, do hereby certify that the annexed plat and the dedication enclosed thereon was approved by the Village Council of the said village of Blissfield, at a meeting of said Council on the 2nd day of May, 1905.

In witness hereof I have hereunto signed my name officially and affixed the Seal of said Village of Blissfield this 4th day of May, 1905.
O. C. Clark
Clerk of the Council of the Village of Blissfield

[L.S.]

DEDICATION.

KNOW ALL MEN BY THESE PRESENTS, That we Henry Rouse and Samuel S. Smith as proprietors, and Caroline E. Rouse and Viola E. Smith their wives, have caused the land embraced in the annexed plat to be surveyed, laid out and platted, to be known as ROUSE AND SMITH'S ADDITION TO BLISSFIELD VILLAGE, and that the street as shown on said plat is hereby dedicated to the use of the public.

SIGNED AND SEALED IN PRESENCE OF

Peter Fisher
Amelia Heinrich
Henry Rouse [L.S.]
Samuel S. Smith [L.S.]
Caroline E. Rouse [L.S.]
Viola E. Smith [L.S.]

STATE OF MICHIGAN

COUNTY OF LENAWE S.S. On this Eleventh day of May, 1905 before me a Notary Public in and for said county, personally came the above named Henry Rouse and Samuel S. Smith and Caroline E. Rouse and Viola E. Smith their wives, known to me to be the persons who executed the above dedication, and acknowledged the same to be their free act and deed.

Peter Fisher

Notary Public in and for Lenawee County Michigan
My commission expires Sept. 14, 1907.

DESCRIPTION OF LAND PLATTED

The land embraced in the annexed plat of ROUSE AND SMITH'S ADDITION TO BLISSFIELD VILLAGE is described as follows: Commencing at a point in the center line of ADRIAN STREET, BLISSFIELD VILLAGE, said point located in the center of the track of the TOLEDO AND WESTERN RAILROAD, North 64° West 132 FT. along said center line of ADRIAN STREET from the intersection of the same with the East line of the NW 1/4 SEC. 32 township 7 S. of Range 5 E. meridian of MICHIGAN and running South 1° 15' West 137.3 FT. parallel with East line of NW 1/4 SEC. 32, thence South 87° 30' West 231 FT. thence North 1° 15' East 250.72 FT. to the center line of ADRIAN STREET, thence South 64° East along said line 259 FT. to place of beginning.

SURVEYORS CERTIFICATE.

I hereby certify that the plat hereon delineated is a correct one, and that permanent monuments consisting of stakes, stones and iron pins have been planted at points marked thus (□) stakes, (o) stones, (x) iron pins, as thereon shown at all angles in the boundaries of the land platted and at all intersections of streets.

Examined and approved.

May 13, 1905.

John F. Williamson
DEPUTY AUDITOR GENERAL.

J. L. Richard
SURVEYOR.

STATE OF MICHIGAN
County of LENAWE S.S.

We John A. Pouchier Register of Deeds, and John L. Richard

Surveyor, hereby certify that we have each carefully compared this copy with the original plat of ROUSE AND SMITH'S ADDITION TO BLISSFIELD VILLAGE, and that it is an exact copy thereof, and of the whole of such original map or plat.

John A. Pouchier Register of Deeds
John L. Richard Surveyor.

STATE OF MICHIGAN
County of LENAWE S.S.

We John A. Pouchier Register of Deeds, and John L. Richard

Surveyor, hereby certify that we have each carefully compared the annexed copy with the plat of ROUSE AND SMITH'S ADDITION TO BLISSFIELD VILLAGE now of record in the office of said Register of Deeds and that it is a true transcript therefrom and of the whole of such record.

John A. Pouchier Register of Deeds
John L. Richard Surveyor

13583