

PLAT OF
HEINRICH'S ADDITION TO BLISSFIELD VILLAGE.
LENAWEE COUNTY MICHIGAN.

DEDICATION.

KNOW ALL MEN BY THESE PRESENTS, That I, *Amelia P. Fisher Skinner*, as proprietor, have caused the land embraced in the annexed plat to be surveyed, laid out and platted, to be known as HEINRICH'S ADDITION TO BLISSFIELD VILLAGE, and that the street as shown on said plat is hereby dedicated to the use of the public

SIGNED AND SEALED IN PRESENCE OF

Peter Fisher

Ruby A. Rouse

Amelia P. Fisher Skinner [L.S.]

STATE OF MICHIGAN

County of LENAWE.

ss. On this Eleventh day of May, 1905, before me a Notary Public in and for said County, personally came the above named *Amelia P. Fisher Skinner* known to me to be the person who executed the above dedication, and acknowledged the same to be her free act and deed.

Peter Fisher

Notary Public in and for Lenawee County Michigan

DESCRIPTION OF LAND PLATTED. My Commission expires September 14, 1907

THE LAND embraced in the annexed plat of HEINRICH'S ADDITION TO BLISSFIELD VILLAGE is described as follows: Commencing at a stone in the east line of the North West 1/4 of Section 32, Township 7 South Range 5 East meridian of MICHIGAN, said stone located N. 1° 3' E. 66 FT. from the center of said Section 32, and running South 89° 53' West 297 ft. to a stone, thence North 1° 3' East 132 FT. to a stake in the south line of Davis Avenue, thence North 89° 53' East 297 ft. to the east line of the N.W. 1/4 Sec. 32, thence S. 1° 3' W. 132 FT. along said line to the place of beginning.

SURVEYOR'S CERTIFICATE.

I hereby certify that the plat hereon delineated is a correct one, and that permanent monuments consisting of stakes and stones have been planted at points marked thus (x) stakes (o) stones as thereon shown at all angles in the boundaries of the land platted and at all the intersections of streets.

EXAMINED AND APPROVED

May 13, 1905

John F. Williamson
DEPUTY AUDITOR GENERAL

J. L. Richard

SURVEYOR.

STATE OF MICHIGAN

County of LENAWE.

ss. We *John A. Pouchen* Register of Deeds, and *John L. Richard* Surveyor, hereby certify that we have each carefully compared this copy with the original plat of HEINRICH'S ADDITION TO BLISSFIELD VILLAGE and that it is an exact copy thereof, and of the whole of such original map or plat.

John A. Pouchen Register of Deeds.

John L. Richard Surveyor.

STATE OF MICHIGAN

County of LENAWE.

ss. We *John A. Pouchen* Register of Deeds, and *John L. Richard* Surveyor, hereby certify that we have each carefully compared the annexed copy with the plat of HEINRICH'S ADDITION TO BLISSFIELD VILLAGE now of record in the office of said Register of Deeds and that it is a true transcript therefrom and of the whole of such record.

John A. Pouchen Register of Deeds.

John L. Richard Surveyor.


I, *O. C. Ford* Clerk of the council of BLISSFIELD VILLAGE

LENAWE County Michigan, do hereby certify that the annexed plat ADDITION TO BLISSFIELD VILLAGE and dedication endorsed thereon, was approved by the village council of the said VILLAGE OF BLISSFIELD at a meeting of said council on the 23rd day of May 1905

In witness hereof, I have hereunto signed my name of *O. C. Ford* and affixed the seal of the said village of BLISSFIELD this 24th day of May, 1905:

O. C. Ford Clerk of the council of the village of Blissfield Michigan.

[L. S.]

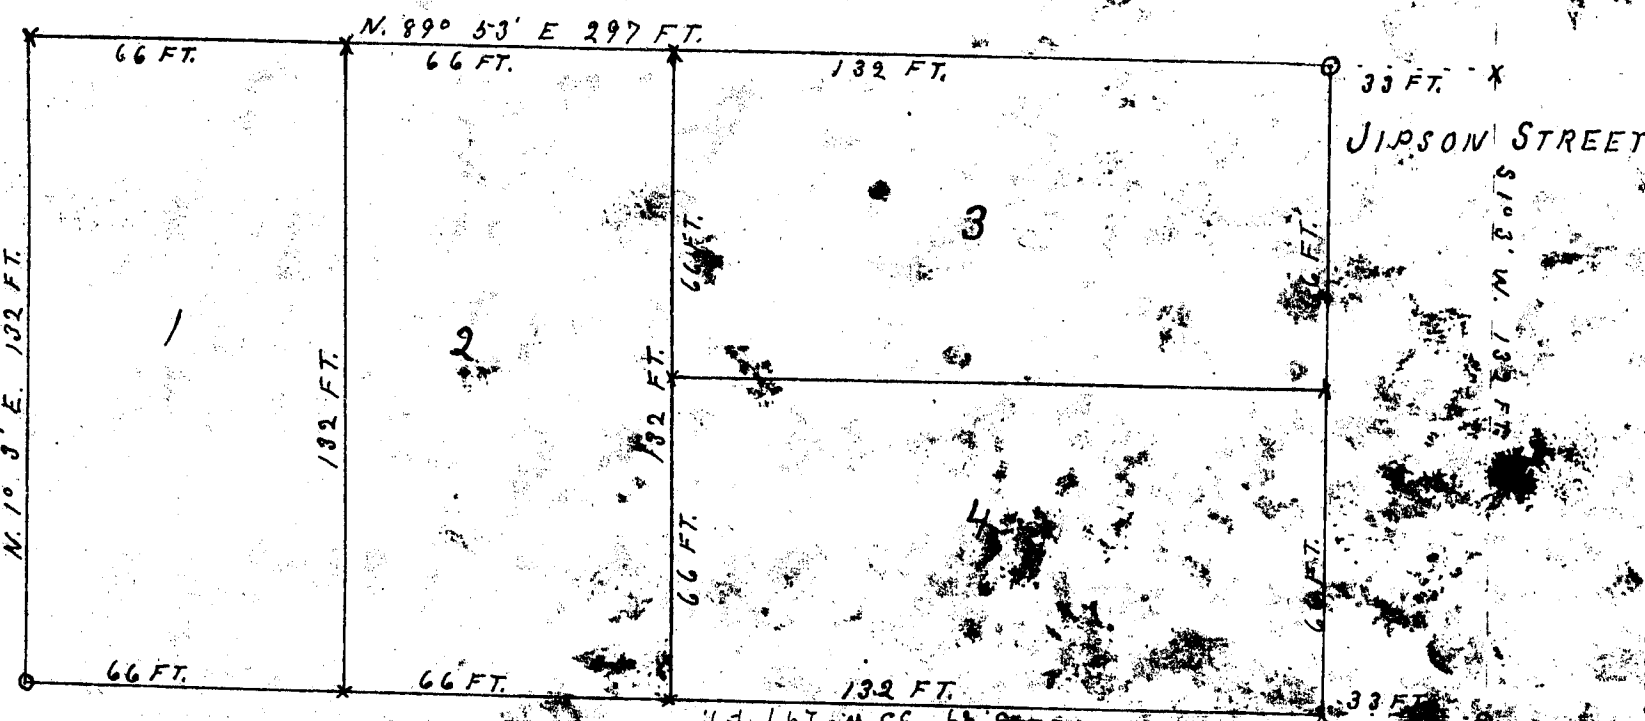

STATE OF MICHIGAN
LENAWE COUNTY.


Adrian, Mich. May 24 1905

This instrument was Received for Record this day, as proper Certificate furnished in compliance with Sect. 135, of Senate Bill No. 199, (Pub. 212) of 1823 as amended by Act 154 of 1893.

John A. Pouchen
Register of Deeds, Lenawee County, Mich.

RECEIVED AND FILED
IN AUDITOR GENERAL'S OFFICE,
JUN 1 1905

John F. Williamson
Deputy Auditor General

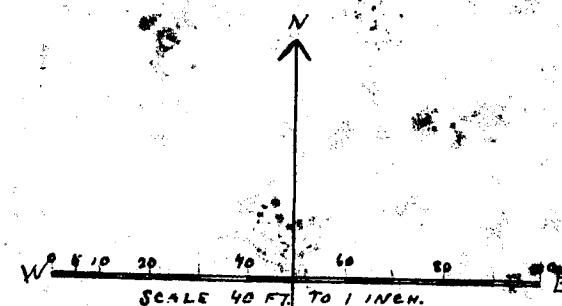

REGISTER'S OFFICE

Lenawee County, Mich.

Received for Record the 24th

day of May A.D. 1905


at 3 o'clock P.M. and Recorded

in Liber, one of Plats on

Page 45

John A. Pouchen Register.


PLAT OF
HEINRICH'S ADDITION TO BLISSFIELD VILLAGE.
LENAWEE COUNTY MICHIGAN.

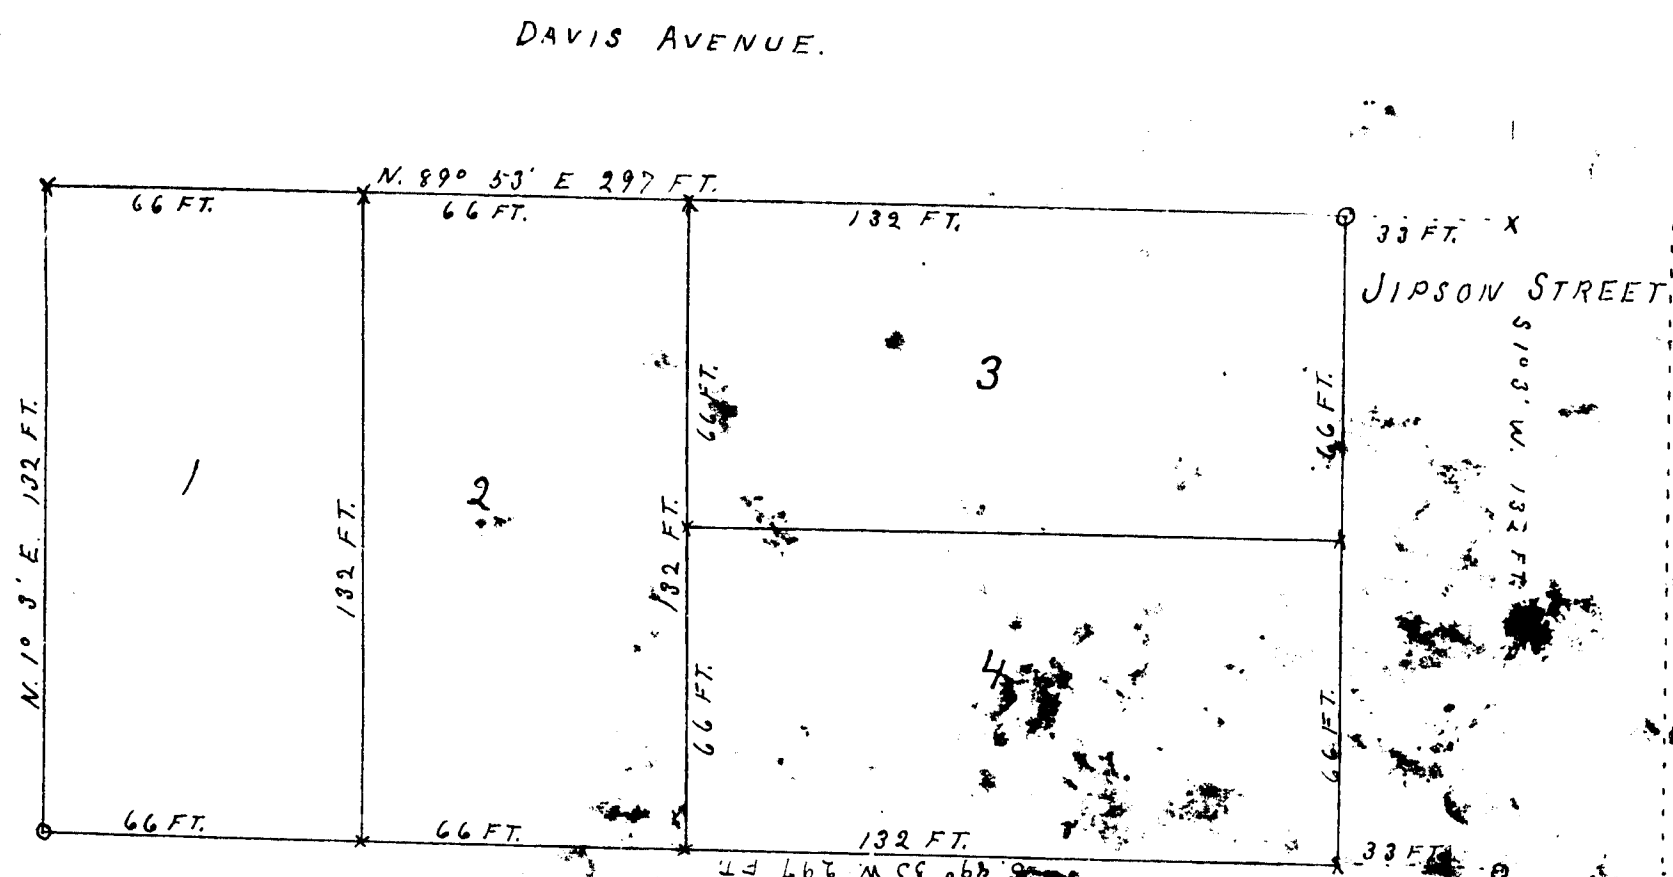

STATE OF MICHIGAN,
LENAWEE COUNTY.

Adm. Mich. May 24 1905
This instrument was received for record this day, as proper Certificate was
furnished in compliance with Sect. 135, of Senate Bill No. 199, (File 212) Act
of 1893 as amended by Act 154 of 1895.

John A. Pouchier
Register of Deeds, Lenawee County, Mich.

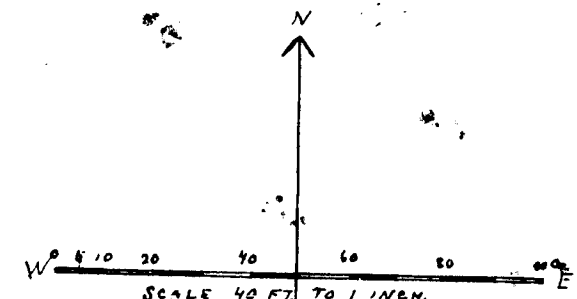

REGISTER'S OFFICE
Lenawee County, Mich.
Received for Record the 24th
day of May A.D. 1905
at 9:30 o'clock P.M. and Recorded
in Liber, one of Plats on
Page 445
John A. Pouchier Register.

I, O. C. Ford, Clerk of the council of BLISSFIELD VILLAGE
Lenawee County Michigan, do hereby certify that the annexed plat
and dedication enclosure thereon was approved by the village
council of the said VILLAGE OF BLISSFIELD at a meeting of said
council on the 23rd day of May 1905
In witness hereof, I have hereunto signed my name of-
ficially and affixed the seal of the said village of BLISSFIELD
this 24th day of May 1905:
O. C. Ford, clerk of the council of the village
Blissfield Michigan.

[L.S.]

DEDICATION.

KNOW ALL MEN BY THESE PRESENTS, That I, Amelia P. Fisher, Heinrich... as proprietor, have caused
the land embraced in the annexed plat to be surveyed, laid out and platted, to be known as HEINRICH'S
ADDITION TO BLISSFIELD VILLAGE, and that the street as shown on said plat is hereby dedicated to the
use of the public

SIGNED AND SEALED IN PRESENCE OF

Peter Fisher
Ruby A. Rouse

Amelia P. Fisher, Heinrich... [L.S.]

STATE OF MICHIGAN.

County of LENAWE.

SS. On this Eleventh day of May.... 1905. before me a Notary Public,
in and for said County, personally came the above named Amelia P. Fisher, Heinrich known to me to be
the person who executed the above dedication, and acknowledged the same to be her free act and deed.

Peter Fisher

Notary Public in and for Lenawee County Michigan

DESCRIPTION OF LAND PLATTED. My Commission expires September 14, 1907

THE LAND embraced in the annexed plat of HEINRICH'S ADDITION TO BLISSFIELD VILLAGE is described
as follows: Commencing at a stone in the east line of the North West 1/4 of Section 32, Township 7 South Range 5 East
meridian of MICHIGAN, said stone located N. 1° 3' E. 266 FT. from the center of said Section 32, and running South
89° 53' West 297 ft. to a stone, thence North 1° 3' East 132 FT. to a stake in the south line of Davis Avenue, thence
North 89° 53' East 297 ft. to the east line of the NW 1/4 sec. 32, thence S. 1° 3' W. 132 FT. along said line to the place
of beginning.

SURVEYOR'S CERTIFICATE.

I hereby certify that the plat hereon delineated is a correct one, and that permanent monuments
consisting of stakes and stones have been planted at points marked thus (x) stakes (o) stones as thereon shown
at all angles in the boundaries of the land platted and at all the intersections of streets.

EXAMINED AND APPROVED

May 13, 1905
John E. Wilkinson
DEPUTY AUDITOR GENERAL

J. L. Richard

SURVEYOR.

STATE OF MICHIGAN

County of LENAWE.

SS. We John A. Pouchier... Register of Deeds, and John L. Richard...
surveyor, hereby certify that we have each carefully compared this copy with the original plat of HEINRICH'S
ADDITION TO BLISSFIELD VILLAGE and that it is an exact copy thereof, and of the whole of such original map
or plat.

John A. Pouchier... Register of Deeds.

John L. Richard... Surveyor.

STATE OF MICHIGAN

County of LENAWE.

SS. We John A. Pouchier... Register of Deeds, and John L. Richard...
Surveyor, hereby certify that we have each carefully compared the annexed copy with the plat of HEINRICH'S
ADDITION TO BLISSFIELD VILLAGE now of record in the office of said Register of Deeds and that it is a true
transcript therefrom and of the whole of such record.

John A. Pouchier... Register of Deeds.

John L. Richard... Surveyor.

13584