
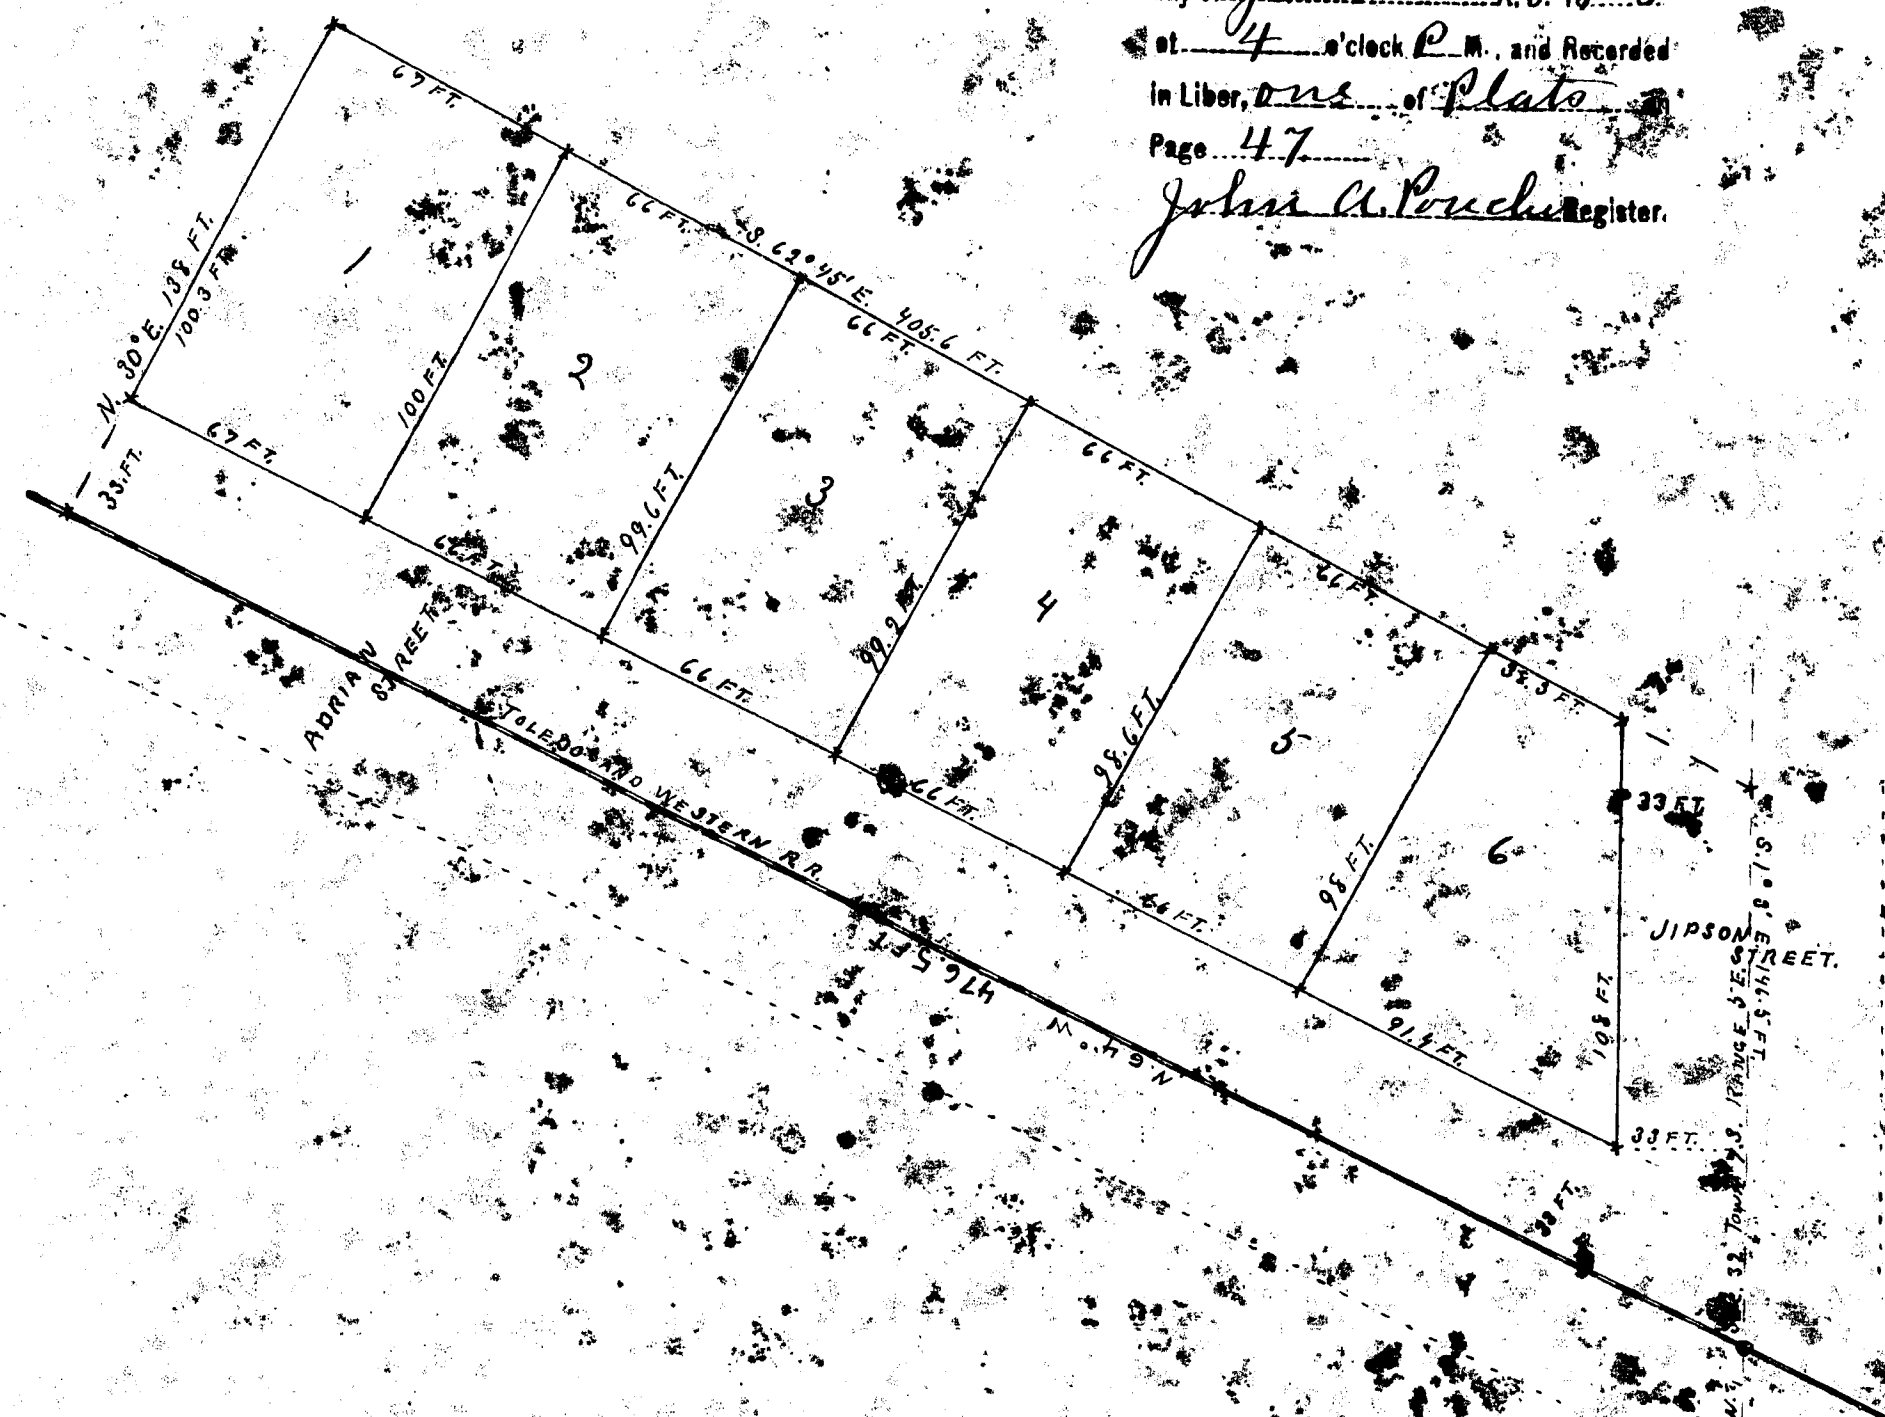


PLAT OF FISHER'S ADDITION
TO
BLISSFIELD VILLAGE.
LENAAWEE COUNTY
MICHIGAN.

REGISTER'S OFFICE
Lenawee County,
Received for Record the first
day of June A.D. 1905.
at 4 o'clock P.M. and Recorded
in Liber 212 of Plate
Page 47
John A. Pouches Register.

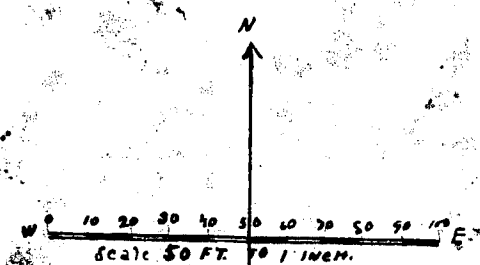

I, M. J. Ford, Clerk of the Council of BLISSFIELD VILLAGE LENAAWEE County MICHIGAN, do hereby certify that the annexed plat and dedication endorsed thereon was approved by the Council of the said VILLAGE of BLISSFIELD at a meeting of said Council on the 26th day of May, 1905.

In witness here of I have here unto signed my name officially and affixed the Seal of said VILLAGE of BLISSFIELD this 27th day of May, 1905.

M. J. Ford, Clerk of the Council
of the VILLAGE of BLISSFIELD.

[L.S.]

STATE OF MICHIGAN,
LENAAWEE COUNTY.

Adrian, Mich. June 1st 1905
This instrument was Recorded for Record this day, as proper Certificate was furnished in compliance with Sect. 135, of Senate Bill No. 199, (File 212) Act of 1893 as amended by Act 154 of 1895.

John A. Pouches
Register of Deeds, Lenawee County, Mich.

5671

DEDICATION.

KNOW ALL MEN BY THESE PRESENTS THAT we Carrie L. Fisher & R. M. Eccles Pres. & W. C. Jipson Secy. of Blissfield Tel. Co. Blissfield Mich. as proprietors, have caused the land embraced in the annexed plat to be surveyed laid out and platted to be known as FISHER'S ADDITION TO BLISSFIELD VILLAGE, and that the streets as shown said plat are hereby dedicated to the use of the public.

SIGNED AND SEALED IN PRESENCE OF

Henry F. Davis
Chas. King

Carrie L. Fisher [L.S.]
Blissfield Tel. Co. by R. M. Eccles Pres. [L.S.]
W. C. Jipson Secy [L.S.]

STATE OF MICHIGAN

County of LENAAWEE } S.S. On this 12th day of May, 1905 before me a Notary Public in and for said county, personally came the above named Carrie L. Fisher and R. M. Eccles Pres. & W. C. Jipson Secy. of Blissfield Telephone Co. Blissfield, Mich. known to me to be the persons who executed the above dedication and acknowledged the same to be their free act and deed as such president and secretary.

RECEIVED AND FILED.

IN AUDITOR GENERAL'S OFFICE,

July 17, 1905.
John A. Pouches
Deputy Auditor General.

DESCRIPTION OF LAND PLATTED.

The land embraced in the annexed plat of FISHER'S ADDITION TO BLISSFIELD VILLAGE is described as follows: Commencing at a point in the center line of ADRIAN STREET BLISSFIELD VILLAGE said point located in the center of the track of the TOLEDO AND WESTERN RAILROAD at the intersection of the same with the East line of the North West 1/4 Section 32, TOWNSHIP 7 South Range 5 East Meridian of MICHIGAN, and running North 60° West along the center line of ADRIAN STREET 476.5 FT. to the East line of lands belonging to the LAKE SHORE AND MICHIGAN SOUTHERN RAIL COMPANY thence North 20° East 138 FT. thence South 62° 45' East 405.6 FT. to East line of N.W. Sec. 32 thence South 1° 03' E. along said East line of N.W. Sec. 32 146.5 FT. to place of beginning.

SURVEYOR'S CERTIFICATE.

I hereby certify that the plat hereon delineated is a correct one, and that permanent monuments consisting of stakes and stone have been planted at points marked thus (+) stakes (o) stone as thereon shown at all angles in the boundaries of the land platted and at all the intersections of streets.

EXAMINED AND APPROVED.

May 30, 1905.

John A. Pouches
DEPUTY AUDITOR GENERAL.

J. L. Richard
SURVEYOR.

STATE OF MICHIGAN.

County of LENAAWEE.

S.S. We John A. Pouches Register of Deeds and J. L. Richard Surveyor, here by certify that we have each carefully compared this copy with the original plat of FISHER'S ADDITION TO BLISSFIELD VILLAGE, and that it is an exact copy thereof, and of the whole of such original map or plat.

STATE OF MICHIGAN.

County of LENAAWEE.

S.S. We John A. Pouches Register of Deeds and J. L. Richard Surveyor, here by certify that we have each carefully compared the annexed copy with the plat of FISHER'S ADDITION TO BLISSFIELD VILLAGE now of record in the office of said Register of Deeds, and that it is a true transcript therefrom and of the whole of such record.



John A. Pouches Register of Deeds.
J. L. Richard Surveyor.

13585

PLAT OF FISHER'S ADDITION

TO
BLISSFIELD VILLAGE.
LENAWEE COUNTY
MICHIGAN.

REGISTER'S OFFICE
Lenawee County,
Received for Record the first
day of June A.D. 1905
at 4 o'clock P.M. and Recorded
in Liber One of Plats
Page 47
John A. Poucher, Register.

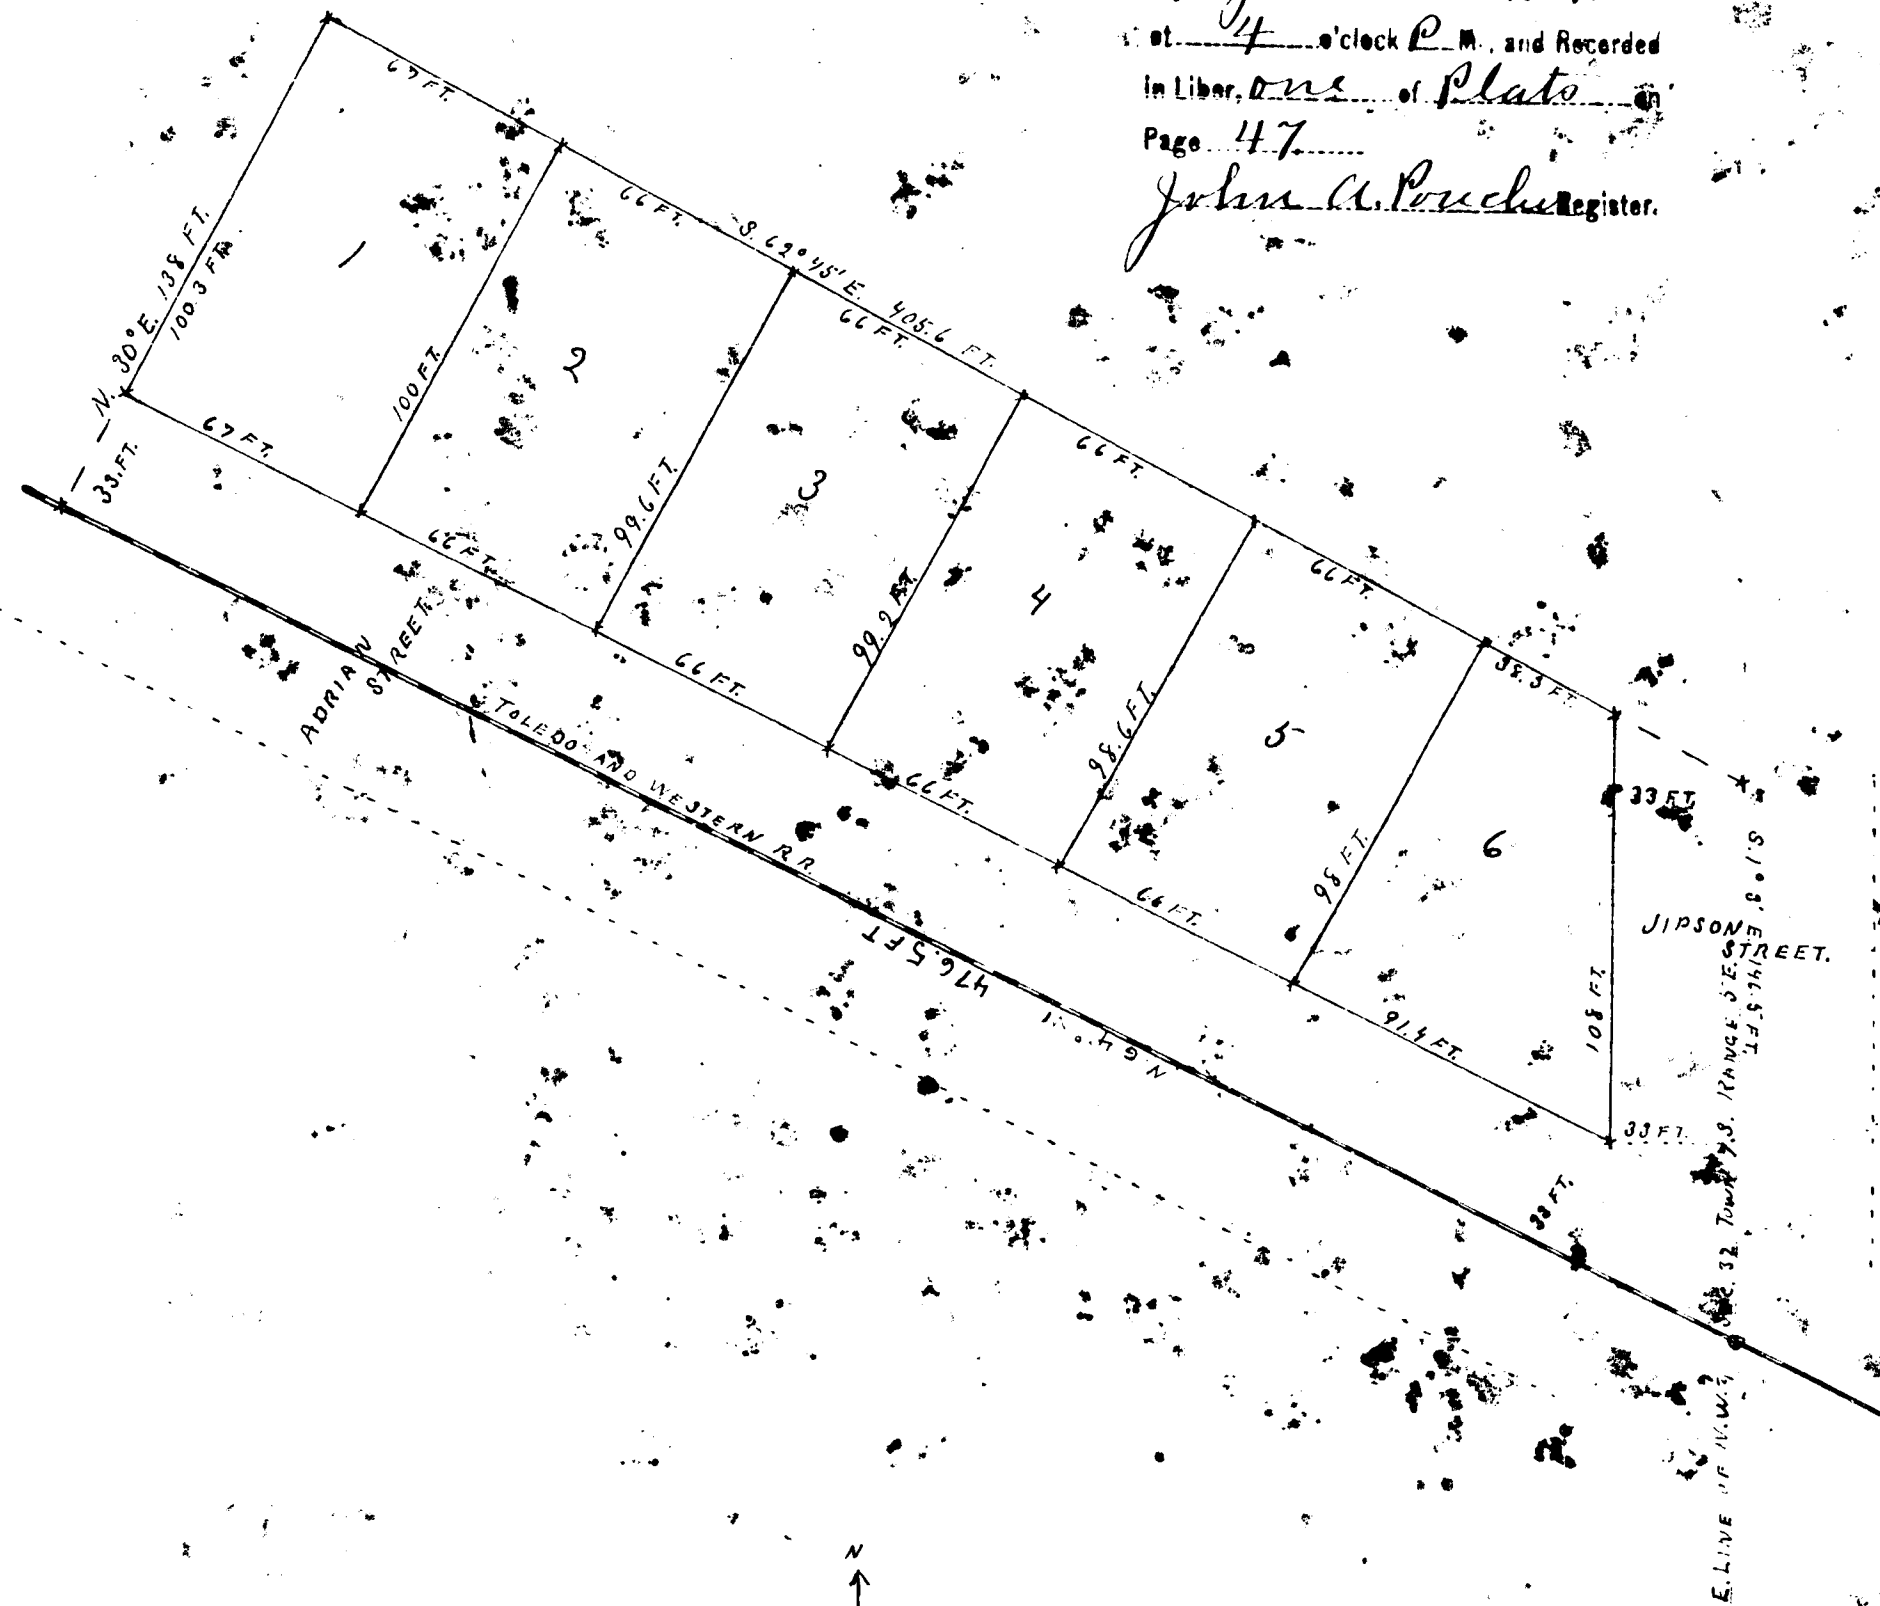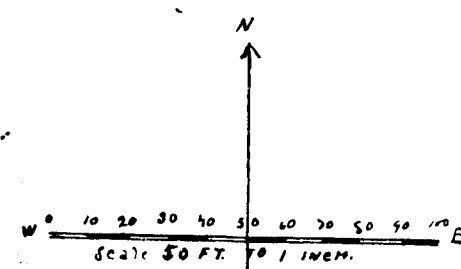

I, M. J. Ford, Clerk of the Council of BLISSFIELD VILLAGE LENAWEE County MICHIGAN, do hereby certify, that the annexed plat and dedication endorsed thereon was approved by the Council of the said VILLAGE of BLISSFIELD at a meeting of said Council on the 26th day of May, 1905.

In witness here of I have here unto signed my name officially and affixed the Seal of said VILLAGE of BLISSFIELD this 27th day of May, 1905.

M. J. Ford, Clerk of the Council
of the VILLAGE of BLISSFIELD.

[L.S.]

STATE OF MICHIGAN,
LENAWEE COUNTY.

Adrian, Mich. June 1st 1905
This instrument was Received for Record this day, as proper Certificate was furnished in compliance with Sect. 136, of Senate Bill No. 199, (File 212) Act of 1893 as amended by Act 154 of 1895.

John A. Poucher
Register of Deeds, Lenawee County, Mich.

DEDICATION.

KNOW ALL MEN BY THESE PRESENTS That we Carrie L. Fisher, R. M. Eccles Pres. & W. B. Jipson Secy of Blissfield Tel. Co. Blissfield Mich. as proprietors, have caused the land embraced in the annexed plat to be surveyed laid out and platted to be known as FISHER'S ADDITION TO BLISSFIELD VILLAGE, and that the streets as shown said plat are hereby dedicated to the use of the public.

SIGNED AND SEALED IN PRESENCE OF

Henry F. Davis
Chas. King

Carrie L. Fisher [L.S.]

Blissfield Tel. Co. by R. M. Eccles Pres. [L.S.]

W. B. Jipson Secy [L.S.]

STATE OF MICHIGAN

County of LENAWEE } S.S. On this 12th day of May, 1905 before me a Notary Public in and for said county, personally came the above named Carrie L. Fisher and R. M. Eccles Pres. & W. B. Jipson Secy of Blissfield Telephone Co. Blissfield, Mich. known to me to be the persons who executed the above dedication and acknowledged the same to be their free act and deed as such president and secretary.

RECEIVED AND FILED.

IN AUDITOR GENERAL'S OFFICE,

July 17, 1905.

John F. Wilkinson
Deputy Auditor General.

DESCRIPTION OF LAND PLATTED.

The land embraced in the annexed plat of FISHER'S ADDITION TO BLISSFIELD VILLAGE is described as follows: Commencing at a point in the center line of ADRIAN STREET BLISSFIELD VILLAGE said point located in the center of the track of the TOLEDO AND WESTERN RAILROAD at the intersection of the same with the East line of the North west 1/4 Section 32 TOWNSHIP 7 South Range 5 East Meridian of MICHIGAN, and running North 64° West along the center line of ADRIAN STREET 476.5 FT. to the East line of lands belonging to the LAKE SHORE AND MICHIGAN SOUTHERN R.R. COMPANY thence North 20° East 138 FT. thence South 62° 45' East 405.6 FT. to East line of N.W. 1/4 Sec. 32. thence South 10° 3' E. along said East line of N.W. 1/4 Sec. 32 146.5 FT. to place of beginning.

SURVEYOR'S CERTIFICATE.

I hereby certify that the plat hereon delineated is a correct one, and that permanent monuments consisting of stakes and stone have been planted at points marked thus (+) stakes (o) stone as there on shown at all angles in the boundaries of the land platted and at all the intersections of streets.

EXAMINED AND APPROVED.

May 20, 1905.

John F. Wilkinson
DEPUTY AUDITOR GENERAL.

SURVEYOR.

STATE OF MICHIGAN.

County of LENAWEE.

We John A. Poucher Register of Deeds and J. L. Richard Surveyor, hereby certify that we have each carefully compared this copy with the original plat of FISHER'S ADDITION TO BLISSFIELD VILLAGE, and that it is an exact copy thereof, and of the whole of such original map or plat.

STATE OF MICHIGAN.

County of LENAWEE.

We John A. Poucher Register of Deeds and J. L. Richard Surveyor, hereby certify that we have each carefully compared the annexed copy with the plat of FISHER'S ADDITION TO BLISSFIELD VILLAGE now of record in the office of said Register of Deeds, and that it is a true transcript therefrom and of the whole of such record.

John A. Poucher Register of Deeds.
J. L. Richard Surveyor.

13585