


PLAT OF GILES ADDITION TO BLISSFIELD VILLAGE LENAWEE COUNTY, MICHIGAN.

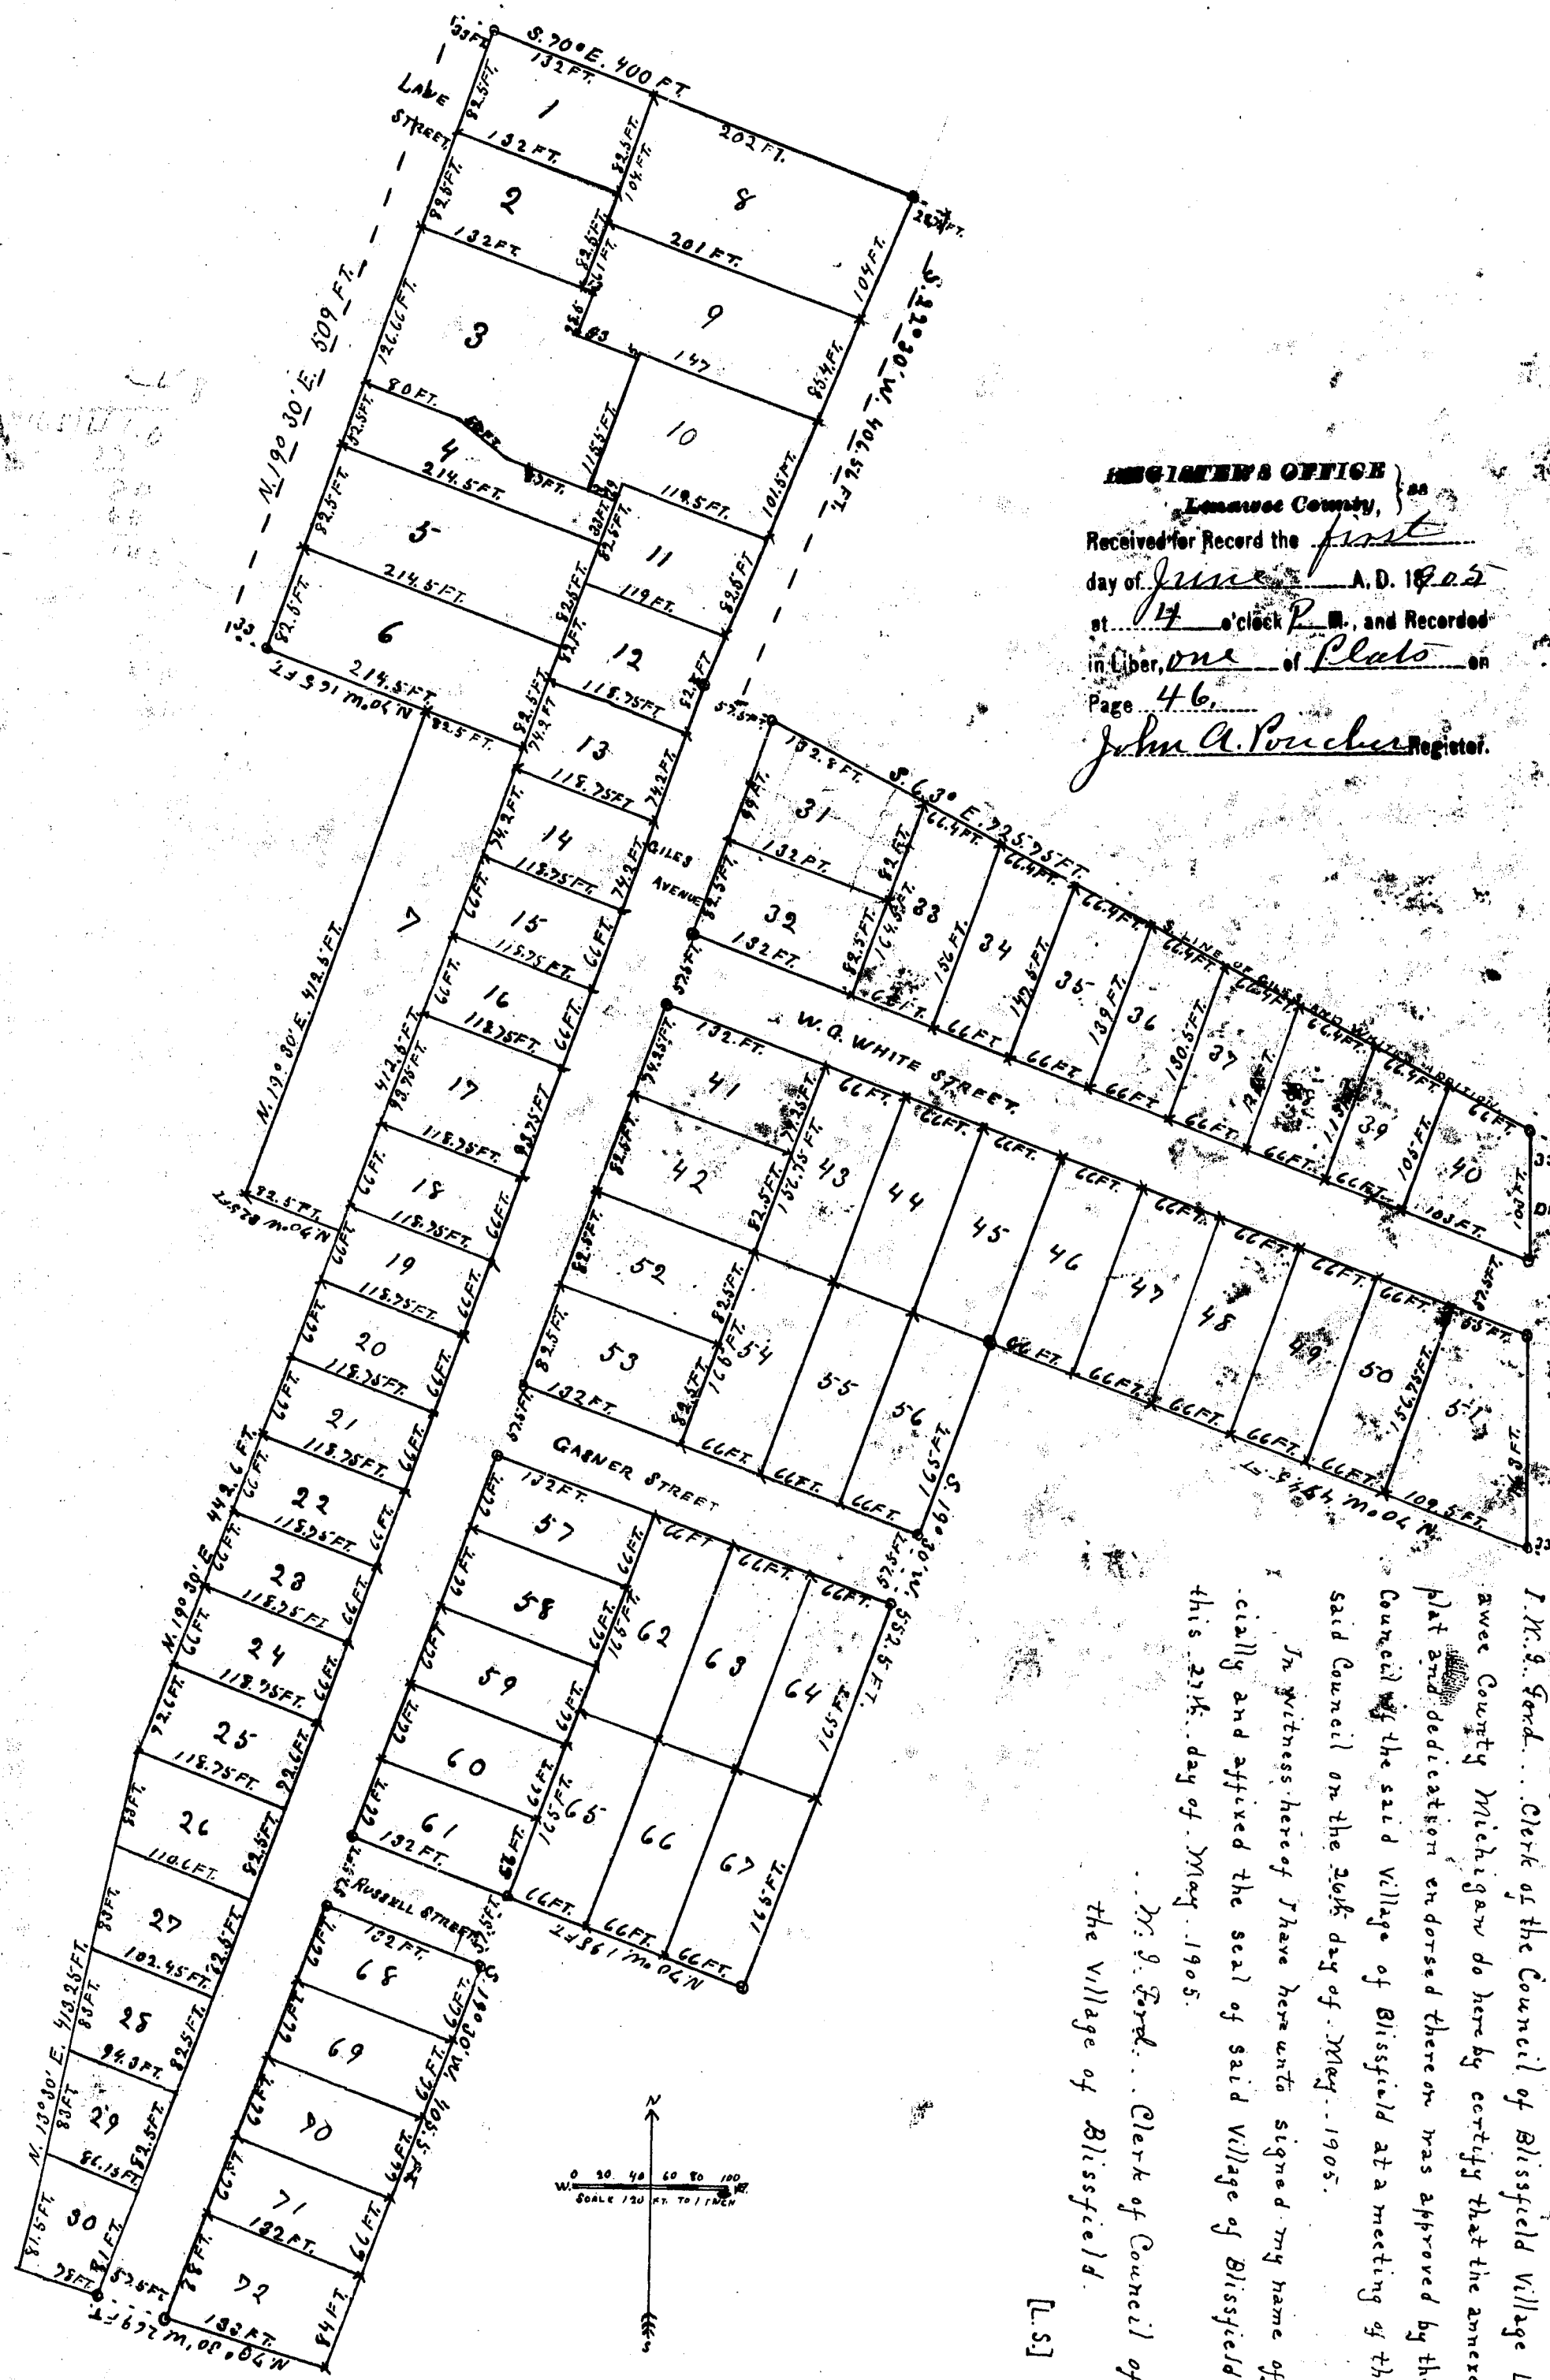

RECEIVED FOR RECORD
LENOWEE COUNTY, MICHIGAN
day of June A.D. 1905
at 4 o'clock P.M. and Recorded
in Liber one of Plats on
Page 46.
John A. Pouchen, Register.

In witness whereof I have hereunto signed my name officially and affixed the seal of said Village of Blissfield this 21st day of May, 1905.
M. J. Ford, Clerk of Council of the Village of Blissfield.

5672
DEDICATION.
KNOW ALL MEN BY THESE PRESENTS, That we Wm. H. Giles, as proprietor and Cornelia M. Giles, his wife, have caused the land embraced in the annexed plat to be surveyed, laid out and platted, to be known as GILES ADDITION TO BLISSFIELD VILLAGE, and that the streets as shown on said plat are hereby dedicated to the use of the public.

SIGNED AND SEALED IN PRESENCE OF
Benton C. Giles
C. D. Phillips
Wm. H. Giles [L.S.]
Cornelia M. Giles [L.S.]
STATE OF MICHIGAN } S.S.
County of LENAWE }
On this 2nd day of May, 1905, before me, a Notary Public, in and for said county, personally came the above named Wm. H. Giles and Cornelia M. Giles, his wife, known to me to be the persons who executed the above dedication, and acknowledged the same to be their free act and deed.

RECEIVED AND FILED
IN AUDITOR GENERAL'S OFFICE
May 17, 1905
Charles D. Phillips, Notary Public.
My commission expires Apr 8th 1909.
DESCRIPTION OF LAND PLATTED
Commencing at a point in the east line of the west 1/2 of the North West 1/4 Sec. 32, Town 7S, Range 5E, meridian of Michigan at the intersection of the same with the south line of land platted as GILES AND WHITES ADDITION TO BLISSFIELD VILLAGE, and running S. 10° 15' W. 321.5 FT. to said East line of West 1/2 of North West 1/4 Sec. 32, thence N. 70° W. 474.5 FT. thence S. 70° 30' W. 552.5 FT. thence N. 70° W. 198 FT. thence S. 70° 30' W. 406.5 FT. to South line of land owned by Wm. G. GILES thence N. 73° 30' W. along said line 244 FT. thence N. 130° 30' E. 413.25 FT. thence N. 19° 30' E. 442.6 FT. thence N. 70° W. 72.5 FT. thence S. 70° 30' E. 442.5 FT. thence N. 70° W. 165 FT. to center line of LANE STREET thence N. 19° 30' E. along said line 509 FT. to South line of land platted as LYONS thence S. 70° E. 442.5 FT. to center line of GILES AVENUE thence S. 70° 30' W. 406.56 FT. to South line of GILES AND WHITES ADDITION thence S. 63° E. 255.75 FT. along said line to place of beginning.


SURVEYOR'S CERTIFICATE
I hereby certify that the plat hereof delineated is a correct one and that permanent monuments consisting of stakes, stones and gas pipes have been planted at points marked thus x stakes in stones and gas pipes, as thereon shown at all angles in the boundaries of the land platted and at all intersections of streets.
EXAMINED AND APPROVED
May 6, 1905
John F. Wilkinson, DEPUTY AUDITOR GENERAL
J. L. Richard, SURVEYOR.

STATE OF MICHIGAN } S.S.
County of LENAWE }
John L. Richard, Surveyor, hereby certify that we have each carefully compared this copy with the original plat of GILES ADDITION TO BLISSFIELD VILLAGE and that it is an exact copy thereof and of the whole of such original map or plat.
We John A. Pouchen, Register of Deeds, and John L. Richard, Surveyor.

STATE OF MICHIGAN } S.S.
County of LENAWE }
We John A. Pouchen, Register of Deeds, and John L. Richard, Surveyor, hereby certify that we have each carefully compared the annexed copy with the plat of GILES ADDITION TO BLISSFIELD VILLAGE now of record in the office of said Register of Deeds, and that it is a true transcript therefrom and of the whole of such record.

STATE OF MICHIGAN } S.S.
LENAWEE COUNTY }
Adrian, Mich. June 1st 1905
This instrument was Recorded for Record this day, as proper Certificate was furnished in compliance with Sect. 135, of Senate Bill No. 199, (File 212) Act of 1903 as amended by Act 154 of 1895.
John A. Pouchen, Register of Deeds, Lenawee County, Mich.
John L. Richard, Surveyor.

PLAT OF GILES ADDITION TO BLISSFIELD VILLAGE
LENAWEE COUNTY, MICHIGAN.

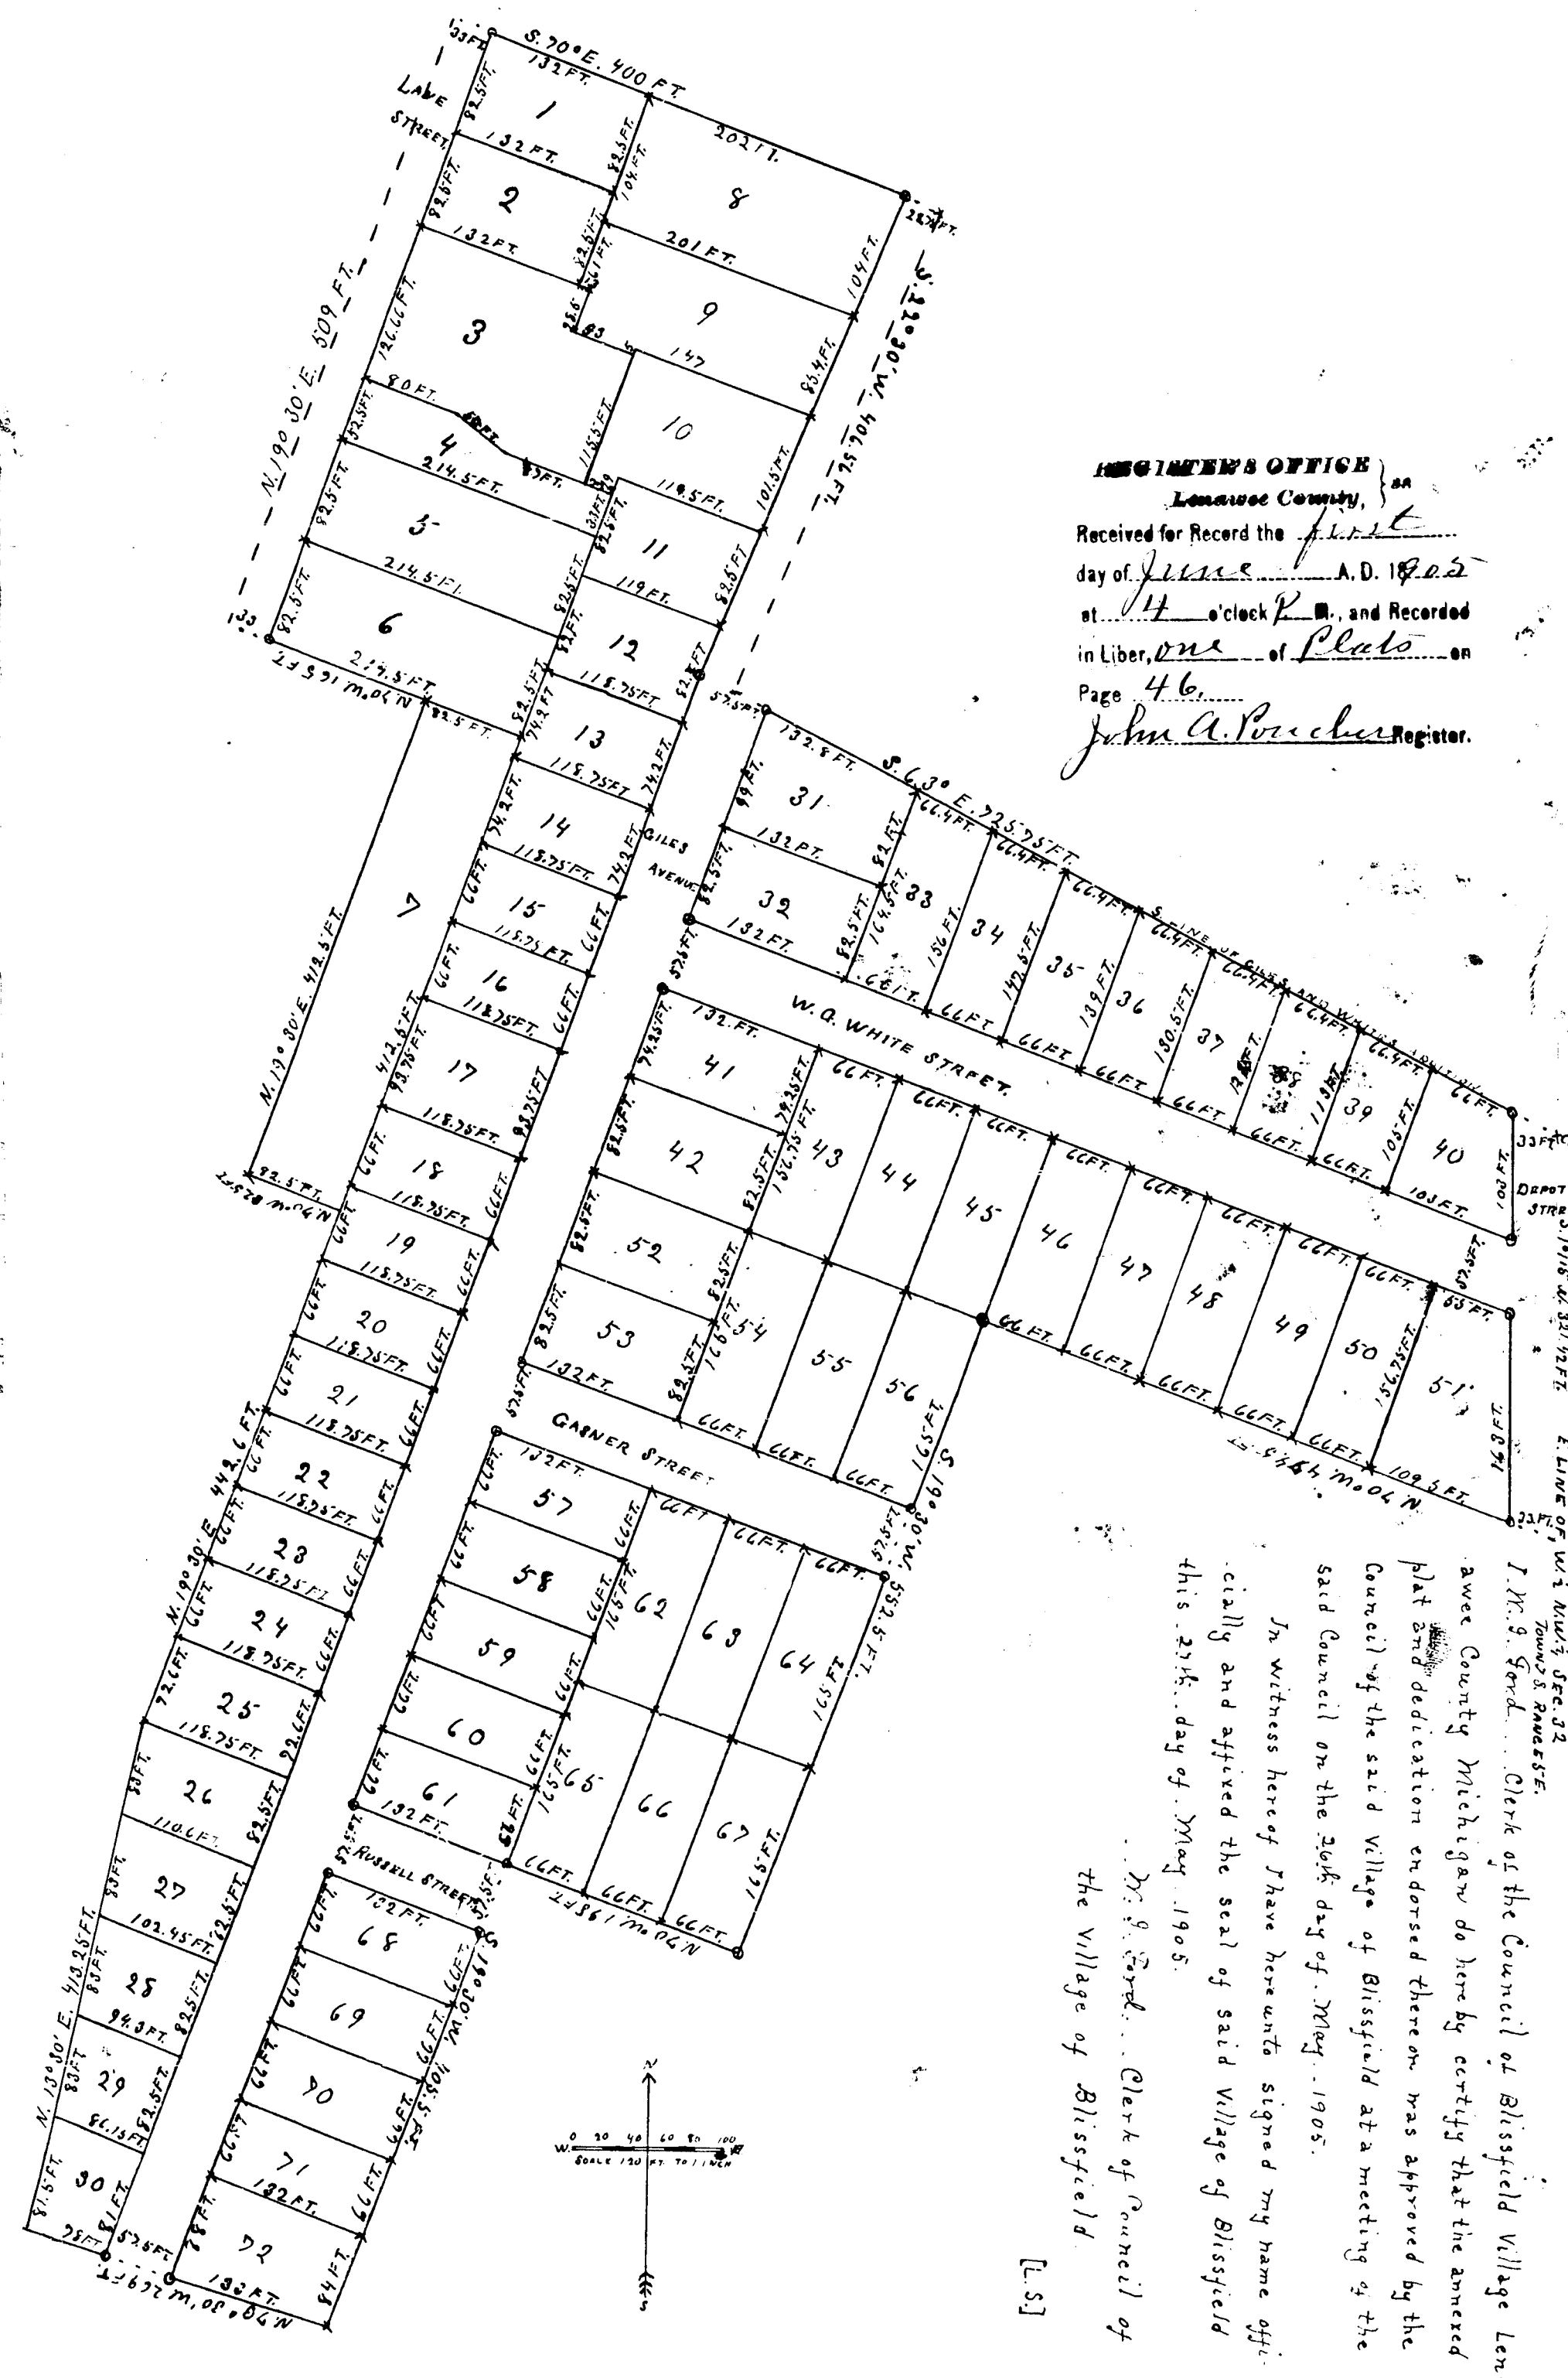

REGISTER'S OFFICE
Lenawee County,
Received for Record the first
day of June A.D. 1905
at 11 o'clock P.M. and Recorded
in Liber One of Plats on
Page 46.
John A. Pouchier, Register.

5612

DEDICATION.

KNOW ALL MEN BY THESE PRESENTS, That we Wm. G. Giles, as proprietor and Cornelia M. Giles, his wife, have caused the land embraced in the annexed plat to be surveyed, laid out and platted, to be known as GILES ADDITION TO BLISSFIELD VILLAGE, and that the streets as shown on said plat are here by dedicated to the use of the public.

SIGNED AND SEALED IN PRESENCE OF

Burton C. Giles, Wm. G. Giles, [L.S.]
C. D. Phillips, Cornelia M. Giles, [L.S.]
STATE OF MICHIGAN

County of LENAWE } S.S. On this 2nd day of May, 1905, before me, a Notary Public, in and for said county, personally came the above named Wm. G. Giles and Cornelia M. Giles, his wife, known to me to be the persons who executed the above dedication, and acknowledged the same to be their free act and deed.

RECEIVED AND FILED,
IN AUDITOR GENERAL'S OFFICE,

May 6, 1905.
John L. Richard, Deputy Auditor General.

DESCRIPTION OF LAND PLATTED.

Commencing at a point in the east line of the west 1/2 of the North west 1/4 Sec. 32, Town 7S, Range 5E, meridian of Michigan, at the intersection of the same with the south line of land platted as GILES AND WHITES ADDITION TO BLISSFIELD VILLAGE, and running S. 1° 15' W. 321.5 FT. on said East line of West 1/2 of North west 1/4 Sec. 32, thence N. 70° W. 474.5 FT. thence S. 73° 30' W. 552.5 FT. thence N. 70° W. 198 FT. thence S. 79° 30' W. 406.5 FT. to south line of land owned by Wm. G. GILES, thence N. 73° 30' W. along said line 269 FT. thence N. 13° 30' E. 413.25 FT. thence N. 19° 30' E. 442.6 FT. thence N. 70° W. 82.5 FT. thence N. 79° 30' E. 412.5 FT. thence N. 70° W. 165 FT. to center line of LANE STREET, thence N. 19° 30' E. along said line 509 FT. to south line of land platted as LYONS, thence S. 70° E. 400 FT. to center line of GILES AVENUE, thence S. 32° 30' W. 406.56 FT. to south line of GILES AND WHITES ADDITION, thence S. 63° E. 725.75 FT. along said line to place of beginning.

SURVEYOR'S CERTIFICATE.

Thereby certify that the plat hereon delineated is a correct one and that permanent monuments consisting of stakes, stones and gas pipes have been planted at points marked thus x stakes, stones and o gas pipes, as thereon shown at all angles in the boundaries of the land platted and at all intersections of streets.

EXAMINED AND APPROVED

J. L. Richard,
SURVEYOR.

STATE OF MICHIGAN } S.S.
County of LENAWE

John L. Richard, Surveyor, hereby certify that we have each carefully compared this copy with the original plat of GILES ADDITION TO BLISSFIELD VILLAGE and that it is an exact copy thereof and of the whole of such original map or plat.

STATE OF MICHIGAN } S.S.
County of LENAWE

We John A. Pouchier, Register of Deeds, and John L. Richard, Surveyor, hereby certify that we have each carefully compared the annexed copy with the plat of GILES ADDITION TO BLISSFIELD VILLAGE now of record in the office of said Register of Deeds, and that it is a true transcript therefrom and of the whole of such record.

STATE OF MICHIGAN } S.S.
LENAWE COUNTY.

Adrian, Mich. June 1st 1905.
This instrument was Received for Record this day, as proper Certificate was furnished in compliance with Sect. 135, of Senate Bill No. 199, (File 212) Act of 1903 as amended by Act 154 of 1905.
John A. Pouchier, Register of Deeds, Lenawee County, Mich.

John A. Pouchier, Register of Deeds.
John L. Richard, Surveyor.

13586