

STATE OF MICHIGAN, }
LENAWEE COUNTY. } ss.

Adrian, Mich. November 8 1905
This instrument was Received for Record this day, as proper Certificate was
furnished in compliance with Sect. 135, of Senate Bill No. 199, (File 212) Act
of 1893 as amended by Act 154 of 1895.

Adrian, Mich. November 8 1905

This instrument was Received for Record this day, as proper Certificate was furnished in compliance with Sect. 135, of Senate Bill No. 199, (File 212) Act of 1893 as amended by Act 154 of 1895.

John A. Poucher,
Register of Deeds, Lenawee County, Mich.

REGISTER'S OFFICE
Lenawee County, }
Received for Record the 8th
day of November, A. D. 1883
at 11⁰⁰ o'clock A. M., and Recorded
in Liber, one of Plats on
Page 49
John A. Pouchers, Register.

VACATED BY RESOLUTION
OF City Comm.
OCT 29-51
VOUCHER NO. 520-51

I John Mandulay, Clerk of the Council of ADRIAN CITY, LENAWEE CO. MICHIGAN do hereby certify that the annexed Plat and Dedication endorsed thereon, was approved by the council of said CITY of ADRIAN at a ^{special} meeting of Council on the fourth day of November, 1905.

In witness hereof I have hereto
signed my name officially, and affixed theseal
of said CITY OF ADRIAN, this twelfth.....
day of November 1905

[L S.]

Clerk of the Council of the
CITY OF ADRIAN.

W 9 10 20 21 90 60 90
SCALE 1/4" = 1" TO 1/2" INCH.

SIGNED AND SEALED IN PRESENCE OF

Thomas Mulcahy	}	Jacob W Miller	{L.S.}
Madge Frank		Laura B Miller	{L.S.}

STATE OF Ohio } ss.
County of Henry }
Notary Public }
in and for said county, personally came the above named Jacob W. Miller
and Laura O. Miller his wife, known to me to be the persons who executed the
above dedication, and acknowledged the same to be their free act and deed.

My commission expires January 10th 1906.

Thomas Mulcahy
Notary Public [L.S.]

DESCRIPTION OF LAND PLATTED.

The land embraced in the annexed plat of GREEN LAWN ADDITION to ADRIAN CITY is described as follows: Commencing at a stone in the north east corner of Sec. 11, township 7 SOUTH range 3 EAST meridian of MICHIGAN and running SOUTH $0^{\circ} 37'$ EAST along east line of said Sec. 11, 1323.5 FT. thence SOUTH $89^{\circ} 40'$ WEST 460 FT. thence NORTH $0^{\circ} 37'$ WEST 1323.5 FT. to north line of said Sec. 11, thence NORTH $89^{\circ} 40'$ EAST along said line 460 FT. to place of beginning.

SURVEYOR'S CERTIFICATE.

I hereby certify that the plat hereon delineated is a correct one, and that permanent monuments, consisting of stakes, stone and iron pipes have been planted at points marked thus, (X) stakes, (o) stone, (o) iron pipes, as thereon shown, at all angles in the boundaries of the land platted, and at all intersections of streets or streets and alley.

EXAMINED AND APPROVED

EXAMINED AND APPROVED
Oct. 21, 1905.
John F. Wilkinson
Deputy Auditor General

J. L. Richard
SURVEYOR.

STATE OF MICHIGAN, }
County of LENAWEE, } ss. we John A. Pouch Register of Deeds, and
J. L. Richard Surveyor, hereby certify that we have each carefully compared this copy with the
original plat of GREEN LAWN ADDITION TO ADRIAN CITY, and that it is an exact copy thereof, and of
the whole of such original map or plat.

... John A. Parker Register of Deeds
... J. L. Richard Surveyor.

STATE OF MICHIGAN }
County of LENAWEE, } ss. we John A. Bricker Register of Deeds, and
J. L. Richard surveyor, hereby certify that we have each carefully compared the annexed
copy with the plat of GREEN LAWN ADDITION TO ADRIAN CITY now of record in the office of
said Register of Deeds, and that it is a true transcript therefrom and of the whole of such record.

John A. Buecher Register of Deeds,
J. L. Richard. Surveyor.

RECEIVED AND FILED.
IN AUDITOR GENERAL'S OFFICE.

Dec 20, 1905
John F. Depue
Deputy Auditor General

13588

PLAT OF GREEN LAWN ADDITION TO ADRIAN CITY, LENAWEE CO. MICHIGAN.

STATE OF MICHIGAN,
LENAWEE COUNTY.


Adrian, Mich. November 8th 1905
This instrument was received for record this day, as proper Certificate was
furnished in compliance with Sect. 135, of Senate Bill No. 199, (File 212), Act
of 1893 as amended by Act 194 of 1895.

John A. Poucher
Register of Deeds, Lenawee County, Mich

REGISTER'S OFFICE

Lenawee County, Mich.
Received for Record the 8th
day of November A.D. 1905
at 11⁰⁰ o'clock A.M. and Recorded
in Liber. one of Plats on
Page 49


John A. Poucher Register.

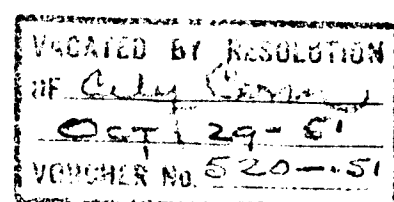

John Mandelsky, Clerk of the Council
of ADRIAN CITY, LENAWE CO. MICHIGAN do hereby
certify that the annexed Plat and Dedication en-
dorsed thereon, was approved by the council of
said CITY of ADRIAN at a meeting of Council
on the 8th day of November 1905.

In witness hereof I have hereunto
signed my name officially and affixed theseal
of said CITY of ADRIAN, this 8th day of November 1905
John Mandelsky
Clerk of the Council of the
CITY of ADRIAN.

[L.S.]

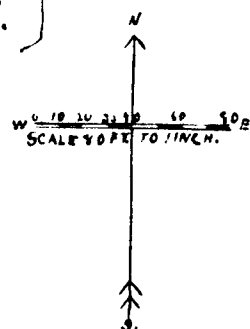

DEDICATION.

KNOW ALL MEN by these Presents, That we Jacob W. Miller as proprietor and Laura B. Miller his wife, have caused the land embraced in the annexed plat to be surveyed, laid out and platted, to be known as GREEN LAWN ADDITION to ADRIAN CITY, and that the streets and alley as shown on said plat are hereby dedicated to the use of the public.

SIGNED AND SEALED IN PRESENCE OF

Thomas Mulcahy }
Madge Frank }
Jacob W. Miller [L.S.]
Laura B. Miller [L.S.]

STATE OF Ohio

County of Henry } ss. On this 17th day of October 1905 before me, a
Notary Public in and for said county, personally came the above named Jacob W. Miller and Laura B. Miller his wife, known to me to be the persons who executed the above dedication, and acknowledged the same to be their free act and deed.

City commission expires January 10th 1906. Thomas Mulcahy [L.S.]
Notary Public

DESCRIPTION OF LAND PLATTED.

The land embraced in the annexed plat of GREEN LAWN ADDITION to ADRIAN CITY is described as follows: Commencing at a stone in the north east corner of Sec. 11, township 7 SOUTH range 3 EAST meridian of MICHIGAN and running SOUTH 0° 37' EAST along east line of said Sec. 11, 1323.5 FT. thence SOUTH 89° 40' WEST 460 FT. thence NORTH 0° 37' WEST 1323.5 FT. to north line of said Sec. 11, thence NORTH 89° 40' EAST along said line 460 FT. to place of beginning.

SURVEYOR'S CERTIFICATE.

I hereby certify that the plat hereon delineated is a correct one, and that permanent monuments, consisting of stakes, stone and iron pipes have been planted at points marked thus: (x) stakes, (□) stone, (o) iron pipes, as thereon shown, at all angles in the boundaries of the land platted, and at all intersections of streets or streets and alley.

J. L. Richard...
SURVEYOR.

EXAMINED AND APPROVED
Oct. 21, 1905
John F. Wilkinson
Deputy Auditor General

STATE OF MICHIGAN, } ss. we John A. Poucher Register of Deeds, and
County of LENAWE, J. L. Richard Surveyor, hereby certify that we have each carefully compared this copy with the original plat of GREEN LAWN ADDITION TO ADRIAN CITY, and that it is an exact copy thereof, and of the whole of such original map or plat.

STATE OF MICHIGAN, } ss. we John A. Poucher Register of Deeds, and
County of LENAWE, J. L. Richard Surveyor, hereby certify that we have each carefully compared the annexed copy with the plat of GREEN LAWN ADDITION TO ADRIAN CITY now of record in the office of said Register of Deeds, and that it is a true transcript therefrom and of the whole of such record.

RECEIVED AND FILED.
IN AUDITOR GENERAL'S OFFICE.

Dec 20 1905
Deputy Auditor General

13588

