PROPER CERTIFICATE WAS FURNISHED IN COMPLIANCE WITH SECTION 3957 COMPILED LAWS OF 1897

REGISTER'S OFFICE
Lenawee County, } ss.
Received for Record the 25th
day of April A.D. 1906
at 1 o'clock P.M., and Recorded
in Liber, one of Plats on
Page 57
John A. Boucher Register.

13590

GREENLEAF'S ADDITION

TO THE

VILLAGE OF ONSTED

Located

On the west half of the south west quarter of section twenty seven in township five south of range two east Michigan

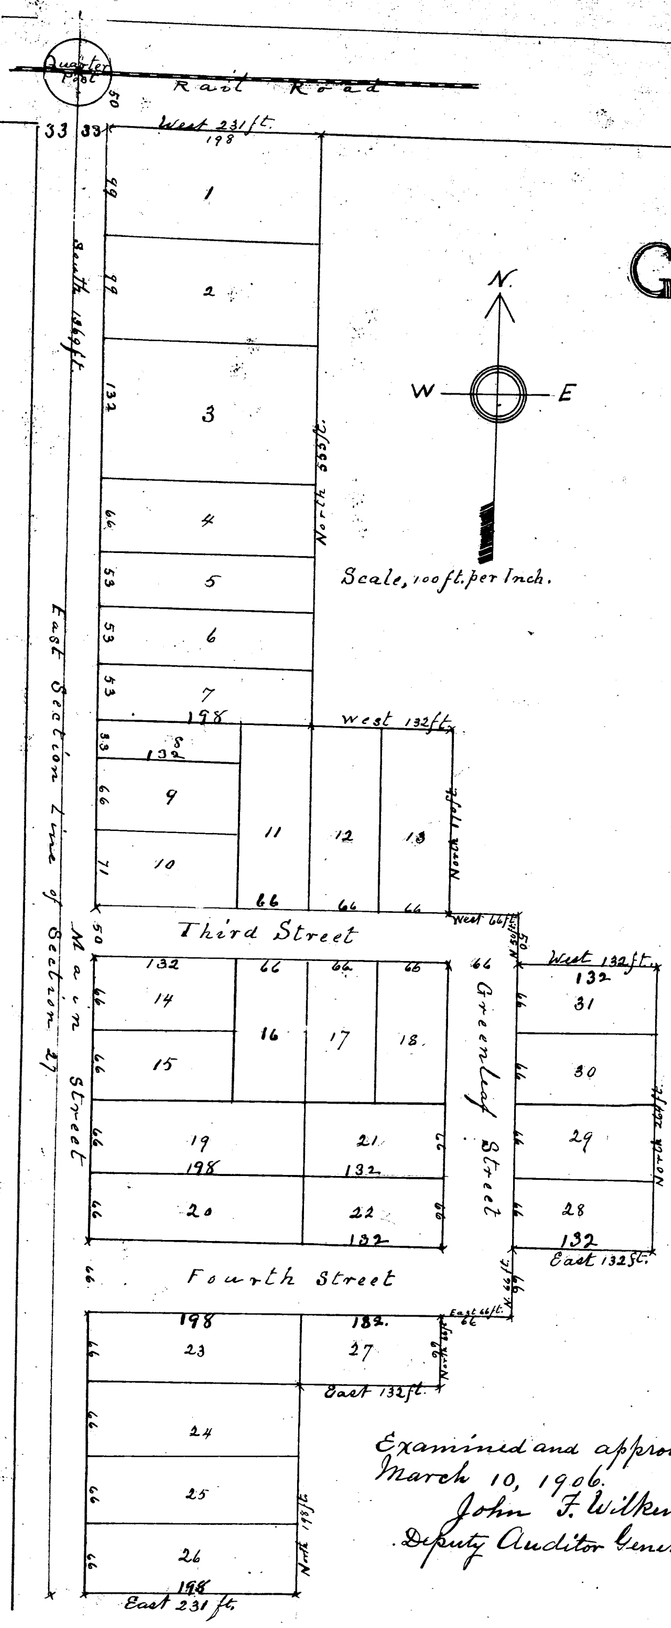

Examined and approved
March 10, 1906.
John F. Wilkenson
Deputy Auditor General.

Description

Beginning at a point fifty feet south of the quarter post on the west side of said section and running thence south thirteen hundred and sixty nine feet (1369 ft.) to a stake on the west line of said section twenty seven; thence east two hundred and thirty one feet (231 ft.) to a stake; thence north one hundred and ninty eight feet (198 ft.) to a stake; thence east one hundred and thirty two feet (132 ft.) to a stake; thence north sixty six (66) feet to a stake; thence east sixty six (66) feet to a stake; thence north sixty six (66) feet to a stake; thence east one hundred and thirty two (132) feet to a stake; thence north two hundred and sixty four (264) feet to a stake; thence west one hundred and thirty two (132) feet to a stake; thence north fifty (50) feet to a stake; thence west sixty six (66) feet to a stake; thence north one hundred and seventy (170) feet to a stake; thence west one hundred and thirty two (132) feet to a stake; thence north five hundred and fifty five (555) feet to a stake; thence west two hundred and thirty one (231) feet to the place of beginning.

DEDICATION.

Know all men by these presents, that we, Charles W. Greenleaf and Ann M. Greenleaf his wife, Willie E. Sheeler and Lois L. Sheeler his wife, Frank M. Skinner and Frankes H. Skinner his wife, Frank M. Nickloy and Laura A Nickloy his wife, George W. Schuyler and Mary L. Schuyler his wife, Fred Smith and Jennie Smith his wife, Hesby J. Sickner and Nora R. Sickner his wife, Chauncy Cooper and Mary J. Cooper his wife, Robert L. Rogers and Susan A Rogers his wife, Frederick A. DesErmia and Hellen E. DesErmia his wife, Edgar Bell and Rosa V. Bell his wife, Edward S. Billmeyer (single), Chas. L. Reynolds and Maud Reynolds his wife, Gerry W. Ross and Mariette Ross his wife, Moses Long and Annette Long his wife, Jona Hand and Amanda J. Hand his wife, John B. Stephenson and Laura A. Stephenson his wife, Ellen L. White (single) Anna M. White (single) Catherine Brooks (single) Lemuel H. Sheeler (single) Willard Perkins and Lizzie E. Perkins his wife, Bertha M. Murphy (single) Jacob B. Maxwell (single) Mary A Campbell (single) Mary A. Campbell (single) Administratrix of James Campbell est. as proprietors have caused the lands embraced in the annexed plat to be surveyed, laid out and platted, and to be known as GREENLEAF'S ADDITION TO THE VILLAGE OF ONSTED. And be it further known that the said Charles W. Greenleaf and Ann M. Greenleaf his wife as proprietors of the land laid out for streets, as shown on said plat, have dedicated the same to the use and benefit of the public.

Dated this 15th day of March 1905.

Charles W. Greenleaf L.S.
Ann M. Greenleaf L.S.
Willie E. Sheeler L.S.
Lois L. Sheefer L.S.
Frank M. Skinner L.S.
Frances H. Skinner L.S.
Frank Nickloy
Laura A. Nickloy
Geo. W. Schuyler
Mary L. Schuyler
Fred Smith
Jennie Smith
Moses Long
Annette Long

Henry J. Sickner L.S.
Nora R. Sickner L.S.
Chauncey Cooper L.S.
Mary J. Cooper L.S.
Robert L. Rogers L.S.
Susan A. Rogers L.S.
Frederick A. DesErmia L.S.
Edgar Bell L.S.
Rosa V. Bell L.S.
Hellen E. DesErmia L.S.
Edward S. Billmeyer L.S.
Chas L. Reynolds L.S.
Maud Reynolds L.S.
Gerry W. Ross L.S.
Mariette Ross L.S.

Jona Hand L.S.
Amanda J. Hand L.S.
John B. Stephenson L.S.
Laura A. Stephenson L.S.
Ellen L White (single) L.S.
Anna M. White (single) L.S.
Catherine Brooks (single) L.S.
Lemuel H. Sheeler (single) L.S.
Willard Perkins L.S.
Lizzie E. Perkins L.S.
Bertha M. Murphy (single) L.S.
Jacob B. Maxwell (single) L.S.
Mary A. Campbell (single) L.S.
Mary A. Campbell (single) L.S.
Administratrix of
James Campbell Estate

Signed and Sealed in the presence of
J. E. Gibbs
C. W. Billmeyer

State of Michigan } ss.
County of Lenawee }

On this 15 day of March 1905 before me a Notary Public in and for said County personally came all the above named persons known to me to be the persons who executed the above dedication and acknowledged the same to be their free act and deed.

James E. Gibbs.
Notary Public
Com. Ex. 1/5/'07

Surveyor's Certificate

I hereby certify that from surveys made by me and from reliable information the annexed plat is correct. Permanent stakes were set on the ground when the survey was made. The length and width of lots and width of streets are marked on the plat in feet

P. H. Dowling, Surveyor.

State of Michigan } ss.
County of Lenawee }

We John A. Boucher Register of deeds and P. H. Dowling Surveyor, hereby certify that we have each carefully compared this copy with the original plat of Greenleaf's Addition to the Village of Onsted and that it is an exact copy thereof and of the whole of such original plat.

John A. Boucher Register of Deeds.
P. H. Dowling Surveyor.

State of Michigan } ss.
County of Lenawee }

We John A. Boucher Register of Deeds, and P. H. Dowling Surveyor, hereby certify that we have each carefully compared the annexed copy with the plat of Greenleaf's Addition to the Village of Onsted now of record in the office of said Register of Deeds, and that it is a true transcript therefrom and of the whole of such record.

John A. Boucher Register of Deeds.
P. H. Dowling Surveyor

RECEIVED AND FILED.
IN AUDITOR GENERAL'S OFFICE,
May 12, 1906.

PROPER CERTIFICATE WAS FURNISHED IN COMPLIANCE WITH SECTION 3957 COMPILED LAWS OF 1897

REGISTER'S OFFICE
Lenawee County, } ss
Received for Record the 25th
day of April A.D. 1906
at 1 o'clock P.M., and Recorded
in Liber, One of Plats on
Page 57
John A. Boucher Register.

13590

GREENLEAF'S ADDITION

TO THE

VILLAGE OF ONSTED

Located

On the west half of the south west quarter of section twenty seven in township five south of range two east Michigan.

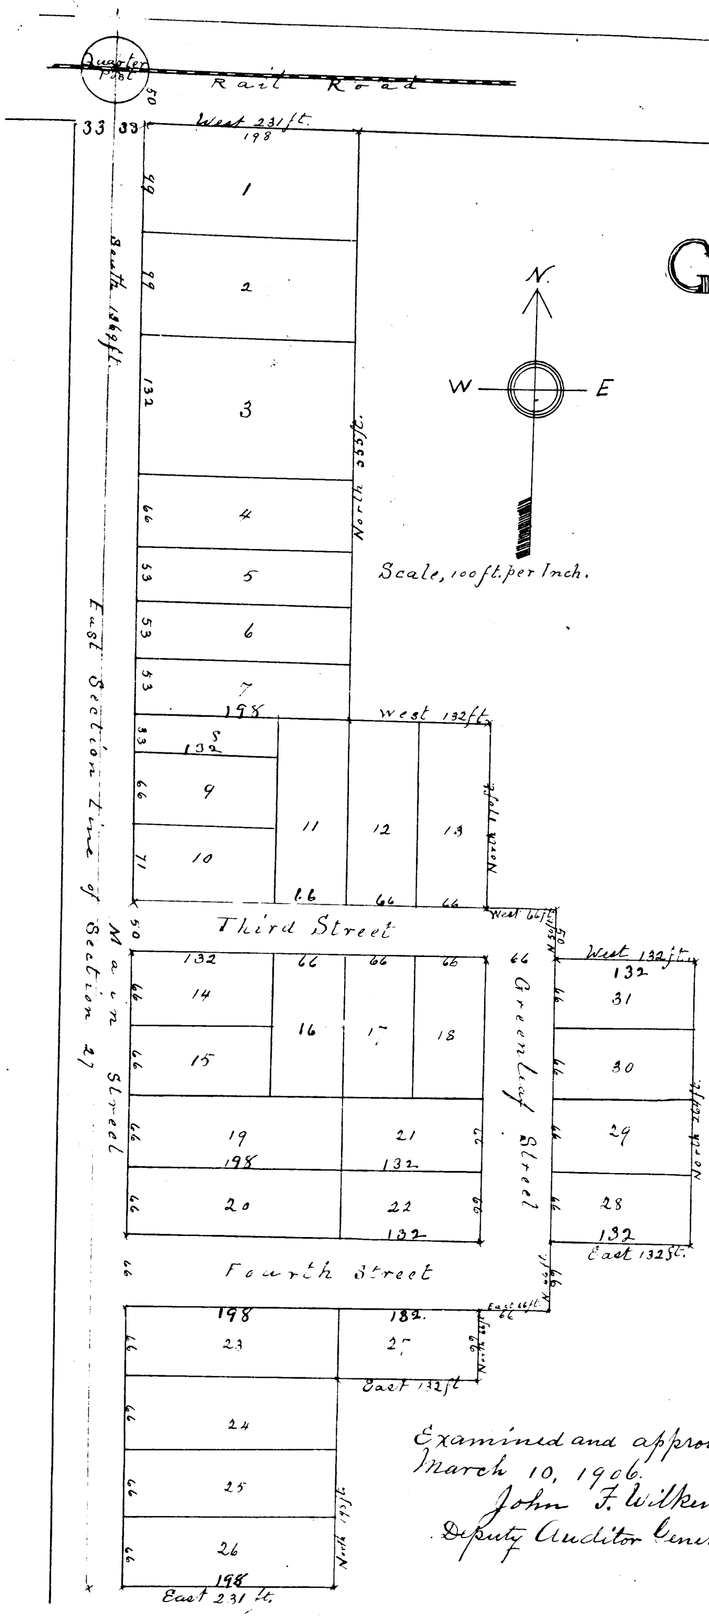

Examined and approved
March 10, 1906.
John F. Wilkenson
Deputy Auditor General.

Description

Beginning at a point fifty feet south of the quarter post on the west side of said section twenty seven and running thence south thirteen hundred and sixty nine feet (1369 ft.) to a stake on the west line of said section twenty seven; thence east two hundred and thirty one feet. (231 ft.) to a stake; thence north one hundred and ninty eight feet (198 ft.) to a stake; thence east one hundred and thirty two feet (132 ft.) to a stake; thence north sixty six (66) feet to a stake, thence east sixty six (66) feet to a stake; thence north sixty six (66) feet to a stake; thence east one hundred and thirty two (132) feet to a stake; thence north two hundred and sixty four (264) feet to a stake; thence west one hundred and thirty two (132) feet to a stake; thence north fifty (50) feet to a stake; thence west sixty six (66) feet to a stake; thence north one hundred and seventy (170) feet to a stake; thence west one hundred and thirty two (132) feet to a stake; thence north five hundred and fifty five (555) feet to a stake; thence west two hundred and thirty one (231) feet to the place of beginning.

DEDICATION.

Know all men by these presents, that we, Charles W. Greenleaf and Ann M. Greenleaf his wife, Willie E. Sheeler and Lois L. Sheeler his wife, Frank M. Skinner and Frankes H. Skinner his wife, Frank M. Nickloy and Laura A. Nickloy his wife, George W. Schuyler and Mary L. Schuyler his wife, Fred Smith and Jennie Smith his wife, Henry J. Sickner and Nora R. Sickner his wife, Chauncey Cooper and Mary J. Cooper his wife, Robert L. Rogers and Susan A. Rogers his wife, Frederick A. DesErmia and Hellen E. DesErmia his wife, Edgar Bell and Rosa V. Bell his wife, Edward S. Billmeyer (single), Chas. L. Reynolds and Maud Reynolds his wife, Jerry W. Ross and Marietta Ross his wife, Moses Long and Annette Long his wife, Jona Hand and Amanda J. Hand his wife, John B. Stephenson and Laura A. Stephenson his wife, Ellen L. White (single) Anna M. White (single) Catherine Brooks (single) Samuel H. Sheeler (single) Willard Perkins and Lizzie E. Perkins his wife, Bertha M. Murphy (single) Jacob B. Maxwell (single) Mary A. Campbell (single) Mary A. Campbell (single) Administratrix of James Campbell est. as proprietors have caused the lands embraced in the annexed plat to be surveyed, laid out and platted, and to be known as GREENLEAF'S ADDITION TO THE VILLAGE OF ONSTED. And be it further known that the said Charles W. Greenleaf and Ann M. Greenleaf his wife as proprietors of the land laid out for streets, as shown on said plat, have dedicated the same to the use and benefit of the public.

Dated this 15th day of March 1905.

Charles W. Greenleaf	L.S.	Henry J. Sickner	L.S.	Jona Hand	L.S.
Ann M. Greenleaf	L.S.	Nora R. Sickner	L.S.	Amanda J. Hand	L.S.
Willie E. Sheeler	L.S.	Chauncey Cooper	L.S.	John B. Stephenson	L.S.
Lois L. Sheefer	L.S.	Mary J. Cooper	L.S.	Laura A. Stephenson	L.S.
Frank M. Skinner	L.S.	Robert L. Rogers	L.S.	Ellen L. White (single)	L.S.
Frances H. Skinner	L.S.	Susan A. Rogers	L.S.	Anna M. White (single)	L.S.
Frank Nickloy	L.S.	Frederick A. DesErmia	L.S.	Catherine Brooks (single)	L.S.
Laura A. Nickloy	L.S.	Edgar Bell	L.S.	Samuel H. Sheeler (single)	L.S.
Geo. W. Schuyler	L.S.	Rosa V. Bell	L.S.	Willard Perkins	L.S.
Mary L. Schuyler	L.S.	Hellen E. DesErmia	L.S.	Lizzie E. Perkins	L.S.
Fred Smith	L.S.	Edward S. Billmeyer	L.S.	Bertha M. Murphy (single)	L.S.
Jennie Smith	L.S.	Chas. L. Reynolds	L.S.	Jacob B. Maxwell (single)	L.S.
Moses Long	L.S.	Maud Reynolds	L.S.	Mary A. Campbell (single)	L.S.
Annette Long	L.S.	Jerry W. Ross	L.S.	Mary A. Campbell (single) Administratrix of James Campbell Estate	L.S.
		Mabiette Ross	L.S.		

Signed and Sealed in the presence of
J. E. Gibbs
C. W. Billmeyer

State of Michigan } ss.
County of Lenawee } On this 15 day of March 1905 before me a Notary Public in and for said County personally came all the above named persons known to me to be the persons who executed the above dedication and acknowledged the same to be their free act and deed.

James E. Gibbs.
Notary Public
Com Ex. 1/5/'07

RECEIVED AND FILED.
IN AUDITOR GENERAL'S OFFICE,
May 12, 1906.
John F. Wilkenson Deputy

Surveyor's Certificate

I hereby certify that from surveys made by me and from reliable information the annexed plat is correct. Permanent stakes were set on the ground when the survey was made. The length and width of lots and width of streets are marked on the plat in feet

P. H. Dowling, Surveyor.

State of Michigan } ss
County of Lenawee } We John A. Boucher Register of deeds and P. H. Dowling Surveyor, hereby certify that we have each carefully compared this copy with the original plat of Greenleaf's Addition to the Village of Onsted and that it is an exact copy thereof and of the whole of such original plat.

John A. Boucher Register of Deeds.
P. H. Dowling Surveyor.

State of Michigan } ss.
County of Lenawee }
We John A. Boucher Register of Deeds, and P. H. Dowling Surveyor, hereby certify that we have each carefully compared the annexed copy with the plat of Greenleaf's Addition to the Village of Onsted now of record in the office of said Register of Deeds, and that it is a true transcript therefrom and of the whole of such record.

John A. Boucher Register of Deeds.
P. H. Dowling Surveyor