

5872.

PLAT OF
WENONAH PARK.
AN ADDITION TO
TECUMSEH VILLAGE.
LENAWEE CO. MICHIGAN.

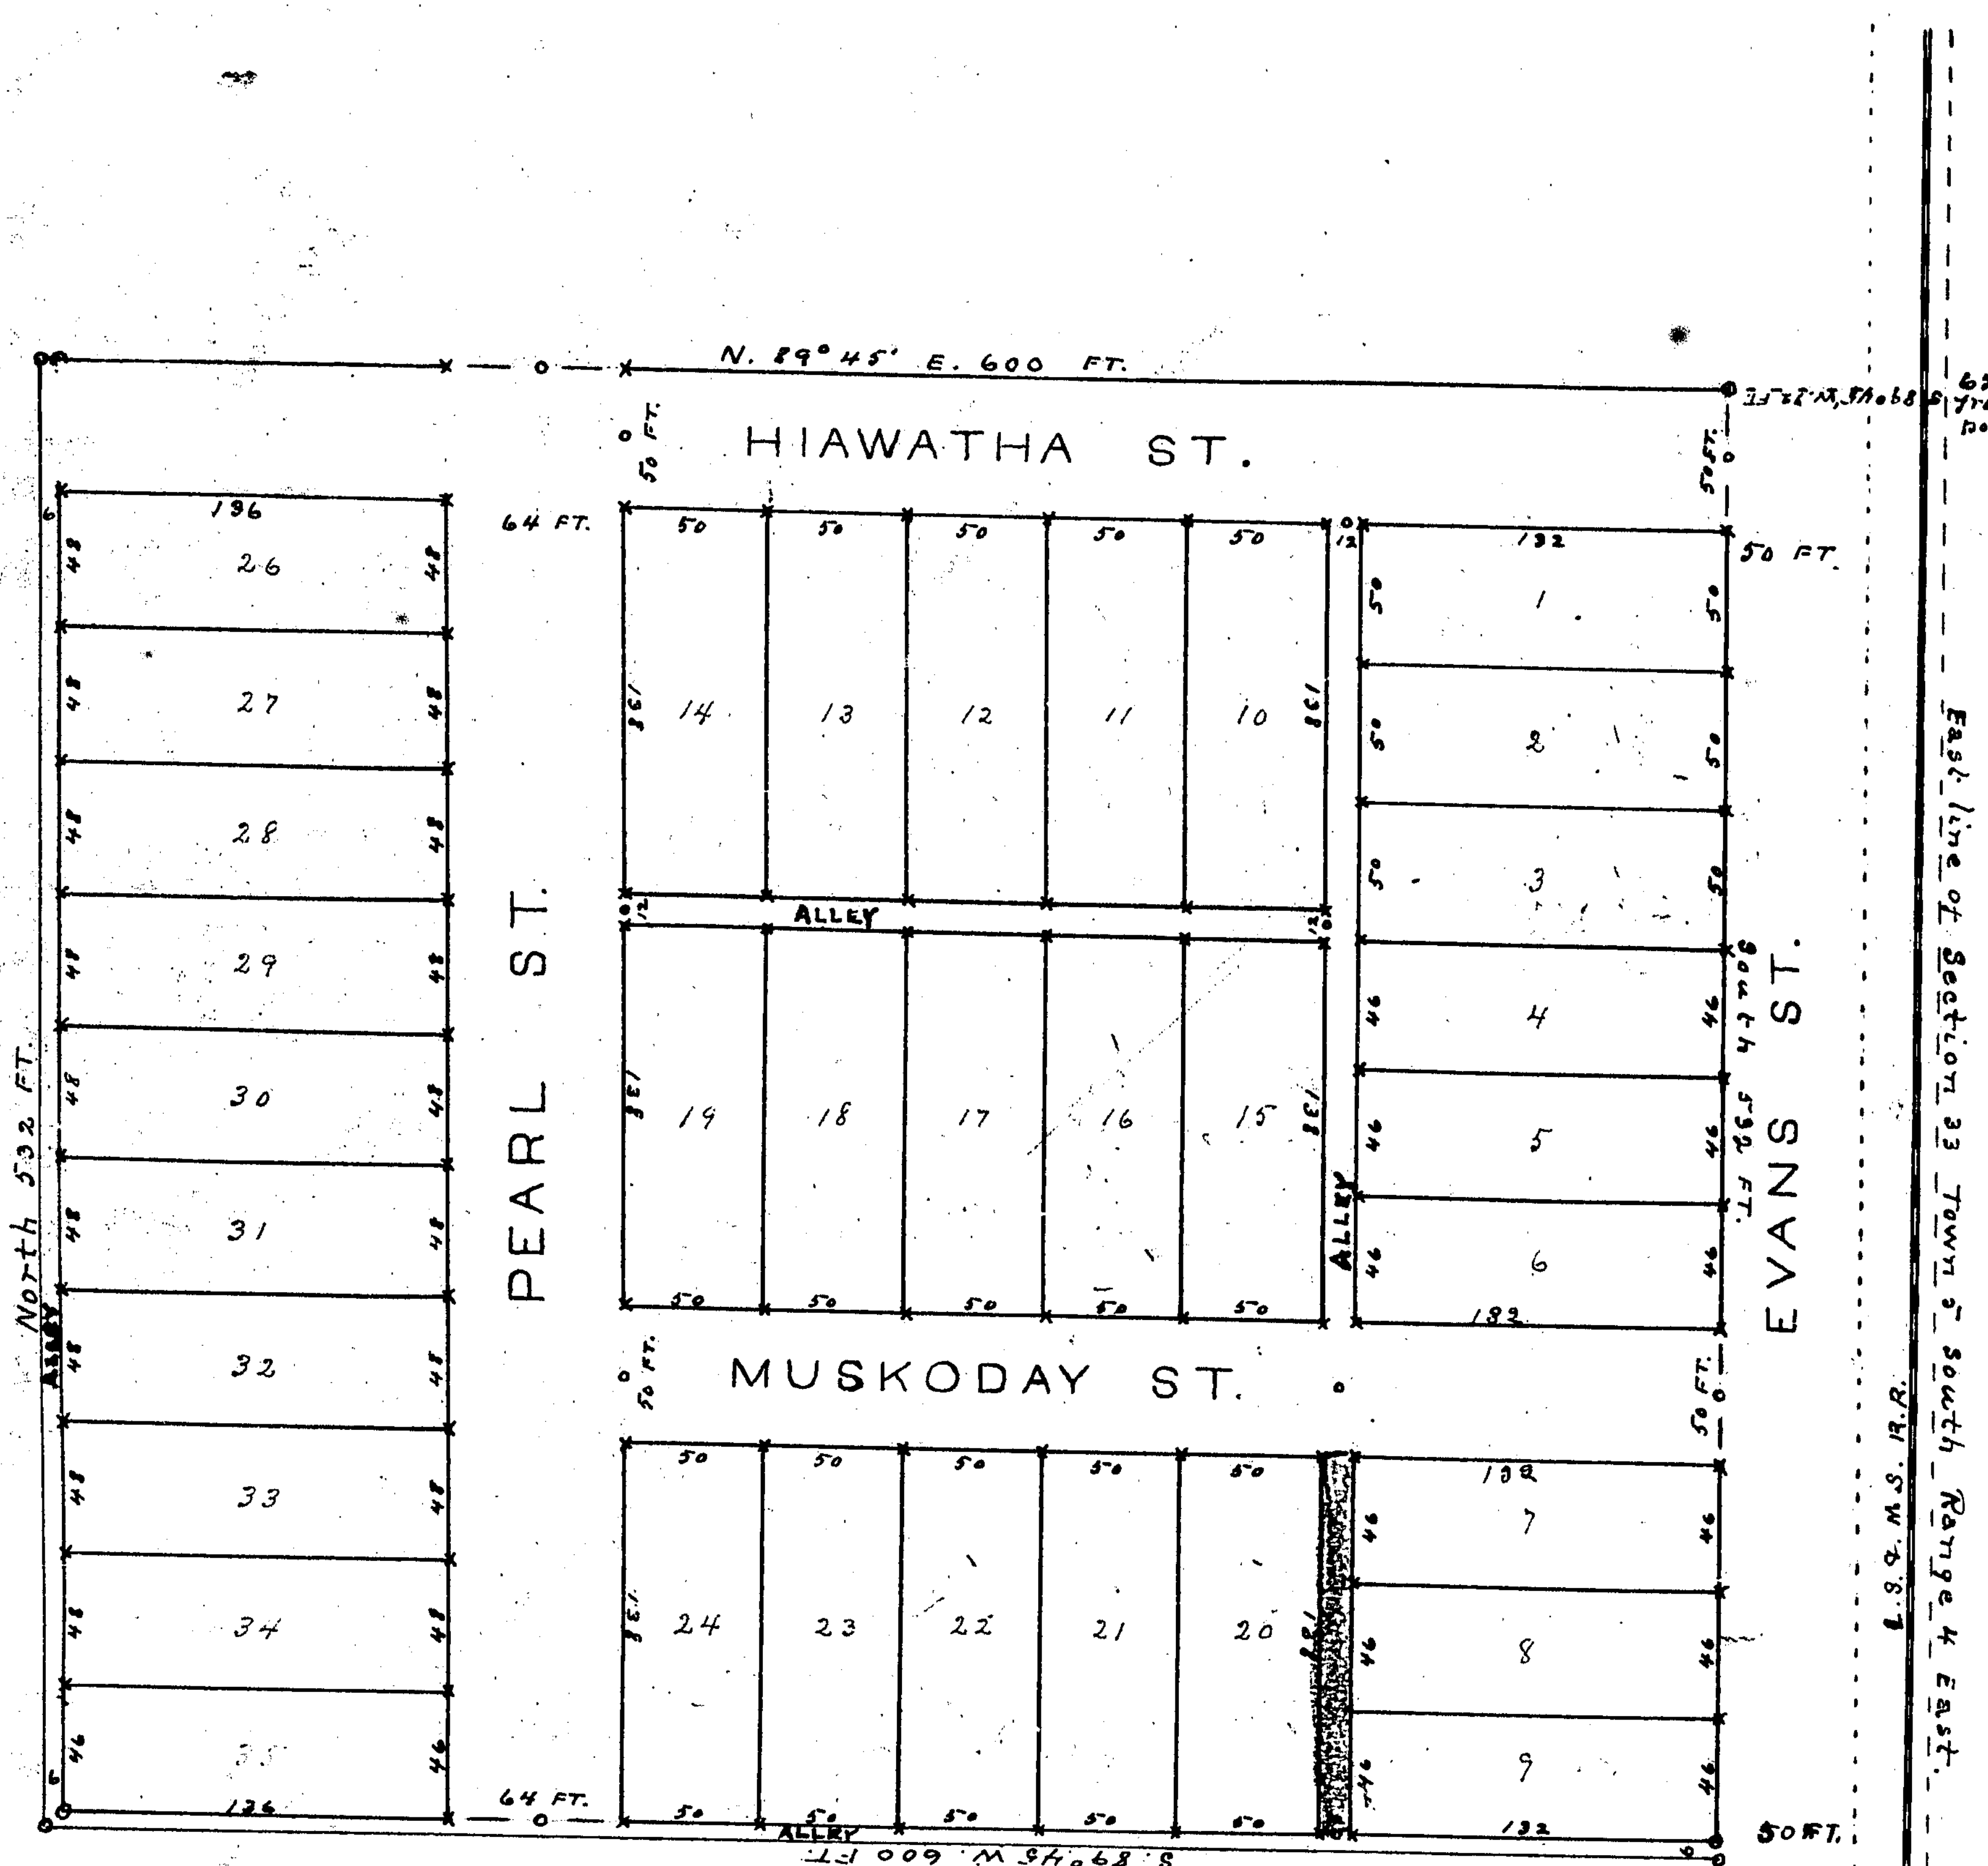

VACATED BY RESOLUTION OF City Council Jan 17, 1956 VOUCHER NO 154-55

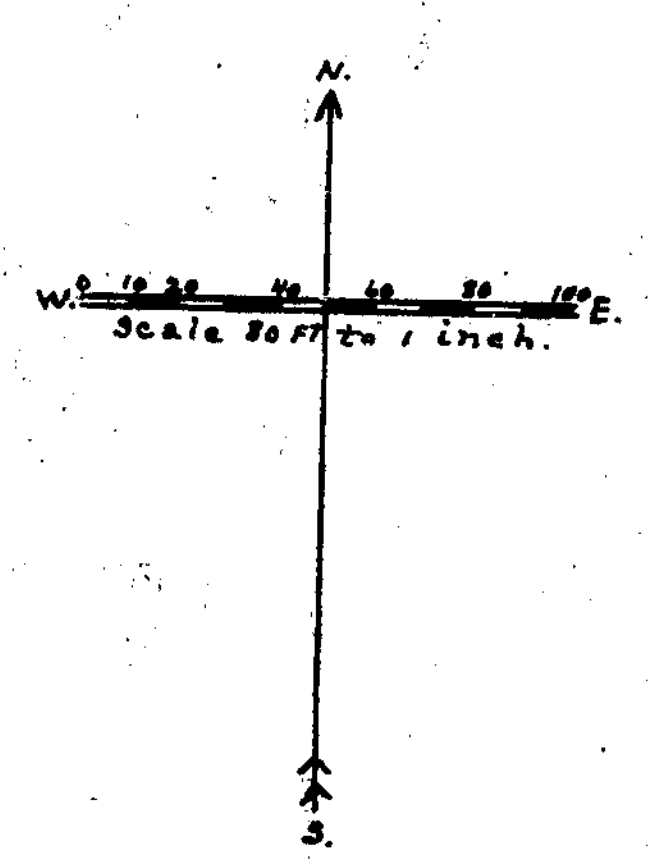

I. M. J. Hughes . . . . Clerk of the Council of TECUMSEH VILLAGE LENAWEE CO. MICH. do hereby certify that the annexed plat and dedication endorsed thereon was approved by the Council of said VILLAGE of TECUMSEH at a meeting of Council on the . 4th . . day of . . June . . . 1906.

In witness hereof I have hereunto signed my name officially and affixed the seal of said VILLAGE of TECUMSEH this . . 5th . . day of . . June . . 1906.

M. J. Hughes . . . . L. S.
Clerk of the Council of the VILLAGE of TECUMSEH.

DEDICATION

KNOW ALL MEN by these Presents, That I . . J. Rosten Curtis . . . . . (unmarried) as proprietor, have caused the land embraced in the annexed plat to be surveyed, laid out, and platted, to be known as WENONAH PARK an addition to TECUMSEH VILLAGE, LENAWEE CO. MICH. and that the streets and alleys as shown on said plat are hereby dedicated to the use of the public.

SIGNED AND SEALED IN PRESENCE OF
. . . . J. H. Smith . . . .
. . . . J. Q. Look . . . .

. . . J. Rosten Curtis . . . . . . [L.S.]

STATE OF . . Mich . . . .
County of . . Lenawee . . . . } S.S.

On this . 29" . . day of . May . . . 1906, before me, a . . Notary Public . . . . . in and for said county, personally came the above named J. Rosten Curtis known to me to be the person who executed the above dedication and acknowledged the same to be his free act and deed.

. . . J. H. Smith . . . . . [L.S.]
. . . . Notary Public . . . .

DESCRIPTION OF LAND PLATTED

The land embraced in the annexed plat of WENONAH PARK an addition to TECUMSEH VILLAGE, LENAWEE CO. MICHIGAN is described as follows: Commencing at a point in the west line of Evans St. said point located South 650.5 FT. and South 89°45' West 72 FT. from the quarter post on the East side of Section 33, Town 5 South, Range 4 East Meridian of Michigan and running thence South parallel with East line of said Section 33, 532 FT. thence South 89°45' West 600 FT. parallel with North line of lands now owned by the Sutton estate, thence North 532 FT. to North line of said lands, thence North 89°45' East 600 FT. to place of beginning.

SURVEYOR'S CERTIFICATE

I hereby certify that the plat hereon delineated is a correct one and that permanent monuments consisting of Oak stakes and iron pipes have been planted at points marked thus (x) stakes (o) iron pipes as thereon shown at all angles in the boundaries of the land platted, and at all intersections of streets or streets and alleys.

Examined and Approved
June 2, . 1906 . . . . . .
John F. Wilkinson . . . . .
Deputy Auditor General.

J. L. Richard
SURVEYOR.

STATE OF MICHIGAN
County of LENAWEE } S.S.

We . . . John A. Poucher . . . . Register of Deeds, and J. L. Richard . . . . . Surveyor, hereby certify that we have each carefully compared this copy with the original plat of WENONAH PARK an addition to TECUMSEH VILLAGE, LENAWEE CO. MICH. and that it is an exact copy thereof and of the whole of such original map or plat.

. . . John A. Poucher . . . . Register of Deeds.
. . . J. L. Richard . . . . Surveyor.

STATE OF MICHIGAN
County of LENAWEE } S.S.

We . John A. Poucher . . . . Register of Deeds, and J. L. Richard . . . . Surveyor, hereby certify that we have each carefully compared the annexed copy with the plat of WENONAH PARK an addition to TECUMSEH VILLAGE, LENAWEE CO. MICH. now of record in the office of said Register of Deeds, and that it is a true transcript therefrom and of the whole of such record.

. . . John A. Poucher . . . . Register of Deeds.
. . . J. L. Richard . . . . Surveyor.

REGISTER'S OFFICE
Lenawee County } ss
Received for Record the . . 9" . .
day of June A.D. 1906
at 4oo o'clock P. M. and Recorded
in Liber One of Plats on
Page 52
John A. Poucher Register.


CERTIFICATE WAS FURNISHED IN COMPLIANCE WITH SECTION 3957 COMPILED LAWS OF 1897

RECEIVED AND FILED.
IN AUDITOR GENERAL'S OFFICE,
July 23, 1906.
John F. Wilkinson
Deputy Auditor General

13591

ClibPDF - www.fastio.com

PLAT OF
WENONAH PARK.
AN ADDITION TO
TECUMSEH VILLAGE.
LENAWEE CO. MICHIGAN.

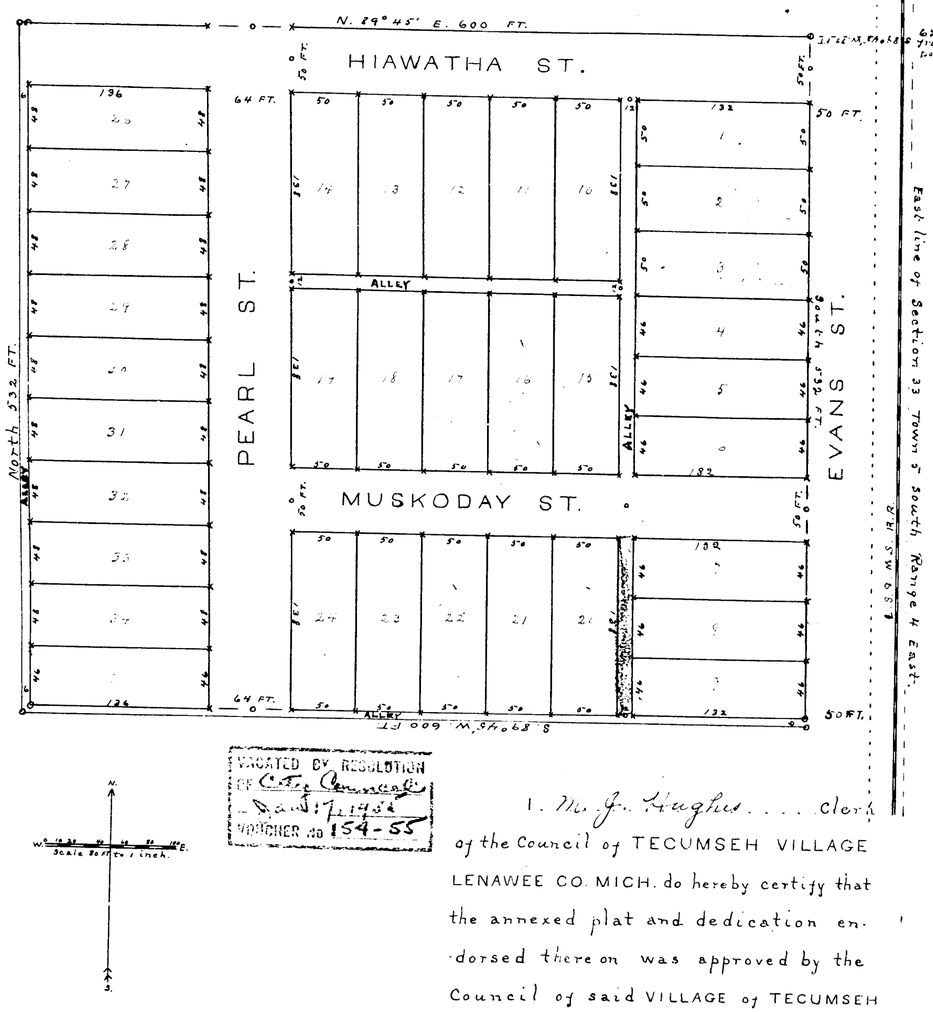

VACATED BY RESOLUTION OF C.T.C. Council
Sept 7, 1954
VOUCHER NO 154-55

I. M. J. Hughes . . . . clerk of the Council of TECUMSEH VILLAGE LENAWEE CO. MICH. do hereby certify that the annexed plat and dedication endorsed thereon was approved by the Council of said VILLAGE of TECUMSEH at a meeting of Council on the 4th day of June . . . 1906.

In witness hereof I have hereunto signed my name officially and affixed the seal of said VILLAGE of TECUMSEH this 5th day of June . . 1906.

M. J. Hughes . . . . L. S.

Clerk of the Council of the VILLAGE of TECUMSEH.

5872

DEDICATION

KNOW ALL MEN by these Presents, That I J. Rostein Curtis . . . . . (unmarried) as proprietor, have caused the land embraced in the annexed plat to be surveyed, laid out, and platted, to be known as WENONAH PARK an addition to TECUMSEH VILLAGE, LENAWEE CO. MICH. and that the streets and alleys as shown on said plat are here by dedicated to the use of the public.

SIGNED AND SEALED IN PRESENCE OF
J. H. Smith
F. R. Look

J. Rostein Curtis . . . . . [L.S.]

STATE OF Mich. }
County of Lenawee } S.S.

On this 29th day of May . . . 1906, before me, a Notary Public . . . . in and for said county, personally came the above named J. Rostein Curtis known to me to be the person who executed the above dedication and acknowledged the same to be his free act and deed.

J. H. Smith . . . . [L.S.]
Notary Public

DESCRIPTION OF LAND PLATTED

The land embraced in the annexed plat of WENONAH PARK an addition to TECUMSEH VILLAGE, LENAWEE CO. MICHIGAN is described as follows: Commencing at a point in the west line of Evans St. said point located South 650.5 FT. and South 89°45' West 72 FT. from the quarter post on the East side of Section 33, Town 5 South, Range 4 East Meridian of Michigan and running thence South parallel with East line of said Section 33, 532 FT. thence South 89°45' west 600 FT. parallel with North line of lands now owned by the Sutton estate, thence North 532 FT. to North line of said lands, thence North 89°45' East 600 FT. to place of beginning.

SURVEYOR'S CERTIFICATE

I hereby certify that the plat hereon delineated is a correct one and that permanent monuments consisting of Oak stakes and iron pipes have been planted at points marked thus (x) stakes (o) iron pipes as thereon shown at all angles in the boundaries of the land platted, and at all intersections of streets or streets and alleys.

J. L. Richard
SURVEYOR.

Examined and Approved
June 2, 1906
John F. Wilkinson
Deputy Auditor General.

STATE OF MICHIGAN }
County of LENAWEE } S.S.

We . . . John A. Poucher . . . . . Register of Deeds, and J. L. Richard . . . . . Surveyor, hereby certify that we have each carefully compared this copy with the original plat of WENONAH PARK an addition to TECUMSEH VILLAGE, LENAWEE CO. MICH. and that it is an exact copy thereof and of the whole of such original map or plat.

John A. Poucher . . . . . Register of Deeds.
J. L. Richard . . . . . Surveyor.

STATE OF MICHIGAN }
County of LENAWEE } S.S.

We . . John A. Poucher . . . . . Register of Deeds, and J. L. Richard . . . . Surveyor, hereby certify that we have each carefully compared the annexed copy with the plat of WENONAH PARK an addition to TECUMSEH VILLAGE, LENAWEE CO. MICH. now of record in the office of said Register of Deeds, and that it is a true transcript therefrom and of the whole of such record.

John A. Poucher . . . . Register of Deeds.
J. L. Richard . . . . . Surveyor.

REGISTER'S OFFICE
Lenawee County } ss
Received for Record the 9th
day of June A.D. 1906
at 11 o'clock A.M. and Recorded
in Liber One of Plats on
Page 52
John A. Poucher Register.

CERTIFICATE NOT FURNISHED IN COMPLIANCE WITH SECTION 3957 COMPILED LAWS OF 1897

RECEIVED AND FILED.
IN AUDITOR GENERAL'S OFFICE,
July 23 1906
John F. Wilkinson
Deputy Auditor General.

13591

ClibPDF - www.fastio.com