


REGISTRAR'S OFFICE
 Lenawee County
 Received for Record the 28th
 day of June A.D. 1906
 at 11:00 o'clock A.M. and Recorded
 in Liber one of Plats on
 Page 53
 John A. Pouchers

PROPER CERTIFICATE WAS FURNISHED
 IN COMPLIANCE WITH SECTION 2007 CON-
 ST. LAWS OF 1897

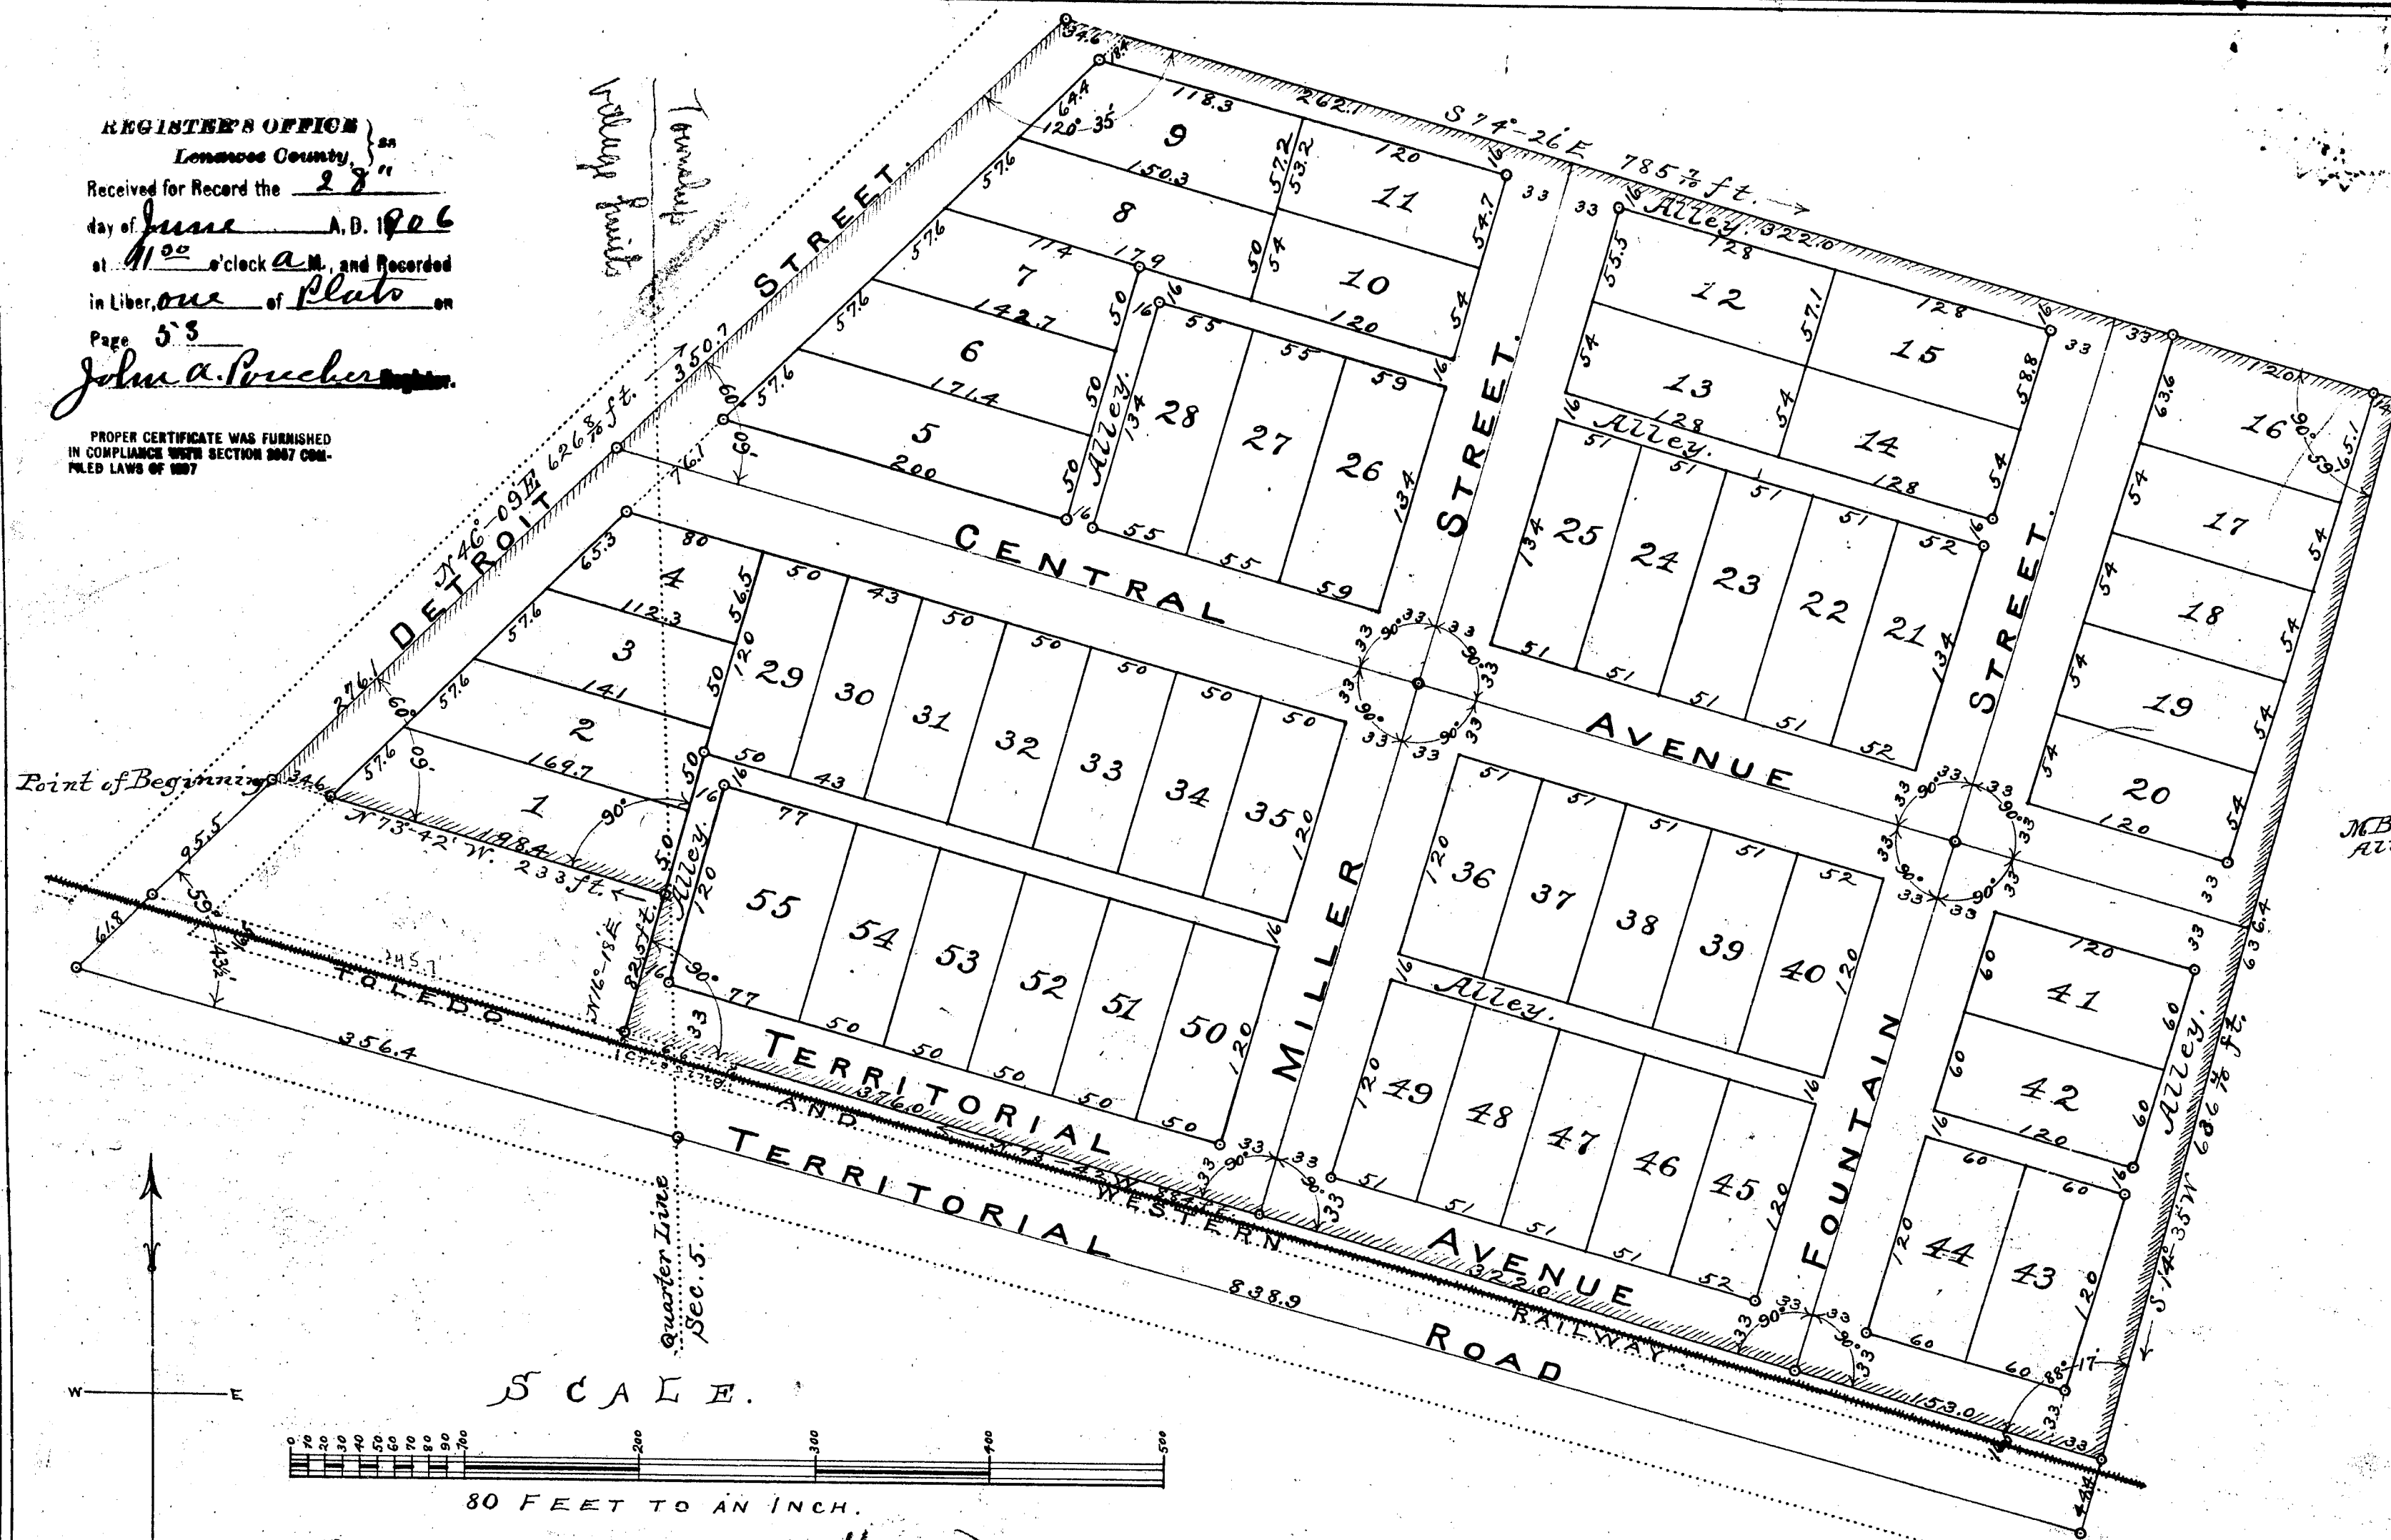

(Part in Morenci Village Township)
 Part
PLAT
 OF
MAPLEWOOD ADDITION
 TO
MORENCI,
LENAWEE COUNTY
MICHIGAN

1906.

RECEIVED AND FILED.
 IN AUDITOR GENERAL'S OFFICE.
 July 23, 1906
 John A. Pouchers
 Deputy Auditor General

STATE OF MICHIGAN, ss. John A. Pouchers
 County of Lenawee, Register of Deeds,
 and John C. Grim, Surveyor, hereby certify
 that we have each carefully compared this copy
 with the original plat of Maplewood Addition
 to Morenci, and that it is an exact copy thereof
 and of the whole of such original map or plat.
John A. Pouchers Register of Deeds.
John C. Grim Surveyor.

STATE OF MICHIGAN, ss. John A. Pouchers
 County of Lenawee, Register of Deeds,
 and John C. Grim, Surveyor, hereby certify that
 we have each carefully compared the annexed
 copy with the plat of Maplewood Addition to
 Morenci, now of record in the office of said Register
 of Deeds, and that it is a true transcript therefrom
 and of the whole of such record.
John A. Pouchers Register of Deeds.
John C. Grim Surveyor.

DEDICATION.

Know All Men by these Presents, That we
M.B. Hoyt as proprietor, and Addie A. Hoyt his wife
 by M.B. Hoyt her Atty in fact, have caused the land
 embraced in the annexed plat to be surveyed,
 laid out and platted, to be known as Maplewood
 Addition, and that the streets and alleys as
 shown on said plat are hereby dedicated to the
 use of the public.

M.B. Hoyt Copy Seal

Addie A. Hoyt Copy Seal

Signed and sealed in presence of,

Burton L. Hart

Charles W. Chase

STATE OF MICHIGAN, ss. On this 9th day of
 June, 1906, before me, a Notary Public in and
 for said county, personally came the above
 named M.B. Hoyt and Addie A. Hoyt his wife, by
M.B. Hoyt her Atty in fact, known to me to be the persons who
 executed the above dedication and acknowledged
 the same to be their free act and deed.

Burton L. Hart

Notary Public Lenawee County, Mich.
 My Commission Expires Dec. 23rd 1908.

DESCRIPTION OF LAND PLATTED.

The land embraced in the annexed plat of
 Maplewood Addition, being a part of Section 5,
 Town 9 South, Range 2 East, Michigan Meridian,
 is described as follows: Begin at an iron
 stake, situated at the intersection of the
 center of the Territorial Road with the quarter
 line running north and south through said
 section five, and 386 $\frac{1}{2}$ feet south of the
 center of the same, thence N. 74° 07' W. 356 $\frac{1}{2}$ feet
 to an iron stake at the intersection of the
 Territorial and Angling Roads, thence
 N. 46° 09' E. 157 $\frac{1}{2}$ feet to the commencing point,
 marked by an iron stake, thence N. 46° 09' E. 62 $\frac{1}{2}$
 feet to an iron stake, thence S. 74° 26' E. 785 $\frac{1}{2}$
 feet to an iron stake, thence S. 14° 35' W. 636 $\frac{1}{2}$
 feet to an iron stake on the north line of the
 Toledo and Western Railway lands, thence
 N. 73° 42' W. 884 feet to an iron stake, thence
 N. 16° 18' E. 82 $\frac{1}{2}$ feet to an iron stake, thence
 N. 73° 42' W. 233 feet to the commencing point,
 containing 13 $\frac{1}{2}$ acres of land.

I hereby certify that the plat hereon
 delineated is a correct one, and that
 permanent monuments, consisting of iron
 stakes, have been planted at points marked
 thus, o as hereon shown at all angles in
 the boundaries of the land platted, and at
 all intersections of streets or streets
 and alleys.
John C. Grim
 June 6th 1906. Surveyor.

Examined and approved June 26th 1906.

John H. Wilkinson
 Deputy Auditor General.

State of Michigan, ss. I hereby certify that at a meeting
 of the Council of said Village
 of Morenci, held on June 27th
 1906, this plat and dedication of
 Maplewood Addition, to Morenci as made by M.B. Hoyt
 and Addie A. Hoyt his wife, was by resolution
 approved, accepted and adopted as far as the
 same lies within the corporate limits of said
 village.
Burton L. Hart
 Dated June 27th 1906. Clerk of said Village
 of Morenci.
 Copy Seal

13592

REGISTER'S OFFICE
Lenawee County
Received for Record the 28th
day of June A.D. 1906
at 11:00 o'clock A.M. and Recorded
in Liber one of Plats on
Page 53
John A. Paucher, Register.

PROVER CERTIFICATE WAS FURNISHED
IN COMPLIANCE WITH SECTION 2067 COM-
PILED LAWS OF 1907



(Part in Morenci Village
Township
Part in
PLAT

OF
MAPLEWOOD ADDITION
TO
MORENCI,
LENAWEE COUNTY
MICHIGAN

1906.

RECEIVED AND FILED
IN AUDITOR GENERAL'S OFFICE,
July 23, 1906

John A. Paucher, Register of Deeds.
John C. Grim, Surveyor.

STATE OF MICHIGAN, } ss. John A. Paucher
County of Lenawee, } Register of Deeds,
and John C. Grim, Surveyor, hereby certify
that we have each carefully compared this copy
with the original plat of Maplewood Addition to
Morenci, and that it is an exact copy thereof
and of the whole of such original map or plat.
John A. Paucher, Register of Deeds.
John C. Grim, Surveyor.

STATE OF MICHIGAN, } ss. John A. Paucher
County of Lenawee, } Register of Deeds,
and John C. Grim, Surveyor, hereby certify that
we have each carefully compared the annexed
copy with the plat of Maplewood Addition to
Morenci, now of record in the office of said Register
of Deeds, and that it is a true transcript therefrom
and of the whole of such record.
John A. Paucher, Register of Deeds.
John C. Grim, Surveyor.

DEDICATION.

Know All Men by these Presents, That we
M.B. Hoyt as proprietor, and Addie A. Hoyt his wife
M.B. Hoyt her ally in fact, have caused the land
embraced in the annexed plat to be surveyed,
laid out and platted, to be known as Maplewood
Addition, and that the streets and alleys as
shown on said plat are hereby dedicated to the
use of the public.

M.B. Hoyt Copy Seal

Addie A. Hoyt Copy Seal

Signed and sealed in presence of,

Burton L. Hart

Charles W. Chase

STATE OF MICHIGAN, } ss. On this 9th day of
County of Lenawee, } June, 1906, before me, a Notary Public in and
for said county, personally came the above
named M.B. Hoyt and Addie A. Hoyt his wife, by
M.B. Hoyt her ally in fact, known to me to be the persons who
executed the above dedication and acknowledged
the same to be their free act and deed.

Burton L. Hart

Notary Public Lenawee County, Mich.
My Commission expires Dec. 23rd 1908.

DESCRIPTION OF LAND PLATTED.

The land embraced in the annexed plat of
Maplewood Addition, being a part of Section 5,
Town 9 South, Range 2 East, Michigan Meridian,
is described as follows: Begin at an iron
stake, situated at the intersection of the
center of the Territorial Road with the quarter
line running north and south through said
section five, and 386 $\frac{1}{2}$ feet south of the
center of the same, thence N. 74° 07' W. 356 $\frac{1}{2}$ feet
to an iron stake at the intersection of the
Territorial and Angling Roads, thence
N. 46° 09' E. 157 $\frac{1}{2}$ feet to the commencing point,
marked by an iron stake, thence N. 46° 09' E. 626 $\frac{1}{2}$
feet to an iron stake, thence S. 74° 26' E. 785 $\frac{1}{2}$
feet to an iron stake, thence S. 14° 35' W. 636 $\frac{1}{2}$
feet to an iron stake on the north line of the
Toledo and Western Railway lands, thence
N. 73° 42' W. 884 feet to an iron stake, thence
N. 16° 18' E. 82 $\frac{1}{2}$ feet to an iron stake, thence
N. 73° 42' W. 233 feet to the commencing point,
containing 13 $\frac{1}{2}$ acres of land.

I hereby certify that the plat hereon
delineated is a correct one, and that
permanent monuments, consisting of iron
stakes, have been planted at points marked
thus, as hereon shown at all angles in
the boundaries of the land platted, and at
all intersections of streets or streets
and alleys. John C. Grim.
June 6th 1906. Surveyor.

Examined and approved June 26th 1906.

John W. Wilkinson
Deputy Auditor General.

State of Michigan, } ss. I hereby certify that at a meeting
County of Lenawee, } of the Council of said Village
Village of Morenci, } of Morenci, held on June 27th
1906, this plat and dedication of
Maplewood Addition to Morenci as made by M.B. Hoyt
and Addie A. Hoyt his wife, was by resolution
approved, accepted and adopted as far as the
same lies within the corporate limits of said
village.
Dated June 27th 1906. Burton L. Hart
Clerk of said Village
of Morenci.
Copy Seal

13592