


PLAT OF COLLEGE TERRACE. AN ADDITION TO ADRIAN CITY, MICHIGAN.

REGISTER'S OFFICE
Lenawee County, Mich.
Received for Record the 9th
day of July A.D. 1906
at 10:30 A.M. and Recorded
in Liber, one of Plats on
Page 54
John A. Pouchier, Register.

PROPER CERTIFICATE WAS FURNISHED
IN COMPLIANCE WITH SECTION 3957 COM-
PILED LAWS OF 1897

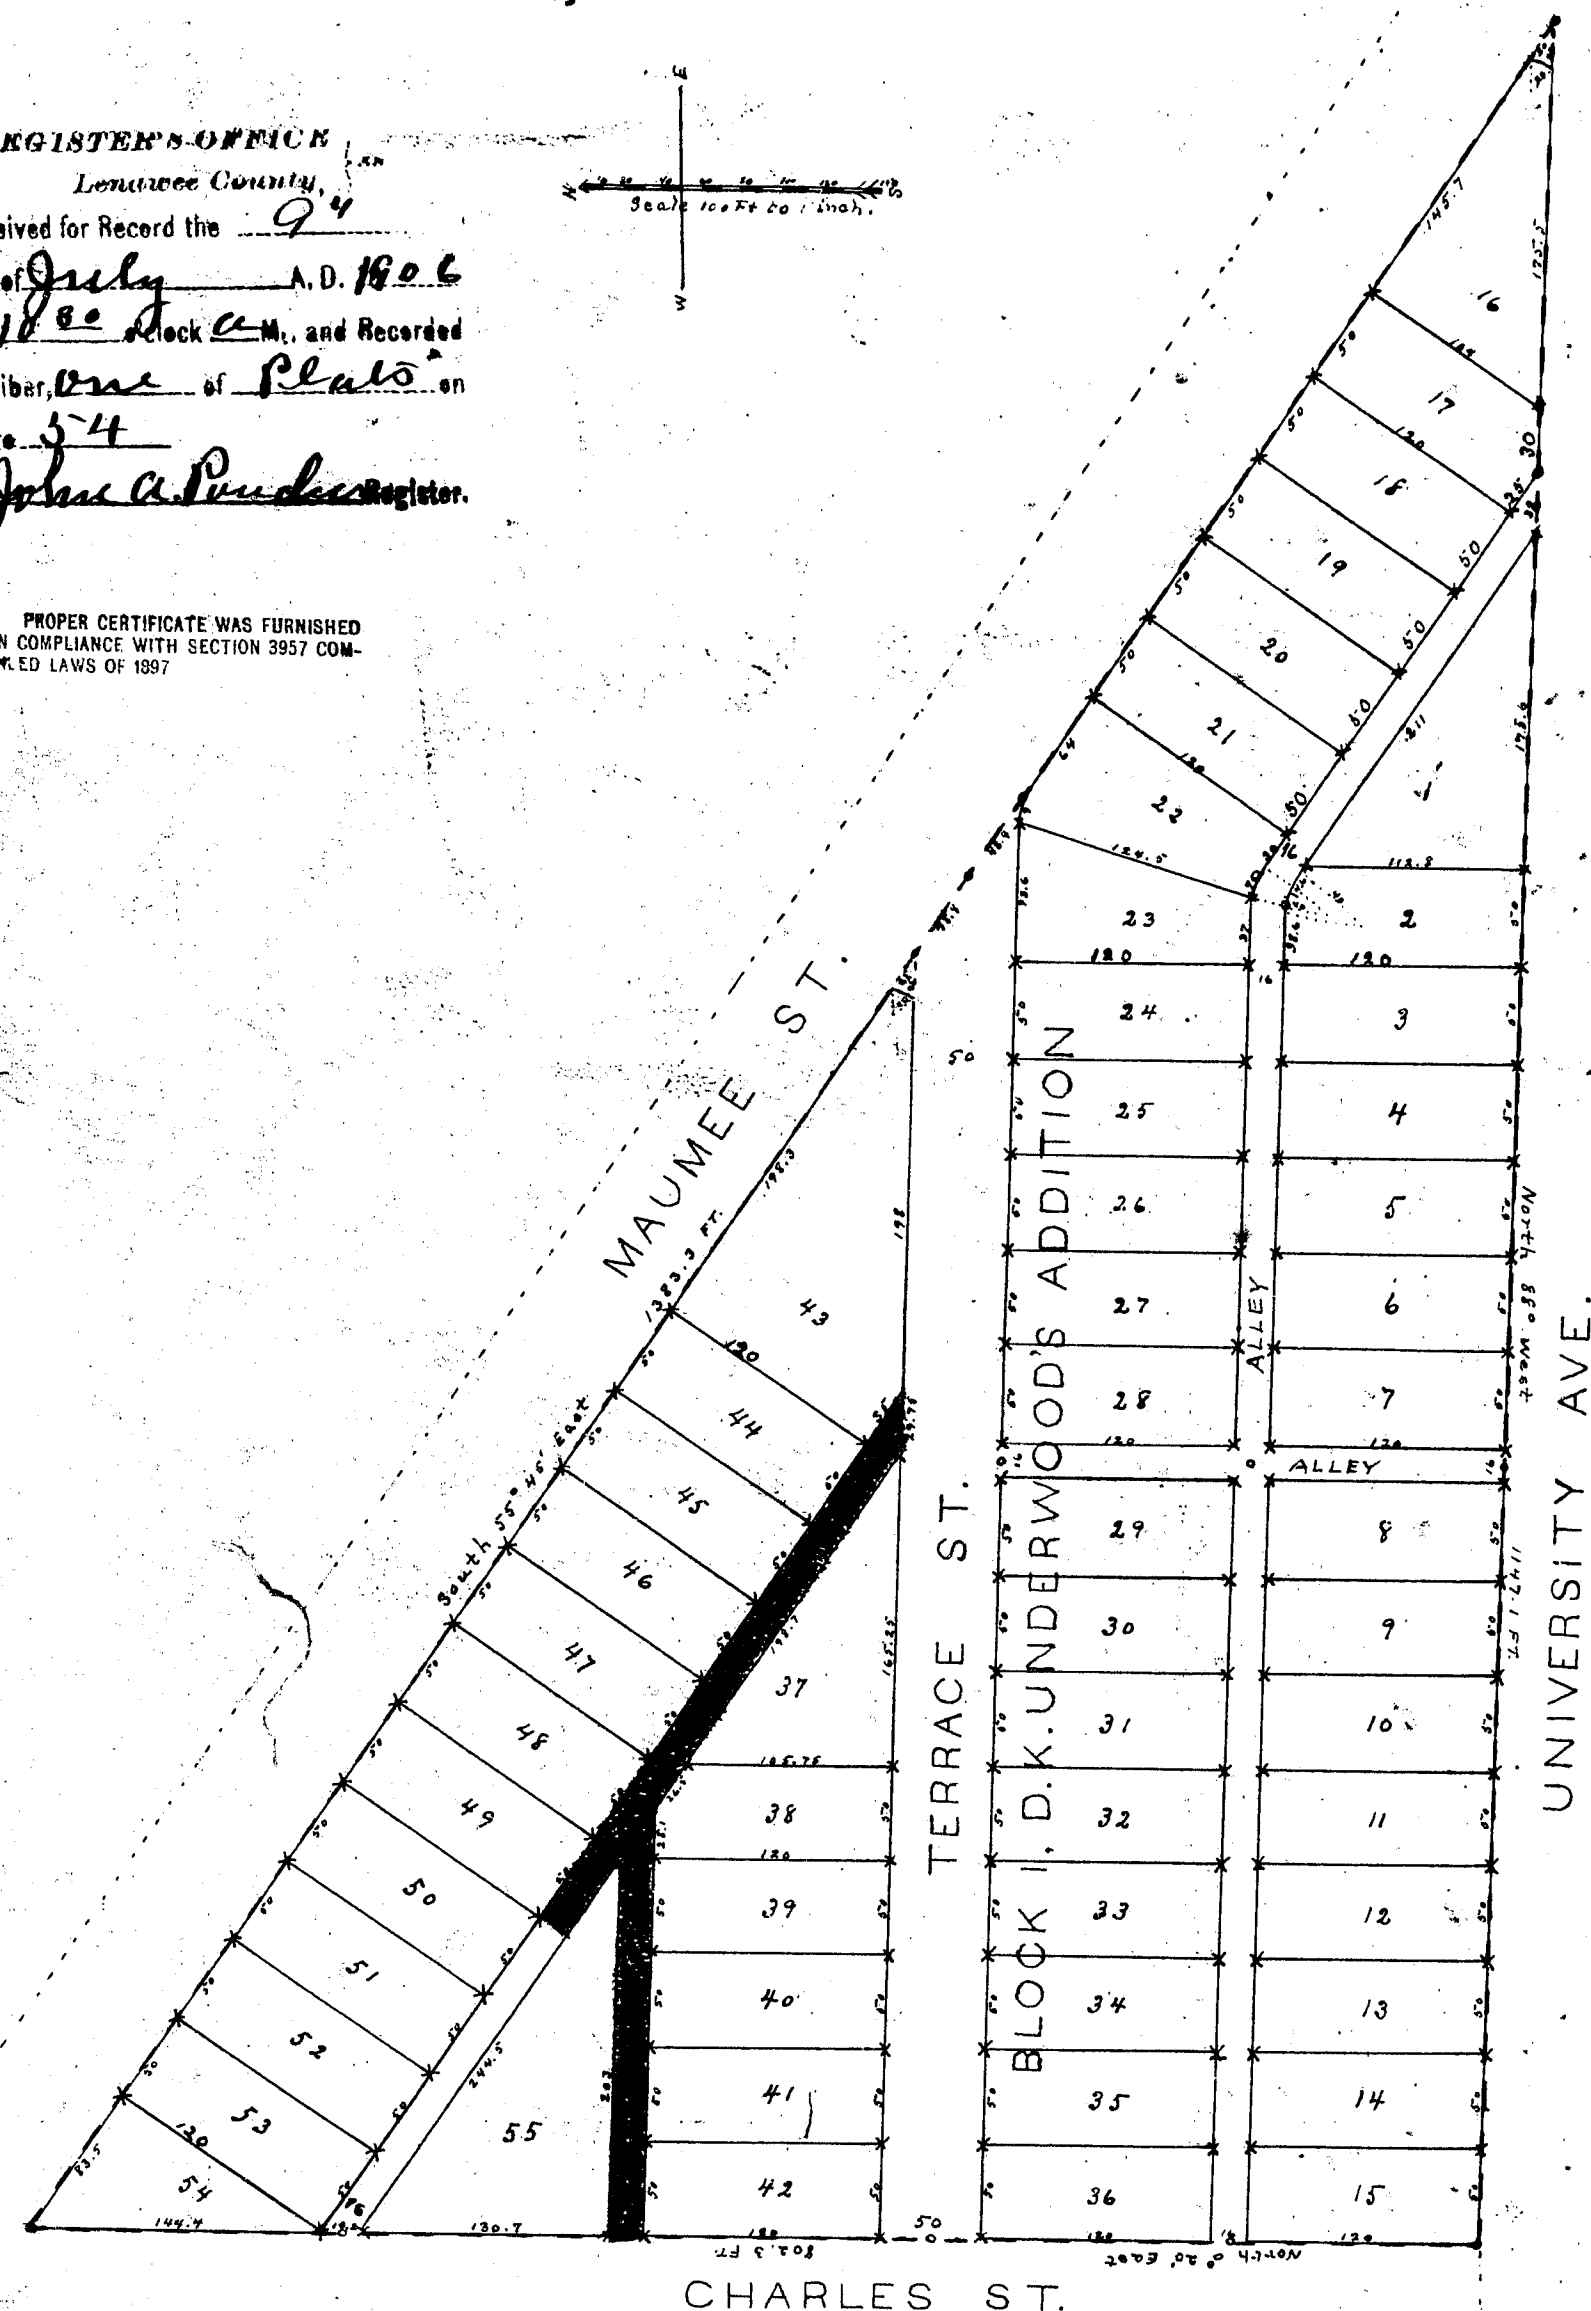

VACATED BY RESOLUTION
OF CITY COMMISSIONERS
March 24, 1912
VOUCHER No. 871-47

West line of S.W. 1/4 Section 34 Township 6 South Range 2 East
9.5° 20' West

5862

DEDICATION

KNOW ALL MEN by these Presents, That I, *Crafton Johnson*, as proprietor, *unmarried*, have caused the land embraced in the annexed plat to be surveyed, laid out and platted, to be known as COLLEGE TERRACE, an addition to ADRIAN CITY, MICHIGAN, and that the street and alleys as shown on said plat are hereby dedicated to the use of the public.

SIGNED AND SEALED IN PRESENCE OF

E. B. Shrivick

Fred Larch Dutton

Crafton Johnson

[L.S.]

[L.S.]

STATE OF *Indiana*

County of *Johnson*

Notary Public

On this *5th* day of *June*, 1906, before me, a *Notary Public* in and for said county, personally came the above named *Crafton Johnson*, *unmarried*, known to me to be the person who executed the above dedication and acknowledged the same to be his free act and deed.

My Commission expires May 23, 1907.

E. A. McAlpin

[L.S.]

Notary Public

DESCRIPTION OF LAND PLATTED.

The land embraced in the annexed plat of COLLEGE TERRACE, an addition to ADRIAN CITY, LENAWEE COUNTY, MICHIGAN, is described as follows: Commencing at a point in the east line of Charles Street as recorded in Plat of D.K. UNDERWOOD'S ADDITION TO ADRIAN CITY, said point located East 344.52 FT. and North 0° 20' East 1163.25 FT. from the Southwest corner of Section 34 Township 6 South Range 2 East Meridian of Michigan, and running North 0° 20' East to the south line of Maumee Street, thence south 55° 45' East 1383.3 FT. along said line to the North line of University Avenue, thence north 55° west 1147.1 FT. along said line to the place of beginning. The above described land is recorded as Block 1, of D.K. UNDERWOOD'S ADDITION TO ADRIAN CITY.

SURVEYOR'S CERTIFICATE.

I hereby certify that the plat hereon delineated is a correct one, and that permanent monuments, consisting of oak stakes and iron pipes have been planted at points marked thus (+) stakes (o) iron pipes as there on shown at all angles in the boundaries of the land platted and at all intersections of streets, or streets and alleys.

EXAMINED AND APPROVED

John A. Pouchier
John F. Wilkinson
Deputy Auditor General

J. L. Richard

SURVEYOR.

STATE OF MICHIGAN

County of LENAWEE

We *John A. Pouchier* Register of Deeds, and *J. L. Richard* Surveyor, hereby certify that we have each carefully compared this copy with the original plat of COLLEGE TERRACE an addition to ADRIAN CITY, MICHIGAN and that it is an exact copy thereof and of the whole of such original map or plat.

John Mawdsley, clerk of the Council of ADRIAN CITY, LENAWEE CO. MICHIGAN, do hereby certify that the annexed plat and dedication endorsed thereon was approved by the Council of said CITY of ADRIAN at a meeting of Council on the *6th* day of *July*, 1906.

In witness hereof I have hereunto signed my name officially and affixed the seal of said CITY of ADRIAN this *7th* day of *July*, 1906.

John Mawdsley
Clerk of the Council of the CITY of ADRIAN.

[L.S.]

STATE OF MICHIGAN

County of LENAWEE

We *John A. Pouchier* Register of Deeds and *J. L. Richard* Surveyor, hereby certify that we have each carefully compared the annexed copy with the plat of COLLEGE TERRACE an addition to ADRIAN CITY, MICHIGAN now of record in the office of said Register of Deeds, and that it is a true transcript therefrom and of the whole of such record.

John A. Pouchier

Register of Deeds.

J. L. Richard

Surveyor.

RECEIVED AND FILED.
IN AUDITOR GENERAL'S OFFICE,

July 23, 1906
John F. Wilkinson
Deputy Auditor General.


Deputy Auditor General.

13593

PLAT OF COLLEGE TERRACE. AN ADDITION TO ADRIAN CITY, MICHIGAN.

REGISTER'S OFFICE
Lenawee County,
Received for Record the 24th
day of July A.D. 1906
at 10:30 o'clock A.M. and Recorded
in Liber. One of Plats on
Page 54
John A. Pouchen, Register.

PROPER CERTIFICATE WAS FURNISHED
IN COMPLIANCE WITH SECTION 3957 COM-
PILED LAWS OF 1906.

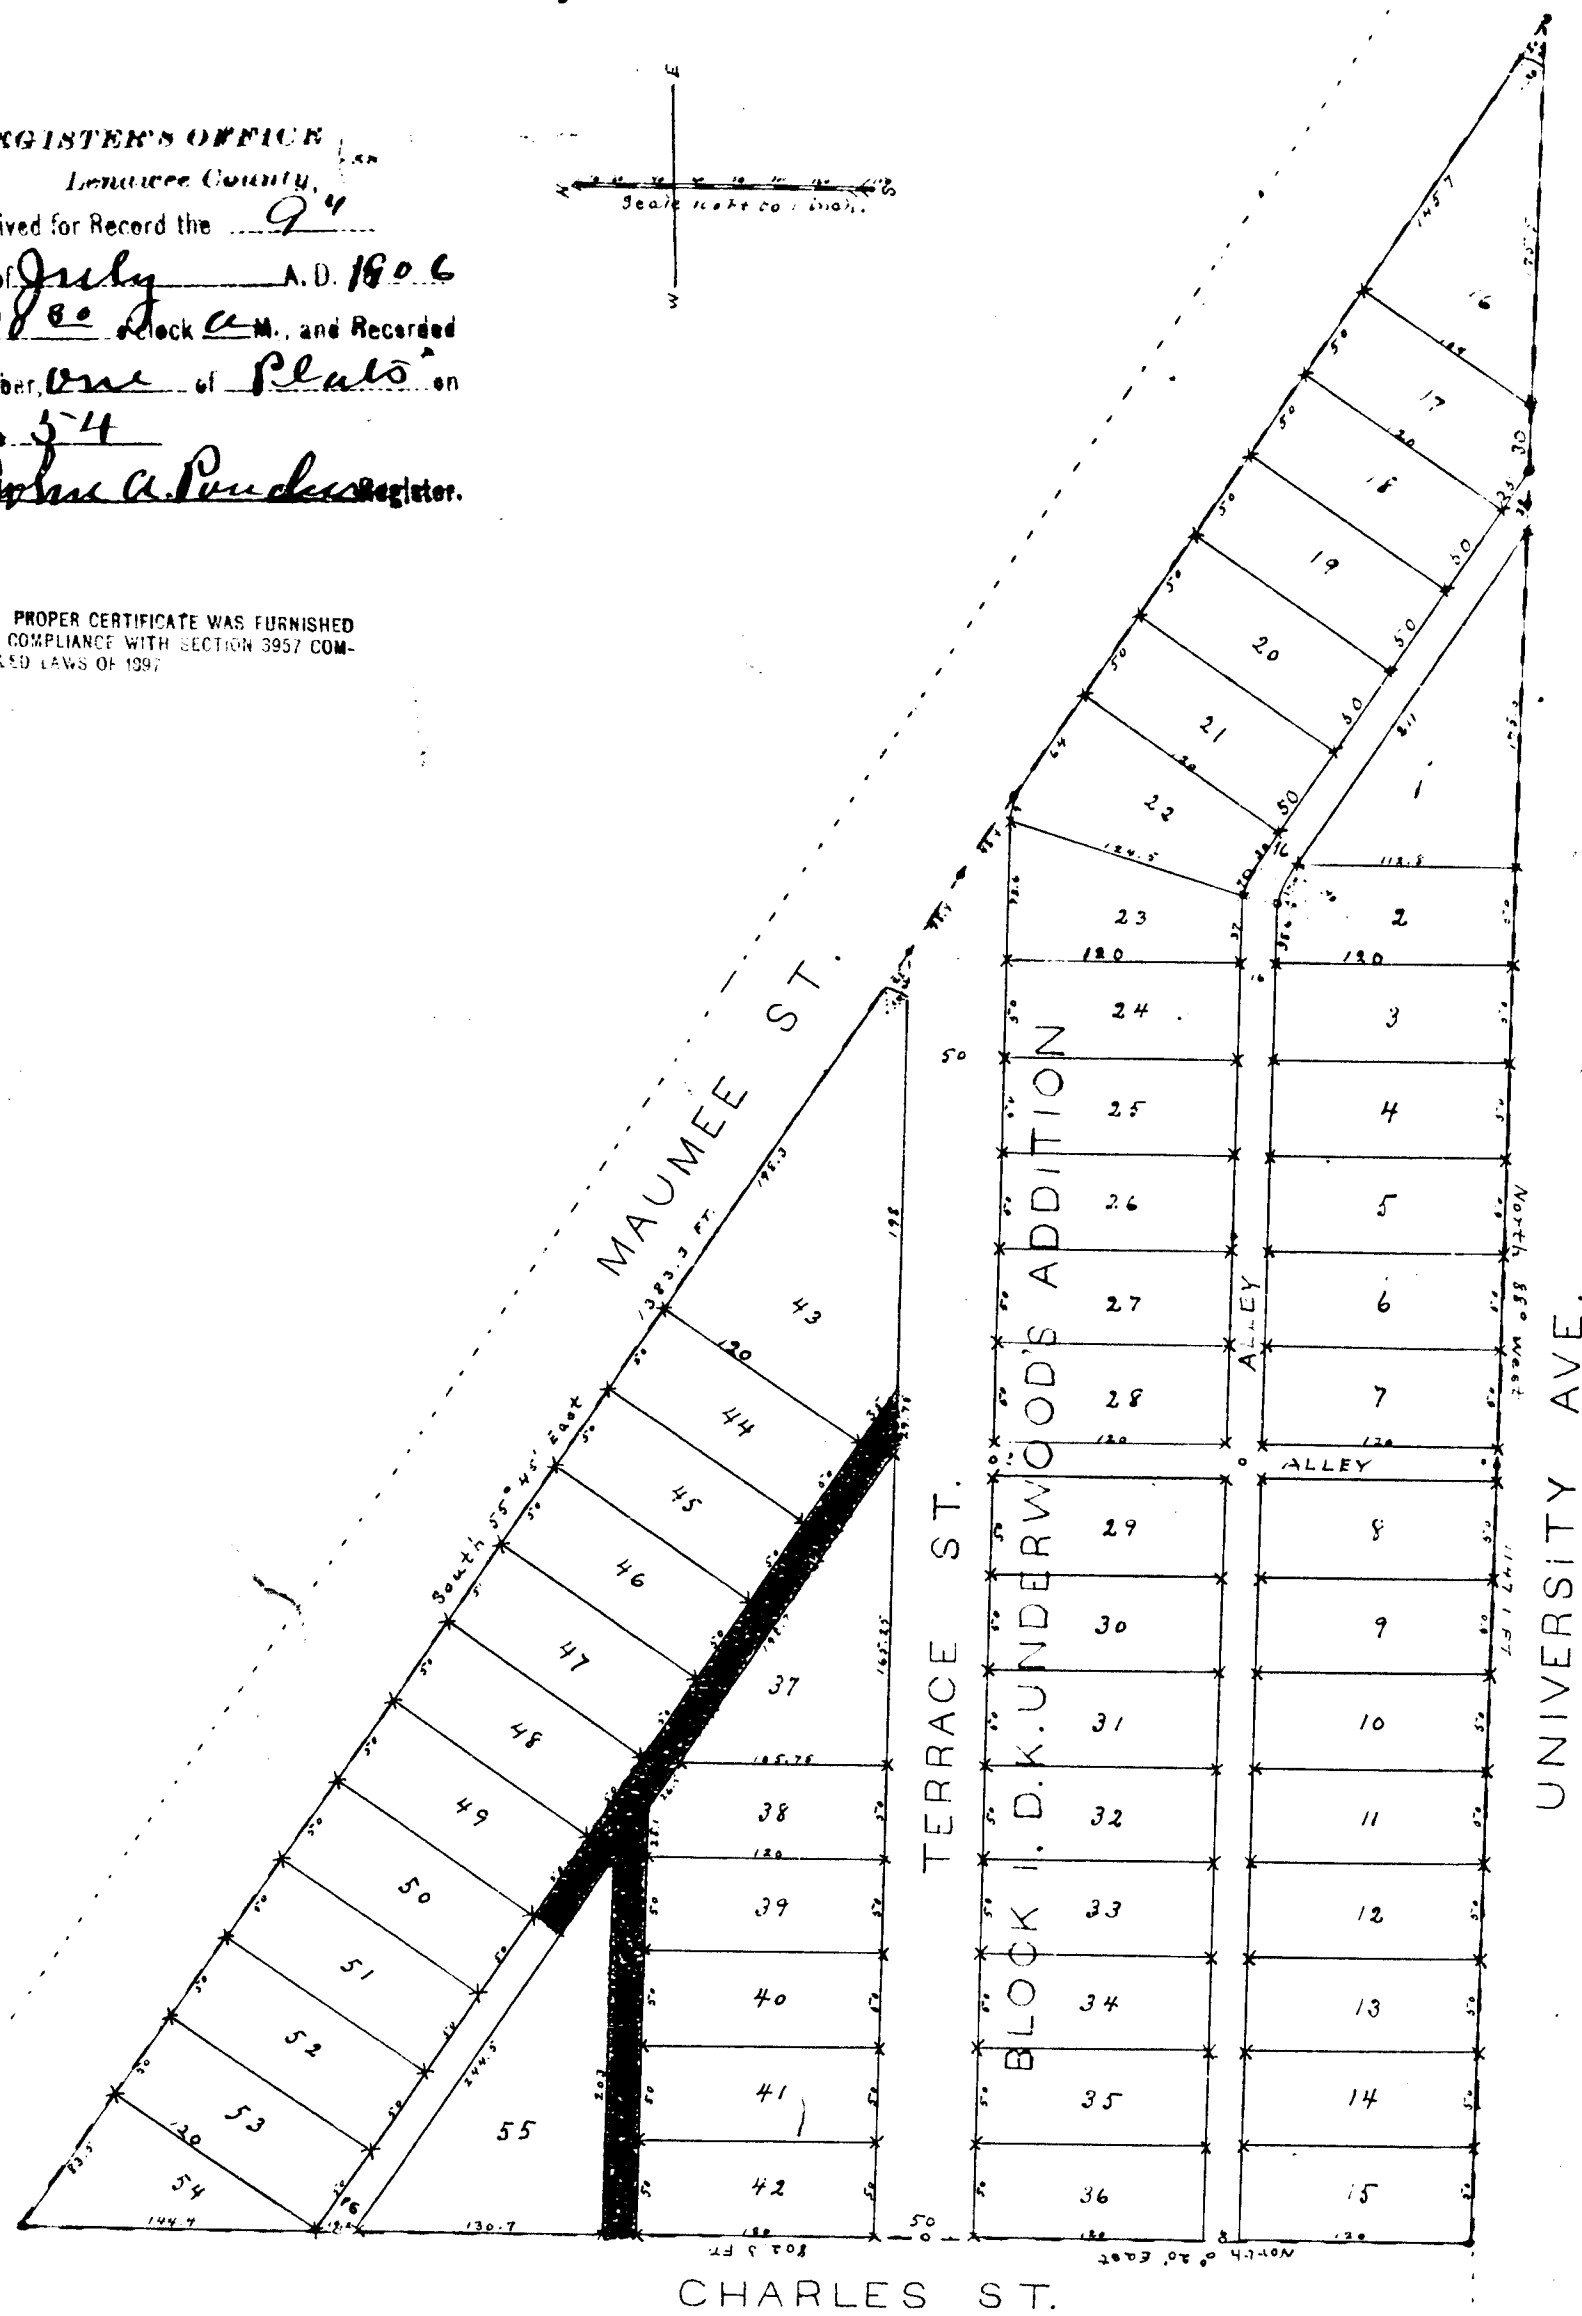

VACATED BY RESOLUTION
OF CITY COUNCIL
November 24, 1917
Voucher No. 874-41

KNOW ALL MEN by these Presents, That I, *Grafton Johnson*, as proprietor, unmarried, have caused the land embraced in the annexed plat to be surveyed, laid out and platted, to be known as COLLEGE TERRACE, an addition to ADRIAN CITY, MICHIGAN, and that the street and alleys as shown on said plat are hereby dedicated to the use of the public.

SIGNED AND SEALED IN PRESENCE OF

E. B. Shilnick
Frank Larch Dutton

Grafton Johnson [L.S.]
[L.S.]

STATE OF *Indiana*

County of *Johnson* S.S. On this *5th* day of *June*, 1906, before me, a Notary Public, in and for said county, personally came the above named *Grafton Johnson*, unmarried, known to me to be the person who executed the above dedication and acknowledged the same to be his free act and deed.

E. A. McAlpin [L.S.]
Notary Public

DESCRIPTION OF LAND PLATTED.

The land embraced in the annexed plat of COLLEGE TERRACE, an addition to ADRIAN CITY, LENAWEE COUNTY, MICHIGAN, is described as follows: Commencing at a point in the east line of Charles Street as recorded in Plat of D.K. UNDERWOOD'S ADDITION TO ADRIAN CITY, said point located East 344.52 FT. and North 0°20' East 1163.25 FT. from the southwest corner of Section 34 Township 6 South Range 3 East Meridian of Michigan, and running North 0°20' East to the south line of Maumee Street, thence south 55°45' East 1283.3 FT. along said line to the North line of University Avenue, thence north 55° West 1147.1 FT. along said line to the place of beginning. The above described land is recorded as Block 1, of D.K. UNDERWOOD'S ADDITION TO ADRIAN CITY.

SURVEYOR'S CERTIFICATE.

I hereby certify that the plat hereon delineated is a correct one, and that permanent monuments, consisting of oak stakes and iron pipes have been planted at points marked thus (+) stakes (o) iron pipes as there on shown at all angles in the boundaries of the land platted and at all intersections of streets, or streets and alleys.

EXAMINED AND APPROVED

John A. Pouchen
John A. Pouchen
Deputy Auditor General

J. L. Richard
SURVEYOR.

STATE OF MICHIGAN S.S.

County of LENAWEE We *John A. Pouchen* Register of Deeds, and *J. L. Richard* Surveyor, hereby certify that we have each carefully compared this copy with the original plat of COLLEGE TERRACE an addition to ADRIAN CITY, MICHIGAN and that it is an exact copy thereof and of the whole of such original map or plat.

John A. Pouchen Register of Deeds.
J. L. Richard Surveyor.

STATE OF MICHIGAN S.S.

County of LENAWEE We *John A. Pouchen* Register of Deeds and *J. L. Richard* Surveyor, hereby certify that we have each carefully compared the annexed copy with the plat of COLLEGE TERRACE an addition to ADRIAN CITY MICHIGAN now of record in the office of said Register of Deeds, and that it is a true transcript therefrom and of the whole of such record.

John A. Pouchen Register of Deeds.
J. L. Richard Surveyor.

I, *John Mawdsley*, clerk of the Council of ADRIAN CITY, LENAWEE CO. MICHIGAN, do hereby certify that the annexed plat and dedication endorsed thereon was approved by the Council of said CITY of ADRIAN at a meeting of Council on the 6th day of July, 1906. In witness hereof I have here unto signed my name officially and affixed the seal of said CITY of ADRIAN this 7th day of July, 1906.

[L.S.] *John Mawdsley*
clerk of the Council of
the CITY of ADRIAN.

RECEIVED AND FILED
IN AUDITOR GENERAL'S OFFICE,

John A. Pouchen
Deputy Auditor General

13593

Deputy Auditor General.