


PLAT OF
SUNNY SIDE ADDITION.
TO
ADRIAN CITY.
LENAWEE CO. MICH.

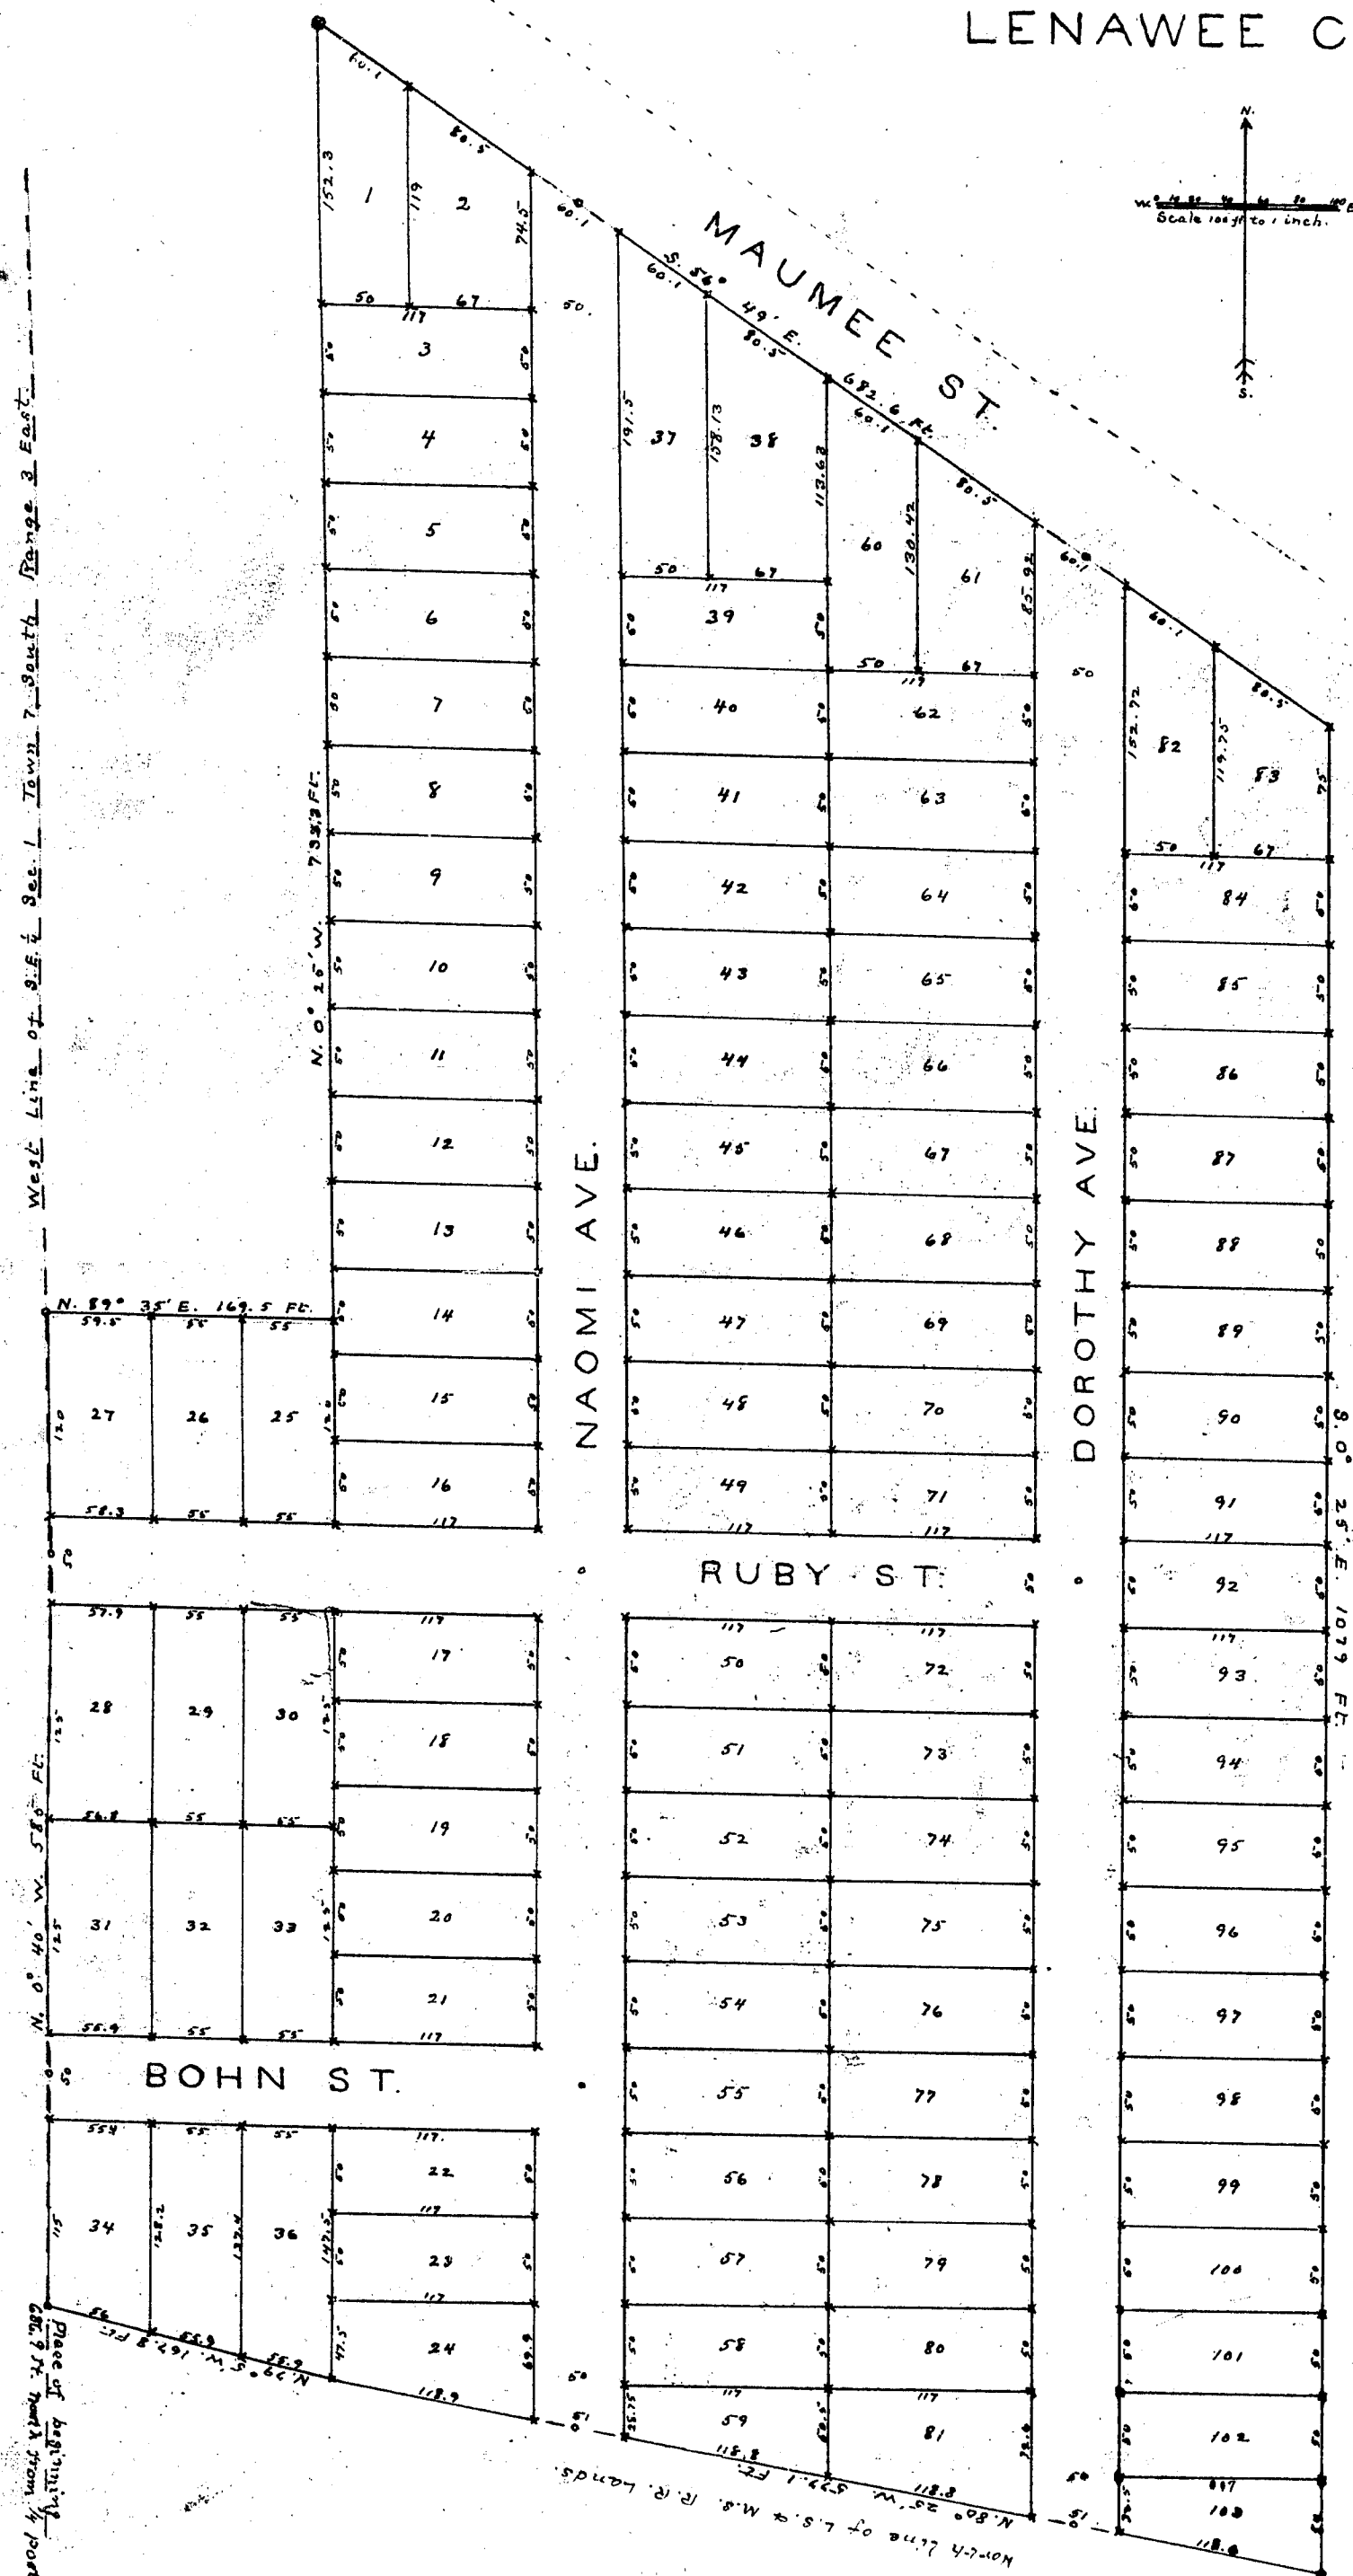

DEDICATION

KNOW ALL MEN by these Presents, That I, Lydia J. Fuller, as proprie-
have caused the land embraced in the annexed plat to be surveyed, laid out and platted, to be known as SUNNY
SIDE ADDITION TO ADRIAN CITY, LENAWEE CO. MICH. and that the streets as shown on said plat
hereby dedicated to the use of the public.

SIGNED AND SEALED IN PRESENCE OF

Matilda Mutschel }
J. L. Richard } Lydia J. Fuller [L.S.]

STATE OF MICHIGAN. } S.S.

County of Lenawee } On this 20th day of August, 1906, before me, a

Notary Public in and for said county, personally came the above named Lydia J. Fuller, known to me to be the person who executed the above dedication and ac-
knowledgeed the same to be her free act and deed.

Allice B. Angell, Notary Public
Commission expires Apr. 16, '07

DESCRIPTION OF LAND PLATTED.

The land embraced in the annexed plat of SUNNY SIDE ADDITION TO ADRIAN CITY, LENAWEE
CO. MICH. is described as follows: Commencing at a point in the west line of the South East Quarter
of Section 1, Town 7 South, Range 3 East Meridian of Michigan, said point located 686.9 Ft. from the south
west corner of said Quarter Sec. at the North line of lands owned by the L.S. & M.S. R.R. Co. and running
N. 0° 40' W. along said west line of South East Quarter Sec. 1, 585 Ft. thence N. 89° 35' East 169.5 Ft. thence N. 0° 25'
west 732.2 Ft. to the South line of Maumee St. thence South 56° 49' East along the south line of Maumee St. 682.6 Ft.
thence South 0° 25' East 1079 Ft. to the North Line of R.R. land, thence North 80° 25' West 577.1 Ft. thence North 79°
5' West 167.8 Ft. to the place of beginning.

SURVEYOR'S CERTIFICATE.

I hereby certify that the plat hereon delineated is a correct one, and that permanent monuments, con-
sisting of Oak stakes and iron pipes have been planted at points marked thus (x) Oak stakes, (o) iron pipes as
thereon shown at all angles in the boundaries of the land platted, and at all intersections of streets.

Examined and Approved.
August 25, 1906
John F. Wilkinson
Deputy Auditor General.

STATE OF MICHIGAN } S.S.

County of LENAWEE

we John A. Poucher Register of Deeds, and
J. L. Richard Surveyor, hereby certify that we have each carefully compared this copy with
the original plat of SUNNY SIDE ADDITION TO ADRIAN CITY, LENAWEE CO. MICH. and that it is an exact
copy thereof and of the whole of such original map or plat.

John A. Poucher Register of Deeds.
J. L. Richard Surveyor.

STATE OF MICHIGAN } S.S.

County of LENAWEE

we John A. Poucher Register of Deeds, and
J. L. Richard Surveyor, hereby certify that we have each carefully compared the annexed copy
with the plat of SUNNY SIDE ADDITION TO ADRIAN CITY, LENAWEE CO. MICH. now of record in the office of
said Register of Deeds, and that it is a true transcript therefrom and of the whole of such record.

John A. Poucher Register of Deeds.
J. L. Richard Surveyor.

PROPER CERTIFICATE WAS FURNISHED
IN COMPLIANCE WITH SECTION 3957 COM-
PILED LAWS OF 1897

REGISTER'S OFFICE
Lenawee County, Mich.

Received for Record the 27th
day of Aug, A.D. 1906
at 4:00 o'clock P.M., and Recorded
in Liber one of Plats on
Page 55

John A. Poucher Register.


RECEIVED AND FILED,
IN AUDITOR GENERAL'S OFFICE,

October 13, 1906
John F. Wilkinson
Deputy Auditor General.

Deputy Auditor General.

13594

PLAT OF
SUNNY SIDE ADDITION.
TO
ADRIAN CITY.
LENAWEE CO. MICH.

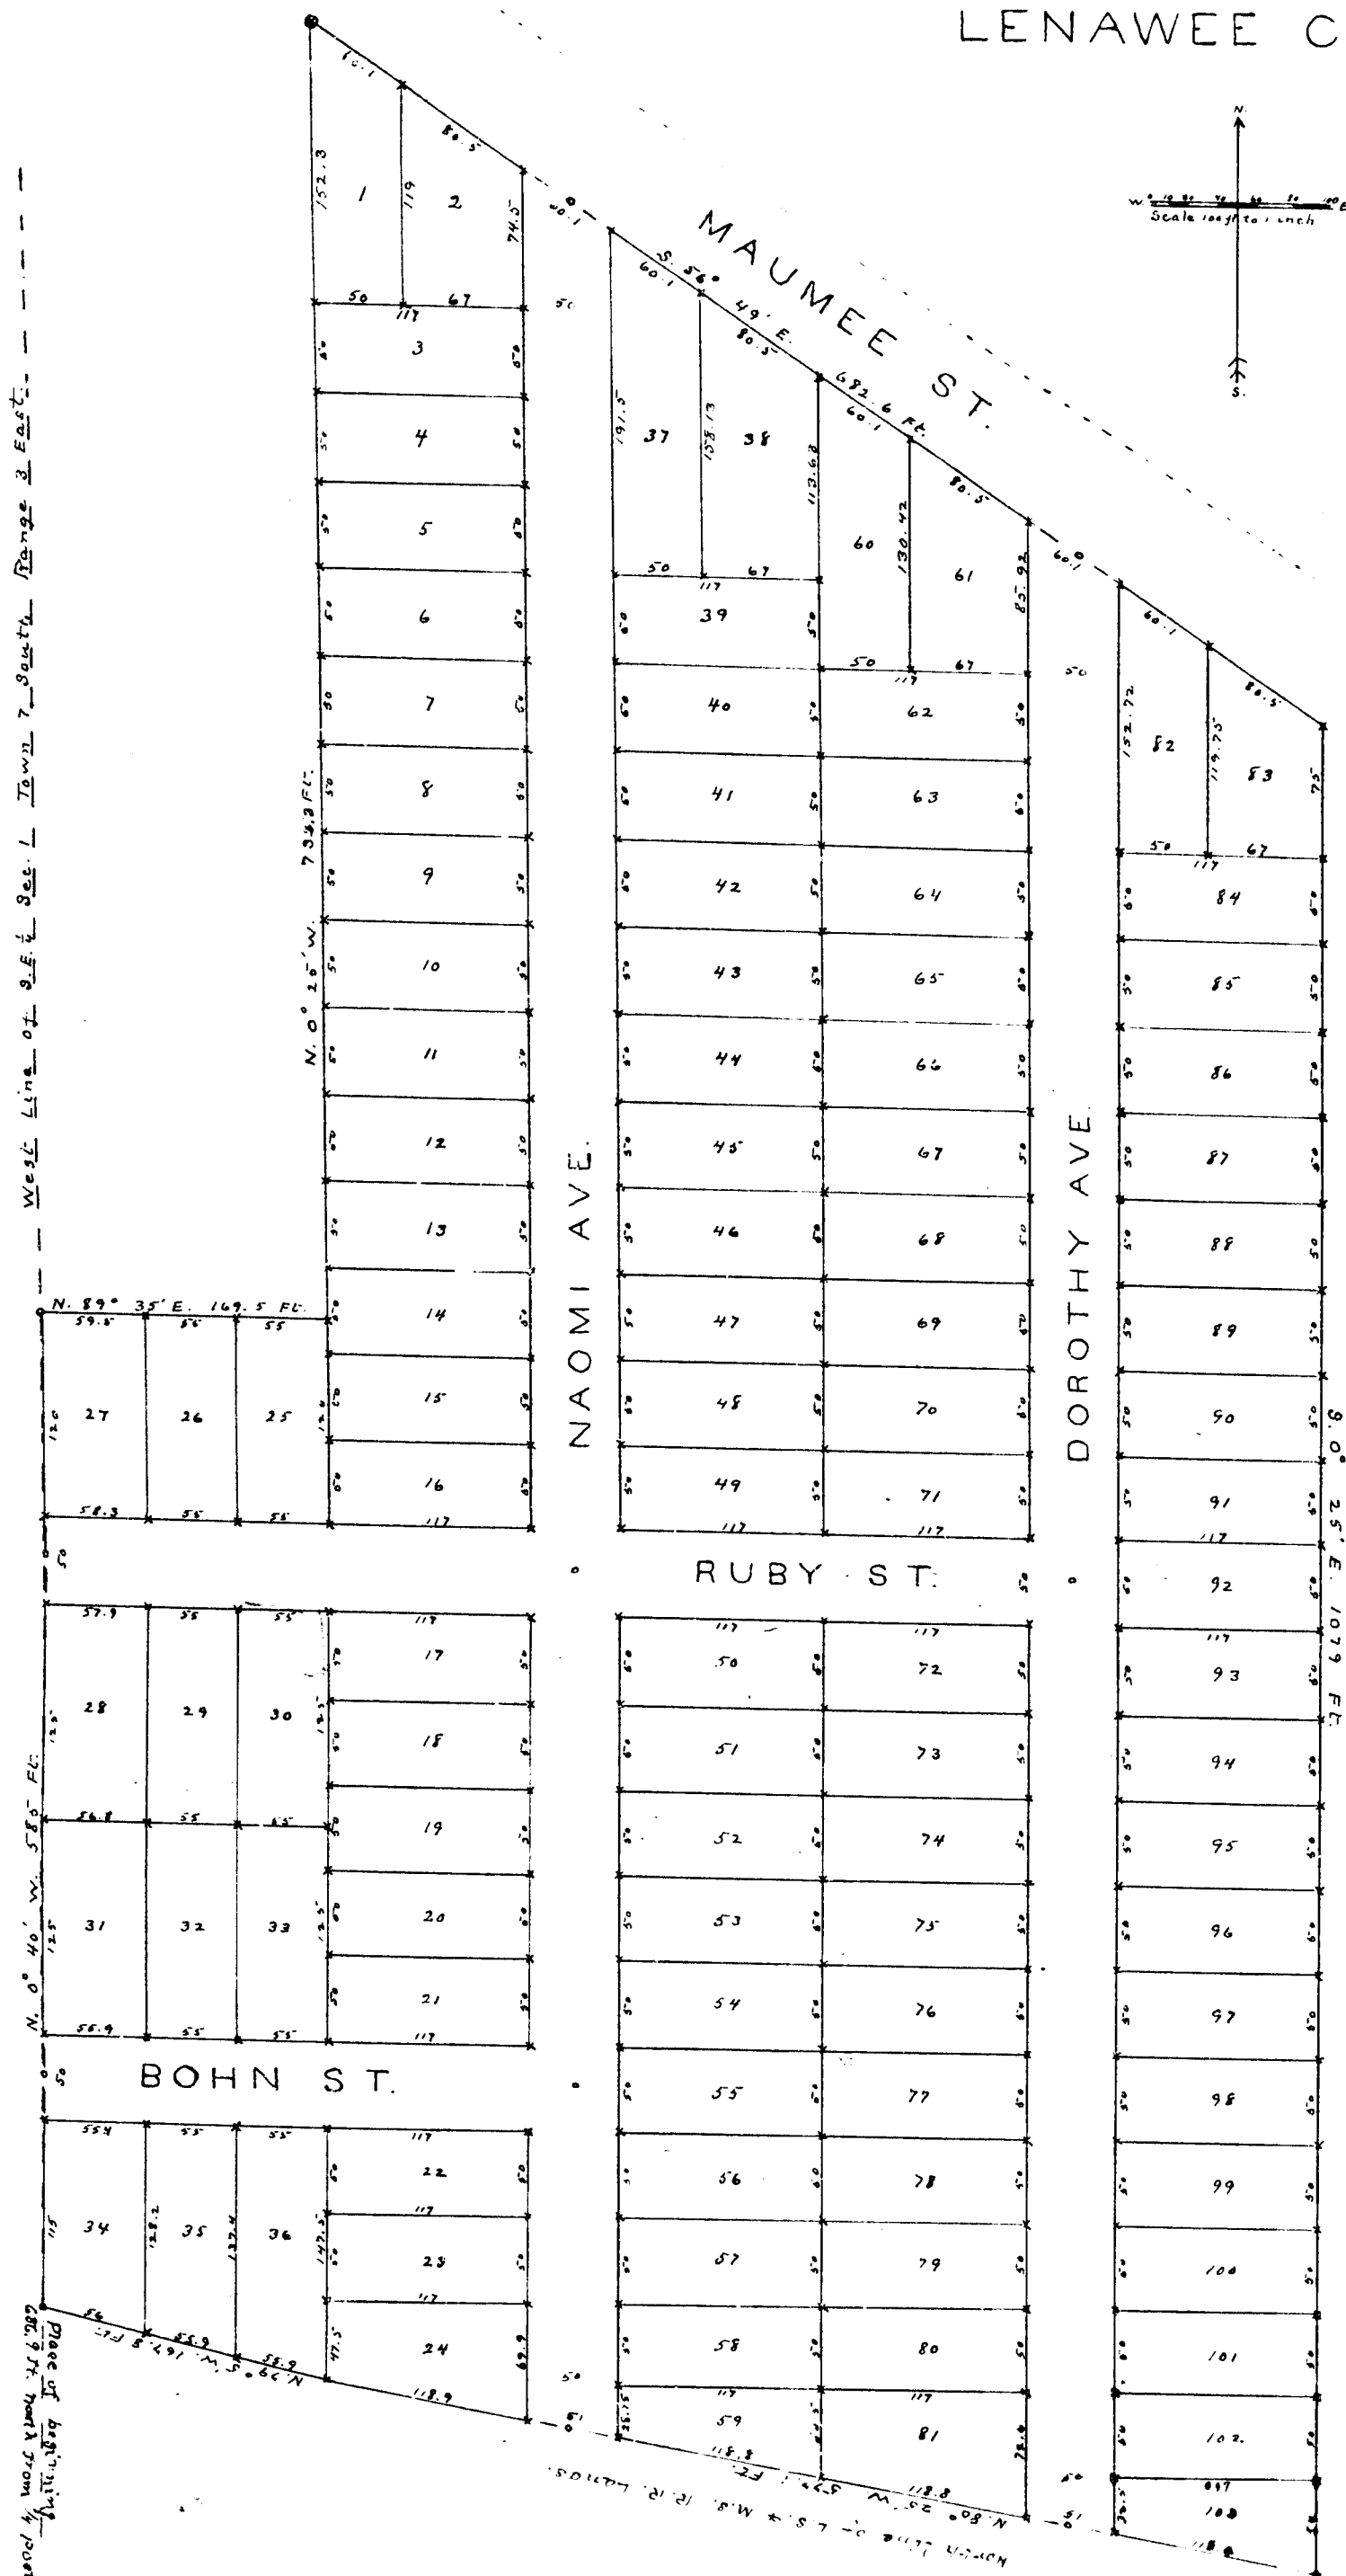

DEDICATION

KNOW ALL MEN by these Presents, That I, Lydia J. Fuller, as proprietor, have caused the land embraced in the annexed plat to be surveyed, laid out and platted, to be known as **SUNNY SIDE ADDITION TO ADRIAN CITY, LENAWE CO. MICH.** and that the streets as shown on said plat are hereby dedicated to the use of the public.

SIGNED AND SEALED IN PRESENCE OF

Matthias Mutschler
J. L. Richard

Lydia J. Fuller [L.S.]

STATE OF MICHIGAN, } S.S.

County of Lenawee On this 20th day of August, 1906, before me, a Notary Public in and for said county, personally came the above named Lydia J. Fuller, known to me to be the person who executed the above dedication and acknowledged the same to be her free act and deed.

Allice B. Angell, Notary Public
Commission expires Apr. 16, 07.

DESCRIPTION OF LAND PLATTED.

The land embraced in the annexed plat of **SUNNY SIDE ADDITION TO ADRIAN CITY, LENAWE CO. MICH.** is described as follows: Commencing at a point in the west line of the South East Quarter of Section 1, Town 7 South, Range 3 East Meridian of Michigan, said point located 686.9 Ft. from the south west corner of said Quarter Sec. at the North line of lands owned by the L.S. & M.S. R.R. Co. and running N. 0° 40' W. along said west line of South East Quarter Sec. 1, 585 Ft. thence N. 89° 35' East 169.5 Ft. thence N. 0° 25' West 732.2 Ft. to the South line of Maumee St. thence South 56° 49' East along the South line of Maumee St. 682.6 Ft. thence South 0° 25' East 1079 Ft. to the North line of R.R. land, thence North 80° 25' West 577.1 Ft. thence North 79° 5' West 167.8 Ft. to the place of beginning.

SURVEYOR'S CERTIFICATE.

I hereby certify that the plat hereon delineated is a correct one, and that permanent monuments, consisting of Oak stakes and iron pipes have been planted at points marked thus (X) Oak stakes, (O) iron pipes as thereon shown at all angles in the boundaries of the land platted, and at all intersections of streets.

Examined and Approved.
August 25, 1906.
John F. Wilkinson
Deputy Auditor General.

STATE OF MICHIGAN } S.S.

County of LENAWEE we John A. Poucher, Register of Deeds, and J. L. Richard, Surveyor, hereby certify that we have each carefully compared this copy with the original plat of **SUNNY SIDE ADDITION TO ADRIAN CITY, LENAWE CO. MICH.** and that it is an exact copy thereof and of the whole of such original map or plat.

John A. Poucher, Register of Deeds.
J. L. Richard, Surveyor.

STATE OF MICHIGAN } S.S.

County of LENAWEE we John A. Poucher, Register of Deeds, and J. L. Richard, Surveyor, hereby certify that we have each carefully compared the annexed copy with the plat of **SUNNY SIDE ADDITION TO ADRIAN CITY, LENAWE CO. MICH.** now of record in the office of said Register of Deeds, and that it is a true transcript therefrom and of the whole of such record.

John A. Poucher, Register of Deeds.
J. L. Richard, Surveyor.

PROPER CERTIFICATE WAS FURNISHED
IN COMPLIANCE WITH SECTION 3957 COM-
PILED LAWS OF 1897

REGISTER'S OFFICE
Lenawee County,

Received for Record the 21st
day of Aug, A.D. 1906
at 11:00 o'clock P.M., and Recorded
in Liber one of Plats on
Page 55

John A. Poucher, Register.

RECEIVED AND FILED.

IN AUDITOR GENERAL'S OFFICE,

Sept 13, 1906
John F. Wilkinson
Deputy Auditor General.

13594

Deputy Auditor General.