

PLAT OF
C. R. MILLER'S ADDITION
TO
TECUMSEH VILLAGE.
LENAWEE CO. MICH

Structure
Entire PLAT VACATED
See VOL. 3 OF VACATIONS
Page 18.

DEDICATION.

KNOW ALL MEN by these Presents, That we Charles R. Miller as proprietor, and Anna M. Miller his wife, have caused the land embraced in the annexed plat to be surveyed, laid out, to be known as C. R. MILLER'S ADDITION TO TECUMSEH VILLAGE, LENAWE CO. MICH. and that the streets and alleys as shown on said plat are hereby dedicated to the use of the public.

SIGNED AND SEALED IN PRESENCE OF

Leo. C. Kelley

Sellew R. Franks

Charles R. Miller

Anna M. Miller

[L.S.]

STATE OF MICHIGAN } S.S.

County of Macquinnac } On this 9th day of August 1906, before me, a Justice of the Peace, in and for said county, personally came the above named Charles R. Miller and Anna M. Miller his wife, known to me to be the persons who executed the above dedication, and acknowledged the same to be their free act and deed.

Sellew R. Franks

Justice of the Peace in & for Macquinnac Co. Mich.

DESCRIPTION OF LAND PLATTED.

The land embraced in the annexed plat of C. R. MILLER'S ADDITION TO TECUMSEH VILLAGE, LENAWE CO. MICH. is described as follows: Commencing at a point in the North line of the South west Quarter of Sec. 34, Township 5 South, Range 4 East, Meridian of Michigan, said point 220 Ft. East of the North west corner of said South west Quarter of Sec. 34, and running South 89°30' East 192 Ft. along said line, thence South 0°45' West 14 Ft. thence South 89°30' East 920.5 Ft. to the center of Maumee St. extended, thence South 0°45' West 721.1 Ft. thence South 45°50' East 730.2 Ft. to the Corporation line, thence North 89°30' West along said line 1843 Ft. thence North 55°5' thence North 24°45' East 60 Ft. thence South 89°30' East 297.9 Ft. thence North 0°45' East 852 Ft. thence North 89°30' West 134 Ft. thence North 0°45' East 260 Ft. to the place of beginning.

SURVEYOR'S CERTIFICATE.

I hereby certify that the plat hereon delineated is a correct one and that permanent monuments, consisting of Oak stakes and iron pipes have been planted at points marked thus (X) Oak stakes (O) iron pipes as thereon shown at all angles in the boundaries of the land platted, and at all intersections of streets or streets and alleys.

Examined and Approved.
August 18, 1906
John F. Wilkinson
Deputy Auditor General.

J. L. Richard Surveyor.

STATE OF MICHIGAN } S.S.

County of LENAWE } S.S.

We John A. Poucher Register of Deeds, and J. L. Richard Surveyor, hereby certify that we have each carefully compared this copy with the original plat of C. R. MILLER'S ADDITION TO TECUMSEH VILLAGE, LENAWE CO. MICH. and that it is an exact copy thereof and of the whole of such original map or plat.


John A. Poucher Register of Deeds.
J. L. Richard Surveyor.

STATE OF MICHIGAN } S.S.

County of LENAWE } S.S.

We John A. Poucher Register of Deeds, and J. L. Richard Surveyor, hereby certify that we have each carefully compared the annexed copy with the plat of C. R. MILLER'S ADDITION TO TECUMSEH VILLAGE, LENAWE CO. MICH. now of record in the office of said Register of Deeds, and that it is a true transcript therefrom and of the whole of such record.

John A. Poucher Register of Deeds.
J. L. Richard Surveyor.

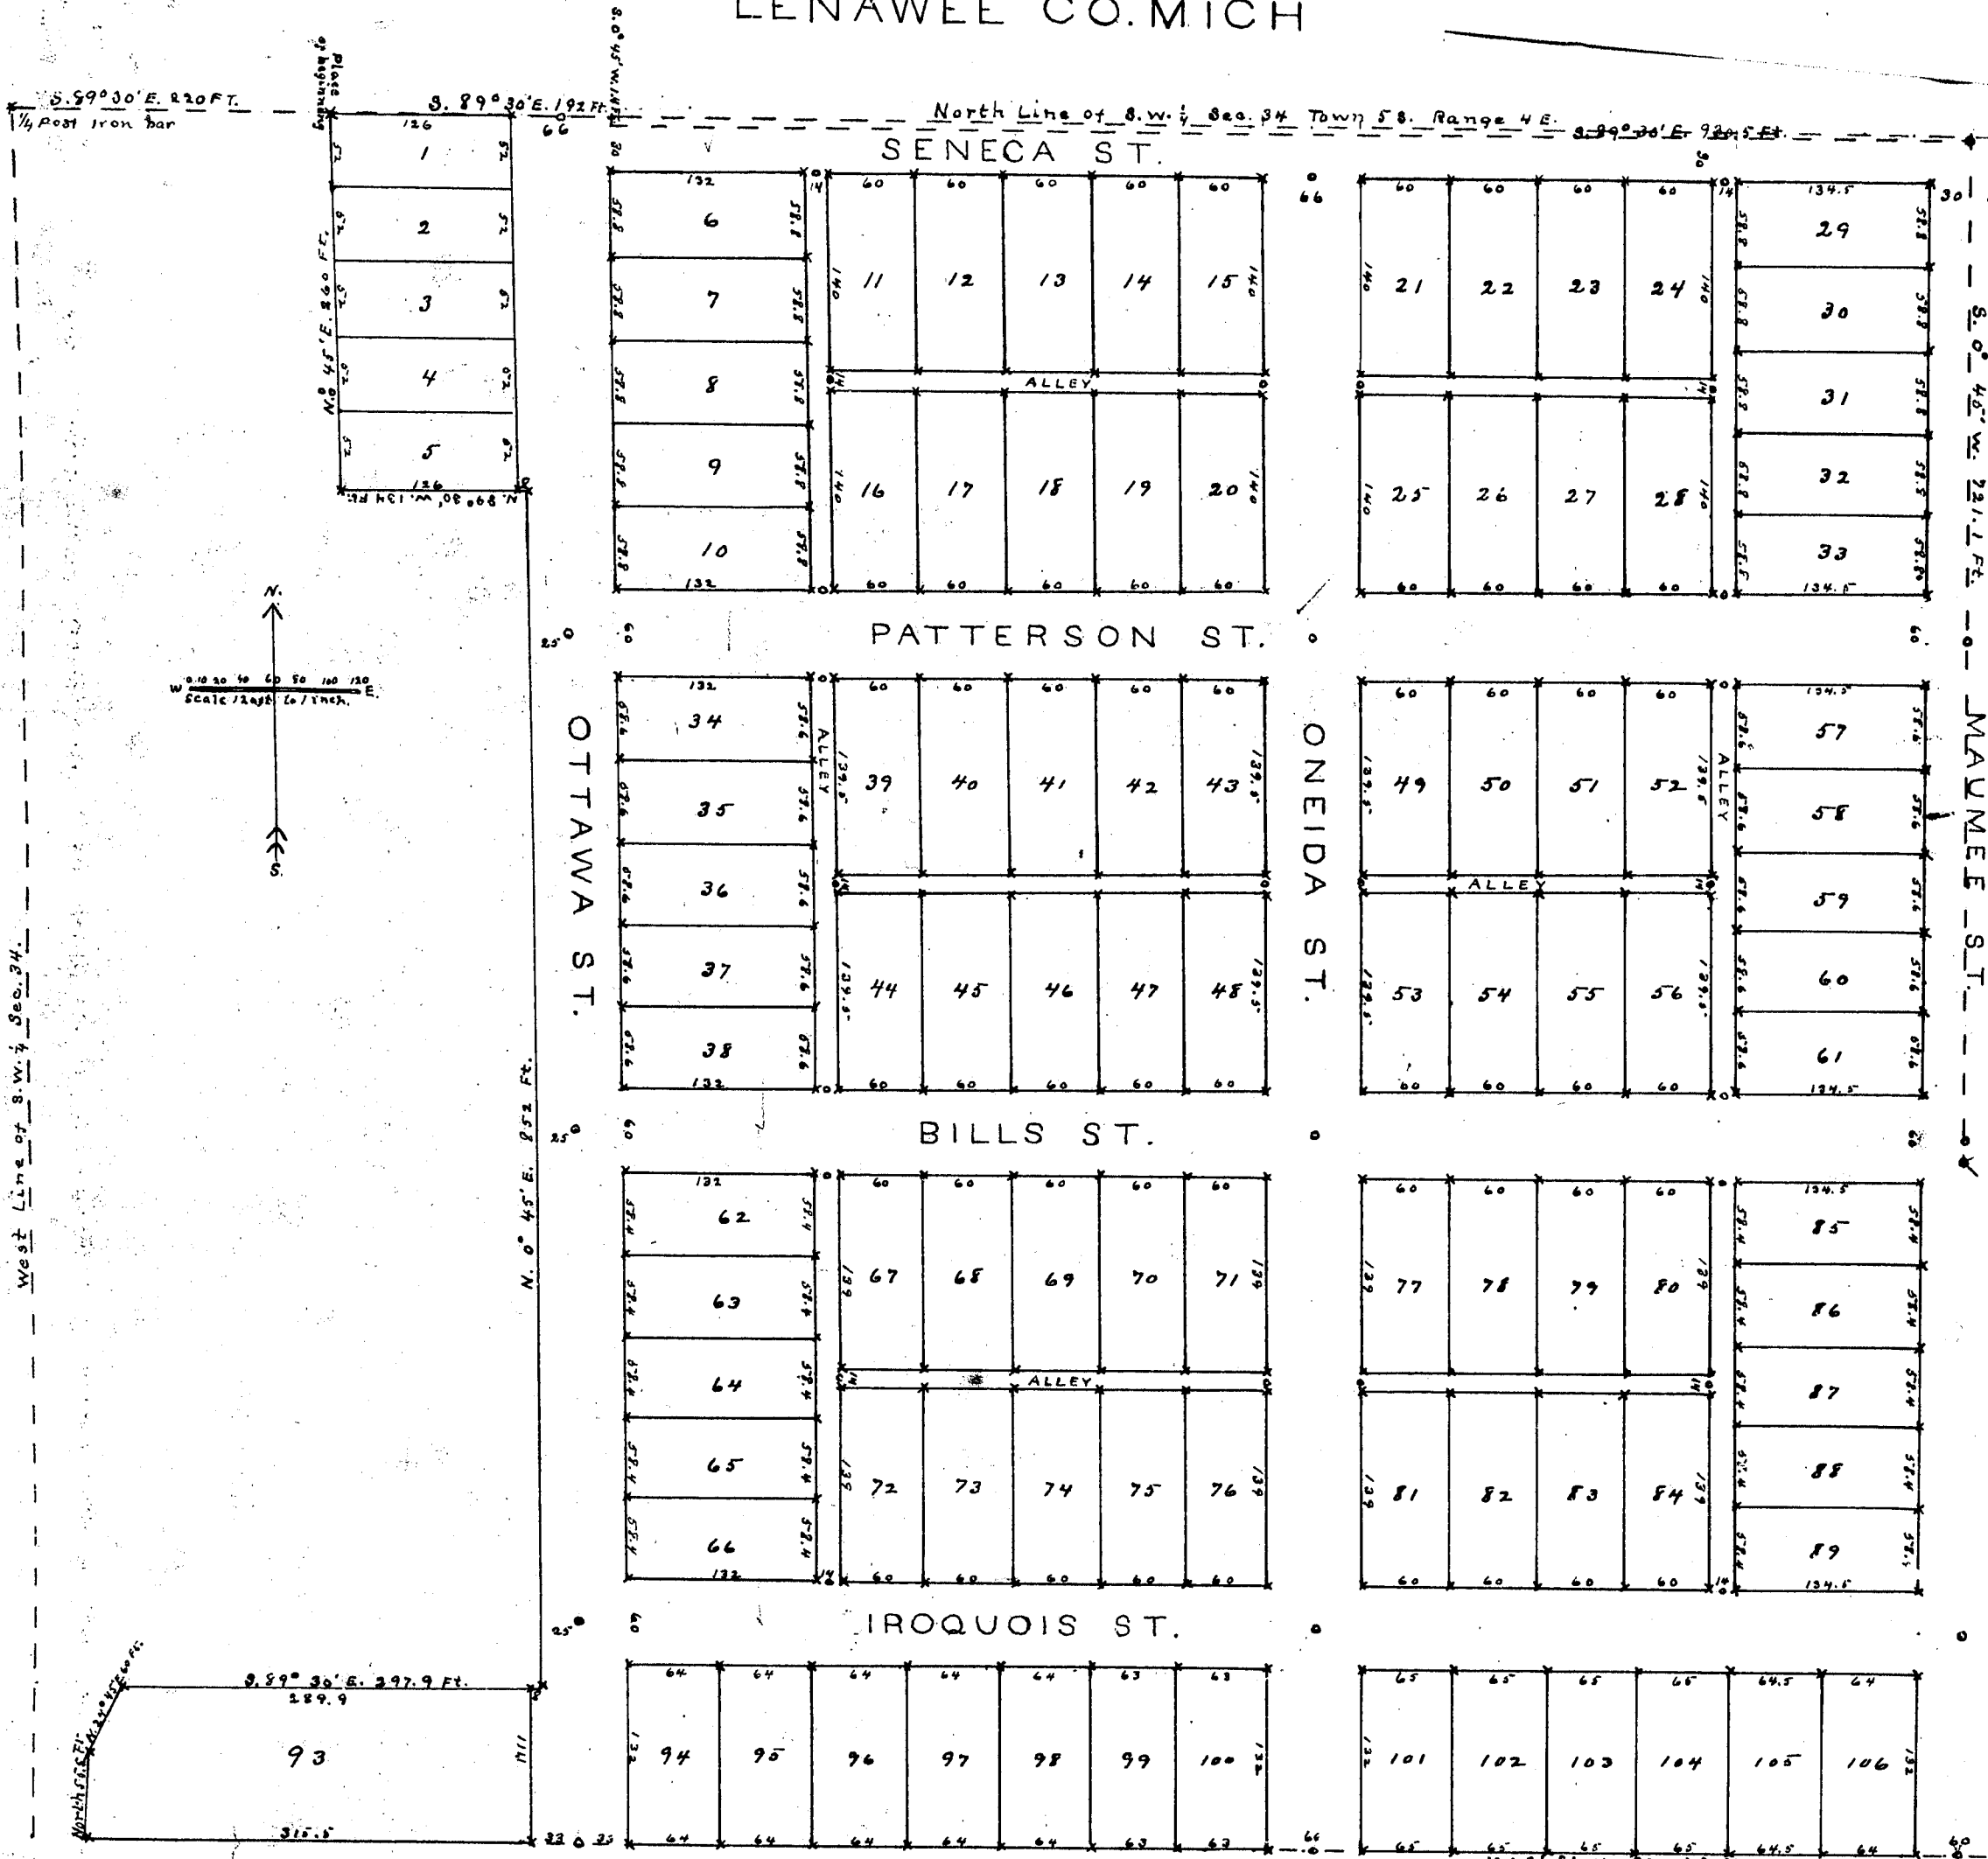

I, M. J. Hughes Clerk of the Council of TECUMSEH VILLAGE, LENAWE CO. MICH. do hereby certify that the annexed plat and dedication endorsed thereon was approved by the Council of said VILLAGE OF TECUMSEH at a meeting of Council on the 10th day of September 1906.

In witness hereof I have hereunto signed my name officially and affixed the seal of said VILLAGE OF TECUMSEH this 11th day of September 1906.

M. J. Hughes
Clerk of the Council of the VILLAGE OF TECUMSEH.

PROPER CERTIFICATE WAS FURNISHED
IN COMPLIANCE WITH SECTION 3937 COM.
MICH. LAWS OF 1897

REGISTER'S OFFICE

Received for Record this 11th day of Sept A.D. 1906 at 10 o'clock P. and Recorded in Liber one of Plats on Page 57
John A. Poucher Register.

RECEIVED AND FILED
IN AUDITOR GENERAL'S OFFICE,

Nov 24 1906
John F. Wilkinson
Deputy Auditor General.

13595

PLAT OF
C. R. MILLER'S ADDITION
TO
TECUMSEH VILLAGE.
LENAWEE CO. MICH

Know all men by these Presents That we Charles R. Miller as proprietor, and Anna M. Miller his wife, have caused the land embraced in the annexed plat to be surveyed, laid out, to be known as C. R. MILLER'S ADDITION TO TECUMSEH VILLAGE, LENAWEЕ CO. MICH. and that the streets and alleys as shown on said plat are hereby dedicated to the use of the public.

DEDICATION.

SIGNED AND SEALED IN PRESENCE OF

Leo. C. Kelley
Sellew R. Franks

Charles R. Miller [L.S.]
Anna M. Miller [L.S.]

STATE OF MICHIGAN } S.S.

County of Macquinnac } On this 9th day of August 1906, before me, a Justice of the Peace, in and for said county, personally came the above named Charles R. Miller and Anna M. Miller his wife, known to me to be the persons who executed the above dedication, and acknowledged the same to be their free act and deed.

Sellew R. Franks
Justice of the Peace in & for Macquinnac Co. Mich.

DESCRIPTION OF LAND PLATTED.

The land embraced in the annexed plat of C. R. MILLER'S ADDITION TO TECUMSEH VILLAGE, LENAWEЕ CO. MICH. is described as follows: Commencing at a point in the North line of the South west Quarter of Sec. 34, Township 5 South, Range 4 East, Meridian of Michigan, said point 220 Ft. East of the North west corner of said South west Quarter of Sec. 34, and running South 89°30' East 192 Ft. along said line, thence South 0°45' West 14 Ft. thence South 89°30' East 930.5 Ft. to the center of Maumee St. extended, thence South 0°45' West 721.1 Ft. thence South 45°50' East 730.2 Ft. to the Corporation line, thence North 89°30' West along said line 1843 Ft. thence North 55°5' East 134 Ft. thence North 24°45' East 60 Ft. thence South 89°30' East 297.9 Ft. thence North 0°45' East 852 Ft. thence North 89°30' West 134 Ft. thence North 0°45' East 260 Ft. to the place of beginning.

SURVEYOR'S CERTIFICATE.

I hereby certify that the plat hereon delineated is a correct one and that permanent monuments, consisting of Oak stakes and iron pipes have been planted at points marked thus (x) Oak stakes (o) iron pipes as thereon shown at all angles in the boundaries of the land platted, and at all intersections of streets or streets and alleys.

Examined and Approved.
August 18, 1906
John J. Williamson
Deputy Auditor General.

J. L. Richard Surveyor.

STATE OF MICHIGAN } S.S.
County of LENAWEЕ


We, John A. Pancher, Register of Deeds, and J. L. Richard, Surveyor, hereby certify that we have each carefully compared this copy with the original plat of C. R. MILLER'S ADDITION TO TECUMSEH VILLAGE, LENAWEЕ CO. MICH. and that it is an exact copy thereof and of the whole of such original map or plat.

John A. Pancher Register of Deeds.
J. L. Richard Surveyor.

STATE OF MICHIGAN } S.S.
County of LENAWEЕ

We, John A. Pancher, Register of Deeds, and J. L. Richard, Surveyor, hereby certify that we have each carefully compared the annexed copy with the plat of C. R. MILLER'S ADDITION TO TECUMSEH VILLAGE, LENAWEЕ CO. MICH. now of record in the office of said Register of Deeds, and that it is a true transcript therefrom and of the whole of such record.

John A. Pancher Register of Deeds.
J. L. Richard Surveyor.

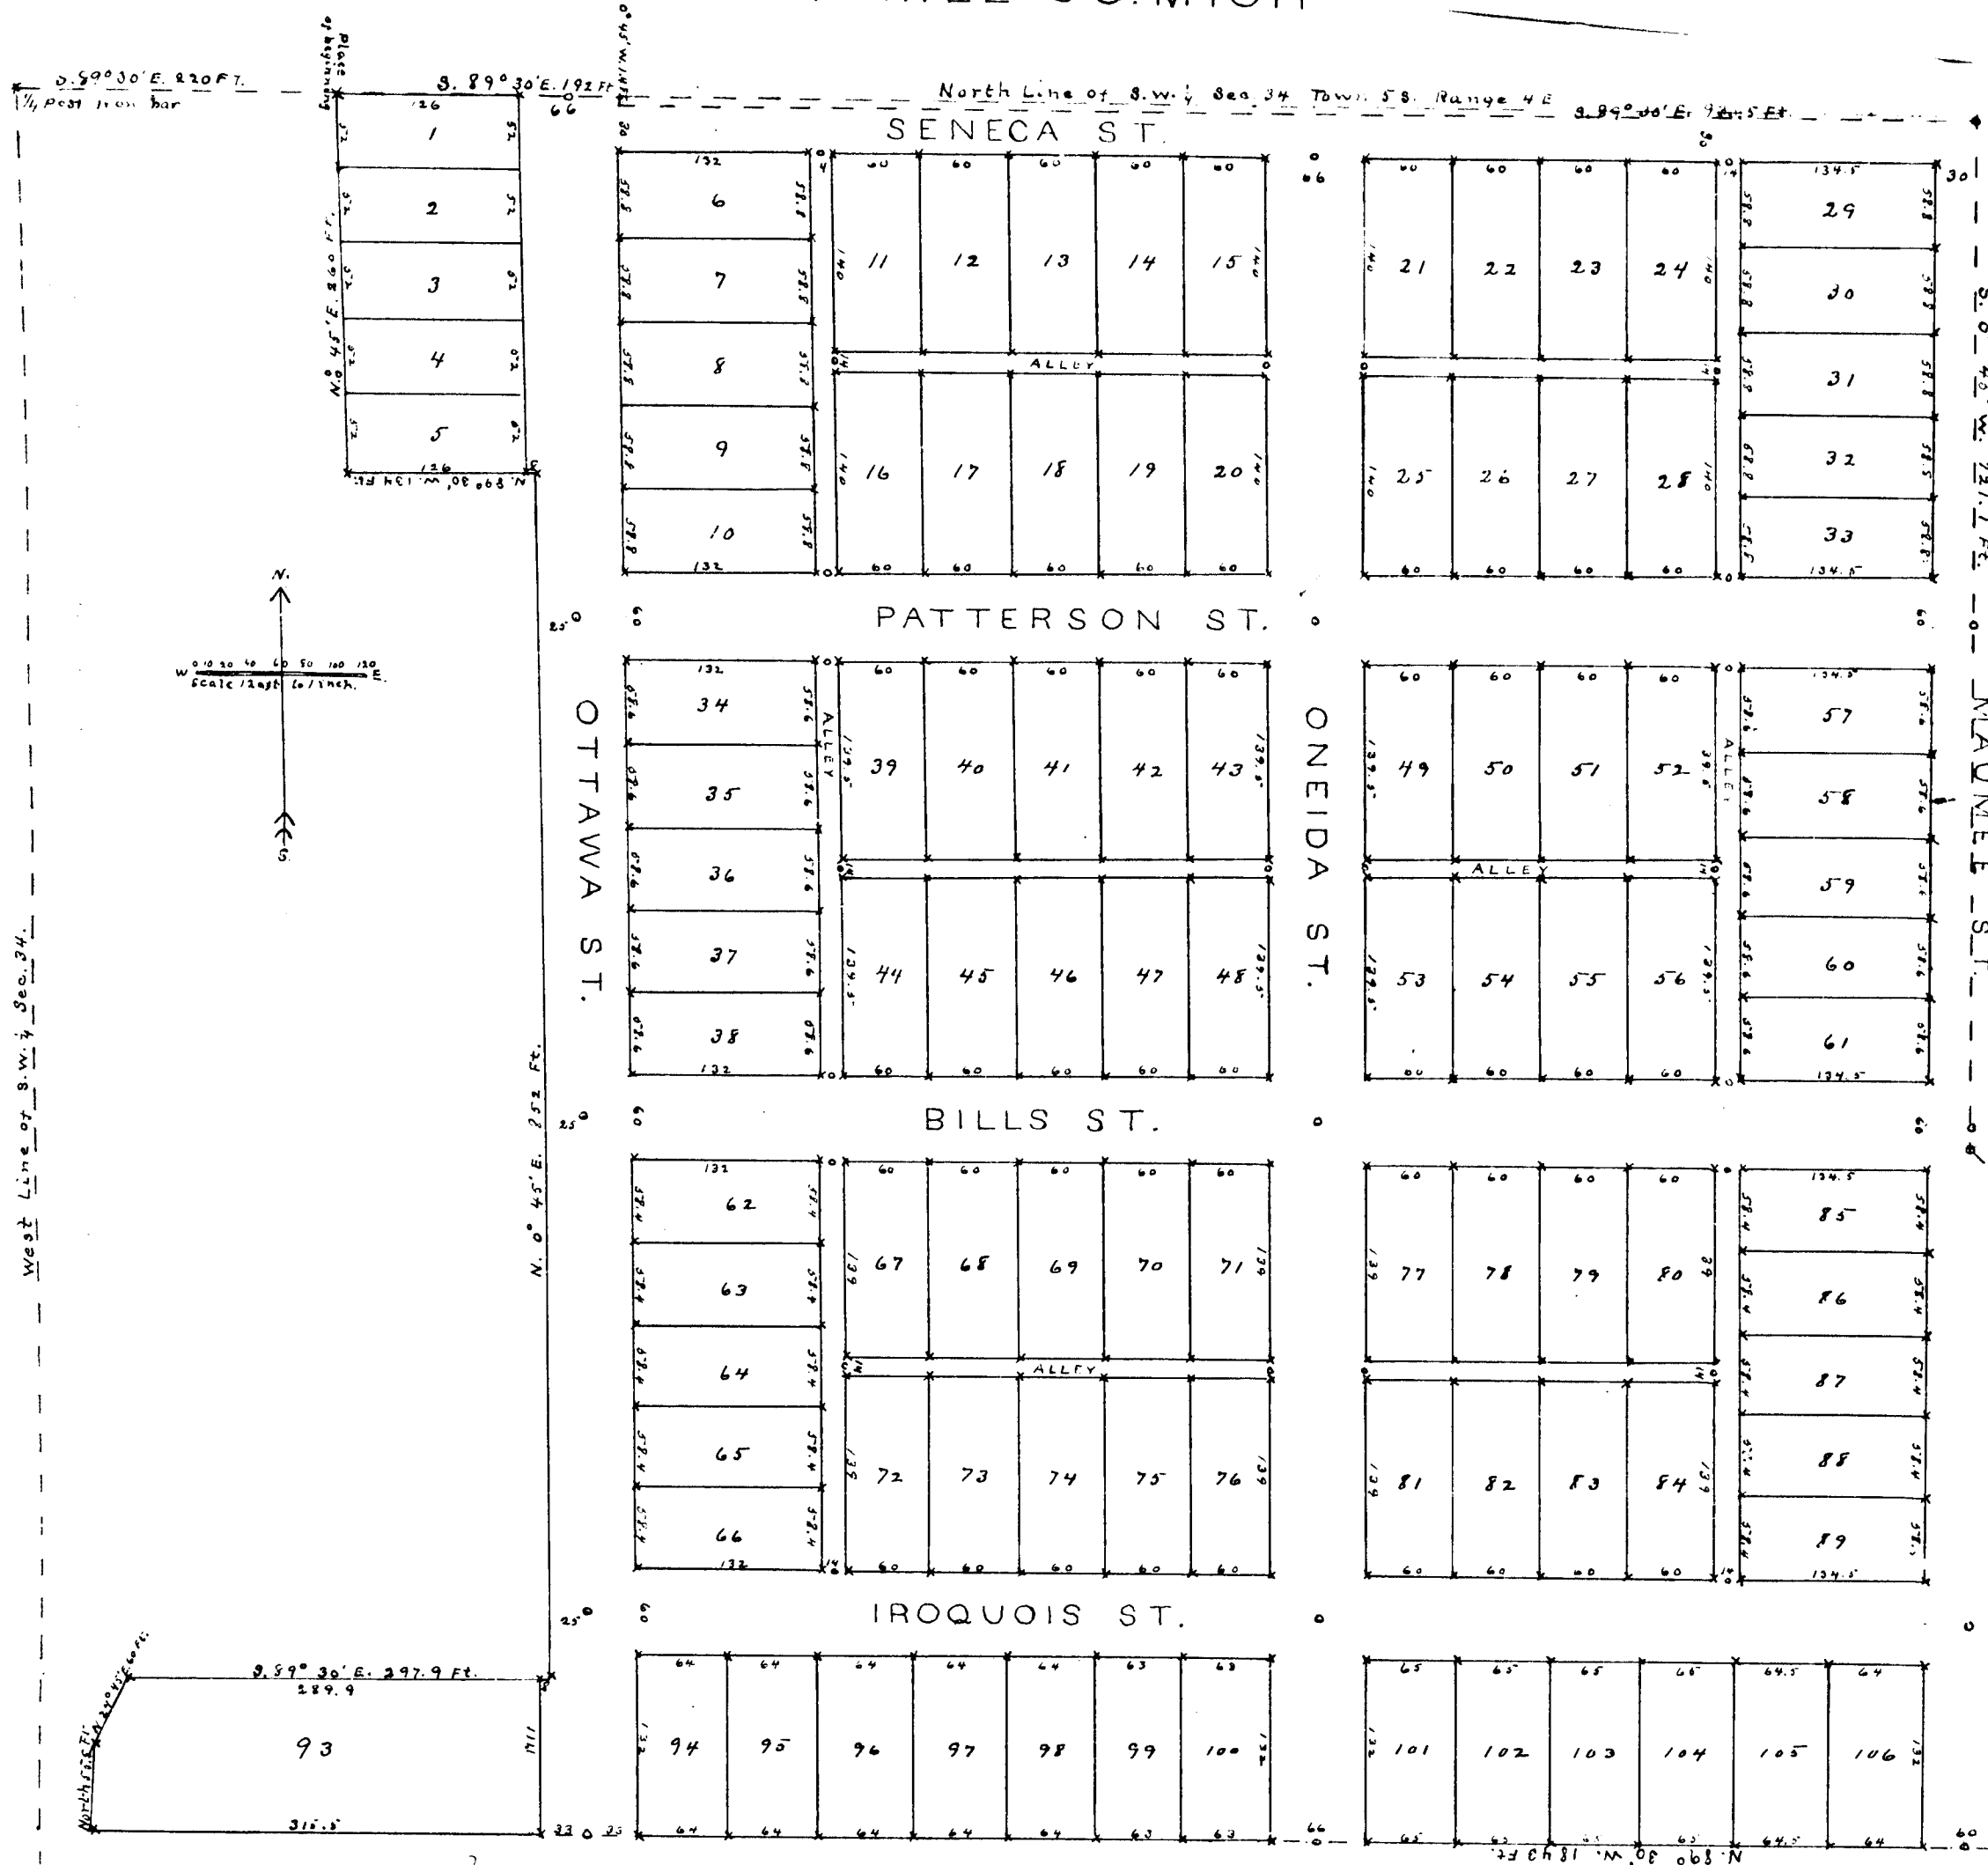

I, M. J. Hughes, clerk of the Council of TECUMSEH VILLAGE, LENAWEЕ CO. MICH. do hereby certify that the annexed plat and dedication endorsed thereon was approved by the Council of said VILLAGE OF TECUMSEH at a meeting of Council on the 10th day of September, 1906. In witness hereof I have hereunto signed my name officially and affixed the seal of said VILLAGE OF TECUMSEH this 10th day of September, 1906.
M. J. Hughes
Clerk of the Council of the VILLAGE OF TECUMSEH.

PROPER CERTIFICATE WAS FURNISHED
IN COMPLIANCE WITH SECTION 3957 COM-
PILATION OF 1897

REGISTER'S OFFICE
Lena we e County
Received for Record the 11th day of Sept 1906
at 9:30 o'clock P.M. and Recorded
In Liber. one of Plats on
Page 57
John A. Pancher Register.

RECEIVED AND FILED,
IN AUDITOR GENERAL'S OFFICE,
11th Sept 1906
John J. Williamson
Deputy Auditor General.

13595

Common Council Village of Morenci,

And Ordinance

Recorded Jan 24, 1912 in Liber 235
of deeds page 185 ¹⁸⁶

PLAT - VILLAGE OF MORENCI

Be it ordained by the Common Council of the village of Morenci Two thirds,
of all Members Elected or appointed concerning Section 1, That the Southerly
twelve (12) feet of Locust Street from Mill Street Easterly One hundred and
Two (102) feet in said Village be and the same is hereby vacated-discontinuous
and abolished.

Norman B Horton, Pres.
C.R. Kellogg Clerk,

Curts & Taylor
Plat Examiners

Vol- 123- Page 8597

PLAT - C.R. MILLER ADDITION TECUMSEH

Resolution of Common Council

Recorded May 23, 1912 in Liber
235 of Deeds Page 415


Be it resolved that the following described streets and all the alleys of
said C.R. Miller Addition viz:
Seneca Street from Ottawa Street to Maumee
Batterson Street from Ottawa Street to Maumee
Bills " " " to Maumee
Iroquios " " " " Mohawk

Oneida Street from Seneca Street to south Corporation line and Maumee Street
from South line of Mohawk Street to south Corporation line be and are hereby
vacated and discontinuous as public Streets and alleys.

Herbert S Temple
Village Clerk

Curts & Taylor
Plat Examiners

Vol- 164- Page- 13595

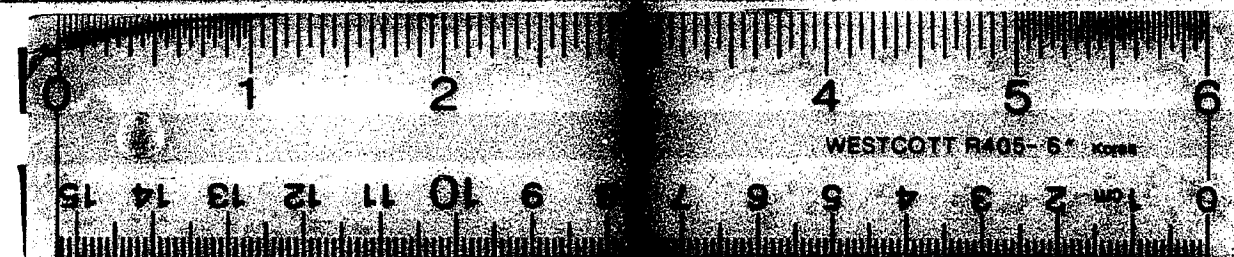

16 X