
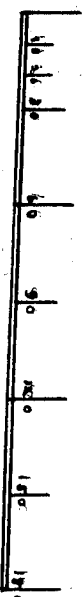


SUBDIVISION OF OUT LOT E, PLAT OF MANITOU BEACH,

LENAWEE COUNTY, MICHIGAN.
SCALE 60 FEET TO THE INCH.

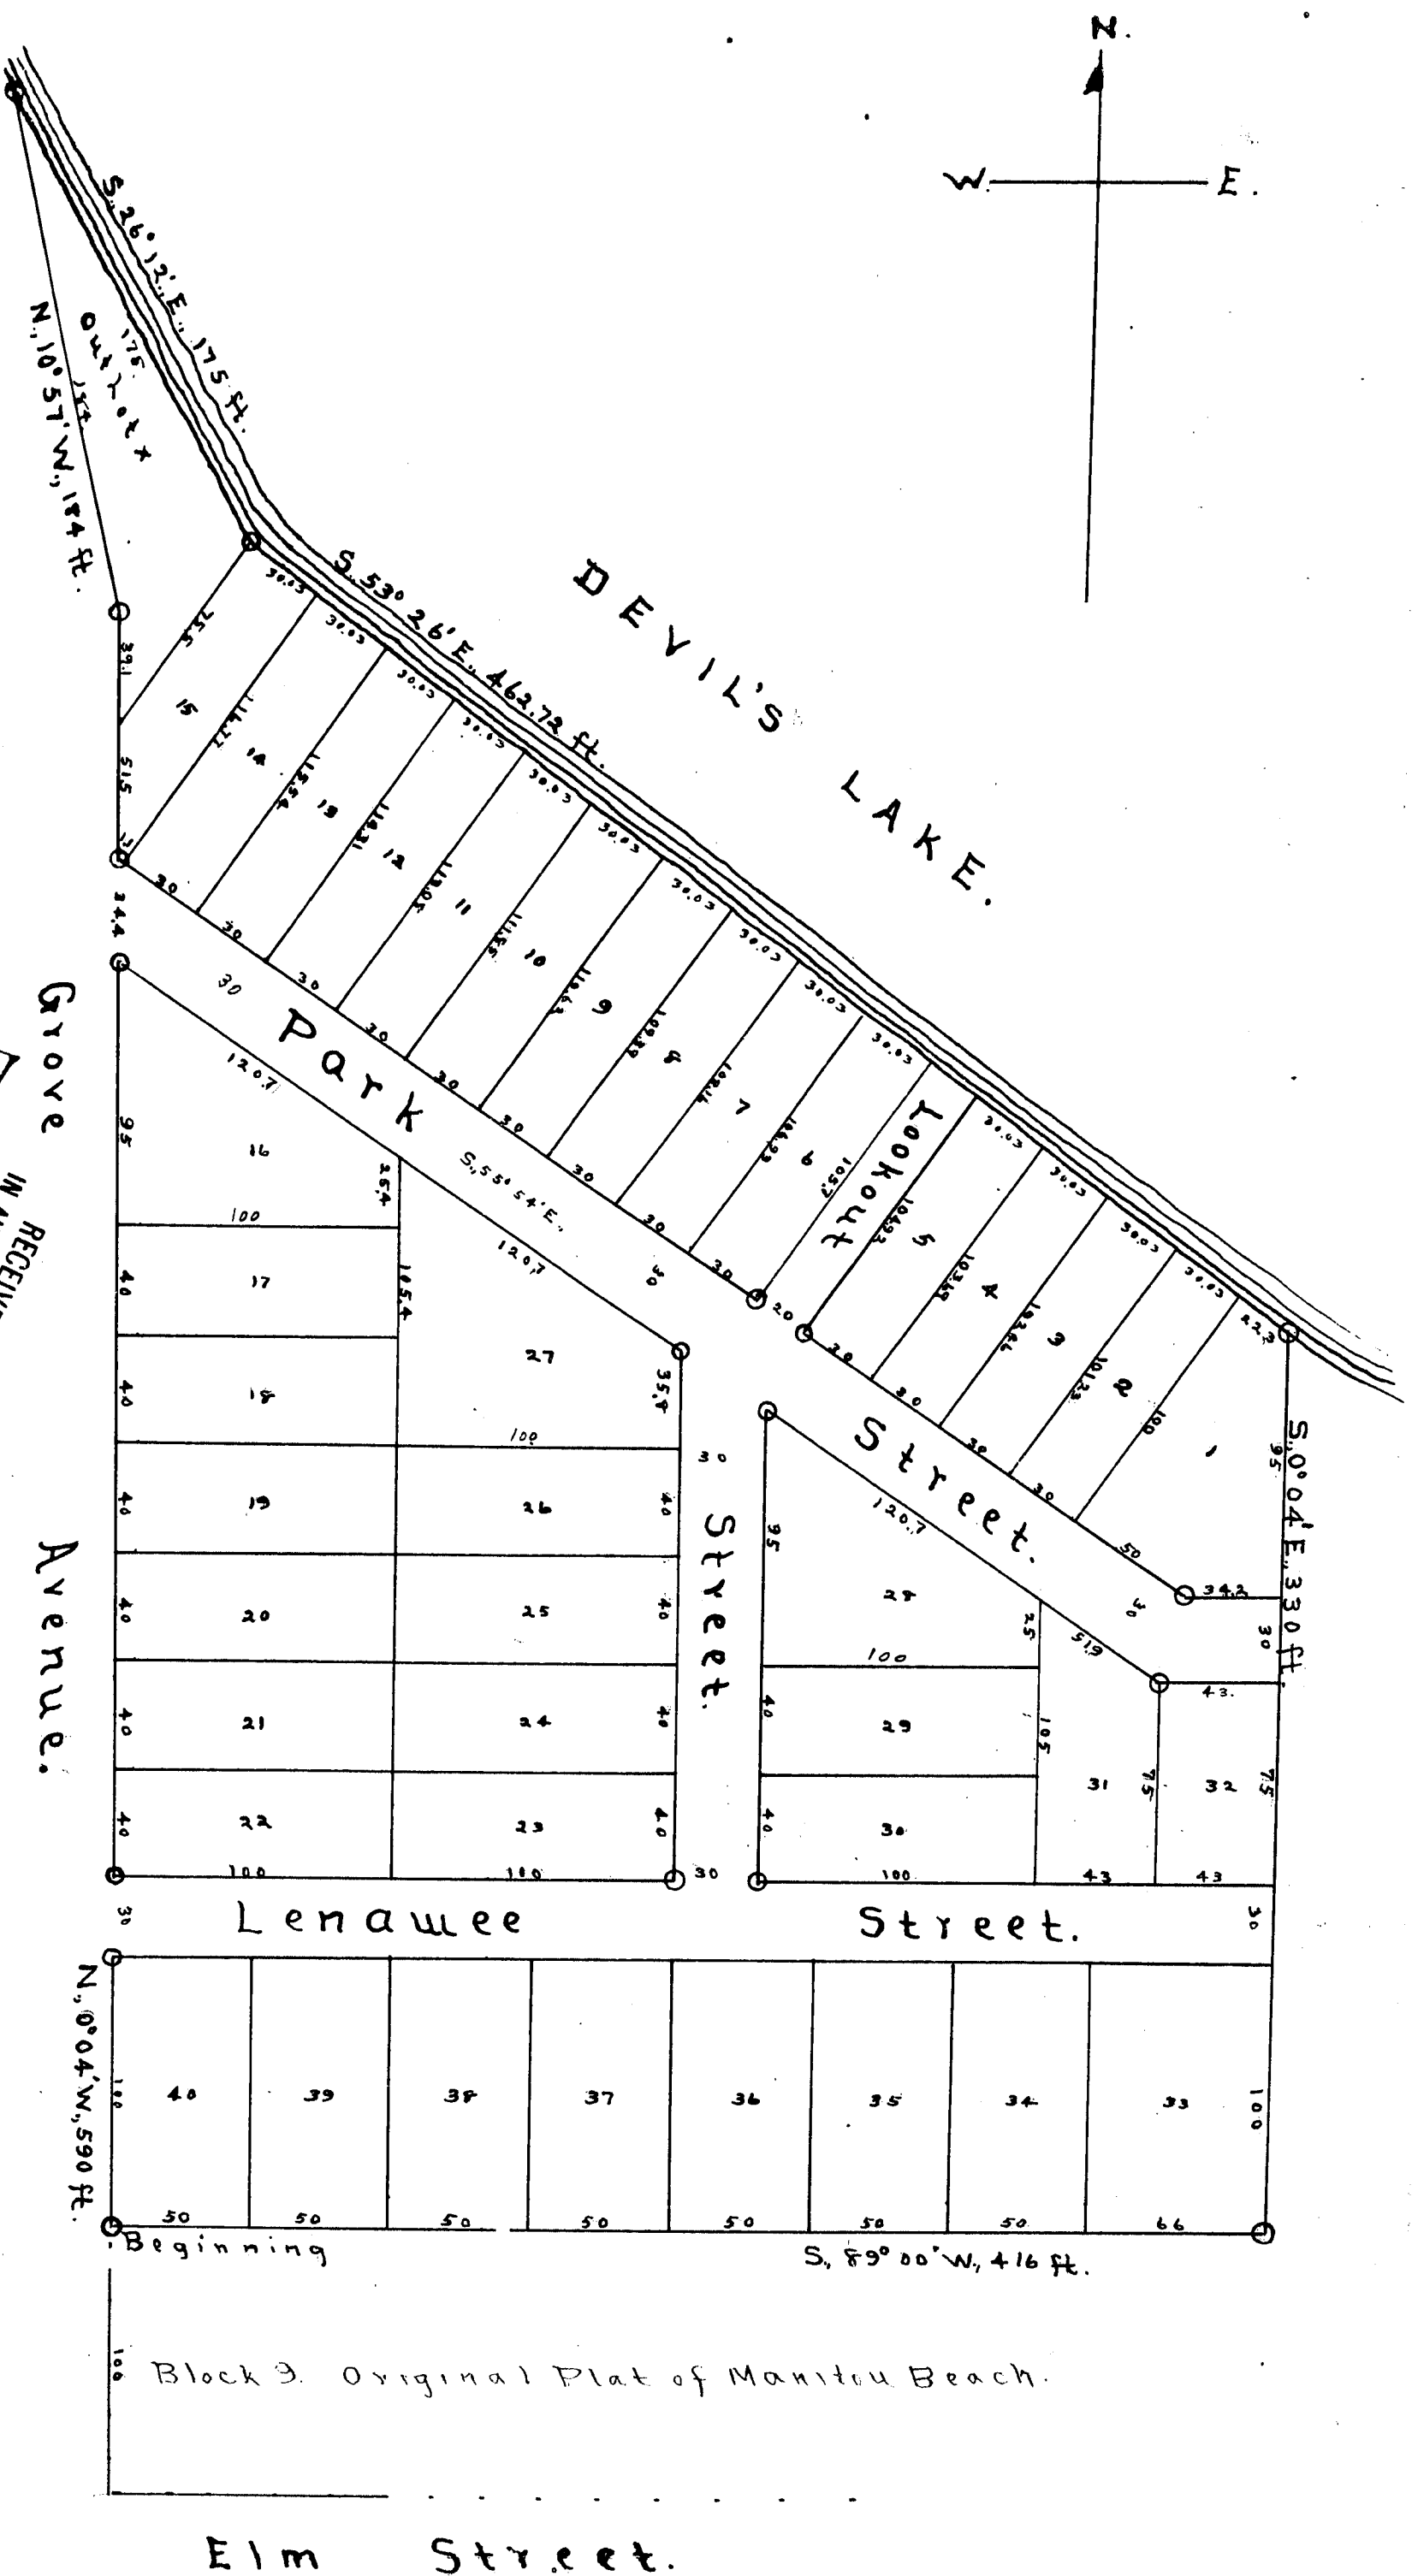

DESCRIPTION

The land embraced in the annexed plat is located in that part of the E 1/4 of the N. E. 1/4 of Section 9, Town 6 S., Range 1 E., bounded as follows: Beginning at an iron stake 100 feet north of the N. E. corner of Elm Street and Grove Avenue, running thence N. 0° 04' W., 580 feet; thence N. 10° 57' W., 184 feet to shore line of Devil's Lake; thence S. 20° 13' E., 175 feet; thence S. 65° 36' E., 453.73 feet; thence S. 0° 04' E., 580 feet; thence S. 89° 00' W., 418 feet to place of beginning. All distances expressed by figures denoting feet and decimals of a foot.

DEDICATION

Know all Men by these Presents, That we, Charles M. Chittenden and Ida F. Chittenden, his wife, and Arthur C. Bird and Josephine B. Bird, his wife, as proprietors, have caused the land embraced in the annexed plat to be surveyed, laid out and plat- ted, to be known as SUBDIVISION OF OUT LOT E, PLAT OF MANITOU BEACH, LENAWEE COUNTY, MICHIGAN, and that the streets herein shown on said plat are hereby dedicated to the use of the public.

Signed and Sealed in presence of

Charles M. Chittenden

Charles M. Chittenden, [L. S.]

Ida F. Chittenden

Ida F. Chittenden, [L. S.]

STATE OF MICHIGAN, } ss.

County of Lenawee, } On this eighth day of May, 1908,
before me, a notary public in and for said county, personally came the above named Charles M. Chittenden and Ida F. Chittenden, his wife, and Arthur C. Bird and Josephine B. Bird, his wife, known to me to be the persons who executed the above Dedication, and acknowledged the same to be their free act and deed.

John M. Bateman

John M. Bateman, Notary Public.
My commission expires Feb 1912, 1912.

I hereby Certify, That the plat herein delineated is a correct one, and that permanent monuments, consisting of one inch iron pipes 1/4 inches long, have been planted at points marked thus (O), as thereon shown, at all angles in the boundaries of the land platted, and at all intersections of streets.

John M. Bateman

John M. Bateman, Surveyor.

Examined and approved May 13, 1908.

John F. Ford

John F. Ford, Deputy Auditor General.

STATE OF MICHIGAN, } ss.

County of Lenawee, } Received for record this 14th day of
May, A. D. 1908 at 9:00 o'clock A. M., and recorded in Liber 1
of Plate, on page 27, as the required tax certificate was furnished by the County Treasurer.

John A. Bricker

John A. Bricker, Register of Deeds.

STATE OF MICHIGAN, } ss.

County of Lenawee, } We, *John A. Bricker*, Register of Deeds, and
A. N. Bateman, Surveyor, hereby certify that we have each carefully compared this copy with the original plat of SUBDIVISION OF OUT LOT E, PLAT OF MANITOU BEACH, LENAWEE COUNTY, MICHIGAN, and that it is an exact copy thereof and of the whole of such original plat.

John A. Bricker

John A. Bricker, Register of Deeds.

STATE OF MICHIGAN, } ss.

County of Lenawee, } We, *John A. Bricker*, Register of Deeds, and
A. N. Bateman, Surveyor, hereby certify that we have each carefully compared this copy with the plat of SUBDIVISION OF OUT LOT E, PLAT OF MANITOU BEACH, LENAWEE COUNTY, MICHIGAN, and that it is a true, correct and true copy thereof and of the whole of such report.

John A. Bricker

John A. Bricker, Register of Deeds.

John M. Bateman

John M. Bateman, Surveyor.

Nathan P. Simpson



Nathan P. Simpson, Deputy Auditor General.

13597

98

SUBDIVISION OF OUT LOT E, PLAT OF MANITOU BEACH,

LENAAWEE COUNTY, MICHIGAN.
SCALE 60 FEET TO THE INCH.

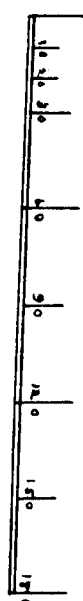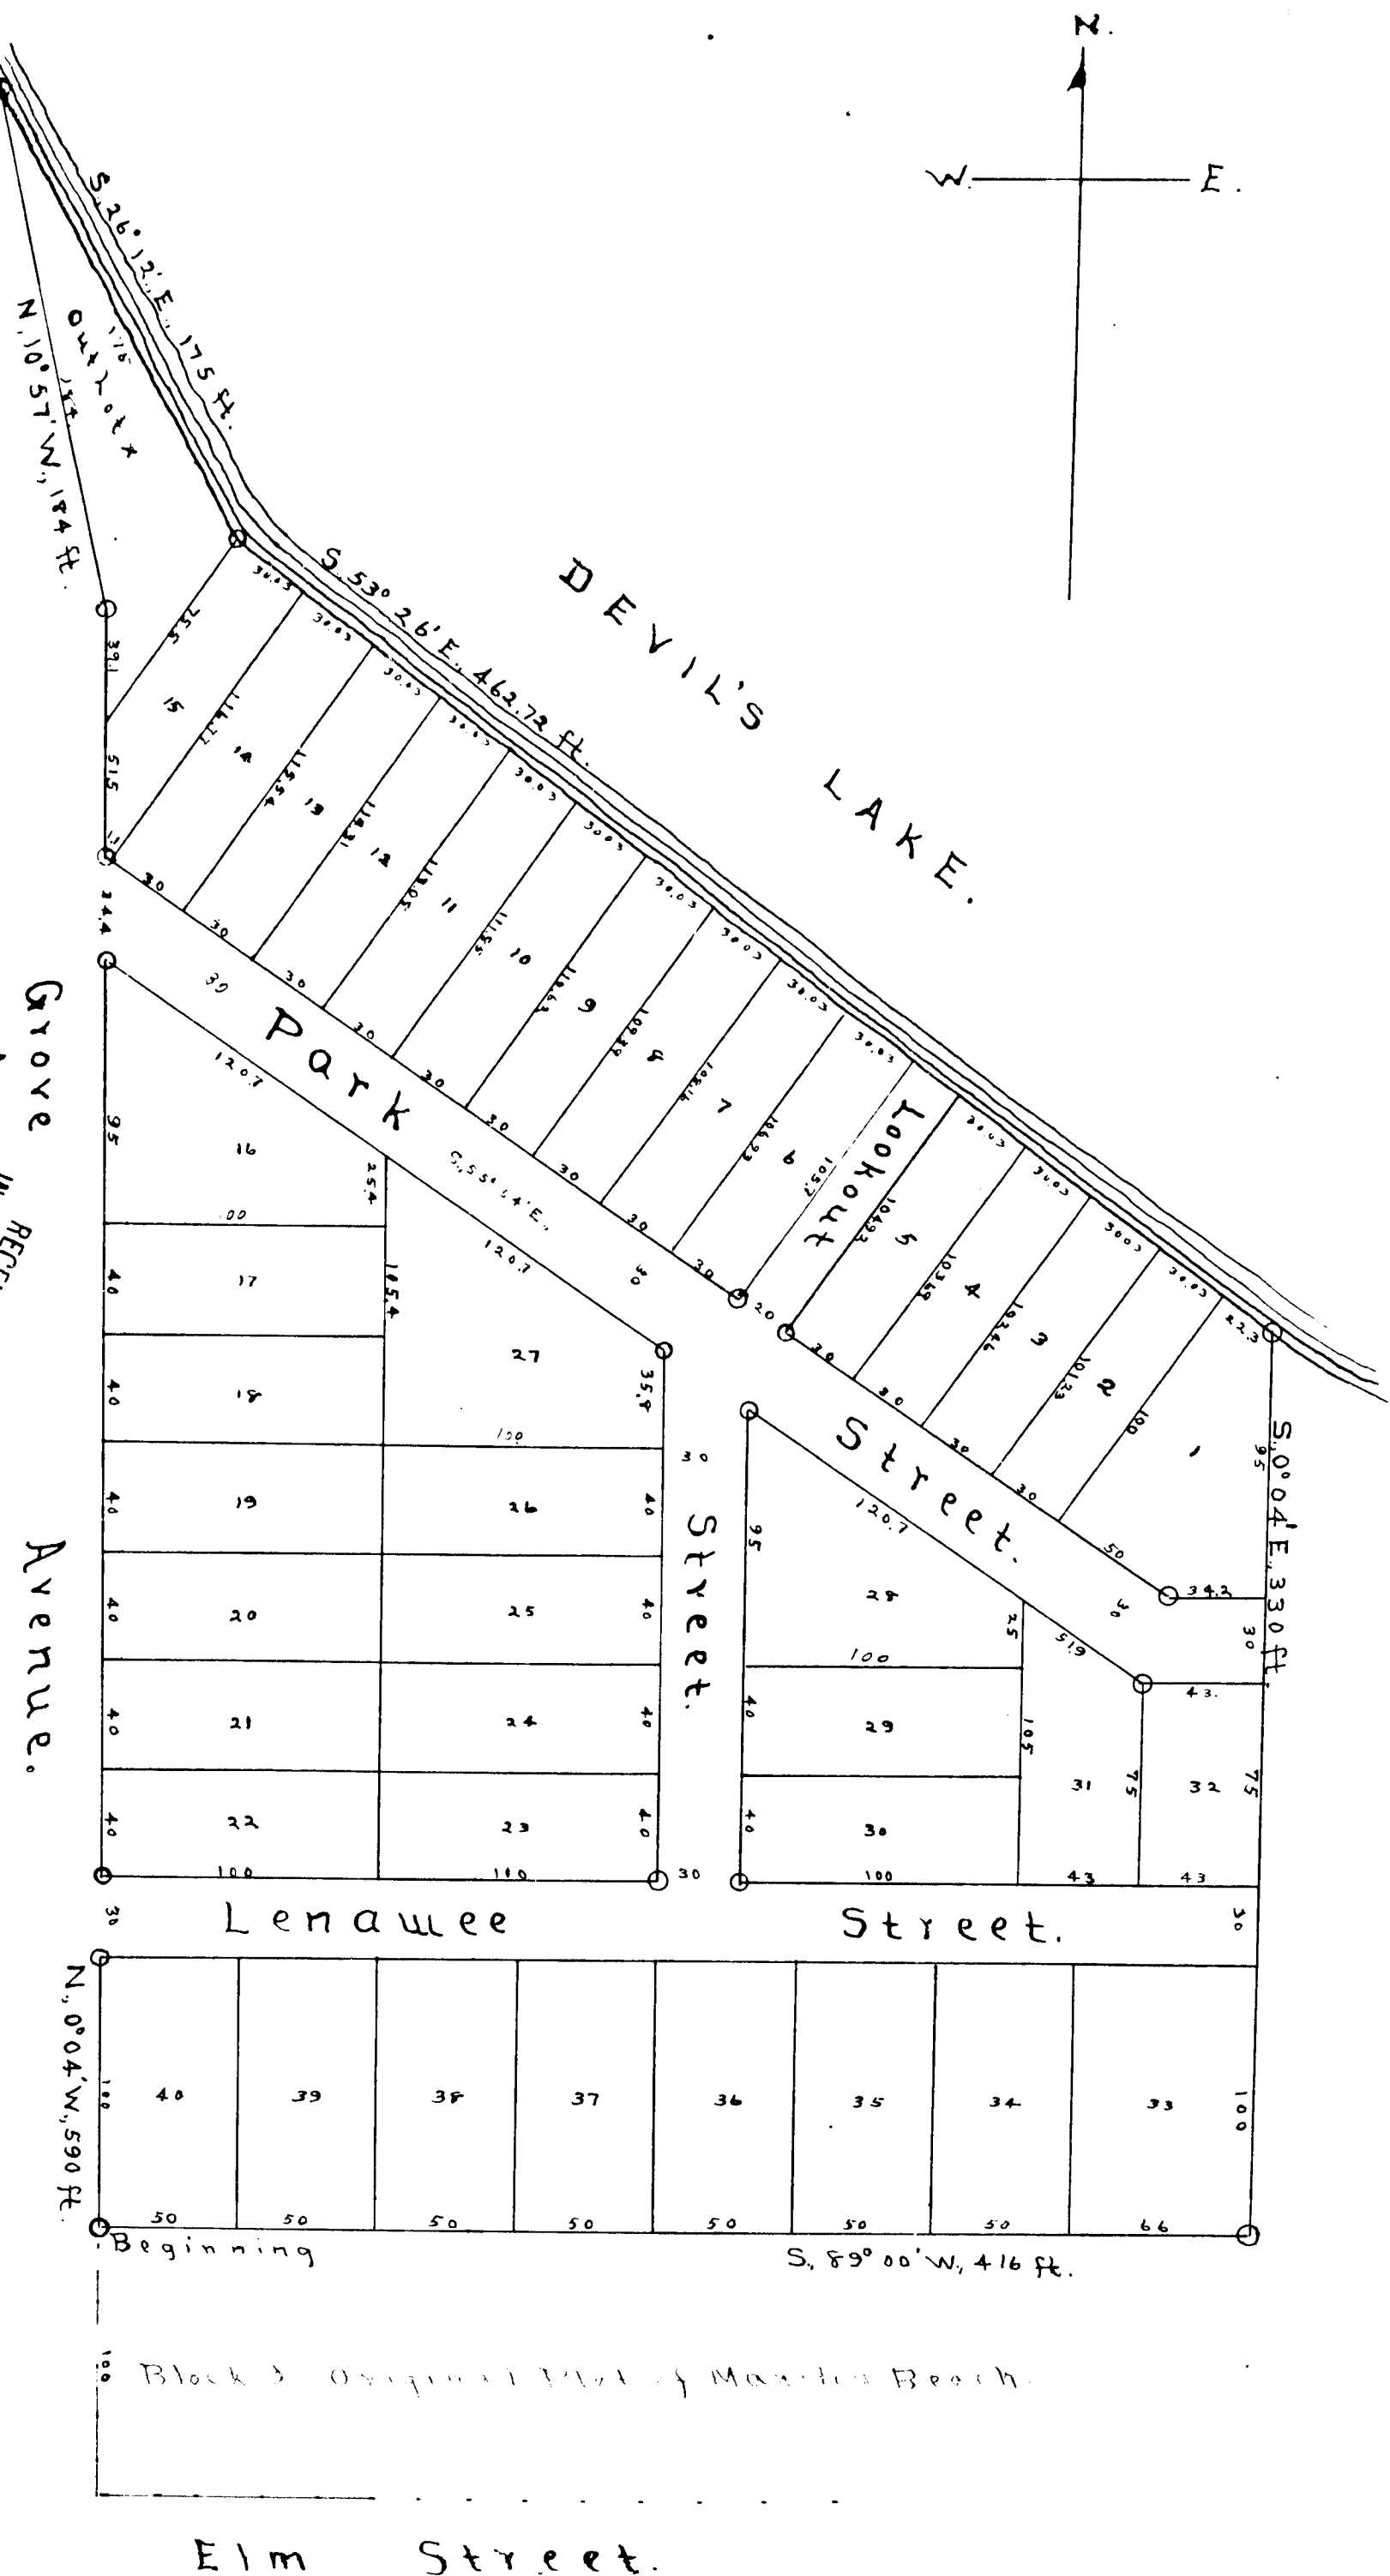

DESCRIPTION

The land embraced in the annexed plat is located in that part of the E 1/2 of the N. E. 1/4 of Section 9, Town 6 S., Range 1 E., bounded as follows: Beginning at an iron stake 100 feet north of the N. E. corner of Elm Street and Grove Avenue, running thence N. 0° 04' W., 590 feet; thence N. 10° 57' W., 184 feet to shore line of Devil's Lake; thence S. 28° 13' E., 175 feet; thence S. 53° 26' E., 463.72 feet; thence S. 89° 00' W., 416 feet to place of beginning. All distances expressed by figures denoting feet and decimals of a foot.

DEDICATION

Know all Men by these Presents, That we, Charles M. Chittenden and Ida F. Chittenden, his wife, and Arthur C. Bird and Josephine B. Bird, his wife, as proprietors, have caused the land embraced in the annexed plat to be surveyed, laid out and plat- ted, to be known as Supervisor of Our Lot E, Plat of Manitou Beach, LENAAWEE COUNTY, MICHIGAN, and that the streets herein shown on said plat are hereby dedicated to the use of the public.

Signed and Sealed in presence of

Charles M. Chittenden

[L. S.]

Ida F. Chittenden

[L. S.]

STATE OF MICHIGAN,

COUNTY OF LENAAWEE, ss. On this early day of March, 1908, before me, a notary public in and for said county, personally came the above named Charles M. Chittenden and Ida F. Chittenden, his wife, and Arthur C. Bird and Josephine B. Bird, his wife, known to me to be the persons who executed the above Dedication, and acknowledged the same to be their free act and deed.

John H. Balemman Notary Public.
My commission expires April 1, 1910.

I Herby Certify, That the plat herein delineated is a correct one, and that permanent monuments, consisting of one inch iron pipes 24 inches long, have been planted at points marked thus (O), as thereon shown, at all angles in the boundaries of the land platted, and at all intersections of streets.

A. N. Balemman Surveyor.

Examined and approved May 13, 1908.

John T. Williams Deputy Auditor General.

STATE OF MICHIGAN,

COUNTY OF LENAAWEE, ss. Received for record this 14th day of May, A. D. 1908, at 5:00 o'clock A.M., and recorded in Liber 1 of Plats, on page 57, as the required tax certificate was furnished by the County Treasurer.

John A. Buckner Register of Deeds.

STATE OF MICHIGAN,

COUNTY OF LENAAWEE, ss. We, *John A. Buckner*, Register of Deeds, and A. N. Balemman, Surveyor, hereby certify that we have each carefully compared this copy with the original plat of SUBDIVISION OF OUR LOT E, PLAT OF MANITOU BEACH, LENAAWEE COUNTY, MICHIGAN, and that it is an exact copy thereof and of the whole of such original plat.

John A. Buckner Register of Deeds.
A. N. Balemman Surveyor.

STATE OF MICHIGAN,

COUNTY OF LENAAWEE, ss. We, *John A. Buckner*, Register of Deeds, and A. N. Balemman, Surveyor, hereby certify that we have each carefully compared this annexed copy with the plat of SUBDIVISION OF OUR LOT E, PLAT OF MANITOU BEACH, now of record in the office of said Register of Deeds, and that it is a true transcript therefrom and of the whole of such record.

John A. Buckner Register of Deeds.
A. N. Balemman Surveyor.

13597

98

Washburne
Deputy Auditor General.