

6580

DEDICATION

KNOW ALL MEN by these Presents, That we Elmer L. Thompson as proprietor, and Ada L. Thompson his wife, have caused the land ^{embraced} in the annexed plat to be surveyed, laid out and platted, to be known as THOMPSON'S ADDITION TO DEERFIELD VILLAGE, LENAWEE CO. MICH. and that the streets as shown on said plat are hereby dedicated to the use of the public.

SIGNED AND SEALED IN PRESENCE OF

W. C. Rushing

J. L. Richard

Elmer L. Thompson

Ada L. Thompson

[L.S.]

[L.S.]

STATE OF MICHIGAN

County of Lenawee

of the Peace

On this 20th day of September, 1909, before me, a Justice

in and for said county, personally came the above named Elmer L. Thompson

and Ada L. Thompson his wife, known to me to be the persons who executed the above dedication and acknowledged the same to be their free act and deed.

William Rushing
Justice of the Peace

DESCRIPTION OF LAND PLATTED

The land embraced in the annexed plat of THOMPSON'S ADDITION TO DEERFIELD VILLAGE, LENAWEE CO. MICH. is described as follows; Commencing at a point in the south line of Keegan Street, S. 89° 10' W. 330.3 ft. and S. 0° 15' E. 33 ft. from the N.E. corner of the N.W. 1/4 Section 12, Town 7 South, Range 5 East Meridian of Michigan, and running thence S. 0° 15' E. 138 ft. thence N. 89° 10' E. 66 ft. thence S. 0° 15' E. parallel with the east line of the N.W. 1/4 Sec. 12, 679.4 ft. thence S. 89° 10' W. 165 ft. thence N. 0° 15' W. 16.2 ft. thence S. 89° 10' W. 113 ft. thence south 17.2 ft. thence S. 89° 10' W. 285.8 ft. thence N. 1° 27' W. 578 ft. thence N. 89° 10' E. 180.4 ft. thence N. 1° 27' W. 242.6 ft. to the south line of Keegan Street, thence N. 89° 10' E. 330.3 ft. along said line to the place of beginning.

SURVEYOR'S CERTIFICATE.

I hereby certify that the plat hereon delineated is a correct one, and that permanent monuments, consisting of Oak stakes and iron bars and iron pipes have been planted at points marked thus (X) Oak stakes, (X) iron bars, (O) iron pipes, as thereon shown at all angles in the boundaries of the land platted, and at all intersections of streets.

J. L. Richard
Surveyor

I hereby certify that there are no tax liens or titles held by the State on the lands embraced in the annexed plat of THOMPSON'S ADDITION TO DEERFIELD VILLAGE, LENAWEE CO. MICH. and that there are no tax liens or titles held by individuals on said lands for the five years preceding the 28th day of September, 1909, and that the taxes for said period of five years are paid, as shown by the records of this office.

I, Cyrus C. Stearns Clerk of the Council of DEERFIELD VILLAGE LENAWEE CO. MICH. do hereby certify that the annexed plat and dedication endorsed thereon was approved by the Council of said VILLAGE OF DEERFIELD at a meeting of Council on the 18th day of Oct. 1909.

In witness hereof I have hereunto signed my name officially as Clerk of the Council of said VILLAGE OF DEERFIELD, this 18th day of Oct. 1909.

Cyrus C. Stearns
Clerk of the Council of the VILLAGE OF DEERFIELD.

COPY
REGISTER'S OFFICE.
LENAWEE COUNTY, MICH.
PLAT OF Thompson's Addition
to Deerfield
WAS RECORDED THIS 11th DAY OF November A. D. 1909 AT 2:10 O'CLOCK
P. M. IN LIBER Books of Plats
ON PAGE 61
William O. King
REGISTER OF DEEDS.
ORIGINAL ON FILE

I hereby certify that this copy is a true copy of the M. P. or PLAT forwarded the Register of Deeds for recording.

Compared Nov. 2 1909
Nathan F. Simpson
Deputy Auditor General.

Filed in Auditor General's Dep't
NOV 8 1909

Nathan F. Simpson
Deputy Auditor General.

13598

PLAT OF


THOMPSON'S ADDITION TO DEERFIELD VILLAGE

LENAWEE CO. MICHIGAN

Examined and Approved

Nov. 2, 1909

Nathan F. Simpson
Deputy Auditor General.

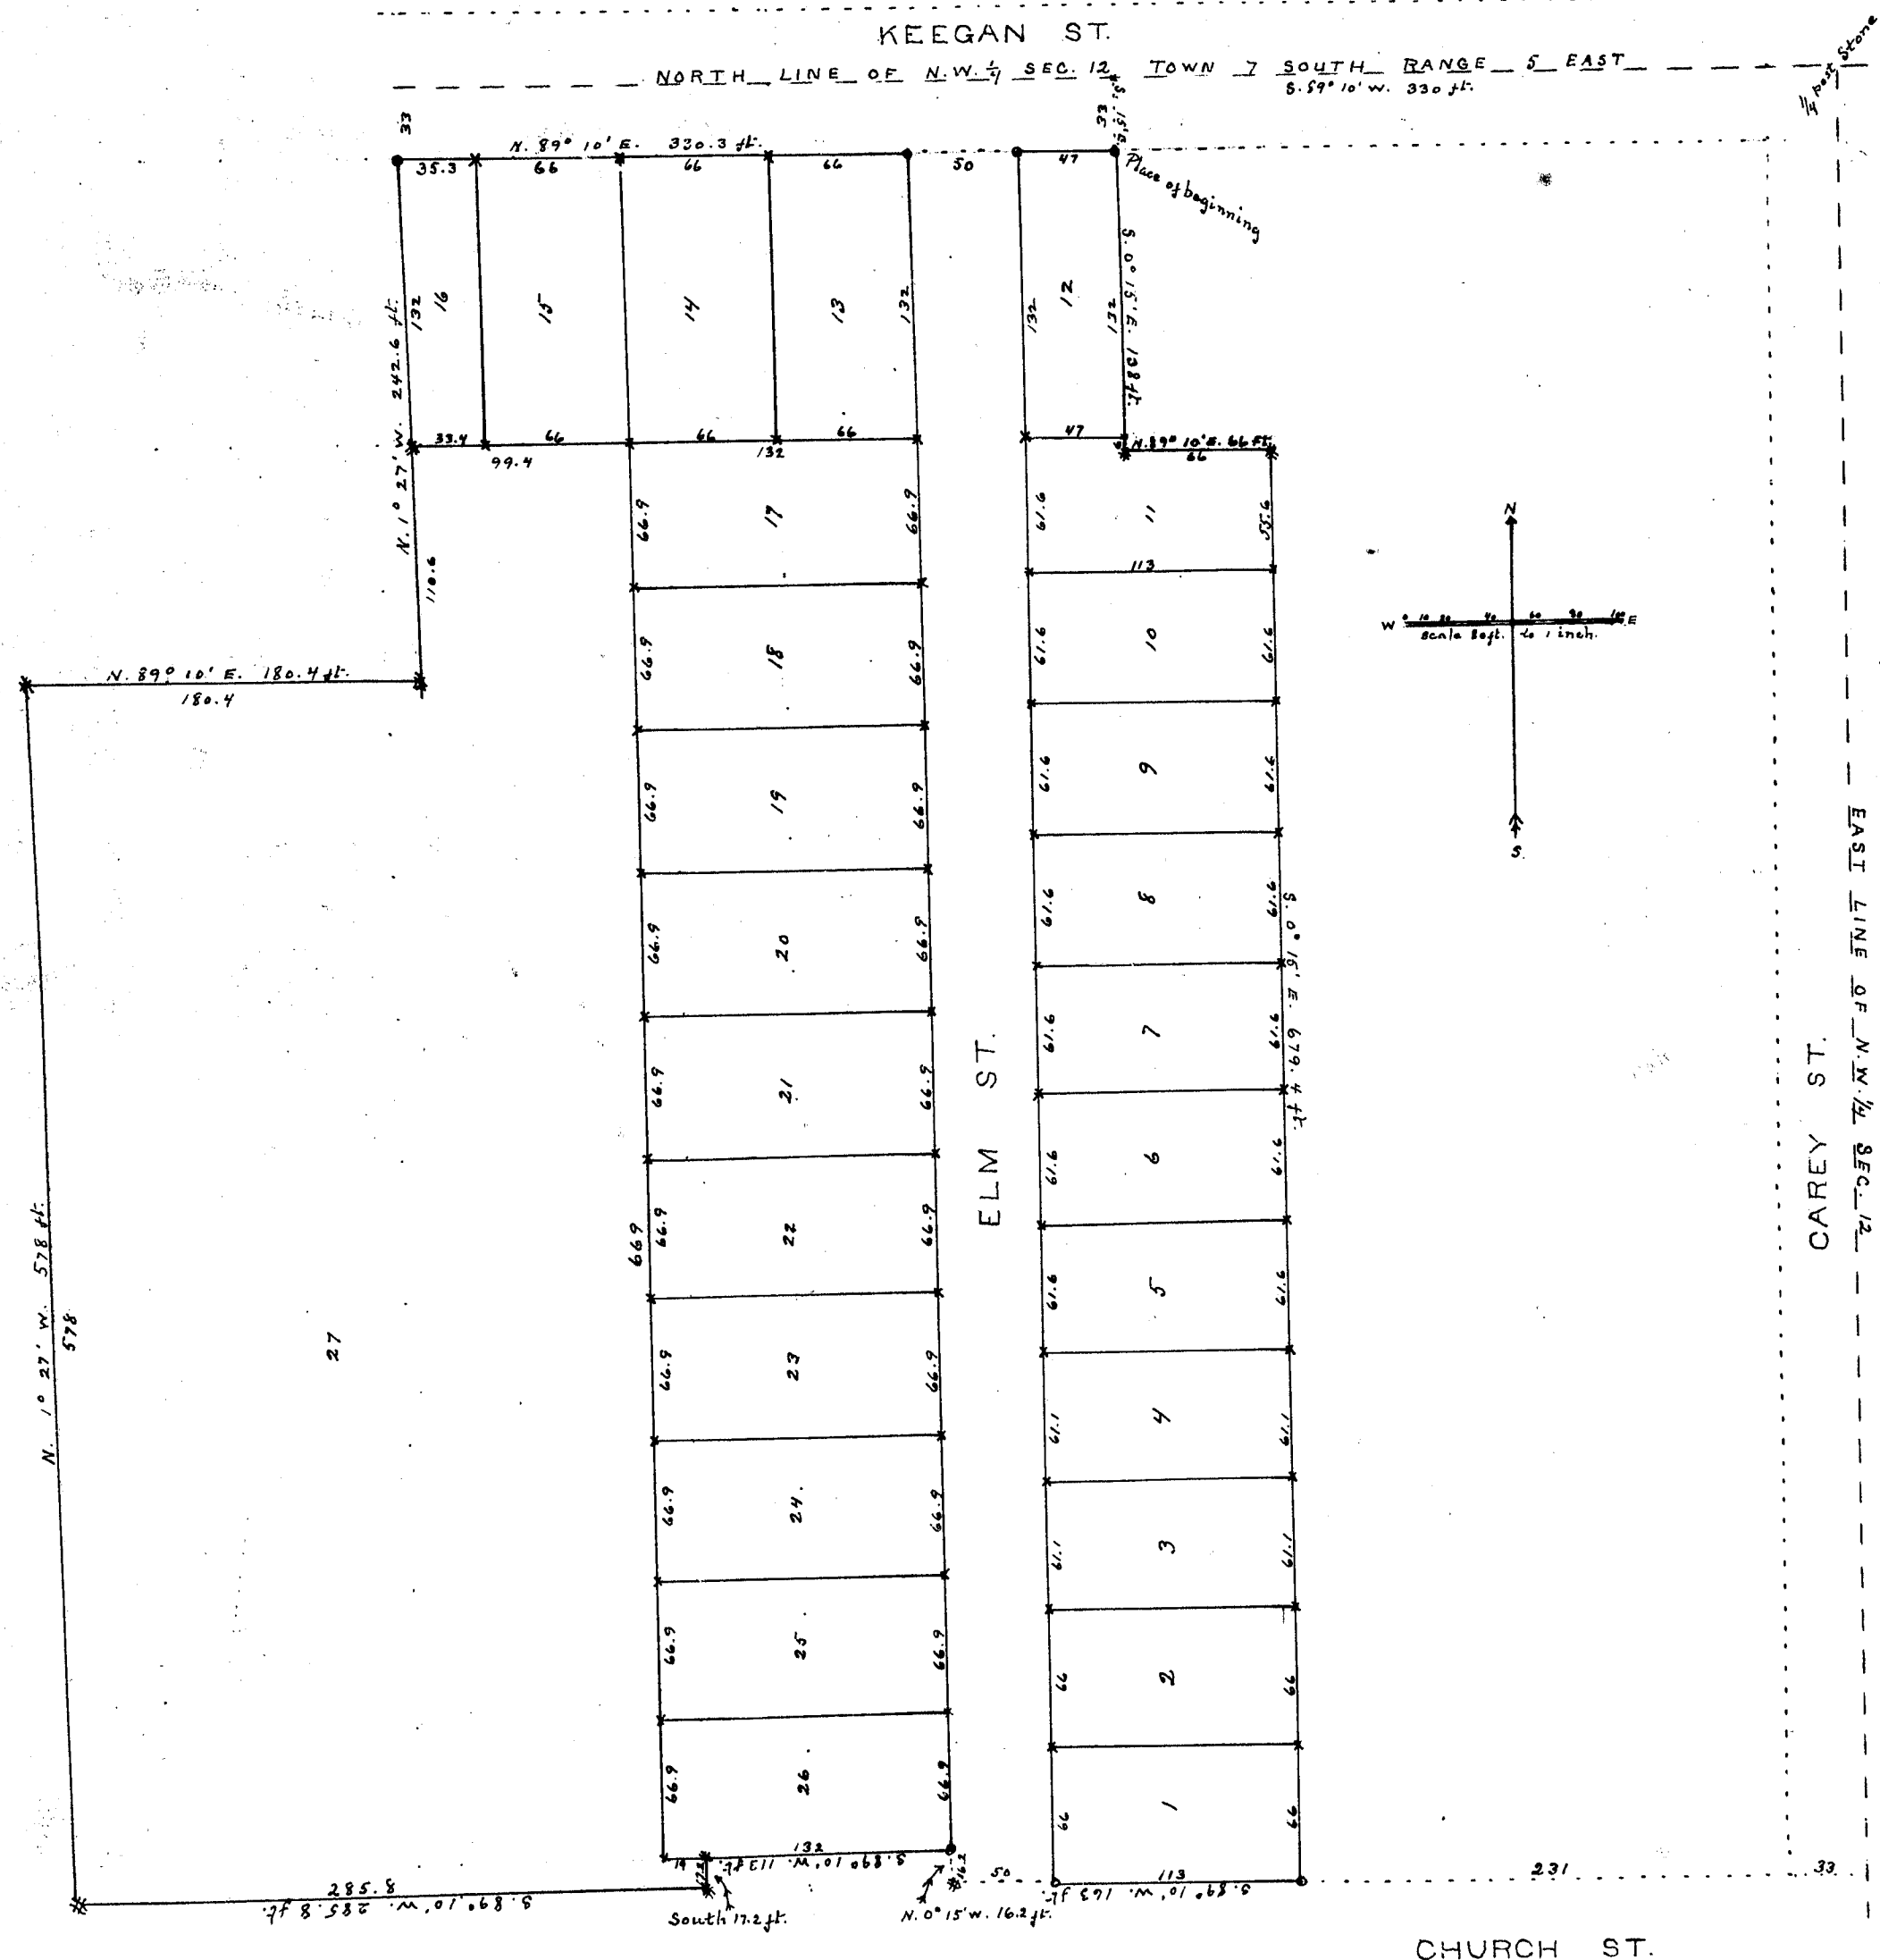

6580


PLAT OF

THOMPSON'S ADDITION TO DEERFIELD VILLAGE

LENAWEE CO. MICHIGAN

Examined and Approved

Nathan F. Simpson
Deputy Auditor General.

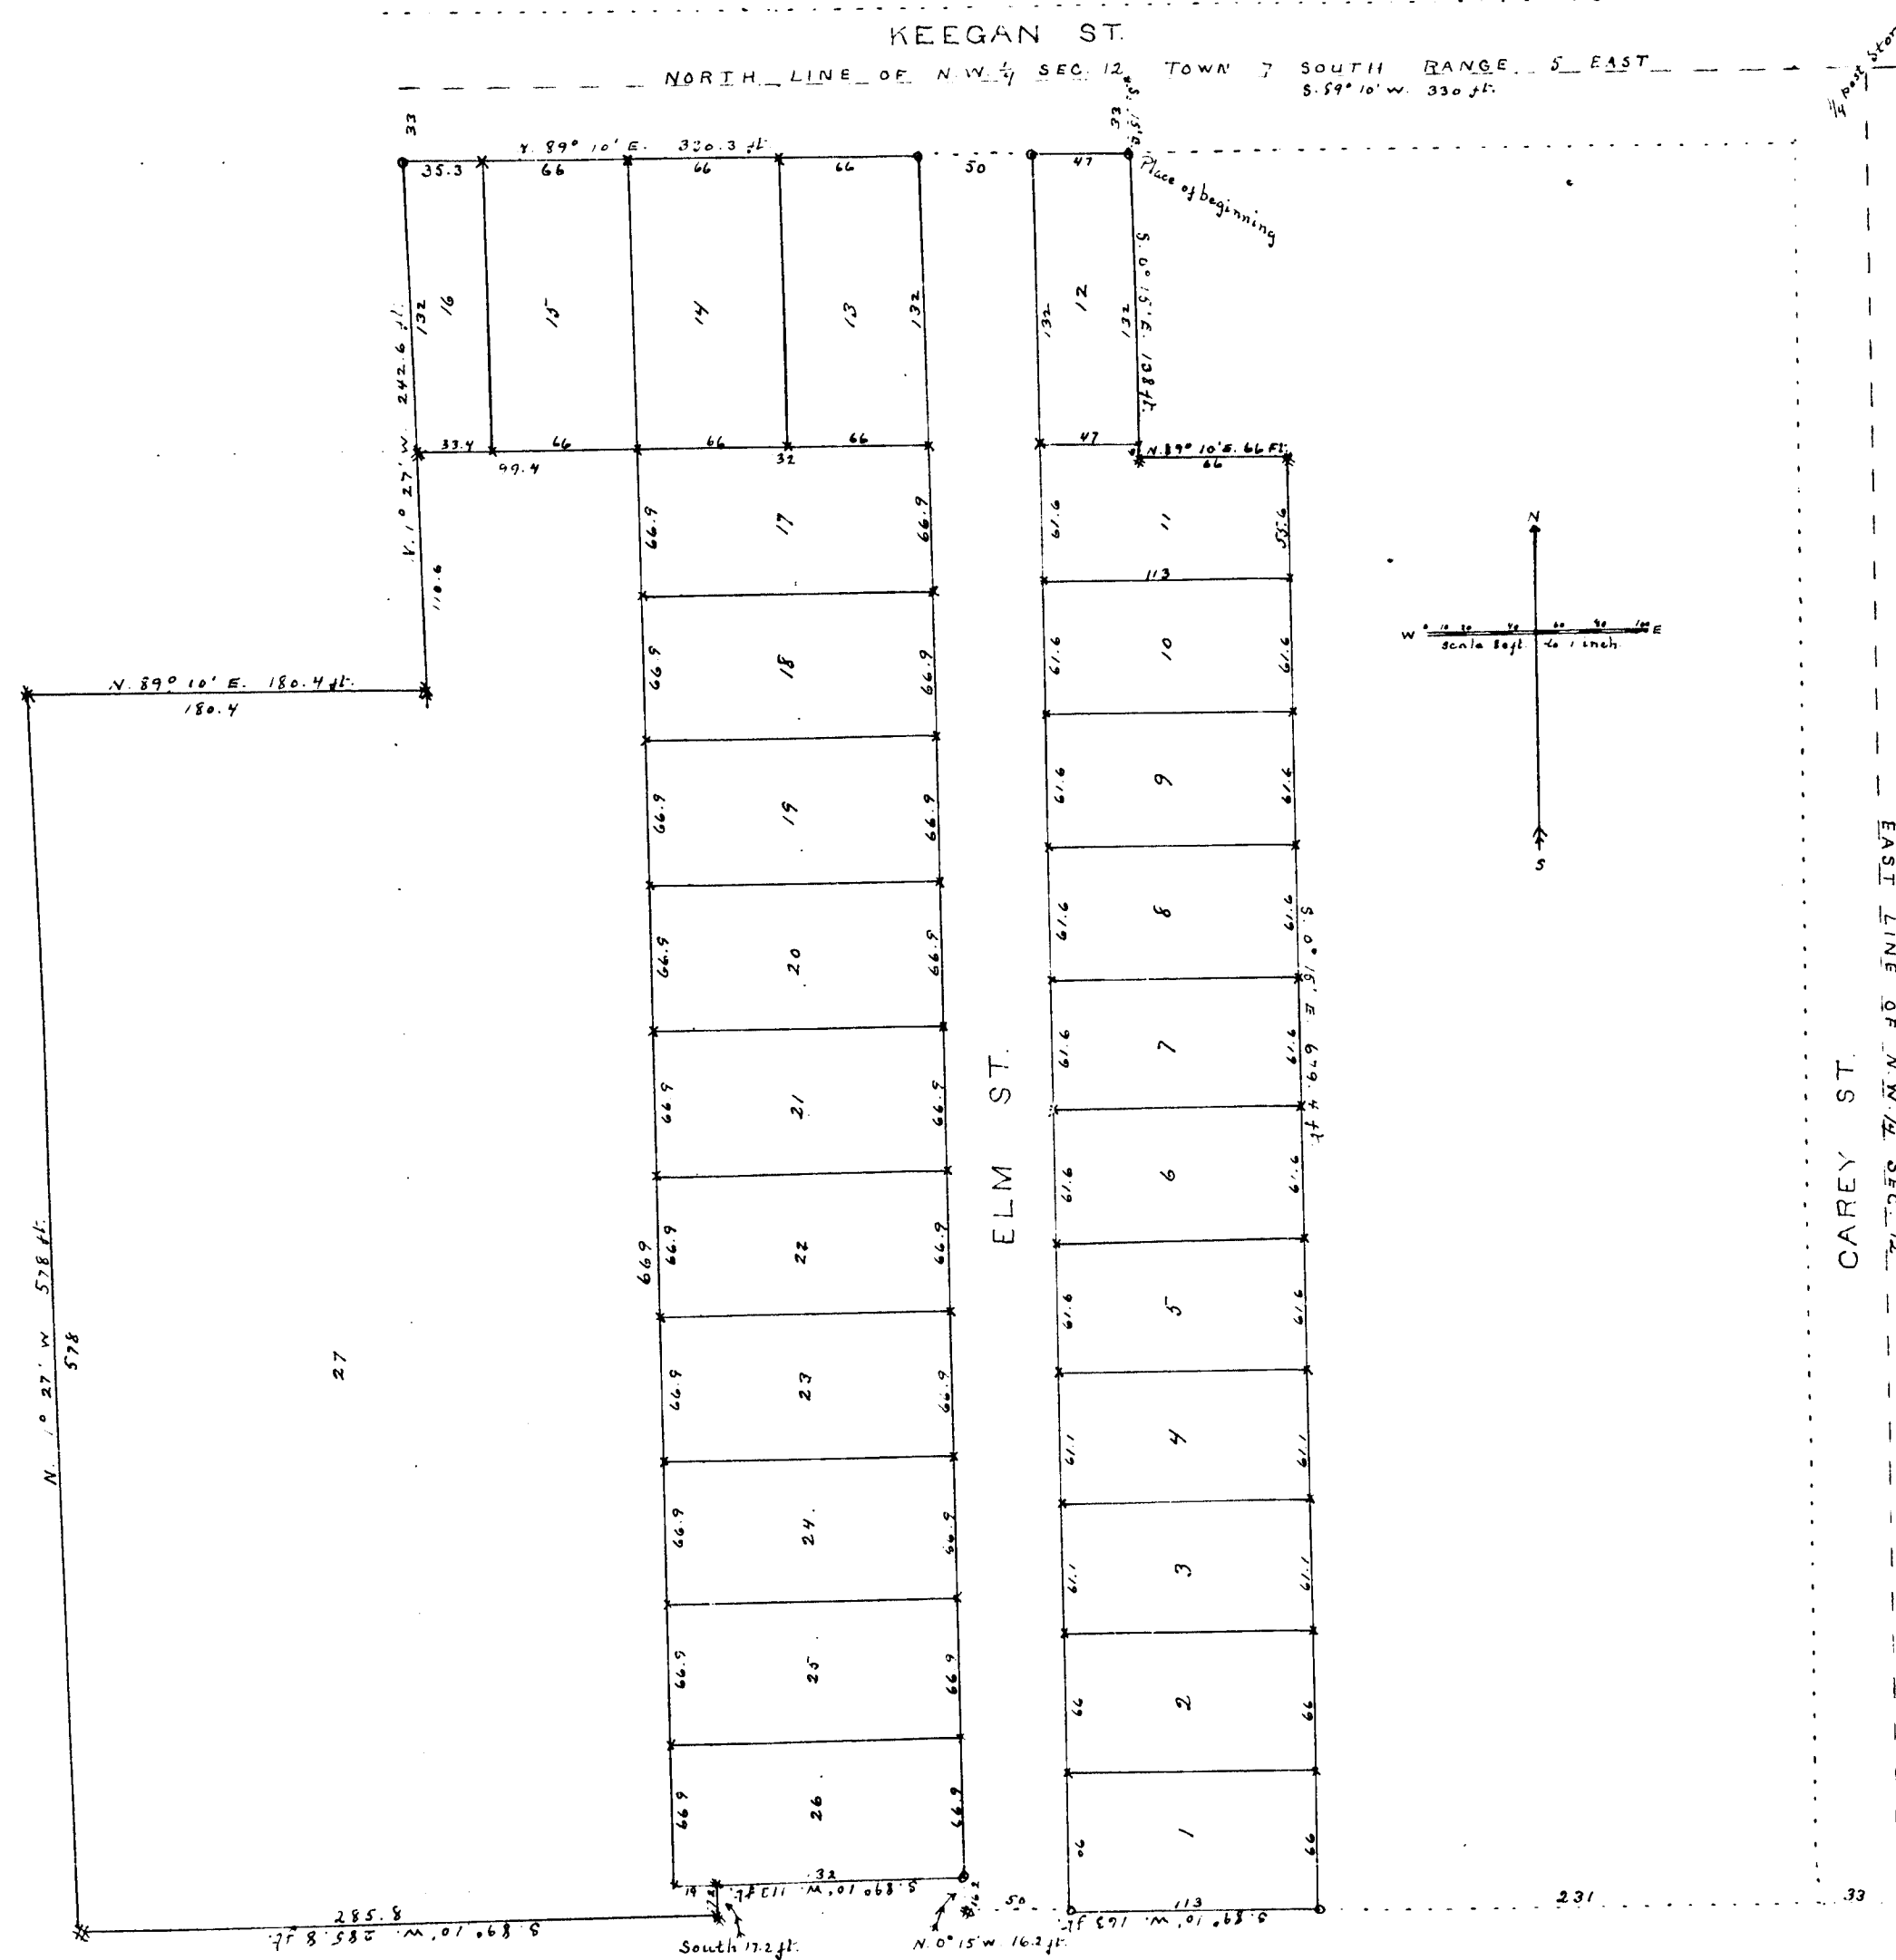

DEDICATION

KNOW ALL MEN by these Presents, That we *Elmer L. Thompson* as proprietor, and *Ada L. Thompson* his wife, have caused the land ^{embraced} in the annexed plat to be surveyed, laid out and platted, to be known as THOMPSON'S ADDITION TO DEERFIELD VILLAGE, LENAWEЕ CO. MICH. and that the streets as shown on said plat are hereby dedicated to the use of the public.

SIGNED AND SEALED IN PRESENCE OF

L. E. Rustling

J. L. Richard

Elmer L. Thompson

Ada L. Thompson

[L.S.]

[L.S.]

STATE OF MICHIGAN

County of *Lenawee* On this *20th* day of *September*, 1909, before me, a Justice of the Peace, in and for said county, personally came the above named *Elmer L. Thompson* and *Ada L. Thompson* his wife, known to me to be the persons who executed the above dedication and acknowledged the same to be their free act and deed.

William Rustling

Justice of the Peace

DESCRIPTION OF LAND PLATTED

The land embraced in the annexed plat of THOMPSON'S ADDITION TO DEERFIELD VILLAGE, LENAWEЕ CO. MICH. is described as follows; - Commencing at a point in the south line of Keegan Street, S. 89° 10' W. 330 Ft. and S. 0° 15' E. 33 ft. from the N.E. corner of the N.W. 1/4 Section 12, Town 7 South, Range 5 East Meridian of Michigan, and running thence S. 0° 15' E. 138 ft. thence N. 89° 10' E. 66 ft. thence S. 0° 15' E. parallel with the east line of the N.W. 1/4 sec. 12, 679.4 ft. thence S. 89° 10' W. 165 ft. thence N. 0° 15' W. 10.2 ft. thence S. 89° 10' W. 113 ft. thence south 17.2 ft. thence S. 89° 10' W. 255.8 ft. thence N. 1° 27' W. 578 ft. thence N. 89° 10' E. 180.4 ft. thence N. 1° 27' W. 242.6 ft. to the south line of Keegan Street, thence N. 89° 10' E. 330.3 ft. along said line to the place of beginning.

SURVEYOR'S CERTIFICATE.

I hereby certify that the plat hereon delineated is a correct one, and that permanent monuments, consisting of Oak stakes and iron bars and iron pipes have been planted at points marked thus (x) Oak stakes, (x) iron bars (o) iron pipes, as thereon shown at all angles in the boundaries of the land platted, and at all intersections of streets.

J. L. Richard

Surveyor

I hereby certify that there are no tax liens or titles held by the State on the lands embraced in the annexed plat of THOMPSON'S ADDITION TO DEERFIELD VILLAGE, LENAWEЕ CO. MICH. and that there are no tax liens or titles held by individuals on said lands for the five years preceding the 28th day of September, 1909. and that the taxes for said period of five years are paid, as shown by the records of this office.

William Britton

County Treasurer

[L.S.]

I, Cyrus C. Steams, Clerk of the Council of DEERFIELD VILLAGE LENAWEЕ CO. MICH. do hereby certify that the annexed plat and dedication endorsed thereon was approved by the Council of said VILLAGE OF DEERFIELD at a meeting of Council on the 18th day of Oct. 1909.

In witness hereof I have hereunto signed my name officially as Clerk of the Council of said VILLAGE OF DEERFIELD, this 18th day of Oct. 1909.

Cyrus C. Steams
Clerk of the Council of the VILLAGE OF DEERFIELD.

COPY
REGISTER'S OFFICE.
PLAT OF *Thompson's Addition*
TO *Deerfield*
WAS RECORDED THIS *4th* DAY OF *November* A.D. 1909 AT 2:10 O'CLOCK
P.M. IN LIBER *Page of Plat*
ON PAGE *61*
William M. King
REGISTER OF DEEDS
ORIGINAL ON FILE

I hereby certify that this copy is a true copy of the M. P. or PLAT forwarded the Register of Deeds for recording.

Compared *Nov. 2, 1909*
Nathan F. Simpson
Deputy Auditor General.

Filed in Auditor General's Dep't
NOV 8 1909

Nathan F. Simpson
Deputy Auditor General.

13598