


PLAT OF
JOHN ONSTED'S ADDITION
TO
ONSTED VILLAGE.
LENAWEE CO. MICH.

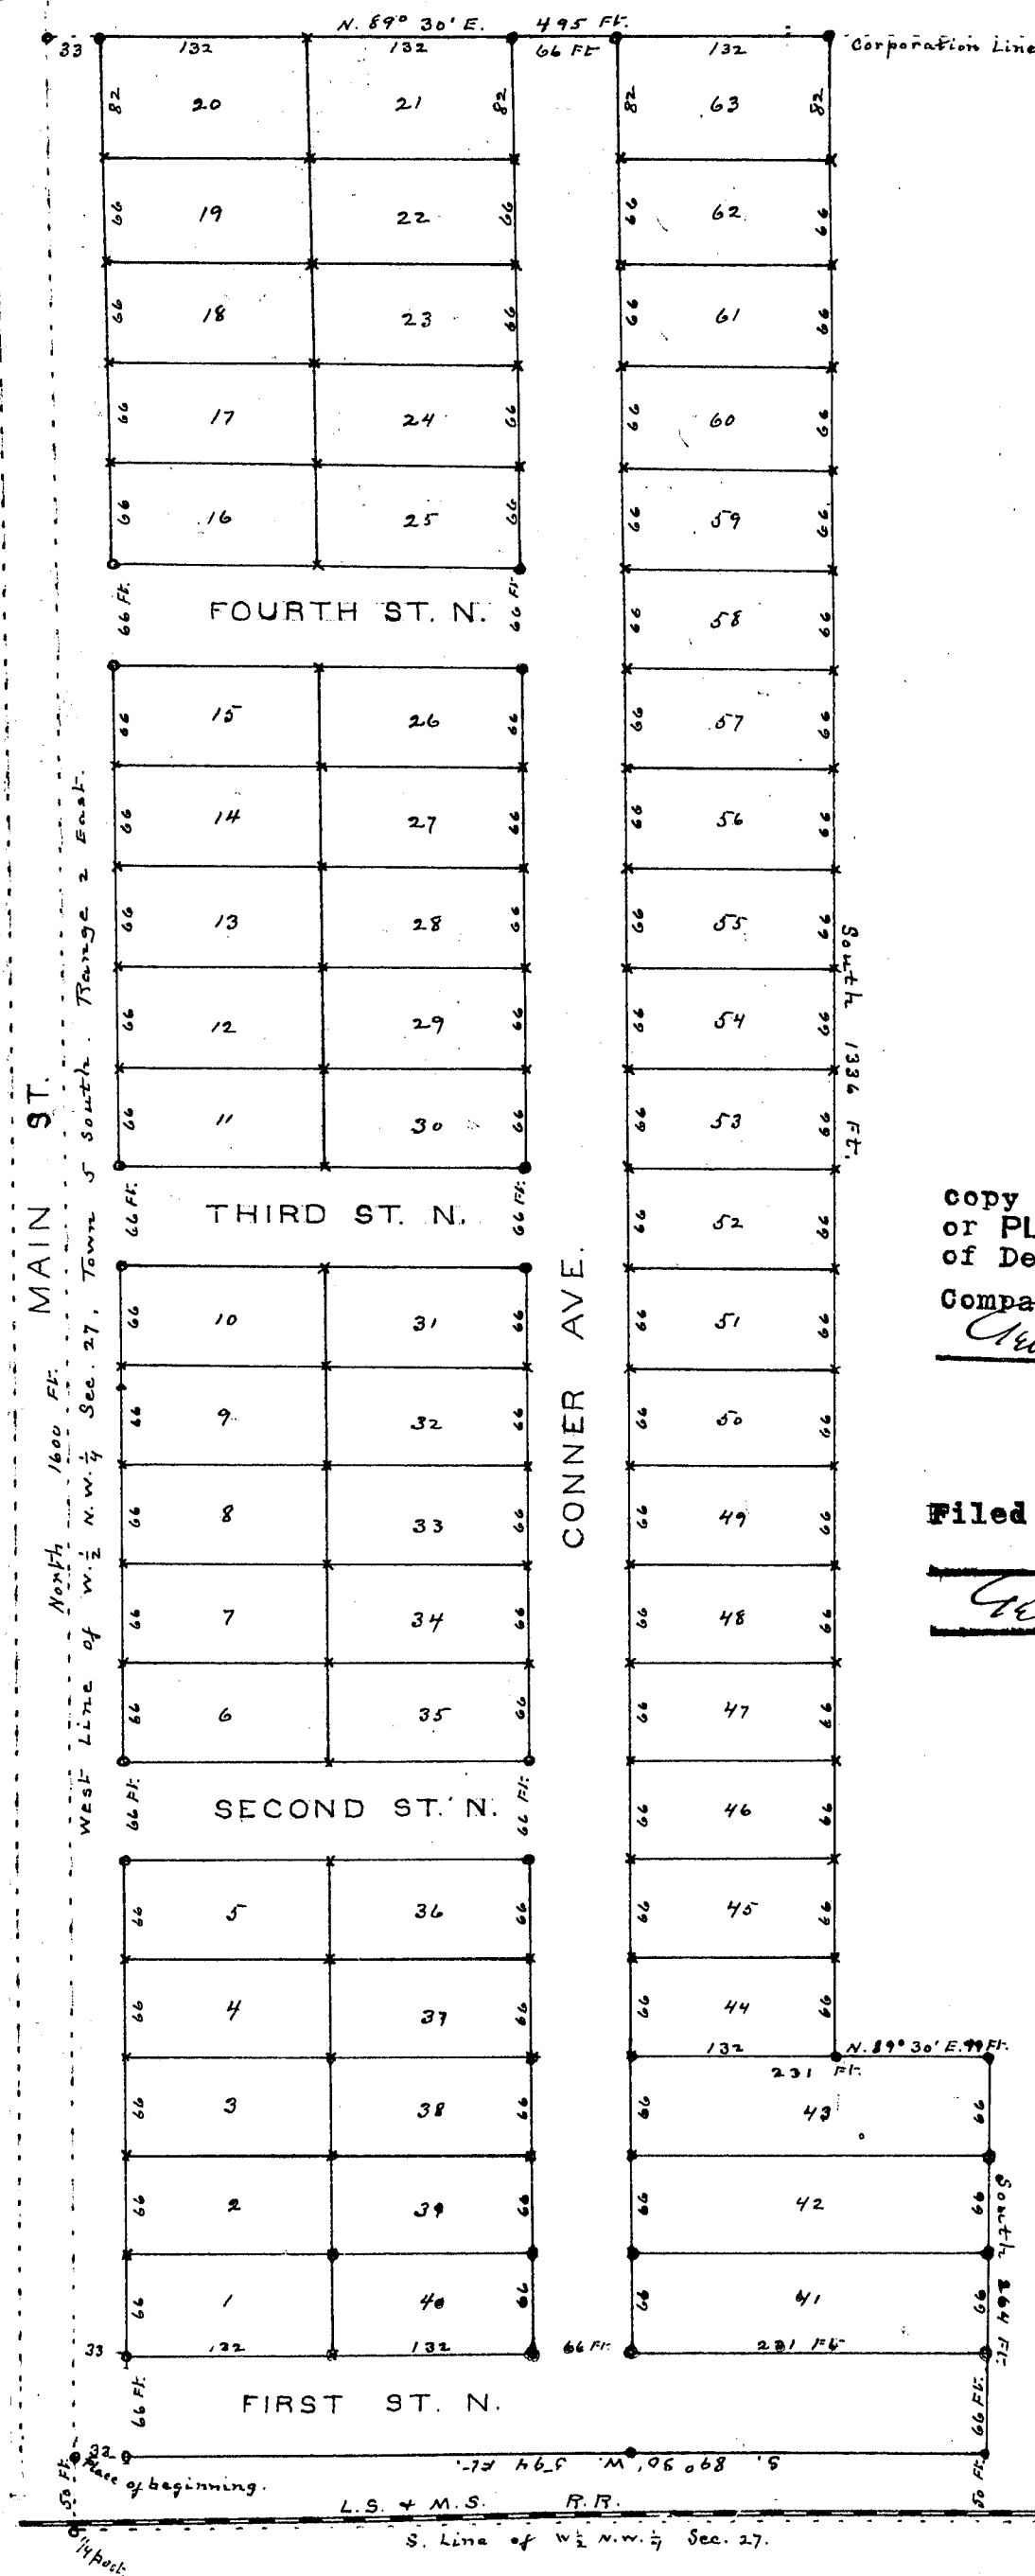


COPY
REGISTER'S OFFICE.
LENAWEE COUNTY, MICH.
PART OF
John Onsted's Add.
WAS RECORDED THIS 19th DAY OF
May A. D. 1910 AT 10 O'CLOCK
A. M. IN LIBER 63 OF PLATE
William M. King
REGISTER OF DEEDS
ORIGINAL ON FILE

Examined and Approved

MAY 13 1910

Geo. L. Hauser
Deputy Auditor General.

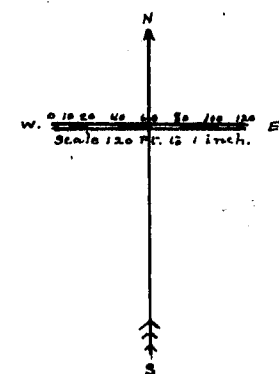

I hereby certify that this
copy is a true copy of the MAP
or PLAT forwarded the Register
of Deeds for recording.

Compared **MAY 18 1910**
Geo. L. Hauser
Deputy Auditor General.

Filed in Auditor General's Dep't
MAY 20 1910

Geo. L. Hauser
Deputy Auditor General.

DEDICATION

KNOW ALL MEN by these Presents, That we *John Onsted, Clara Onsted, L. P. Conner, Mary L. Conner, P. J. Williams, Kittie Williams, and Rose V. Bell* as proprietors and their wives have caused the land embraced in the annexed plat to be surveyed, laid out and platted, to be known as JOHN ONSTED'S ADDITION TO ONSTED VILLAGE, LENAWEЕ CO. MICH. and that the streets as shown on said plat are hereby dedicated to the use of the public.

SIGNED AND SEALED IN PRESENCE OF

Smith, C. Fairbanks
R. E. Ross

P. J. Williams

Kittie Williams

John Onsted

Clara Onsted

L. P. Conner

Mary L. Conner

Rose V. Bell

STATE OF MICHIGAN

County of *Lenawee* ss.

Notary Public in and for said County, personally came the above named *John Onsted, Clara Onsted, L. P. Conner, Mary L. Conner, P. J. Williams, Kittie Williams, and Rose V. Bell* known to me to be the persons who executed the above dedication, and acknowledged the same to be their free act and deed.

On this 28th day of March 1910 before me, a

Smith, C. Fairbanks

My Com. expires Jan. 5, 1913.

Notary Public

DESCRIPTION OF LAND PLATTED:

The land embraced in the annexed plat of JOHN ONSTED'S ADDITION TO ONSTED VILLAGE, LENAWEЕ CO. MICH. is described as follows: Commencing at a point in the west line of the west 1/2 N.W. 1/4 Section 27 Town 5 South, Range 2 East meridian of Michigan, 50 feet North from the Quarter post on the west side of said Section 27, and running thence North on said line 1600 ft. to the North line of the Corporation of Onsted Village, thence North 89° 30' East along the said North line of the Corporation of Onsted Village 495 feet, thence South, parallel with the west line of west 1/2 N.W. 1/4 Section 27, 1336 feet, thence North 89° 30' East 99 feet, thence South 264 feet to a point 50 feet North from the South line of the west 1/2 N.W. 1/4 Section 27, thence South 89° 30' West, 594 feet, to the place of beginning.

SURVEYOR'S CERTIFICATE.

I hereby certify that the plat hereon delineated is a correct one, and that permanent monuments, consisting of iron pipes, have been planted at points marked thus (o) as thereon shown at all angles in the boundaries of the land platted, and at all intersections of streets. Corners of lots not occurring in the boundaries otherwise marked are indicated thus (x) and marked with Oak stakes.

J. L. Richard
Surveyor.

COUNTY TREASURER'S CERTIFICATE

I hereby certify that there are no tax liens or titles held by the State on the lands described above, and that there are no tax liens or titles held by individuals on said lands, for the five years preceding the 22nd day of March 1910 and that the taxes for said period of five years are all paid, as shown by the records of this office.

William Britton
Lenawee County Treasurer.

VILLAGE COUNCIL'S APPROVAL.

I hereby certify that the annexed plat and dedication endorsed thereon was approved by the Council of the VILLAGE OF ONSTED, LENAWEЕ CO. MICH. at a meeting of Council on the 4th day of April 1910.

W. J. Redfield
Clerk of the Council of the
VILLAGE OF ONSTED.


[LS.]

13599

PLAT OF
JOHN ONSTED'S ADDITION
TO
ONSTED VILLAGE.
LENAWEE CO. MICH.


COPY
REGISTERED IN OFFICE OF
LENAWEE COUNTY
PLAT OF
John Onsted's Addition
WAS RECORDED THIS 17th DAY OF
May A. D. 1910 AT 10 O'CLOCK
A. M. IN LIBRARY OF STATE
ON PAGE 8
William H. Jones
REGISTERED DEEDS
ORIGINAL ON FILE

Examined and Approved
MAY 13 1910
Geo L. Hansen
Deputy Auditor General.

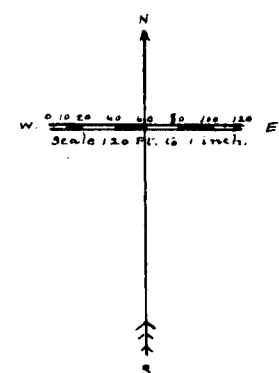

I hereby certify that this
copy is a true copy of the MAP
or PLAT forwarded the Register
of Deeds for recording.
Compared **MAY 18 1910**
Geo. L. Hansen
Deputy Auditor General.

Filed in Auditor General's Dep't
MAY 20 1910
Geo. L. Hansen
Deputy Auditor General.

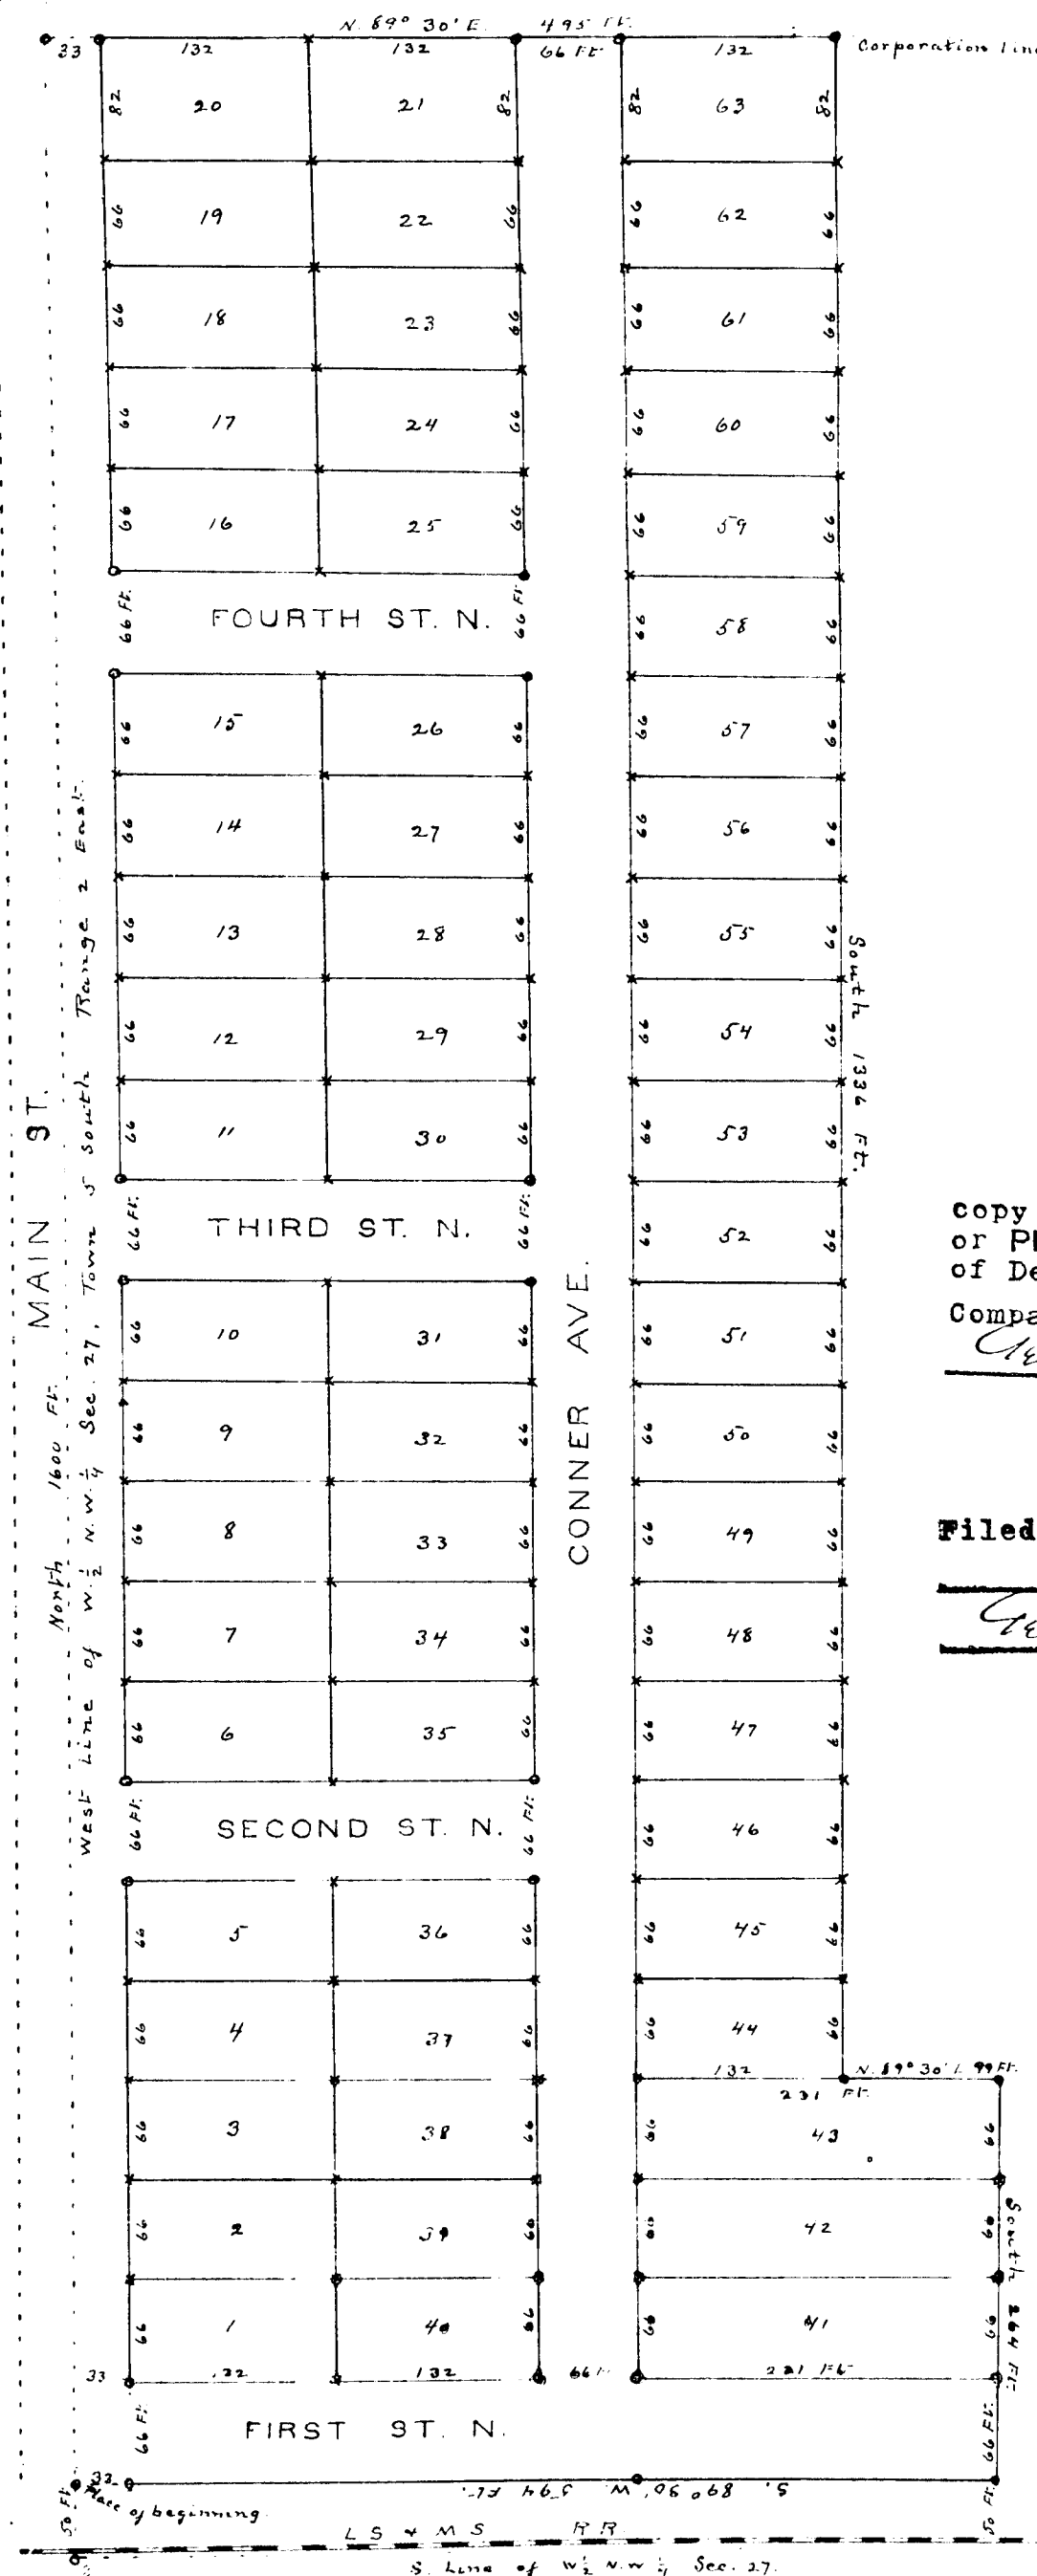

DEDICATION

KNOW ALL MEN by these Presents, That we *John Onsted, Clara Onsted, L. R. Conner, Mary L. Conner, P. J. Williams, Kittie Williams, and Rose V. Bell* as proprietors and their wives have caused the land embraced in the annexed plat to be surveyed, laid out and platted, to be known as JOHN ONSTED'S ADDITION TO ONSTED VILLAGE, LENAWEE CO. MICH. and that the streets as shown on said plat are hereby dedicated to the use of the public.

SIGNED AND SEALED IN PRESENCE OF
Smith C. Fairbanks
R. E. Ross

P. J. Williams
Kittie Williams
John Onsted
Clara Onsted
L. R. Conner
Mary L. Conner
Rose V. Bell

STATE OF MICHIGAN } ss.
County of *Lenawee* }
Notary Public in and for said County, personally came the above named *John Onsted, Clara Onsted, L. R. Conner, Mary L. Conner, P. J. Williams, Kittie Williams, and Rose V. Bell* known to me to be the persons who executed the above dedication, and acknowledged the same to be their free act and deed.

On this 28th day of March 1910 before me, a

Smith C. Fairbanks
My Com. expires Jan 5, 1913 Notary Public

DESCRIPTION OF LAND PLATTED.

The land embraced in the annexed plat of JOHN ONSTED'S ADDITION TO ONSTED VILLAGE, LENAWEE CO. MICH. is described as follows: Commencing at a point in the west line of the west $\frac{1}{2}$ N.W. $\frac{1}{4}$ Section 27 Town 5 South, Range 2 East meridian of Michigan, 50 feet north from the Quarter post on the west side of said section 27, and running thence North on said line 1600 ft. to the North line of the Corporation of Onsted Village, thence North $89^{\circ}30'$ East along the said North line of the Corporation of Onsted Village 495 feet, thence south, parallel with the west line of west $\frac{1}{2}$ N.W. $\frac{1}{4}$ Section 27, 1336 feet, thence North $89^{\circ}30'$ East 99 feet, thence South 264 feet to a point 50 feet North from the South line of the west $\frac{1}{2}$ N.W. $\frac{1}{4}$ Section 27, thence South $89^{\circ}30'$ West, 594 feet, to the place of beginning.

SURVEYOR'S CERTIFICATE.

I hereby certify that the plat hereon delineated is a correct one, and that permanent monuments, consisting of iron pipes, have been planted at points marked thus (o) as thereon shown at all angles in the boundaries of the land platted, and at all intersections of streets. Corners of lots not occurring in the boundaries otherwise marked are indicated thus (x) and marked with Oak stakes.

J. L. Richard
Surveyor.

COUNTY TREASURER'S CERTIFICATE

I hereby certify that there are no tax liens or titles held by the State on the lands described above, and that there are no tax liens or titles held by individuals on said lands, for the five years preceding the 22nd day of March 1910 and that the taxes for said period of five years are all paid, as shown by the records of this office.

William Britton
Lenawee County Treasurer.

VILLAGE COUNCIL'S APPROVAL.

I hereby certify that the annexed plat and dedication endorsed thereon was approved by the Council of the VILLAGE OF ONSTED, LENAWEE CO. MICH. at a meeting of Council on the 4th day of April 1910.

W. J. Redfield
Clerk of the Council of the
VILLAGE OF ONSTED.

[LS]

13599