
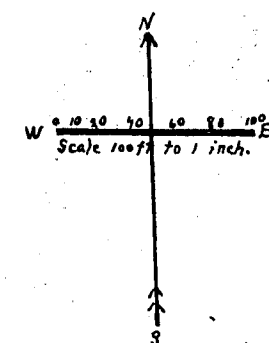


PLAT OF
KEELER'S ADDITION
TO
BLISSFIELD VILLAGE.
LENAWEE CO. MICH.

Examined and Approved

NOV 4-1910

William M. King
Deputy Auditor General.

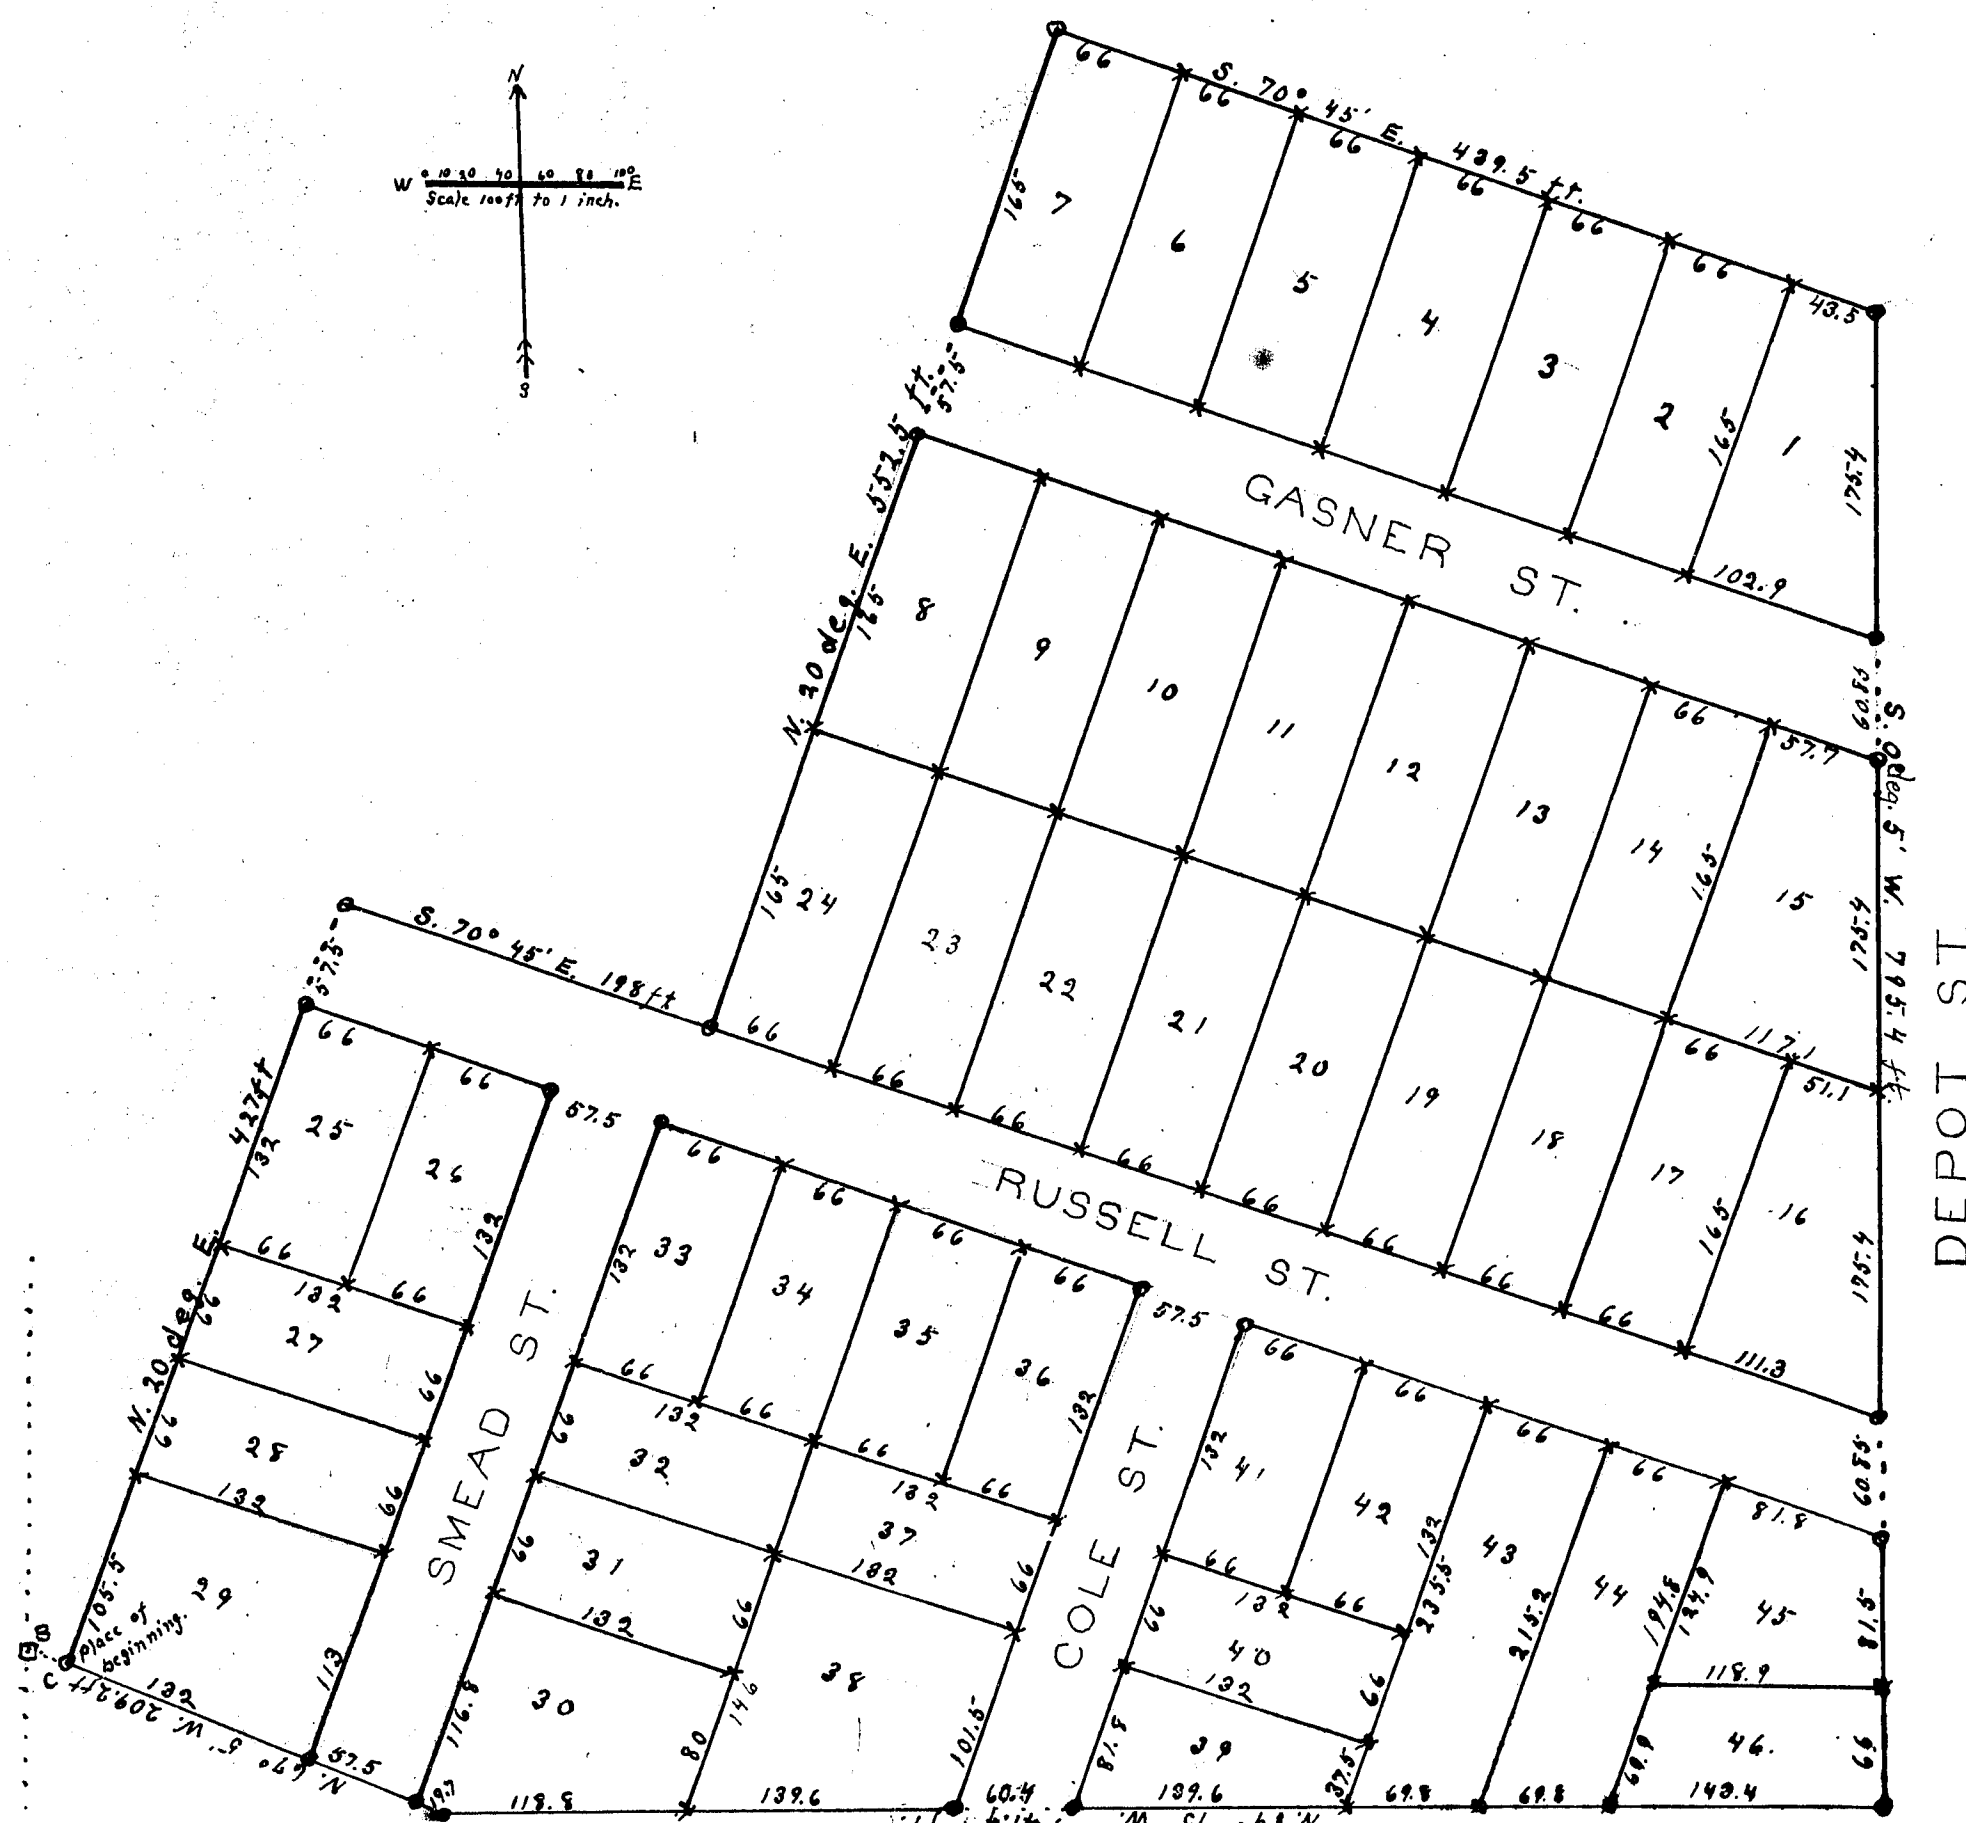

- A. Iron and bricks, S. W. corner of sec. 32, Town 7 South, Range 5 East
B. Sand stone in W. line of sec. 32. 2468.3 ft. north from A.
C. Place of beginning. S. 67° 5' E. 380.6 ft from B.
All distances given in feet and decimals thereof.

•DEDICATION

KNOW ALL MEN by these Presents, That we... *Ezra C. Keeler* ... as proprietor, and
... *May H. Keeler* ... his wife, have caused the land embraced in the annexed plat to be surveyed, laid out and
platted, to be known as KEELER'S ADDITION TO BLISSFIELD VILLAGE, LENAWEE CO. MICHIGAN and that the streets as
shown on said plat are hereby dedicated to the use of the public.

SIGNED AND SEALED IN PRESENCE OF

... *W. Clarke Furman* ...
... *Lawrence H. Rothfus* ...

STATE OF MICHIGAN } S.S.
County of Lenawee

Notary Public. ... in and for said county, personally came the above named
... *Ezra C. Keeler* ... and ... *May H. Keeler* ... his wife, known to me to be the persons who
executed the above dedication, and acknowledged the same to be their free act and deed.

... *Lawrence H. Rothfus* ...
Notary Public in and for Lenawee County, Mich.
My commission expires Feb. 6 - 1913.

DESCRIPTION OF LAND PLATTED.

The land embraced in the annexed plat of KEELER'S ADDITION TO BLISSFIELD VILLAGE, LENAWEE CO. MICHIGAN
is described as follows: Commencing at a sand stone in the west line of Section 32, Town 7 South, Range 5 East, Meridian of Michigan,
said stone located 2468.3 feet North from the south west corner of said section 32, and running South 67° 5' East 380.6 feet
to the south west corner of said plat of KEELER'S ADDITION TO BLISSFIELD VILLAGE, LENAWEE CO. MICHIGAN, as a place of
beginning. Thence North 20° East, 427 feet, thence South 70° 45' East, 198 feet, thence North 20° East, 552.5 feet, thence South
70° 45' East, 439.5 feet to the west line of Depot street, thence South 5' West, 795.4 feet, thence North 89° 15' West 748.9
feet, thence North 67° 5' West 209.2 feet to the place of beginning.

SURVEYOR'S CERTIFICATE.

I hereby certify that the plat hereon delineated is a correct one, and that permanent monuments, consisting of
iron pipes three feet in length and one inch in diameter have been planted at points marked thus (o) as thereon shown, at all
angles in the boundaries of the land platted, and at all intersections of streets. Oak stakes have been planted at points marked
thus (x) at corners of lots as platted.

J. L. Richard
SURVEYOR.

COUNTY TREASURER'S CERTIFICATE.

I hereby certify that there are no tax liens or titles held by the State on the lands described above, and that there are no
tax liens or titles held by individuals on said lands, for the five years preceding the 24th day of October 1910,
and that the taxes for said period of five years are paid, as shown by the records of this office.

... *William Britton* ...
LENAWEE CO. TREASURER [L.S.]

VILLAGE COUNCIL'S CERTIFICATE.

I hereby certify that the annexed plat and dedication endorsed thereon was approved by the Council of the VILLAGE OF
BLISSFIELD, LENAWEE CO. MICHIGAN, at a meeting of said Council on the 24th day of October 1910.

REGISTER'S OFFICE.
LENAWEE COUNTY, MICH.
PLAT OF *Keeler's Addition to Blissfield*
WAS RECORDED THIS 7th DAY OF NOV. A. D. 1910 AT 9 O'CLOCK
P. M. IN BOOK 1 OF PLATS
ON PAGE 13
William M. King
REGISTER OF DEEDS
ORIGINAL ON FILE



I hereby certify that this
copy is a true copy of the PLAT
or PLAT forwarded the Register
of Deeds for recording.
Compared NOV 5-1910
William M. King
Deputy Auditor General.
Filed in Auditor General's Dep't
NOV 11 1910
William M. King
Deputy Auditor General.

... *Vern C. Amberson* ...
CLERK OF THE COUNCIL OF THE
VILLAGE OF BLISSFIELD.
[L.S.]

13600

PLAT OF
KEELER'S ADDITION
TO
BLISSFIELD VILLAGE.
LENAWEE CO. MICH.

RECORDED
NOV 4-1910
Notary Public

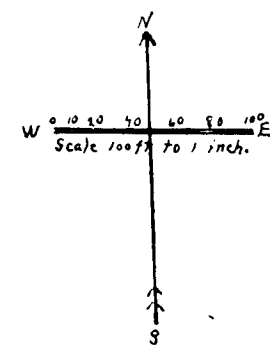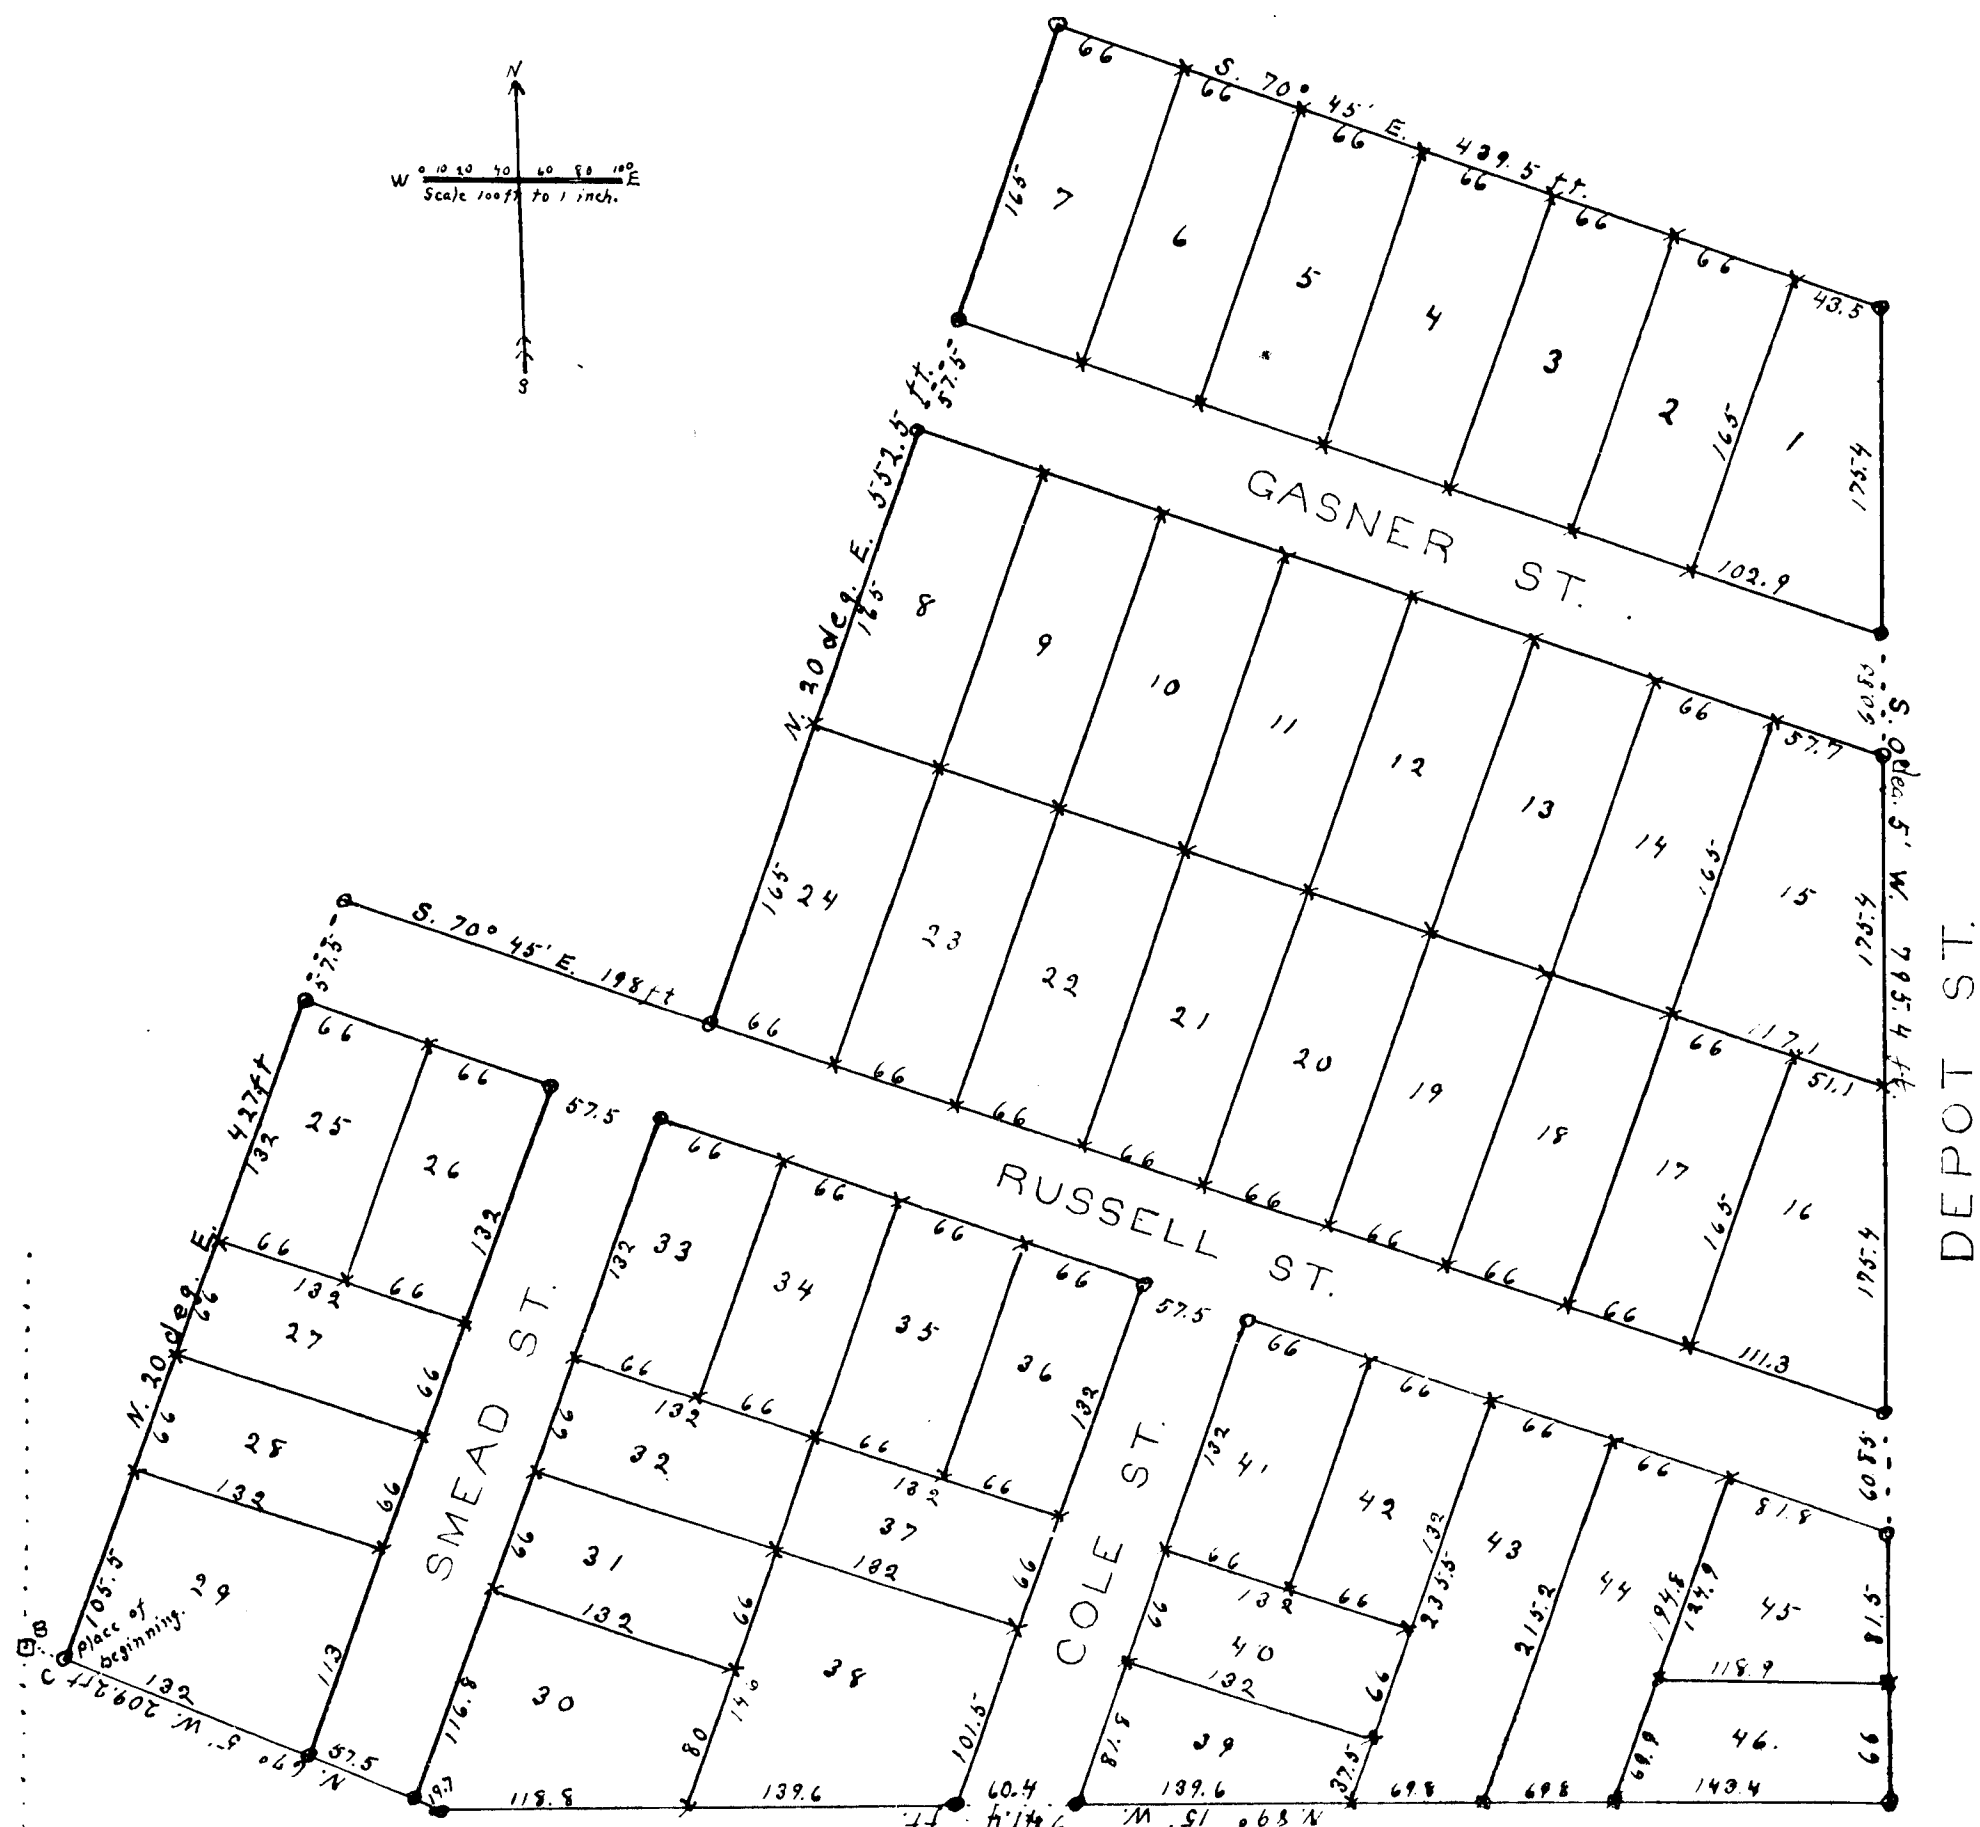

- A. Iron and bricks, S. W. corner of sec. 32, Town 7 South, Range 5 East
B. Sand stone in W. line of sec. 32, 2468.3 ft. north from A.
C. Place of beginning. S. 67° 5' E. 380.6 ft from B.
All distances given in feet and decimals thereof.

DEDICATION

KNOW ALL MEN by these Presents, That we Ezra C. Keeler as proprietor, and May H. Keeler his wife, have caused the land embraced in the annexed plat to be surveyed, laid out and platted, to be known as KEELER'S ADDITION TO BLISSFIELD VILLAGE, LENAWE CO. MICHIGAN and that the streets as shown on said plat are hereby dedicated to the use of the public.

SIGNED AND SEALED IN PRESENCE OF

W. Clarke Furman
Lawrence H. Rothfus

Ezra C. Keeler [L.S.]
May H. Keeler [L.S.]

STATE OF MICHIGAN

County of Lenawee

S.S.

On this 22nd day of October, 1910, before me, a Notary Public, in and for said county, personally came the above named Ezra C. Keeler and May H. Keeler his wife, known to me to be the persons who executed the above dedication, and acknowledged the same to be their free act and deed.

Lawrence H. Rothfus
Notary Public in and for Lenawee County, Mich.
My commission expires Feb. 6-1913

DESCRIPTION OF LAND PLATTED.

The land embraced in the annexed plat of KEELER'S ADDITION TO BLISSFIELD VILLAGE, LENAWE CO. MICHIGAN is described as follows: Commencing at a sand stone in the west line of Section 32, Town 7 South, Range 5 East, Meridian of Michigan, said stone located 2468.3 feet North from the south west corner of said section 32, and running South 67° 5' East 380.6 feet to the south west corner of said plat of KEELER'S ADDITION TO BLISSFIELD VILLAGE, LENAWE CO. MICHIGAN, as a place of beginning. Thence North 20° East, 427 feet, thence South 70° 45' East, 198 feet, thence North 20° East, 552.5 feet, thence South 70° 45' East, 439.5 feet to the west line of Depot Street, thence South 5' West, 795.4 feet, thence North 89° 15' West 744.9 feet, thence North 67° 5' West 209.2 feet to the place of beginning.

SURVEYOR'S CERTIFICATE.

I hereby certify that the plat hereon delineated is a correct one, and that permanent monuments, consisting of iron pipes three feet in length and one inch in diameter have been planted at points marked thus (o) as thereon shown, at all angles in the boundaries of the land platted, and at all intersections of streets. Oak stakes have been planted at points marked thus (x) at corners of lots as platted.

J. L. Richard
SURVEYOR.

COUNTY TREASURER'S CERTIFICATE.

I hereby certify that there are no tax liens or titles held by the State on the lands described above, and that there are no tax liens or titles held by individuals on said lands, for the five years preceding the 24th day of October, 1910, and that the taxes for said period of five years are paid, as shown by the records of this office.

William Britton
LENAWE CO. TREASURER [L.S.]

VILLAGE COUNCIL'S CERTIFICATE.

I hereby certify that the annexed plat and dedication endorsed thereon was approved by the Council of the VILLAGE OF BLISSFIELD, LENAWE CO. MICHIGAN, at a meeting of said Council on the 24th day of October, 1910.

CLERK OF THE COUNCIL OF THE
VILLAGE OF BLISSFIELD.
[L.S.]

Ursula C. Amberson
CLERK OF THE COUNCIL OF THE
VILLAGE OF BLISSFIELD.
[L.S.]

13600