


PLAT OF
ECHO COVE
DEVIL'S LAKE, LENAWEE CO. MICH.

Examined and Approved
APR 13 1911
Geo. R. Hauser
Deputy Auditor General.

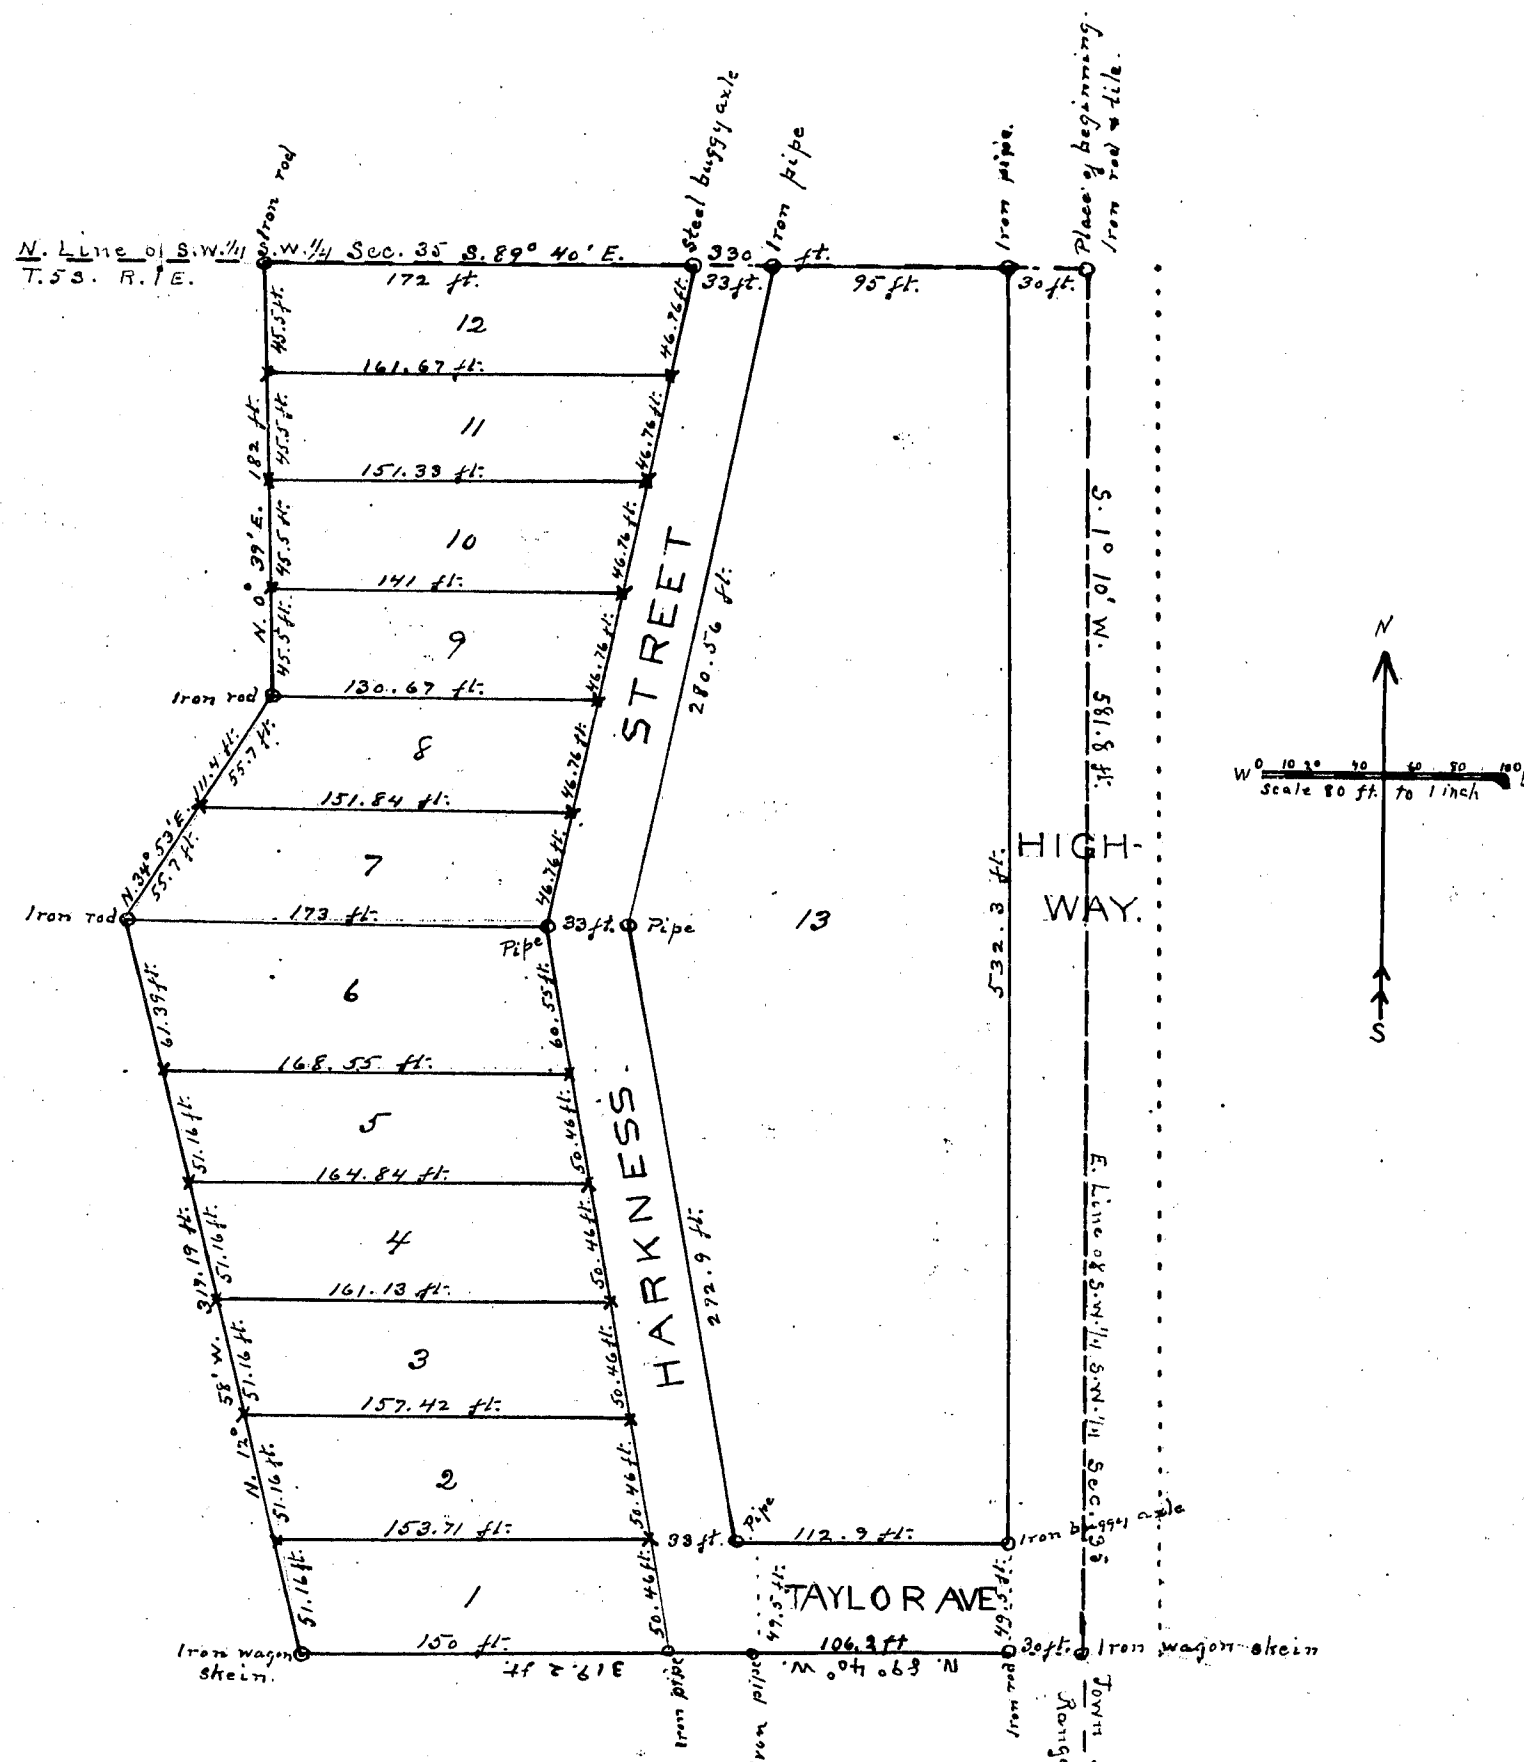

COPY
REGISTER'S OFFICE.
LENAWEE COUNTY
APR 13 1911
I hereby certify that this copy is a true copy of the MAP or PLAT forwarded the Register of Deeds for recording.
Geo. R. Hauser
Deputy Auditor General.

I hereby certify that this copy is a true copy of the MAP or PLAT forwarded the Register of Deeds for recording.
Geo. R. Hauser
Deputy Auditor General.

Filed in Auditor General's Dep't
APR 13 1911
Geo. R. Hauser
Deputy Auditor General.

DEDICATION

KNOW ALL MEN by these Presents, That we, *Matthew J. Ferguson* as proprietor, and *Clara L. Ferguson* his wife, have caused the land embraced in the annexed plat to be surveyed, laid out, and platted, to be known as ECHO COVE, DEVIL'S LAKE, LENAWEE CO. MICH. and that the streets as shown said plat are hereby dedicated to the use of the owners of the lots hereon delineated

SIGNED AND SEALED IN PRESENCE OF
O. L. Baker
Edward T. Smith
STATE OF MICHIGAN } S.S.
County of *Lenawee* }
a. *Notary Public* }
Matthew J. Ferguson and *Clara L. Ferguson* his wife, known to me to be the persons who executed the above dedication, and acknowledged the same to be their free act and deed.

My Commission Expires
Jan 15, 1911

On this *15th* day of *November* 1910 before me
in and for said county, personally came the above named
Matthew J. Ferguson and *Clara L. Ferguson* his wife, known to me to be the persons who executed the above dedication, and acknowledged the same to be their free act and deed.

DESCRIPTION OF LAND PLATTED.

The land embraced in the annexed plat of ECHO COVE, DEVIL'S LAKE, LENAWEE CO. MICH. is described as follows: Commencing at the North East corner of the South West 1/4 of the South West 1/4 of Section 35, Town 5 South, Range 1 East, Meridian of Michigan, and running thence South 1° 10' West, 581.8 feet along the East line of said South West 1/4 of the South West 1/4 of said Section 35, thence North 89° 40' West 319.2 feet to the East shore of Devil's Lake, thence North 12° 58' West, along said shore 317.19 feet, thence North 34° 53' East, along said shore, 111.4 feet, thence North 0° 39' East along said shore, 182 feet to the North line of the South West 1/4 of the South West 1/4 of Section 35, thence South 89° 40' East, along said line 330 feet to the place of beginning.

SURVEYOR'S CERTIFICATE.

Whereby certify that the plat hereon delineated is a correct one, and that permanent monuments, consisting of iron pipes and iron rods 3 feet in length, have been planted at points marked thus (o) as thereon shown at all angles in the boundaries of the land platted, and at all intersections of streets. Oak stakes have been planted at points marked thus (x) at corners of lots as platted.

J. L. Richard
SURVEYOR.

COUNTY TREASURER'S CERTIFICATE.

Whereby certify that there are no tax liens or titles held by the State on the lands described above, and that there are no tax liens or titles held by individuals on said lands, for the five years preceding the 15th day of *November* 1910, and that the taxes for said period of five years are paid, as shown by the records of this office.

Wm. Britton
LENAWEE CO. TREASURER.


TOWNSHIP BOARD'S CERTIFICATE.

Whereby certify that the annexed plat and dedication endorsed thereon was approved by the Township Board of the TOWNSHIP OF WOODSTOCK, LENAWEE CO. MICH. at a meeting of said Board on the 28th day of *March* 1910.
Wm. Sanford
CLERK OF THE TOWNSHIP OF WOODSTOCK.

13602

DEVIL'S LAKE, LENAWEE CO. MICH.

Stos. Hansen

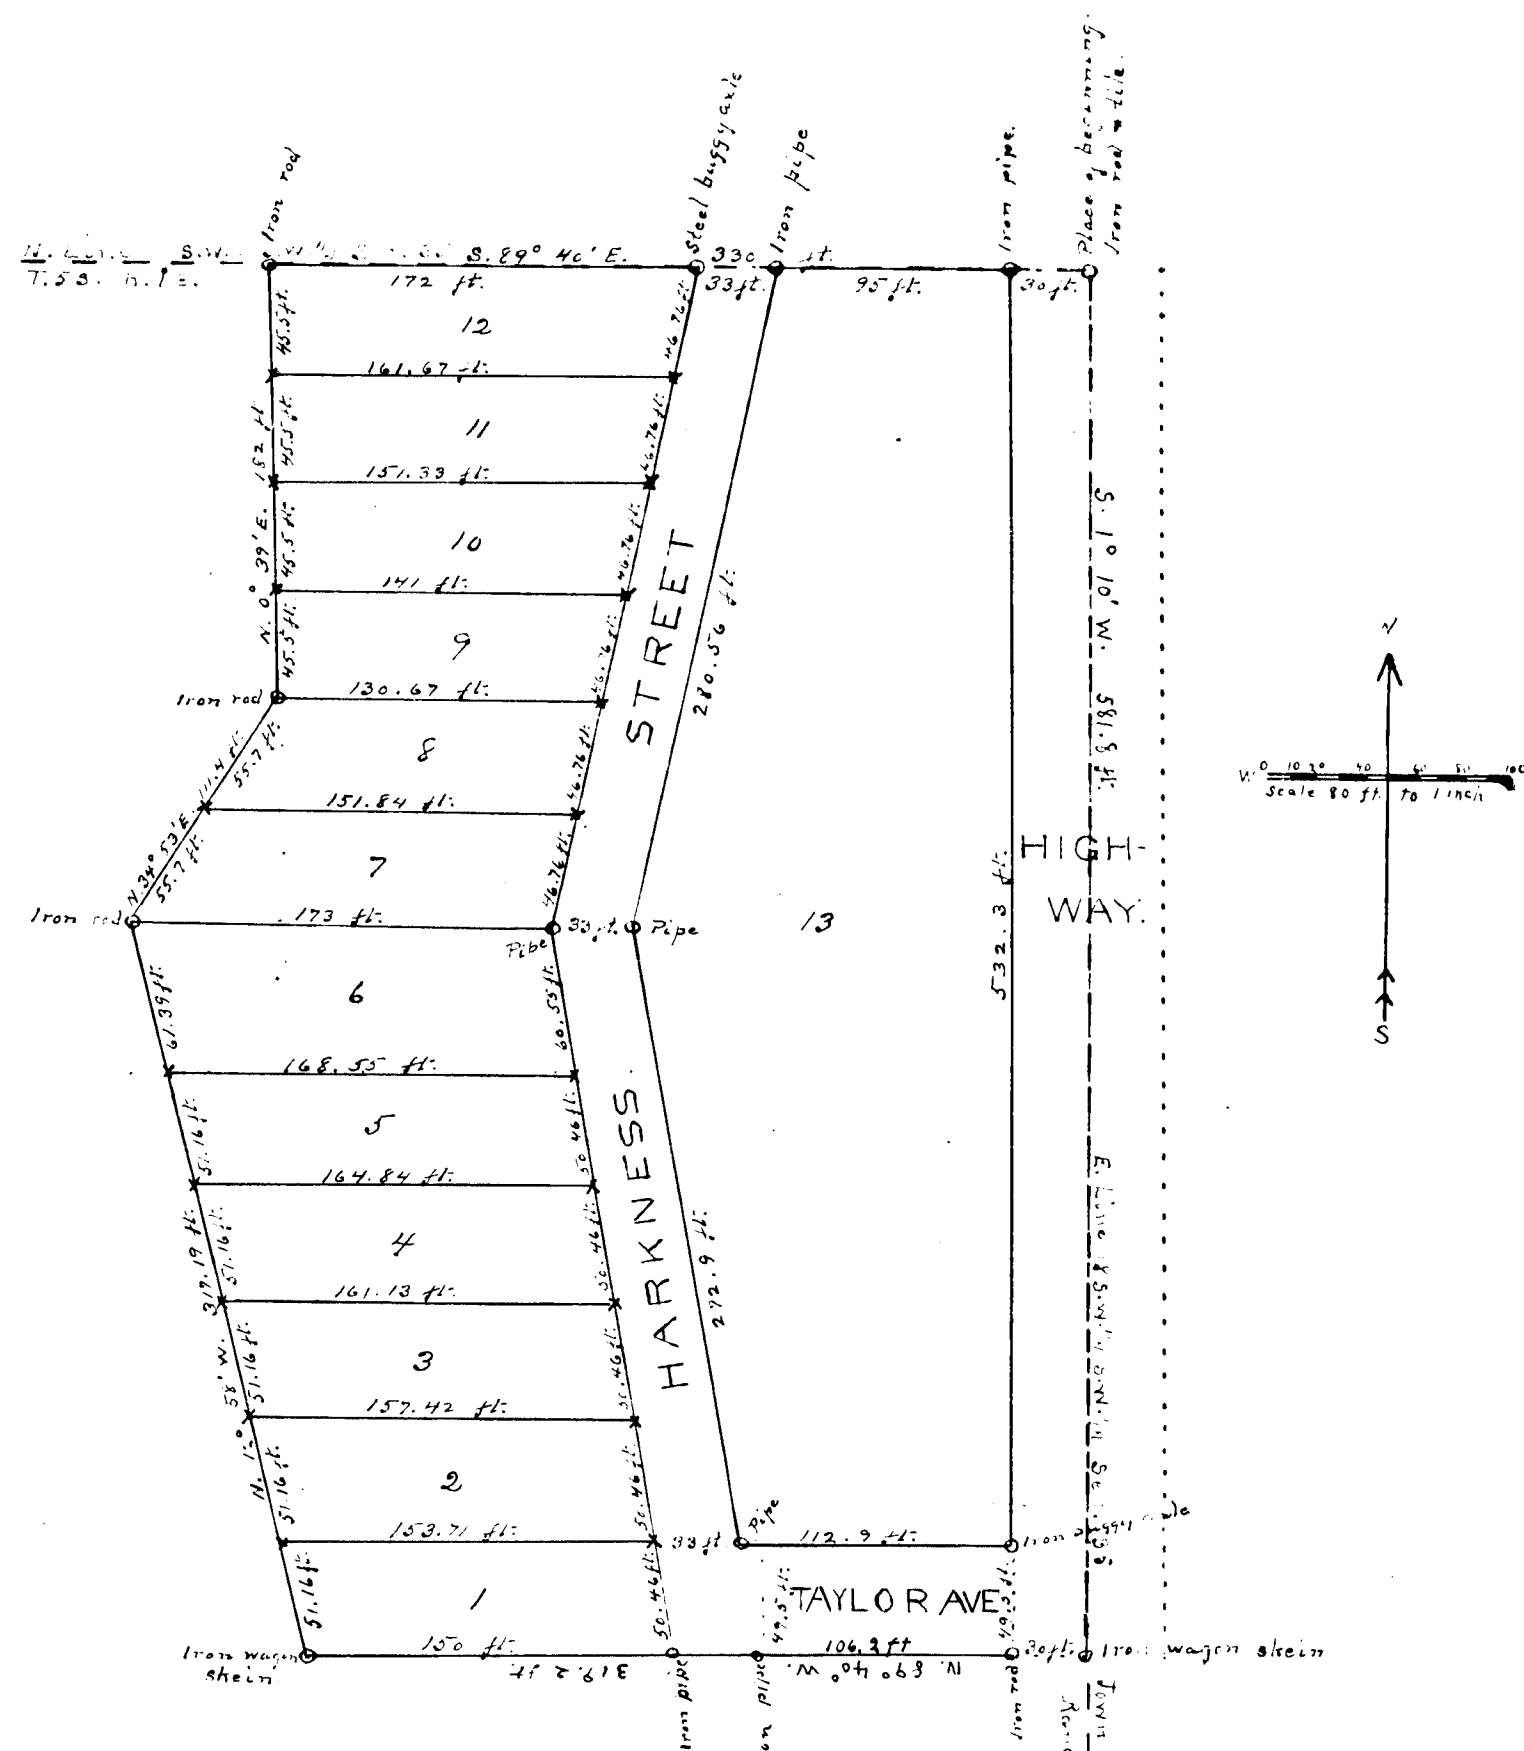

REGISTERED OFFICE.
 Luzerne COUNTY
 PA.
 ECHO GORGE
 APRIL 11 1884
 11 AT 8
 Plate
 J. M. King

I hereby certify that this copy is a true and correct copy of the original as registered.

APR 10 1911
Geo. R. Hamer

Filed in Auditor General's Dep't
APR 13 1911

Geo. R. Hickey

KNOW ALL MEN by these Presents, That we . . . Matthew J. Ferguson as proprietor, and
Clara L. Ferguson his wife, have caused the land embraced in the annexed plat to be surveyed,
laid out, and platted, to be known as ECHO COVE, DEVIL'S LAKE, LENAWEE CO. MICH. and that the streets as shown
on said plat are hereby dedicated to the use of the owners of the lots herein delineated

SIGNED AND SEALED IN PRESENCE OF

..... W. L. Baker	}	 Matthew J. Ferguson	[L.S.]
..... Edward T. G. Smith		 Clara L. Ferguson	[L.S.]

STATE OF MICHIGAN } S.S.
County of Lapeer }
On this 15th day of November 1910 before me
a Notary Public in and for said county, personally came the above named :
: Matthew J. Ferguson and Clara L. Ferguson his wife, known to me to be
the persons who executed the above dedication, and acknowledged the same to be their free act and deed.

My Commission Expires
June 15, 1911

Cornelius L. Baker
Tolary Public.

The land embraced in the annexed plat of ECHO COVE, DEVIL'S LAKE, LENAWEE CO. MICH. is described as follows: Commencing at the North East corner of the South west $\frac{1}{4}$ of the South west $\frac{1}{4}$ of Section 35, Town 5 South, Range 1 East, Meridian of Michigan, and running thence South $1^{\circ}10'$ West, 581.8 feet along the East line of said South west $\frac{1}{4}$ of the South west $\frac{1}{4}$ of said Section 35, thence North $89^{\circ}40'$ West 319.2 feet to the East Shore of Devil's Lake, thence North $12^{\circ}58'$ West, along said shore 317.19 feet, thence North $34^{\circ}53'$ East, along said shore, 111.4 feet, thence North $0^{\circ}39'$ East along said shore, 182 feet to the North line of the South west $\frac{1}{4}$ of the South west $\frac{1}{4}$ of Section 35, thence South $89^{\circ}40'$ East, along said line 330 feet to the place of beginning.

Thereby certify that the plat hereon delineated is a correct one, and that permanent monuments, consisting of iron pipes and iron rods 3 feet in length, have been planted at points marked thus (o) as thereon shown at all angles in the boundaries of the land platted, and at all intersections of streets. Oak stakes have been planted at points marked thus (x) at corners of lots as platted.

J. L. Richard . . .
SURVEYOR

I hereby certify that there are no . . . tax liens or titles held by the State on the lands described above, and that there are no tax liens or titles held by individuals on said lands, for the five years preceding the 15th day of . . . December 1910, and that the taxes for said period of five years are paid, as shown by the records of this office. [LS]

Wm. Britton
LENAWEE CO. TREASURER

Thereby certify that the annexed plat and dedication endorsed thereon was approved by the Township Board of the TOWNSHIP OF WOODSTOCK, LENAWEE CO. MICH. at a meeting of said Board on the 28... day of ... March ... 1910.

Wm. Sanford
CLERK OF THE TOWNSHIP OF WOODSTOCK

CLERK OF THE TOWNSHIP OF WOODSTOCK

13602