


PLAT OF
CAWLEY PLACE.
AN ADDITION TO
MORENCI VILLAGE.
LENAWEE CO. MICH.

Examined and Approved

JUN 6-1911
Geo. L. Hauser
Deputy Auditor General.

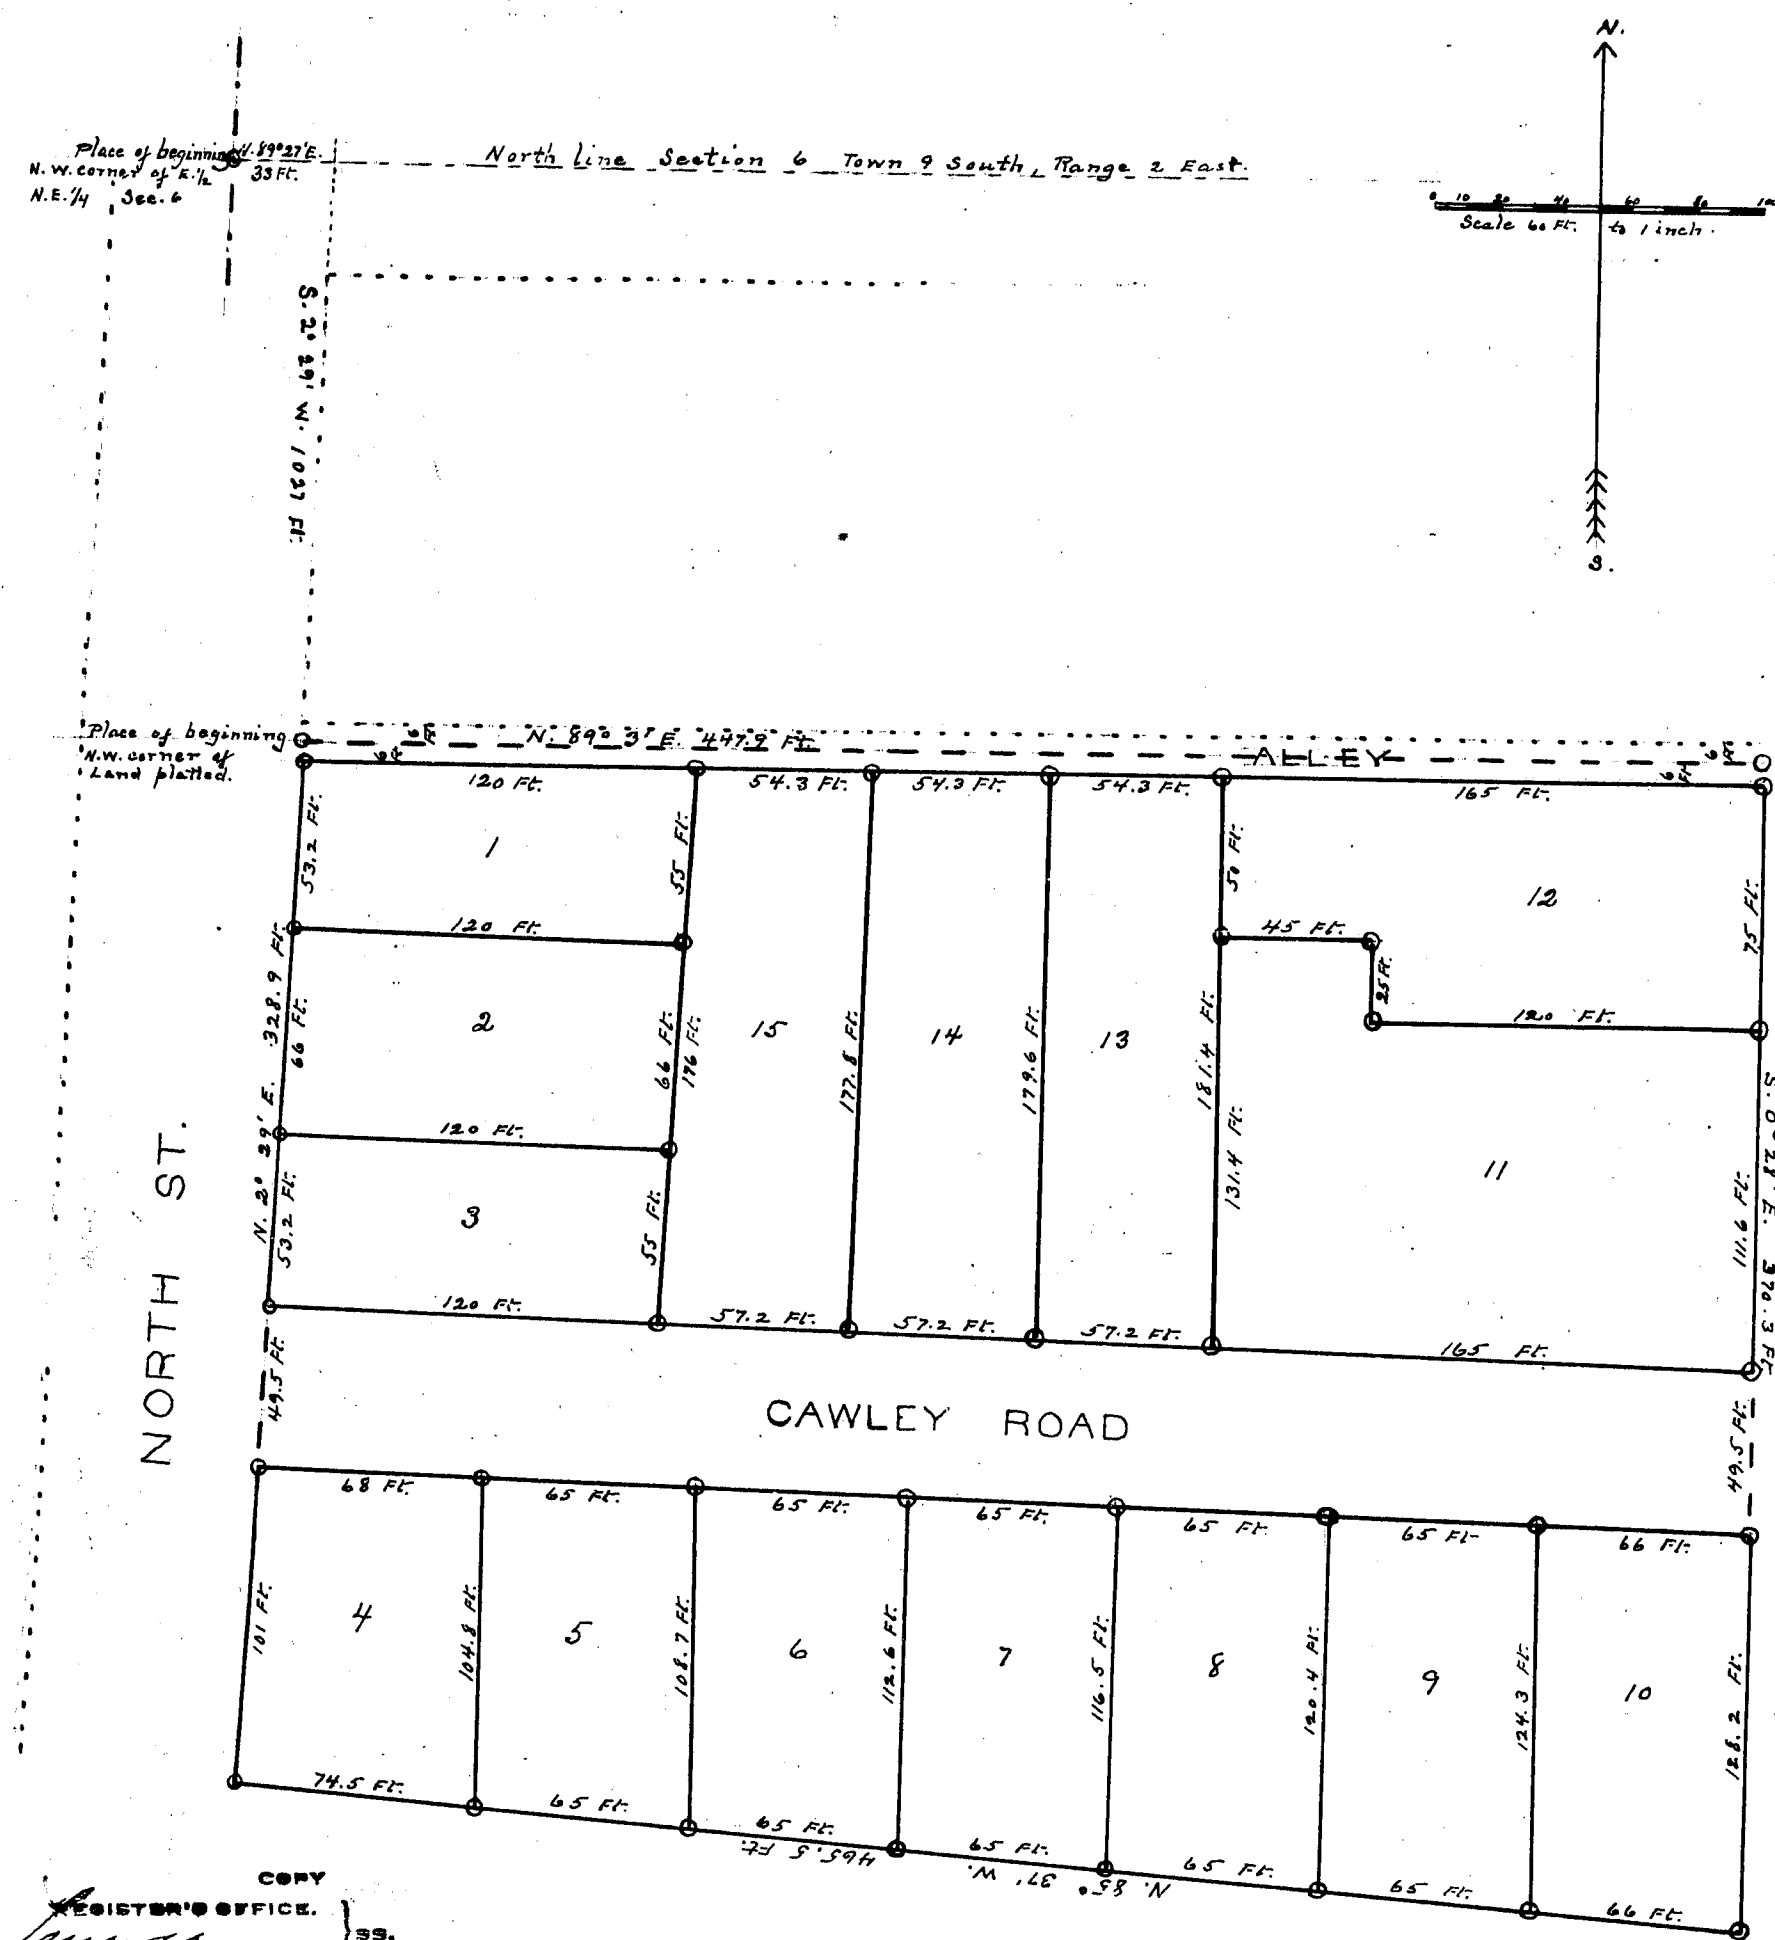

COPY
REGISTER'S OFFICE.
LENAWEE COUNTY.
FILED
Cawley Place
JUN 13 1911
A. D. 1911
OF PAID
ORIGINAL ON FILE

Filed in Auditor General's Dep't
JUN 15 1911
Geo. L. Hauser
Deputy Auditor General.

I hereby certify that this
copy is a true copy of the MAP
or PLAT forwarded the Register
of Deeds for recording.
Compared
JUN 12 1911
Geo. L. Hauser
Deputy Auditor General.

DEDICATION

KNOW ALL MEN by these Presents, That I, *Sarah L. Cawley*, unmarried, as proprietor, have caused the land embraced in the annexed plat to be surveyed, laid out and platted, to be known as CAWLEY PLACE, AN ADDITION TO MORENCI VILLAGE, LENAWEE CO. MICH. and that the street and alley as shown on said plat are hereby dedicated to the use of the public.

SIGNED AND SEALED IN PRESENCE OF

P. F. Cawley
W. M. Cornelius

Sarah L. Cawley [L.S.]

STATE OF MICHIGAN

County of *Lenawee* S.S.

On this *24th* day of *May*, 1911, before me, a Notary Public, in and for said county, personally came the above named *Sarah L. Cawley*, known to me to be the person who executed the above dedication, and acknowledged the same to be her free act and deed.

Willard M. Cornelius
Notary Public
My commission expires *Nov. 28, 1914* [L.S.]

DESCRIPTION OF LAND PLATTED.

The land embraced in the annexed plat of CAWLEY PLACE, AN ADDITION TO MORENCI VILLAGE, LENAWEE CO. MICH. is described as follows: Commencing at an iron stake at the North west corner of the East one half of the North East one fourth of Section 6, Town 9 South, Range 2 East, Meridian of Michigan, and running thence North 89° 27' East 33 feet along the North line of said Section 6, to the East line of North Street, thence South 2° 29' west along said East line of North Street, 1027 feet for a further place of beginning. Thence North 89° 3' East 447.7 feet to the west line of Summit Street, thence South 0° 28' East 370.3 feet, thence North 85° 37' West 465.5 feet to the East line of North Street, thence North 2° 29' East along said line 328.9 feet to the place of beginning.

SURVEYOR'S CERTIFICATE.

I hereby certify that the plat hereon delineated is a correct one, and that permanent monuments, consisting of iron bars 1 1/8 by 1/4 inches, and 2 feet in length have been planted at points marked thus (o) as thereon shown at all angles in the boundaries of the land platted, and at all intersections of streets or streets and alley.

J. L. Richard
Surveyor.

COUNTY TREASURER'S CERTIFICATE

I hereby certify that there are *No* tax liens or titles held by the State on the lands described above, and that there are *No* tax liens or titles held by individuals on said lands, for the five years preceding the *27th* day of *May*, 1911, and that the taxes for said period of five years are *paid*, as shown by the records of this office.

E. A. Van Dusen
Lenawee County Treasurer. [L.S.]

VILLAGE COUNCIL'S CERTIFICATE


I hereby certify that the annexed plat and dedication endorsed thereon was approved by the Council of the VILLAGE OF MORENCI, LENAWEE CO. MICH. at a meeting of said Council on the *25th* day of *May*, 1911.

P. R. Kellogg
Clerk of the Council of the
Village of Morenci. [L.S.]


13603

PLAT OF
CAWLEY PLACE.
AN ADDITION TO
MORENCI VILLAGE.
LENAWEE CO. MICH.

examined and approved
by
Geo. S. Hanner
Deputy Auditor General.

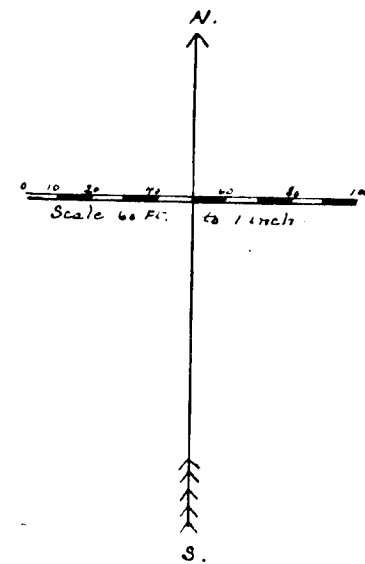

Place of beginning
N.W. corner of 1/4 Sec. 6
N.E. 1/4 Sec. 6

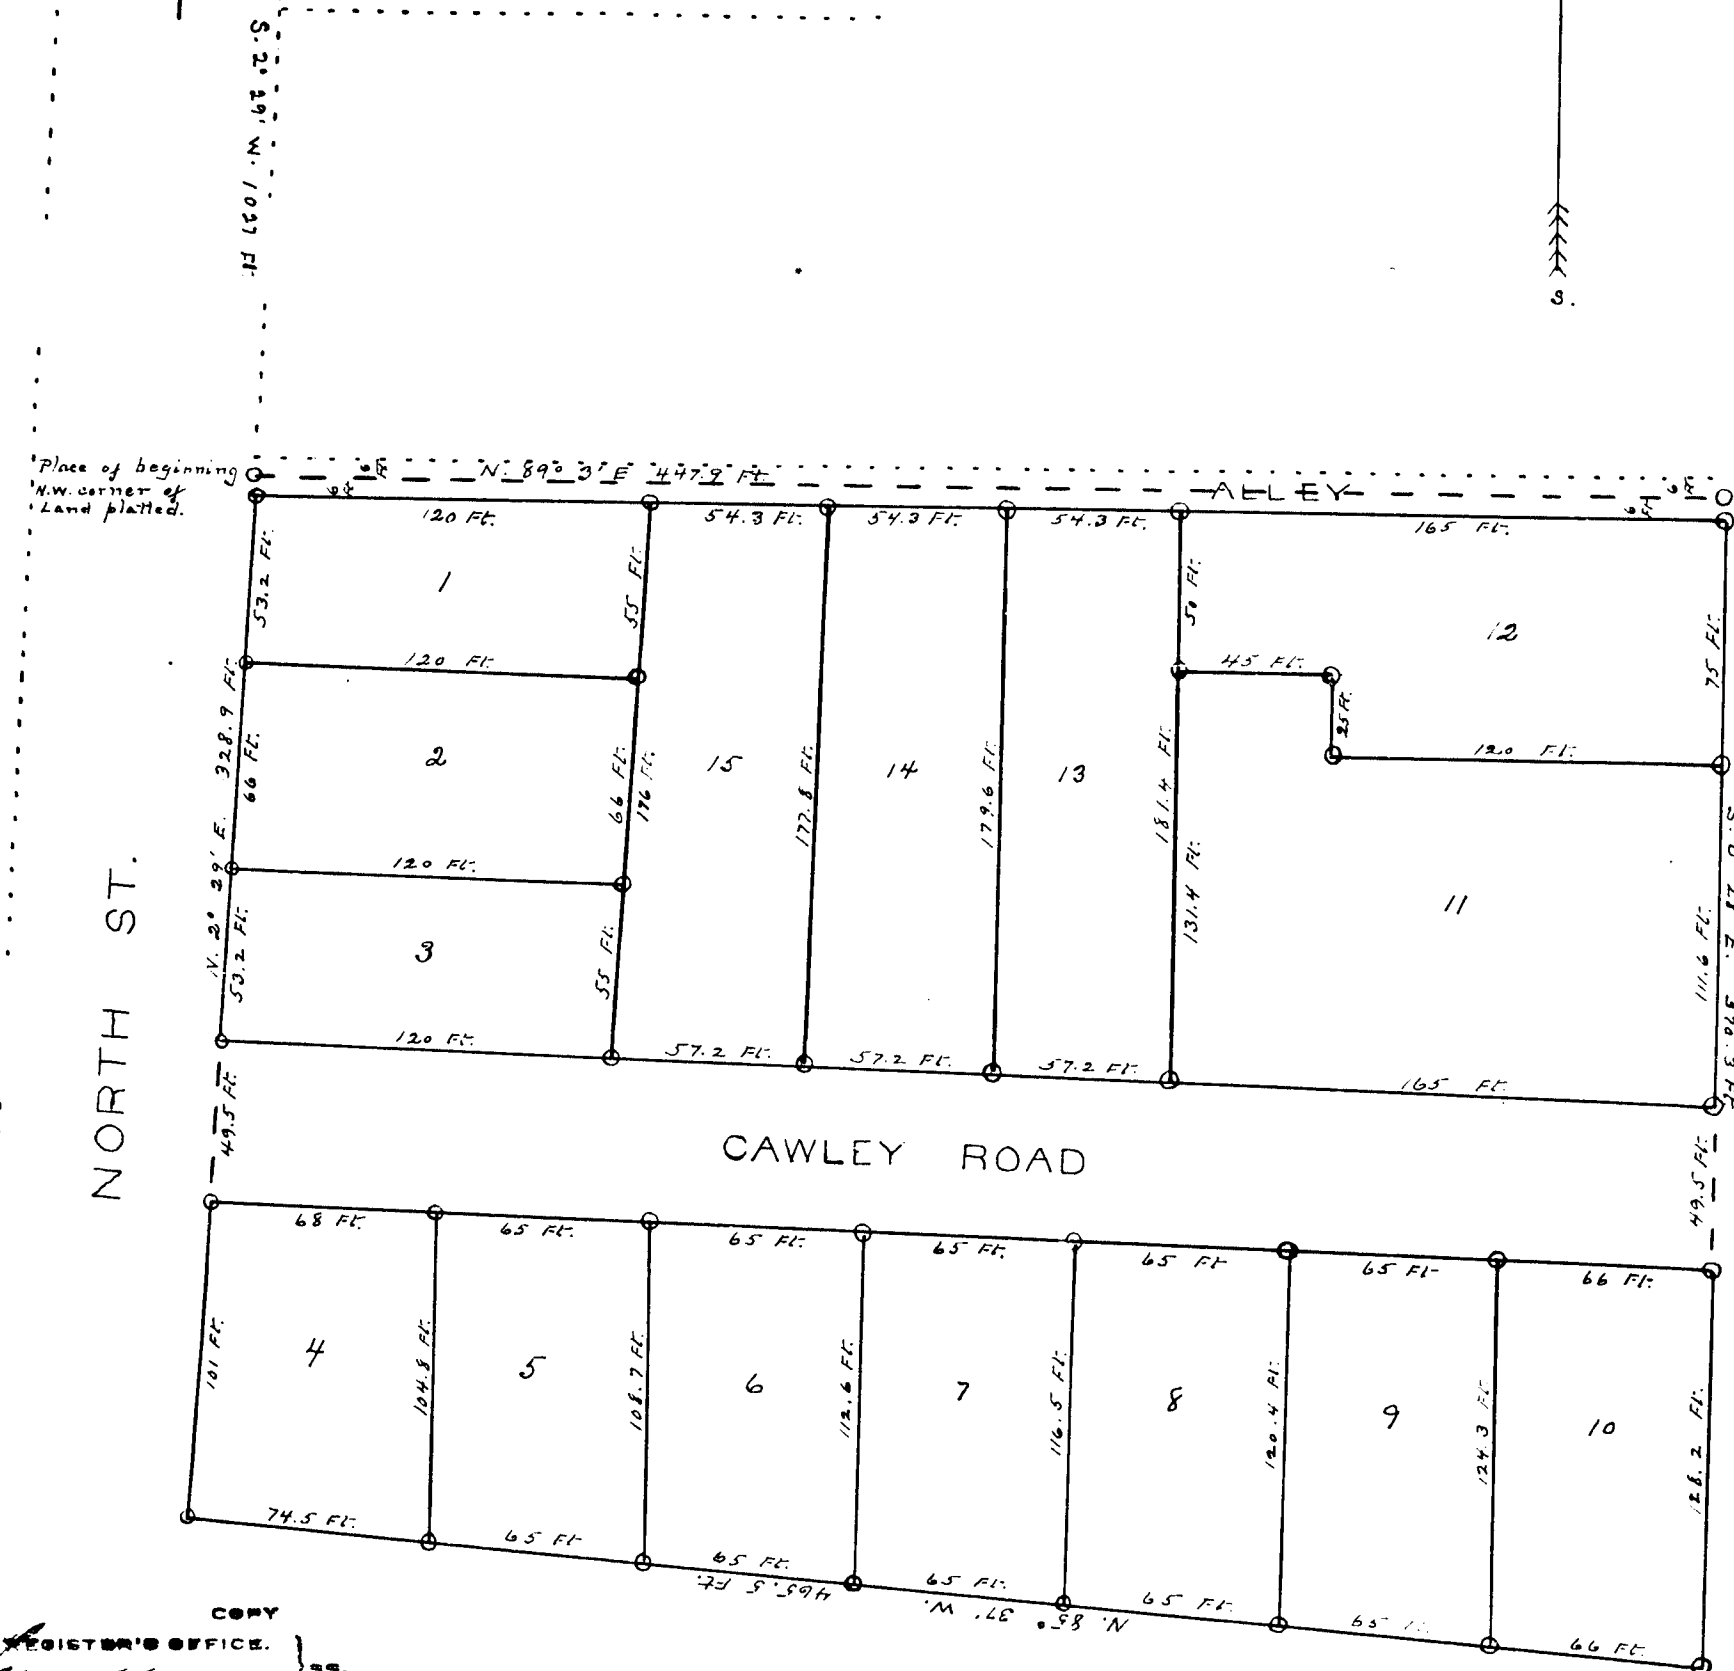

COPY
REGISTER'S OFFICE
LENAWEE COUNTY
FILED
Cawley Place
WAS RECORDED FILED
JUN 12 1911
BY
Geo. S. Hanner
ORIGINAL ON FILE

Filed in Auditor General's Dep't
JUN 12 1911
Geo. S. Hanner
Deputy Auditor General.

I hereby certify that this
copy is a true copy of the MAP
or PLAT forwarded the Register
of Deeds for recording.
Compared
JUN 12 1911
Geo. S. Hanner
Deputy Auditor General.

DEDICATION

KNOW ALL MEN by these Presents, That I, *Sarah L. Cawley*, unmarried, as proprietor, have caused the land embraced in the annexed plat to be surveyed, laid out and platted, to be known as CAWLEY PLACE, AN ADDITION TO MORENCI VILLAGE, LENAWEE CO. MICH. and that the street and alley as shown on said plat are hereby dedicated to the use of the public.

SIGNED AND SEALED IN PRESENCE OF
..... *S. L. Cawley*
..... *W. M. Cornelius*
..... *Sarah L. Cawley* [L.S.]

STATE OF MICHIGAN }
County of Lenawee } S.S.
..... *Notary Public* in and for said county, personally came the above named *Sarah L. Cawley*
..... known to me to be the person who executed the above dedication, and acknowledged the same to be her
free act and deed

On this *24th* day of *May*, 1911, before me, a
..... *Willard M. Cornelius*
..... *Notary Public*
..... *My commission expires Nov. 28, 1914.* [L.S.]

DESCRIPTION OF LAND PLATTED.

The land embraced in the annexed plat of CAWLEY PLACE, AN ADDITION TO MORENCI VILLAGE, LENAWEE CO. MICH. is described as follows: Commencing at an iron stake at the North west corner of the East one half of the North East one fourth of Section 6, Town 9 South, Range 2 East, Meridian of Michigan, and running thence North 89° 27' East 38 feet along the North line of said Section 6, to the East line of North Street, thence South 2° 29' west along said East line of North Street, 1027 feet for a further place of beginning. Thence North 89° 3' East 447.7 feet to the west line of Summit Street, thence South 0° 28' East 370.3 feet, thence North 85° 37' west 465.5 feet to the East line of North Street, thence North 2° 29' East along said line 328.9 feet to the place of beginning.

SURVEYOR'S CERTIFICATE.

I hereby certify that the plat hereon delineated is a correct one, and that permanent monuments, consisting of iron bars 1/8 by 1/4 inches, and 2 feet in length have been planted at points marked thus (o) as thereon shown at all angles in the boundaries of the land platted, and at all intersections of streets or streets and alley.

J. L. Richard
Surveyor.

COUNTY TREASURER'S CERTIFICATE

I hereby certify that there are *No* tax liens or titles held by the State on the lands described above, and that there are *No* tax liens or titles held by individuals on said lands, for the five years preceding the *27th* day of *May*, 1911, and that the taxes for said period of five years are paid, as shown by the records of this office.

E. A. Van Dusen
Lenawee County Treasurer. [L.S.]

VILLAGE COUNCIL'S CERTIFICATE

I hereby certify that the annexed plat and dedication endorsed thereon was approved by the Council of the VILLAGE OF MORENCI, LENAWEE CO. MICH. at a meeting of said Council on the *25th* day of *May*, 1911.

P. R. Willogg
Clerk of the Council of the
village of Morenci. [L.S.]

13603