


PLAT OF  
**LAKE VIEW**  
ROLLIN TOWNSHIP,  
LENAWEE CO. MICHIGAN.

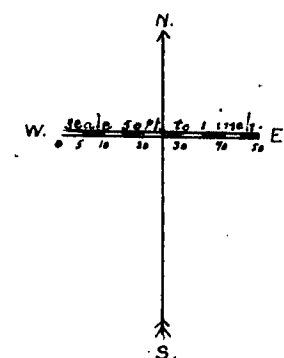


Examined and Approved  
**OCT 28 1912**  
*Geo. L. Hawley*  
Deputy Auditor General.

COPY  
REGISTER'S OFFICE  
LENAWEE COUNTY  
PLAT OF  
*Lake View*  
WAS RECORDED FEB 29 DAY OF  
OCT A. D. 1912 AS 730  
A. M. IN LINE 1 OF PAGE 47  
*Butler & King*  
ORIGINAL ON FILE

I hereby certify that this  
copy is a true copy of the MAP  
or PLAT forwarded the Register  
of Deeds for recording.  
Compared **OCT 28 1912**  
*Geo. L. Hawley*  
Deputy Auditor General.

Filed in Auditor General's Dep't  
**OCT 31 1912**  
*Geo. L. Hawley*  
Deputy Auditor General.

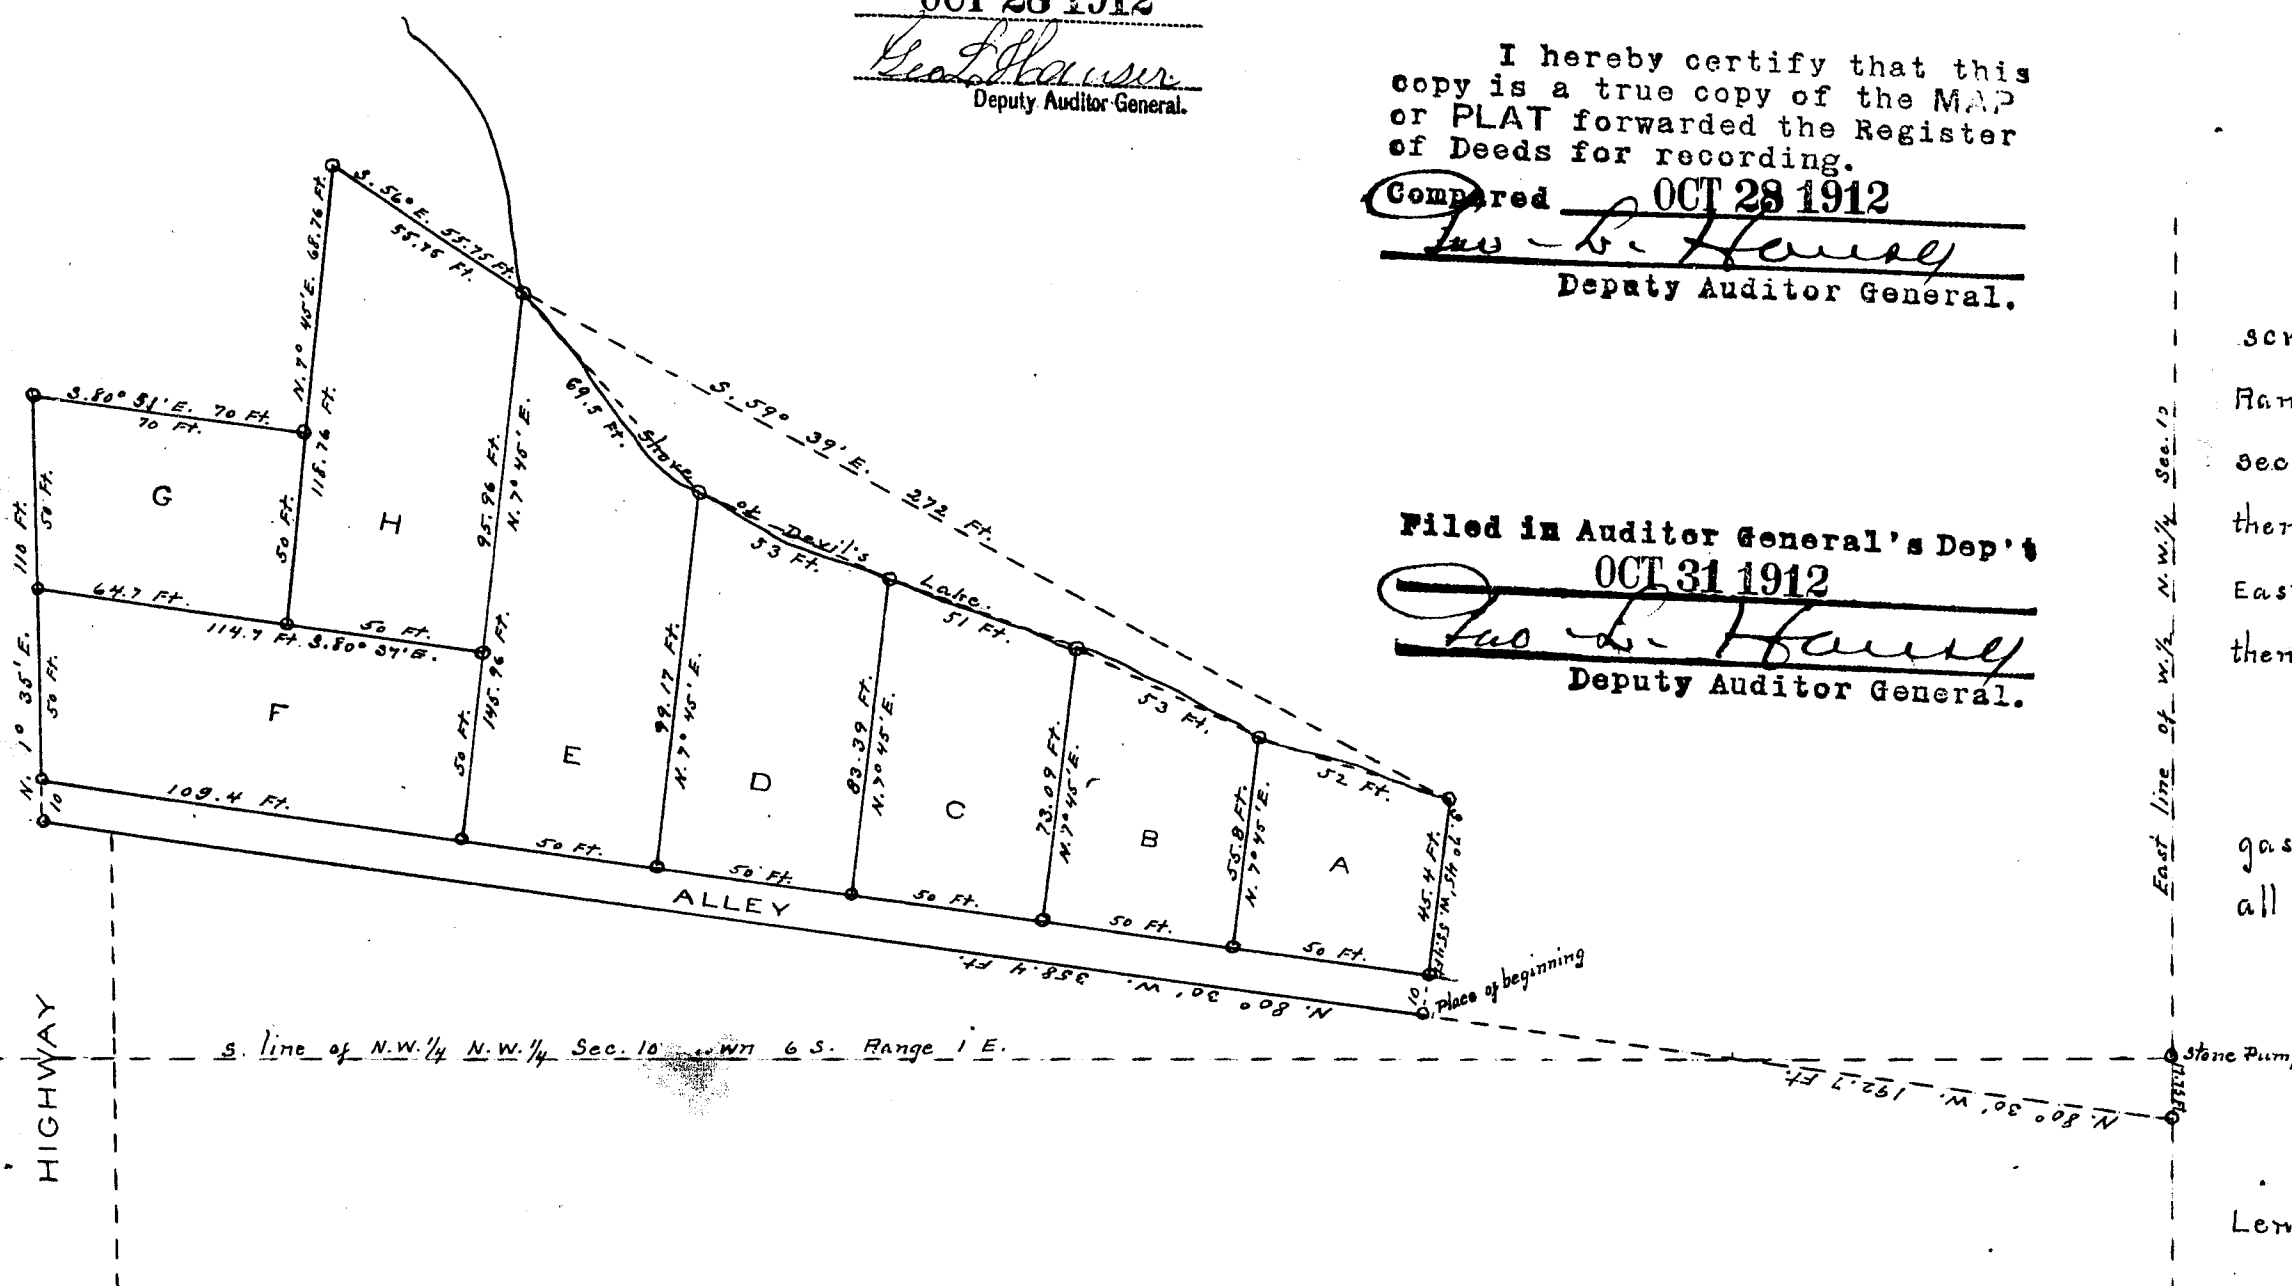

BOARD OF SUPERVISOR'S CERTIFICATE

This plat was approved by the Board of Supervisors of Lenawee Co. Michigan at a meeting held October 15th. 1912.  
..... *Frank A. Groger* ..... Chairman.  
..... *J. Lighton Bush* ..... Clerk.

DEDICATION

KNOW ALL MEN by these Presents, That we *Edwin A. Coon* . . . and *Ada Coon* . . . his wife, and *Ezra H. Emerson* . . . and *Josephine Emerson* . . . his wife, as proprietors, have caused the land embraced in the annexed plat to be surveyed, laid out and platted, to be known as LAKE VIEW ROLLIN TP. LENAWE CO. MICH. and that the alley as shown on said plat is hereby dedicated to the use of the public.

SIGNED AND SEALED IN PRESENCE OF  
..... *Norah M. Emerson* .....  
..... *Grant Fellows* .....

*Edwin A. Coon* ..... [L]  
*Ada Coon* ..... [L]  
*Ezra H. Emerson* ..... [L]  
*Josephine Emerson* ..... [L]

STATE OF MICHIGAN } S.S.  
County of Lenawee. }

On this 23rd day of July. 1912, before me, a Notary Public. . . . in and for said county, personally came the above named *Edwin A. Coon* . . . and *Ada Coon* . . . his wife, and *Ezra H. Emerson* . . . and *Josephine Emerson* . . . his wife, known to me to be the persons who executed the above dedication and acknowledged the same to be their free act and deed.

..... *Grant Fellows* .....  
..... Notary Public .....  
My Commission expires Oct. 13th 1915.

DESCRIPTION OF LAND PLATTED.

The land embraced in the annexed plat of LAKE VIEW ROLLIN TP. LENAWE CO. MICH. is described as follows: Commencing at a point in the east line of the w. 1/2 of the N.W. 1/4 Section 10, Town 6 South, Range 1 East, Meridian of Michigan 17.75 feet south from the southeast corner of the N.W. 1/4 of the N.W. 1/4 of said Section 10, and running thence North 80° 30' west 192.7 feet for a place of beginning, thence North 80° 30' west 358.7 feet, thence North 1° 35' East 110 feet, thence south 80° 51' East 70 feet, thence North 7° 45' East 68.76 feet, thence south 56° East 55.75 feet to the shore of Devil's Lake, thence south 59° 39' East 272 feet to a point in the shore of Devil's Lake, thence south 7° 45' west 55.4 feet to the place of beginning.

SURVEYOR'S CERTIFICATE.

I hereby certify that the plat hereon delineated is a correct one, and that permanent monuments, consisting of gas pipes 3 feet in length and 1 1/2 inches in diameter have been planted at points marked thus (o) as thereon shown at all angles in the boundaries of the land platted, and at all corners of lots.

..... *J. L. Richard* .....  
Surveyor.

COUNTY TREASURER'S CERTIFICATE

Office of County Treasurer.  
Lenawee County, Michigan . . . October 22nd . . . 1912.

I hereby certify that there are . . . no . . . tax liens or titles held by the state on the lands described above, and that there are . . . no . . . tax liens or titles held by individuals on said lands for the five years preceding the . . . 22nd . . . day of . . . October . . . 1912, and that the taxes for said period of five years are . . . paid, as shown by the records of this office.

..... *E. A. Van Rensen* .....  
County Treasurer.


TOWNSHIP BOARD'S CERTIFICATE

This plat was approved by the Township Board of the Township of Rollin, Lenawee Co. Michigan, at a meeting held September 2nd. 1912.

..... *E. M. Rawson* .....  
Clerk.

13604

# PLAT OF LAKE VIEW ROLLIN TOWNSHIP, LENAWEE CO. MICHIGAN.

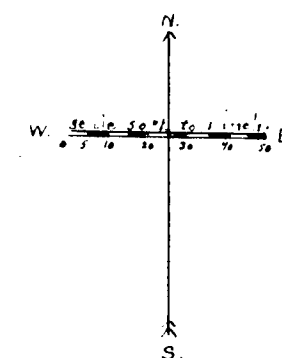


Examined and Approved  
OCT 28 1912  
*[Signature]*  
Deputy Auditor General.

COPY  
REGISTER'S OFFICE:  
LENAWEE COUNTY  
PLAT OF  
LAKE VIEW  
WAS RECORDED THIS 29 DAY OF  
OCT. 1912 AT 4:30 O'CLOCK  
BY M. H. LINCH  
OF PLAT  
*[Signature]*  
ORIGINAL ON FILE

I hereby certify that this  
copy is a true copy of the M.P.  
or PLAT forwarded the Register  
of Deeds for recording.  
Compared OCT 28 1912  
*[Signature]*  
Deputy Auditor General.

Filed in Auditor General's Dep't  
OCT 31 1912  
*[Signature]*  
Deputy Auditor General.

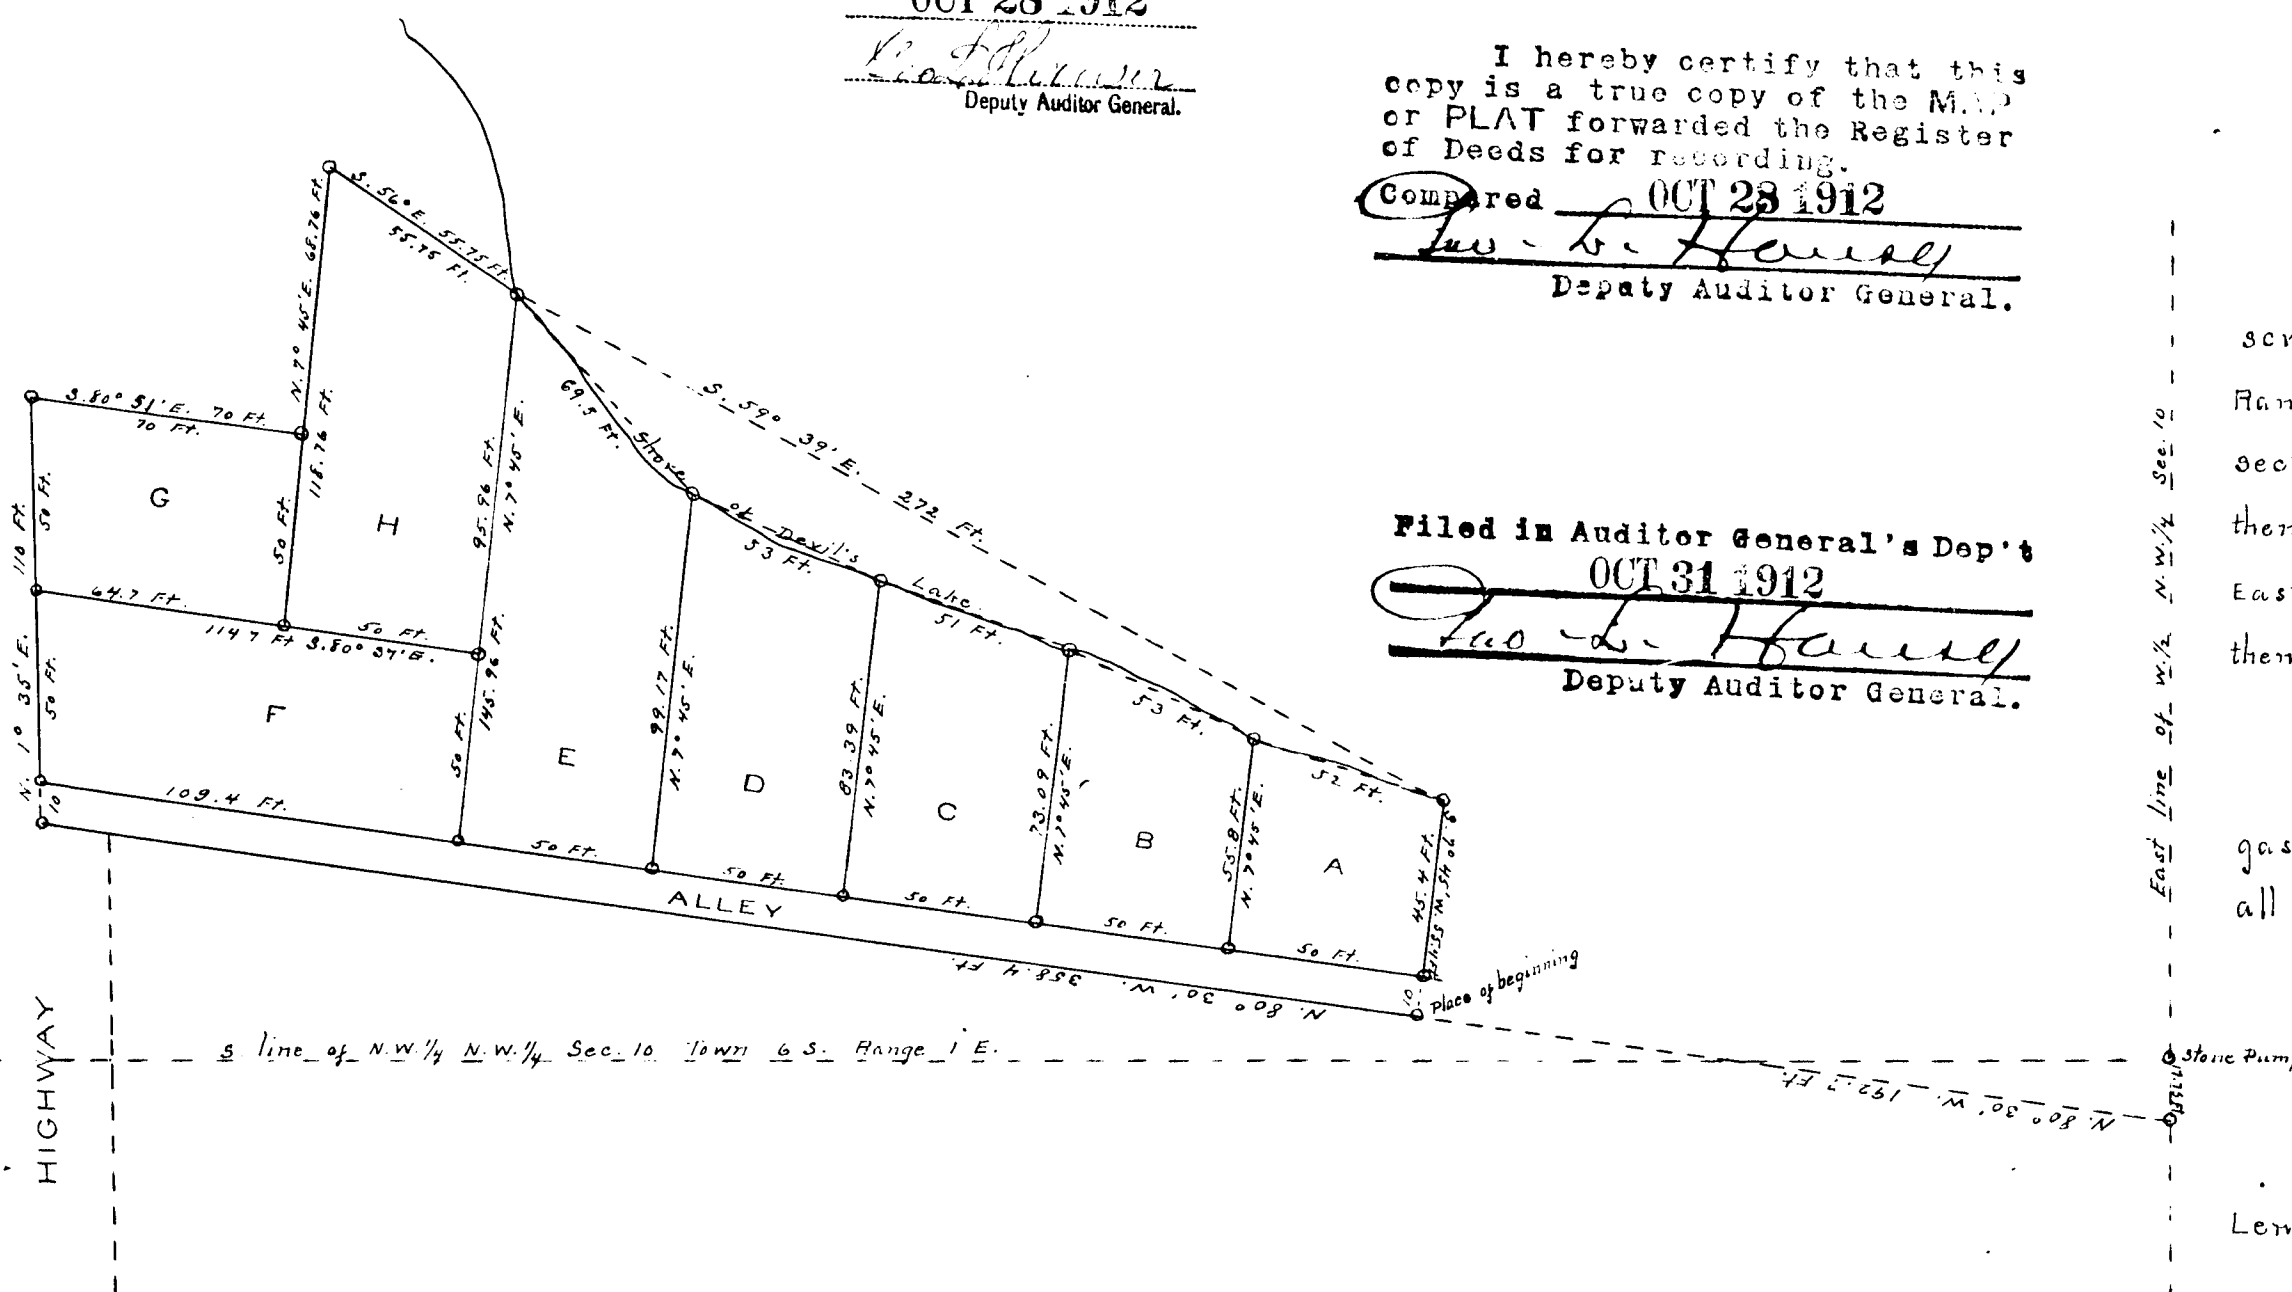

## BOARD OF SUPERVISOR'S CERTIFICATE

This plat was approved by the Board of Supervisors of Lenawee Co. Michigan at a meeting held October 18th. 1912.  
Frank R. Hoogen ..... Chairman.  
J. Leighton Bush ..... Clerk.

## DEDICATION

KNOW ALL MEN by these Presents, That we Edwin A. Coon ... and ... Ada Coon ... his wife, and Ezra H. Emerson ... and Josephine Emerson ... his wife, as proprietors, have caused the land embraced in the annexed plat to be surveyed, laid out and platted, to be known as LAKE VIEW ROLLIN TP. LENAWE CO. MICH. and that the alley as shown on said plat is hereby dedicated to the use of the public.

SIGNED AND SEALED IN PRESENCE OF  
Norah M. Emerson .....  
Grant Fellows .....

Edwin A. Coon ..... [L]  
Ada Coon ..... [L]  
Ezra H. Emerson ..... [L]  
Josephine Emerson ..... [L]

STATE OF MICHIGAN } S.S.  
County of Lenawee }

On this 23rd day of July. 1912, before me, a Notary Public. in and for said county, personally came the above named Edwin A. Coon. and Ada Coon. his wife, and Ezra H. Emerson. and Josephine Emerson. his wife, known to me to be the persons who executed the above dedication and acknowledged the same to be their free act and deed.

Grant Fellows .....  
Notary Public.  
My Commission expires Oct. 13th. 1915.

## DESCRIPTION OF LAND PLATTED.

The land embraced in the annexed plat of LAKE VIEW ROLLIN TP. LENAWE CO. MICH. is described as follows: Commencing at a point in the east line of the w. 1/2 of the N.W. 1/4 section 10, Town 6 South, Range 1 East, Meridian of Michigan 17.75 feet south from the southeast corner of the N.W. 1/4 of the N.W. 1/4 of said section 10, and running thence North 80° 30' west 195.7 feet for a place of beginning, thence North 80° 30' west 358.4 feet, thence North 1° 35' East 110 feet, thence south 80° 51' East 70 feet, thence North 7° 45' East 68.76 feet, thence south 56° East 55.75 feet to the shore of Devil's Lake, thence south 59° 39' East 272 feet to a point in the shore of Devil's Lake, thence south 7° 45' west 55.4 feet to the place of beginning.

## SURVEYOR'S CERTIFICATE.

I hereby certify that the plat hereon delineated is a correct one, and that permanent monuments, consisting of gas pipes 3 feet in length and 1 1/2 inches in diameter have been planted at points marked thus (o) as thereon shown at all angles in the boundaries of the land platted, and at all corners of lots.

J. L. Richard .....  
Surveyor.

## COUNTY TREASURER'S CERTIFICATE

Office of County Treasurer.  
Lenawee County, Michigan. October 22nd. 1912.

I hereby certify that there are no tax liens or titles held by the state on the lands described above, and that there are no tax liens or titles held by individuals on said lands for the five years preceding the 22nd day of October. 1912, and that the taxes for said period of five years are paid, as shown by the records of this office.

G. A. Van Dusen .....  
County Treasurer.

## TOWNSHIP BOARD'S CERTIFICATE

This plat was approved by the Township Board of the Township of Rollin, Lenawee Co. Michigan, at a meeting held September 2nd. 1912.

E. M. Rawson .....  
Clerk.

13604