


PLAT OF
ROSE HILL ADDITION
TO
BLISSFIELD VILLAGE
LENAWEE CO. MICH.

Examined and Approved
DEC 30 1913
Geo. L. Hamer
Deputy Auditor General.

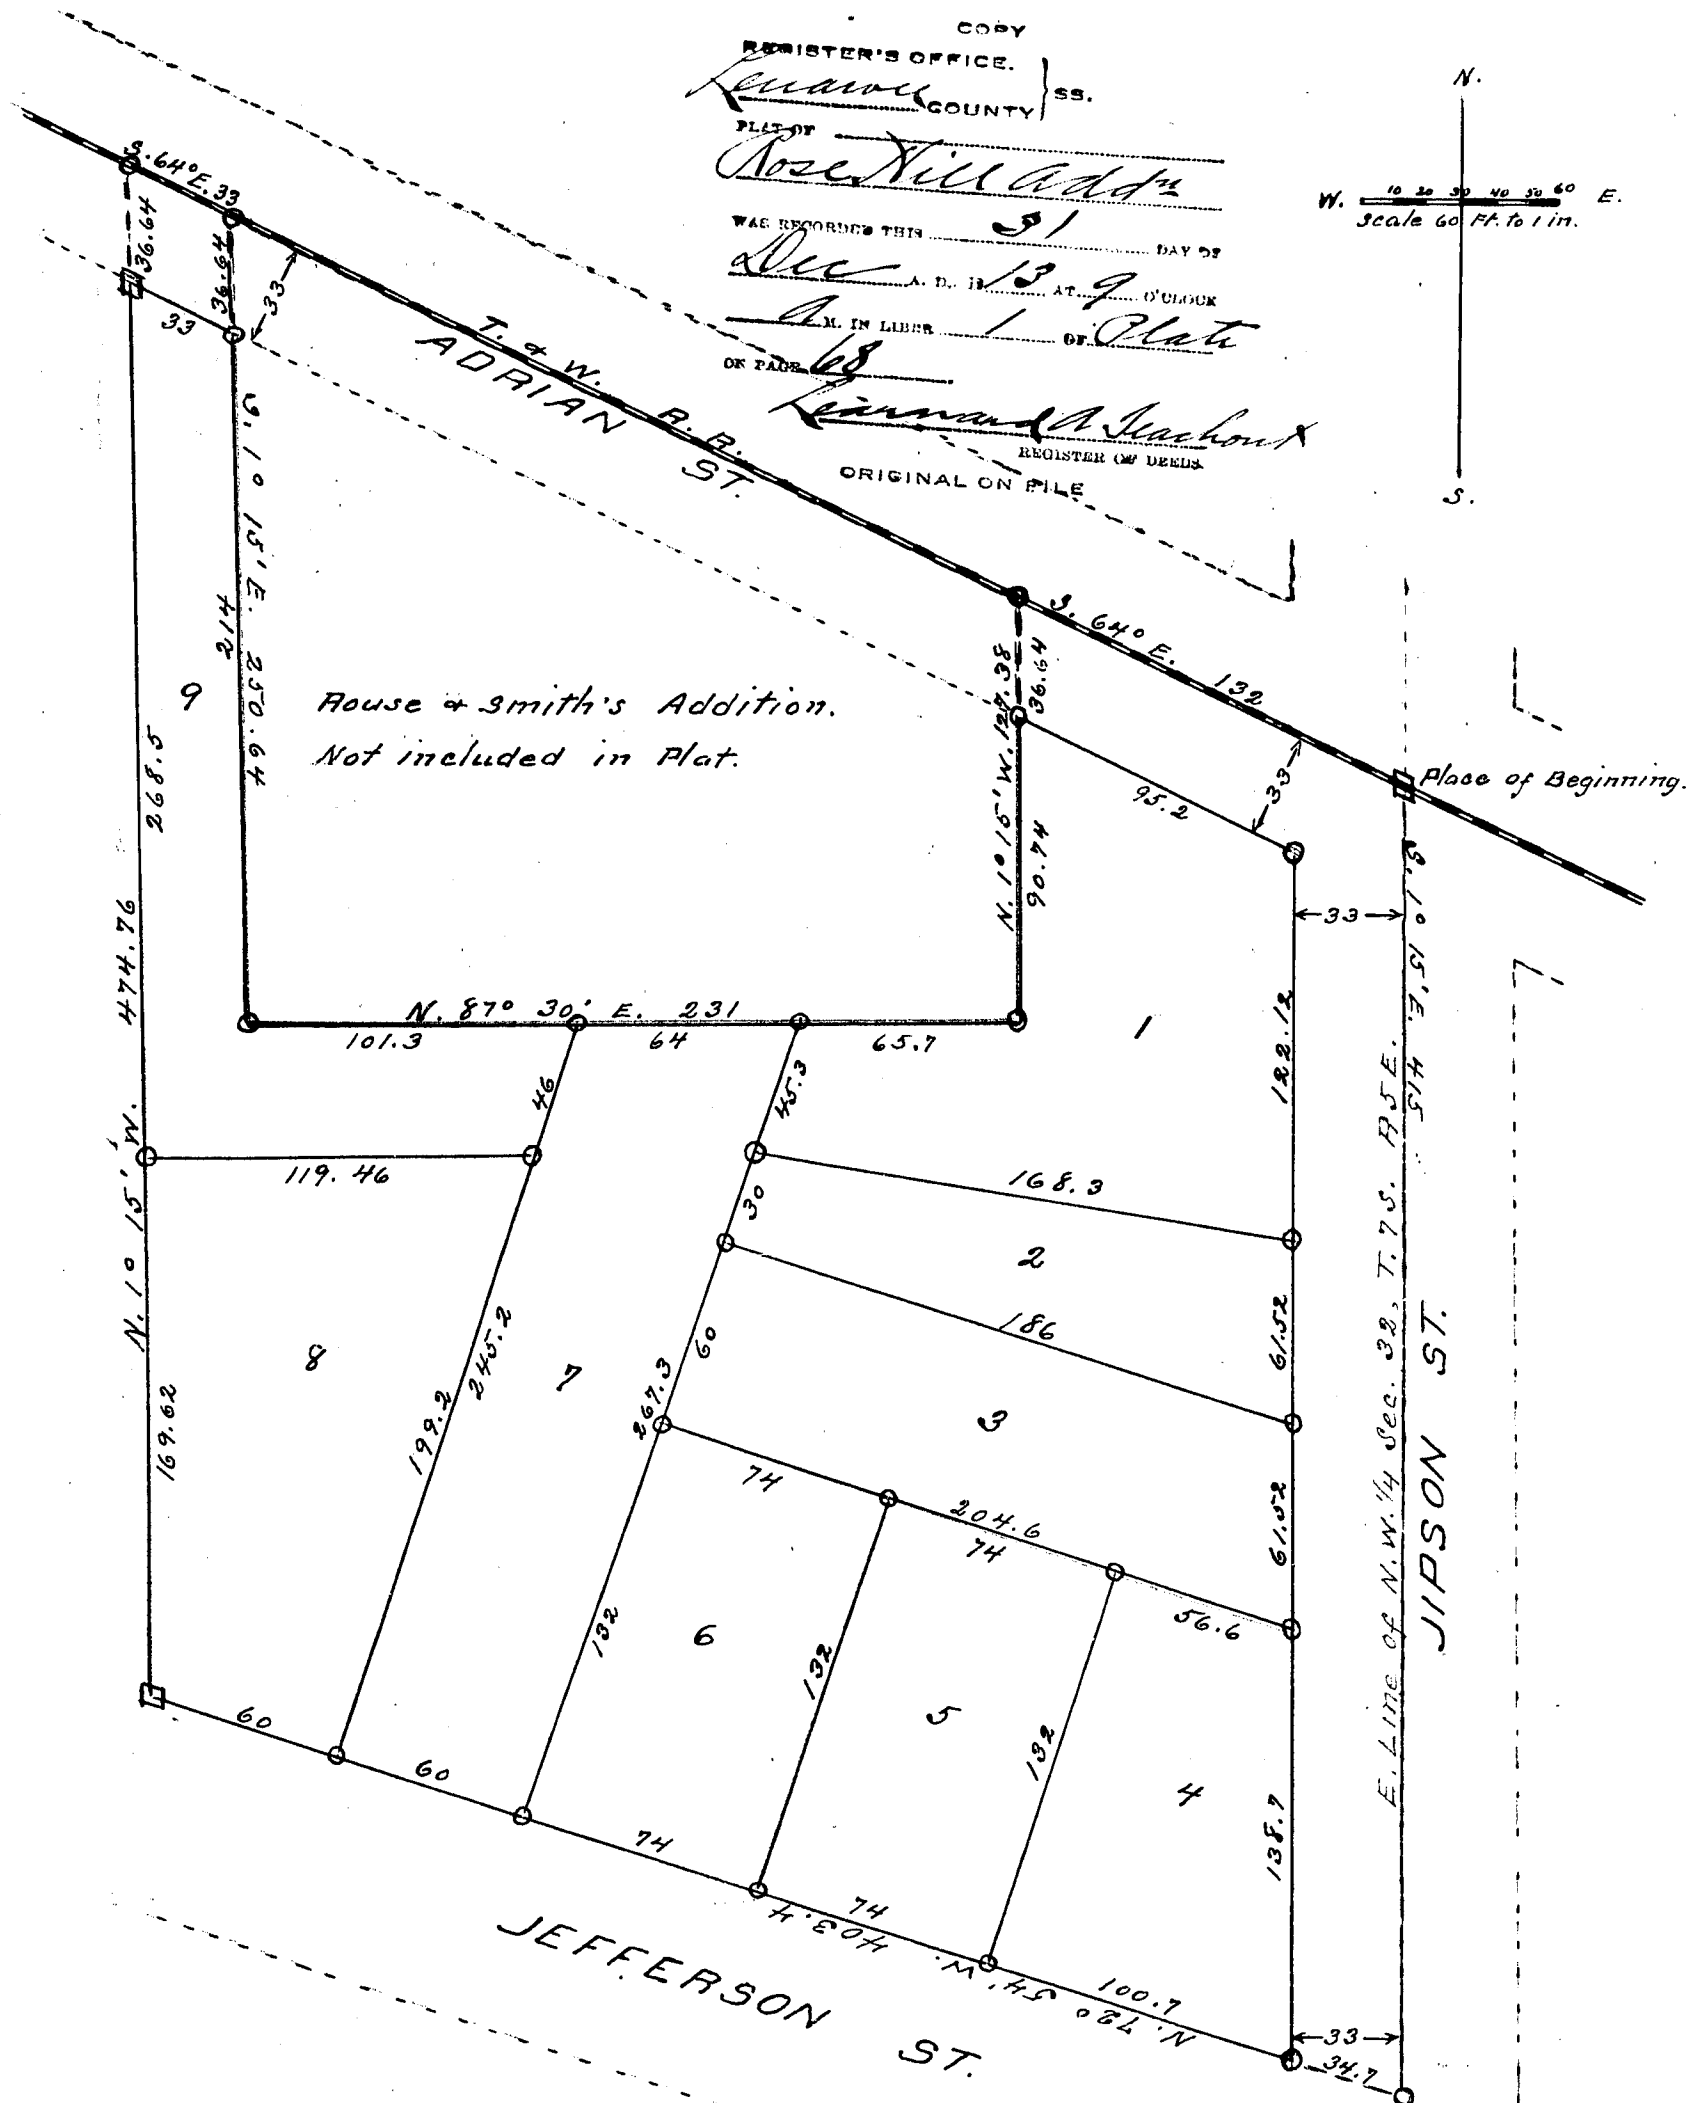

Note. All dimensions are given in feet and decimals thereof.

DEDICATION

KNOW ALL MEN by these Presents, That we, Nathan Norton Clark, as proprietor, and Carrie M. Clark, his wife, have caused the land embraced in the annexed plat to be surveyed, laid out and platted, to be known as ROSE HILL ADDITION TO BLISSFIELD VILLAGE, LENAWEE CO. MICH. and that the streets as shown on said plat are hereby dedicated to the use of the public.

SIGNED AND SEALED IN PRESENCE OF

Nathan Norton Clark
Carrie M. Clark

Nathan Norton Clark [L.S.]
Carrie M. Clark [L.S.]

STATE OF MICHIGAN } S.S.

County of Lenawee

On this 22nd day of December, 1913, before me, a Notary Public in and for said County, personally came the above named Nathan Norton Clark and Carrie M. Clark, his wife, known to me to be the persons who executed the above dedication and acknowledged the same to be their free act and deed.

Chas. King
Notary Public, Lenawee County, Mich.

My commission expires *Jan. 23rd 1916*

DESCRIPTION OF LAND PLATTED.

The land embraced in the annexed plat of ROSE HILL ADDITION TO BLISSFIELD VILLAGE, LENAWEE CO. MICH. is described as follows: Commencing at a stone in the center of the track of the Toledo and Western Railroad, said stone being at the intersection of the center line of Adrian Street of Blissfield Village with the east line of the N.W. 1/4 Section 32, T. 75. R. 5E. Meridian of Michigan, and running thence S. 1° 15' E. along said east line of the N.W. 1/4 Section 32, 415 ft. to the north line of Jefferson Street, thence N. 72° 54' W. along the said north line of Jefferson Street, 403.4 ft. thence N. 1° 15' W. 474.76 ft. to the center line of Adrian Street, thence S. 64° E. along said line 33 ft. to the west line of Rouse and Smith's Addition to the Village of Blissfield, thence S. 1° 15' E. 250.64 ft. thence N. 89° 30' E. 231 ft. thence N. 1° 15' W. 127.38 ft. to the center line of Adrian Street, thence S. 64° E. along said line, 132 ft. to the place of beginning.

SURVEYOR'S CERTIFICATE.

I hereby certify that the plat hereon delineated is a correct one, and that permanent monuments consisting of iron pipes 2 1/2 inches in diameter and 3 ft. in length, and stones have been planted at points marked thus (o) iron pipes and (s) stones, as thereon shown at all angles in the boundaries of the land platted, and at all intersections of streets and corners of lots.

John L. Richard
County Surveyor.

COUNTY TREASURER'S CERTIFICATE.

Office of County Treasurer, Lenawee County,
Adrian, Mich. *December 23* 1913.

I hereby certify, that there are *No* tax liens or titles held by the State on the lands described above, and that there are *No* tax liens or titles held by individuals on said lands, for the five years preceding the *23* day of *December* 1913, and that the taxes for said period of five years are *all* paid as shown by the records of this office.

George R. Holloway
County Treasurer.

VILLAGE COUNCIL'S CERTIFICATE.

I hereby certify, that this plat and the dedication thereon was approved by the council of the Village of Blissfield, at a meeting of said Council held on the *22nd* day of *December* 1913.

Jacob G. Darnell
Clerk of the Council of the Village of Blissfield.

I hereby certify that this copy is a true copy of the M. P. or P. L. T. forwarded the Register of Deeds for recording.

Conceded **DEC 30 1913**
Geo. L. Hamer
Deputy Auditor General.


Filed in Auditor General's Dep't
JAN 10 1914
Geo. L. Hamer
Deputy Auditor General.

13605

12976

PLAT OF
ROSE HILL ADDITION
 TO
BLISSFIELD VILLAGE
 LENAWEE CO. MICH.

Examined and Approved
DEC 30 1913
Geo. L. Farmer
 County Auditor General

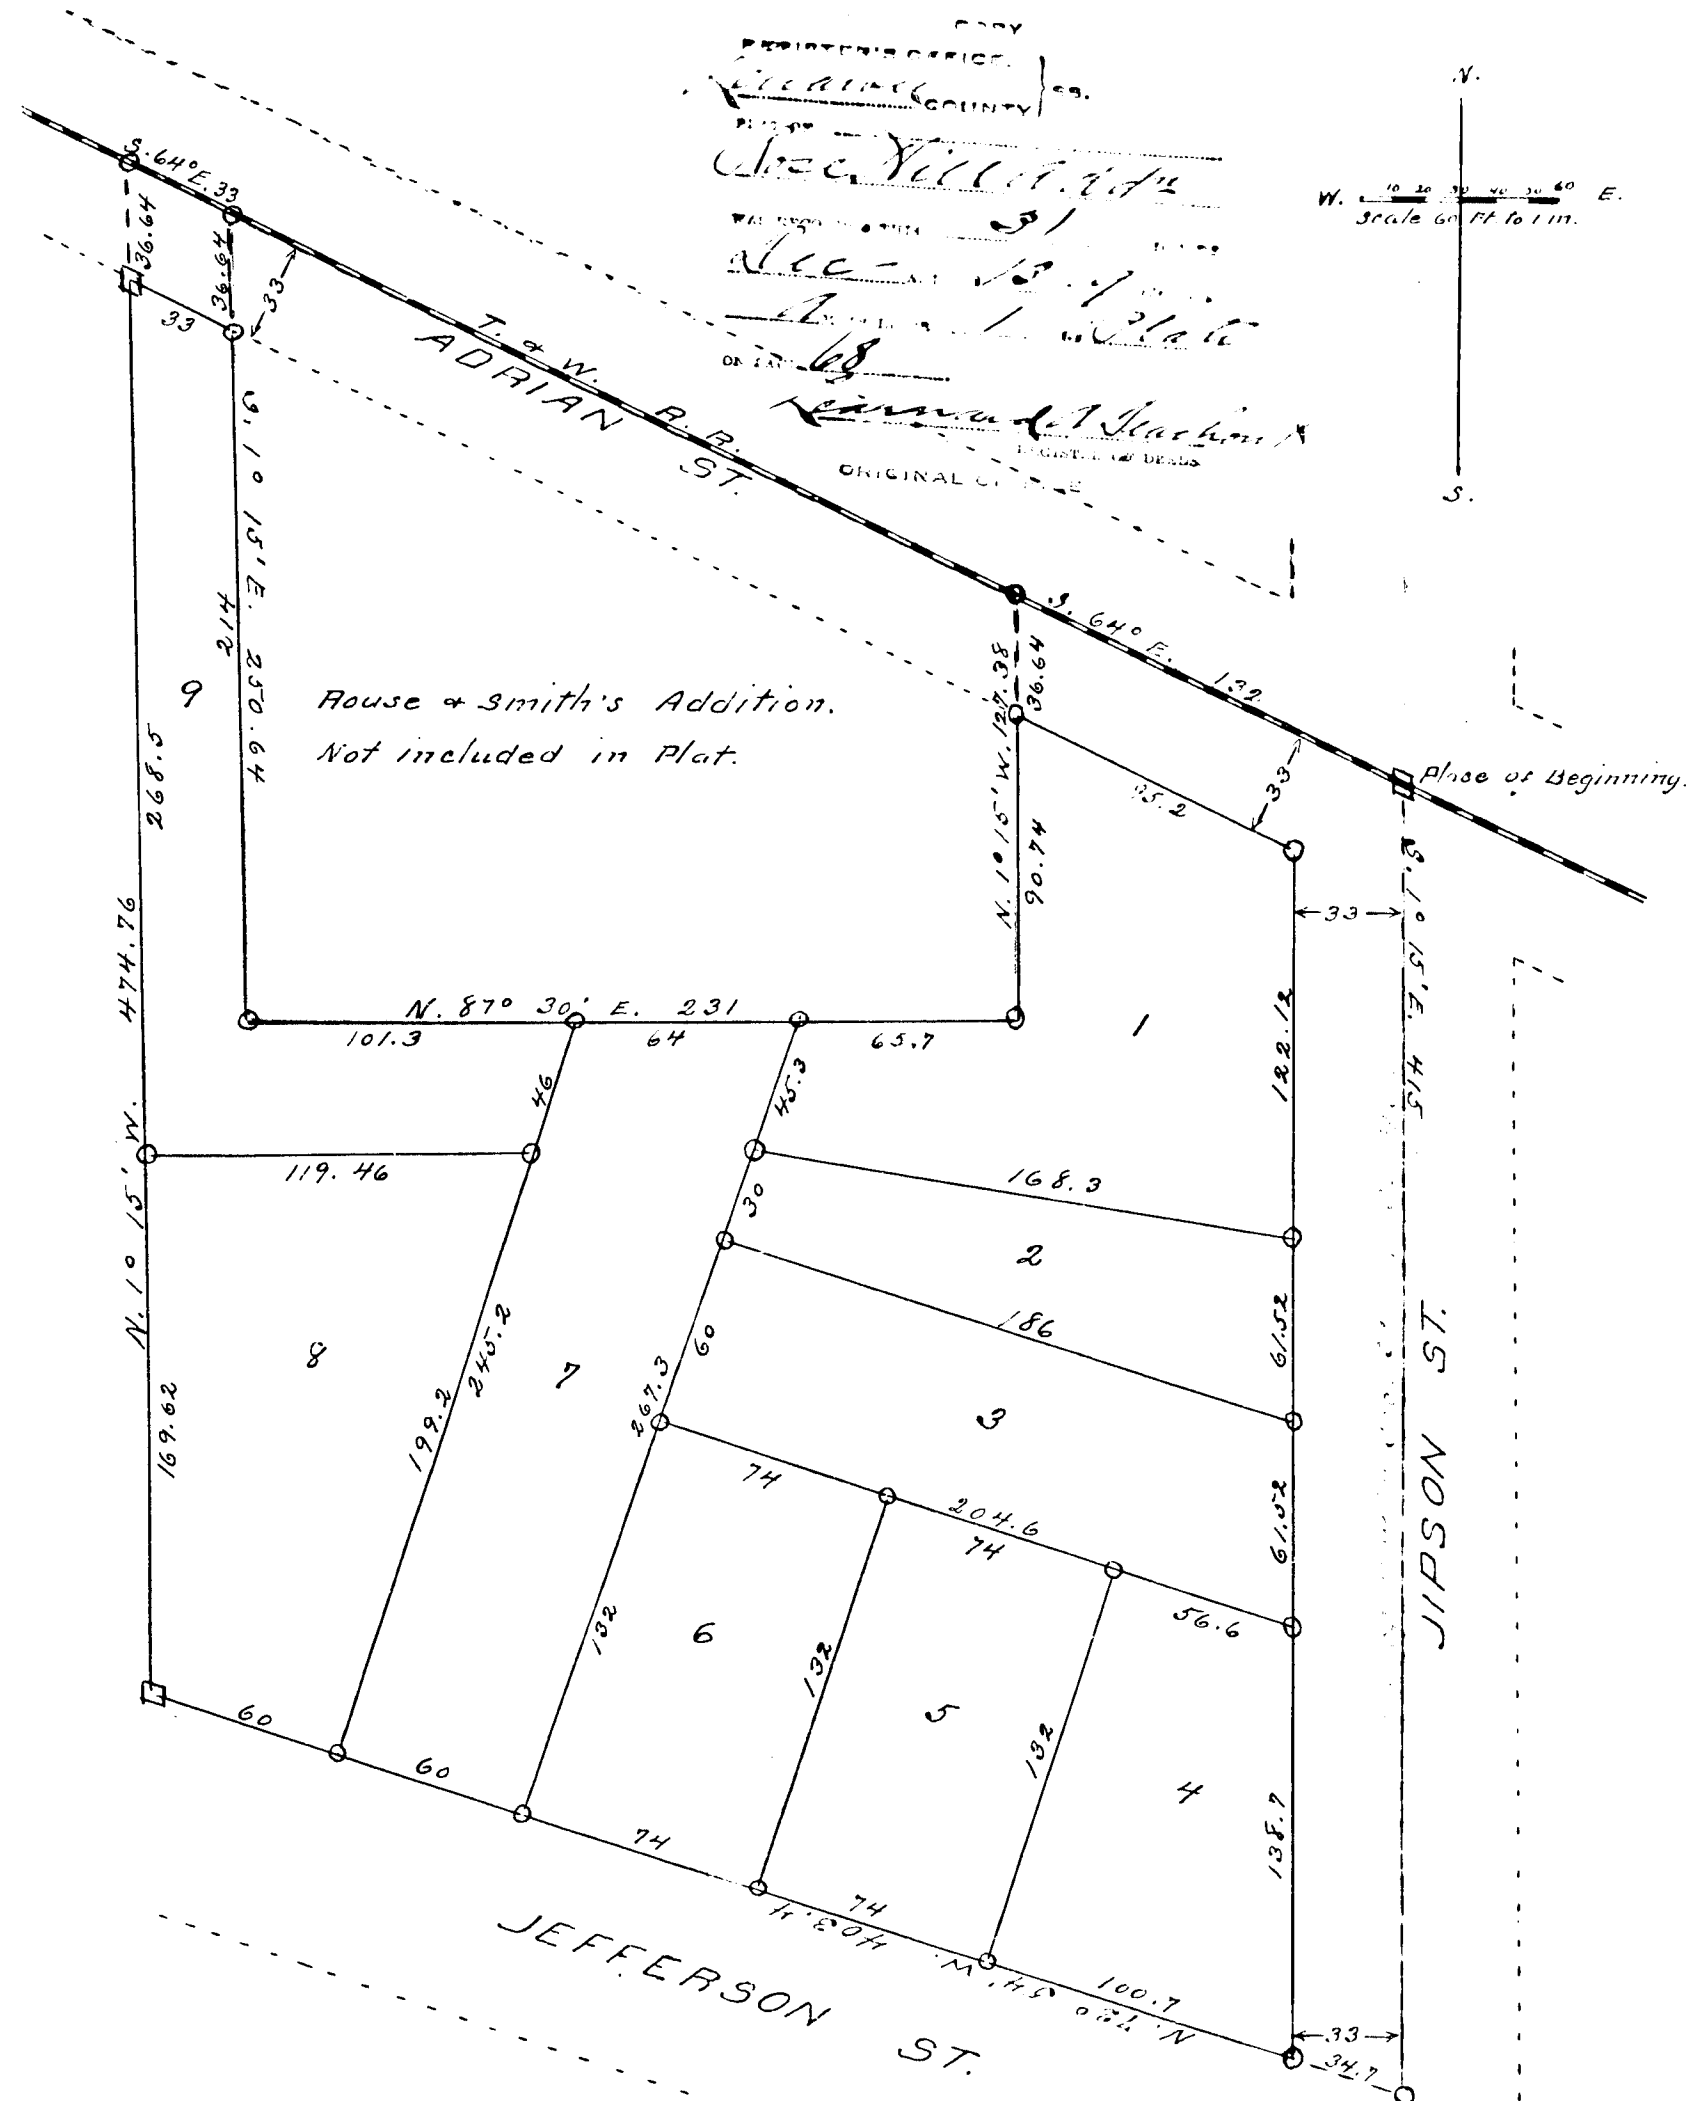

Note. All dimensions are given in feet and decimals thereof.

DEDICATION

KNOW ALL MEN by these Presents, That we, Nathan Norton Clark, as proprietor, and Carrie M. Clark, his wife, have caused the land embraced in the annexed plat to be surveyed, laid out and platted, to be known as ROSE HILL ADDITION TO BLISSFIELD VILLAGE, LENAWEE CO. MICH. and that the streets as shown on said plat are hereby dedicated to the use of the public.

SIGNED AND SEALED IN PRESENCE OF

Nathan Norton Clark
Carrie M. Clark

Nathan Norton Clark [L.S.]
Carrie M. Clark [L.S.]

STATE OF MICHIGAN } S.S.

County of Lenawee

On this 22nd day of December, 1913, before me, a Notary Public in and for said County, personally came the above named Nathan Norton Clark and Carrie M. Clark, his wife, known to me to be the persons who executed the above dedication and acknowledged the same to be their free act and deed.

Notary Public
 Notary Public, Lenawee County, Mich.

My commission expires *June 23rd 1916*

DESCRIPTION OF LAND PLATTED.

The land embraced in the annexed plat of ROSE HILL ADDITION TO BLISSFIELD VILLAGE, LENAWEE CO. MICH. is described as follows: Commencing at a stone in the center of the track of the Toledo and Western Railroad, said stone being at the intersection of the center line of Adrian Street of Blissfield Village with the east line of the N.W. 1/4 Section 32, T. 7S. R. 5E. Meridian of Michigan, and running thence S. 1° 15' E. along said east line of the N.W. 1/4 Section 32, 415 ft. to the north line of Jefferson Street, thence N. 72° 54' W. along the said north line of Jefferson Street, 403.4 ft. thence N. 1° 5' W. 474.76 ft. to the center line of Adrian Street, thence S. 64° E. along said line 33 ft. to the west line of Rouse and Smith's Addition to the Village of Blissfield, thence S. 1° 15' E. 250.64 ft. thence N. 89° 30' E. 231 ft. thence N. 1° 15' W. 127.38 ft. to the center line of Adrian Street, thence S. 64° E. along said line, 132 ft. to the place of beginning.

SURVEYOR'S CERTIFICATE.

I hereby certify that the plat hereon delineated is a correct one, and that permanent monuments consisting of iron pipes 2 1/2 inches in diameter and 3 ft. in length, and stones have been planted at points marked thus (a) iron pipes and (b) stones, as thereon shown at all angles in the boundaries of the land platted, and at all intersections of streets and corners of lots.

Joan L. Richard
 County Surveyor.

COUNTY TREASURER'S CERTIFICATE.

Office of County Treasurer, Lenawee County.
 Adrian, Mich. *December 23* 1913.

I hereby certify, that there are *No* tax liens or titles held by the State on the lands described above, and that there are *No* tax liens or titles held by individuals on said lands, for the five years preceding the *23* day of *December* 1913, and that the taxes for said period of five years are *all* paid as shown by the records of this office.

George R. Holloway
 County Treasurer.

VILLAGE COUNCIL'S CERTIFICATE.

I hereby certify, that this plat and the dedication endorsed thereon was approved by the council of the Village of Blissfield, at a meeting of said Council held on the *22nd* day of *December* 1913.

Frank L. Dwyer
 Clerk of the Council of the Village of Blissfield.

I hereby certify that this
 copy is a true and correct
 copy of the original
DEC 30 1913
Geo. L. Farmer
 County Auditor General

Geo. L. Farmer
 County Auditor General

13605