

PLAT OF  
**QUEEN MARY ADDITION**  
 TO  
**BLISSFIELD VILLAGE**


LENAWEE CO. MICH.

Examined and Approved  
**DEC 30 1913**

*Geo. S. Hauser*  
 Deputy Auditor General.

COPY  
 REGISTER'S OFFICE,  
 LENAWEE COUNTY, MICH.  
 OF  
*Queen Mary Addn*  
 WAS RECORDED THIS 31 DAY OF  
Dec A. D. 1913 AT 9 O'CLOCK  
A. M. IN BOOK 1 OF PLATS  
 OR PAGE 67  
*Samuel A. Seachuck*  
 REGISTER OF DEEDS  
 ORIGINAL ON FILE

N.  
 W. 10 30 10 E.  
 Scale 100 Ft. to 1 in.  
 S.

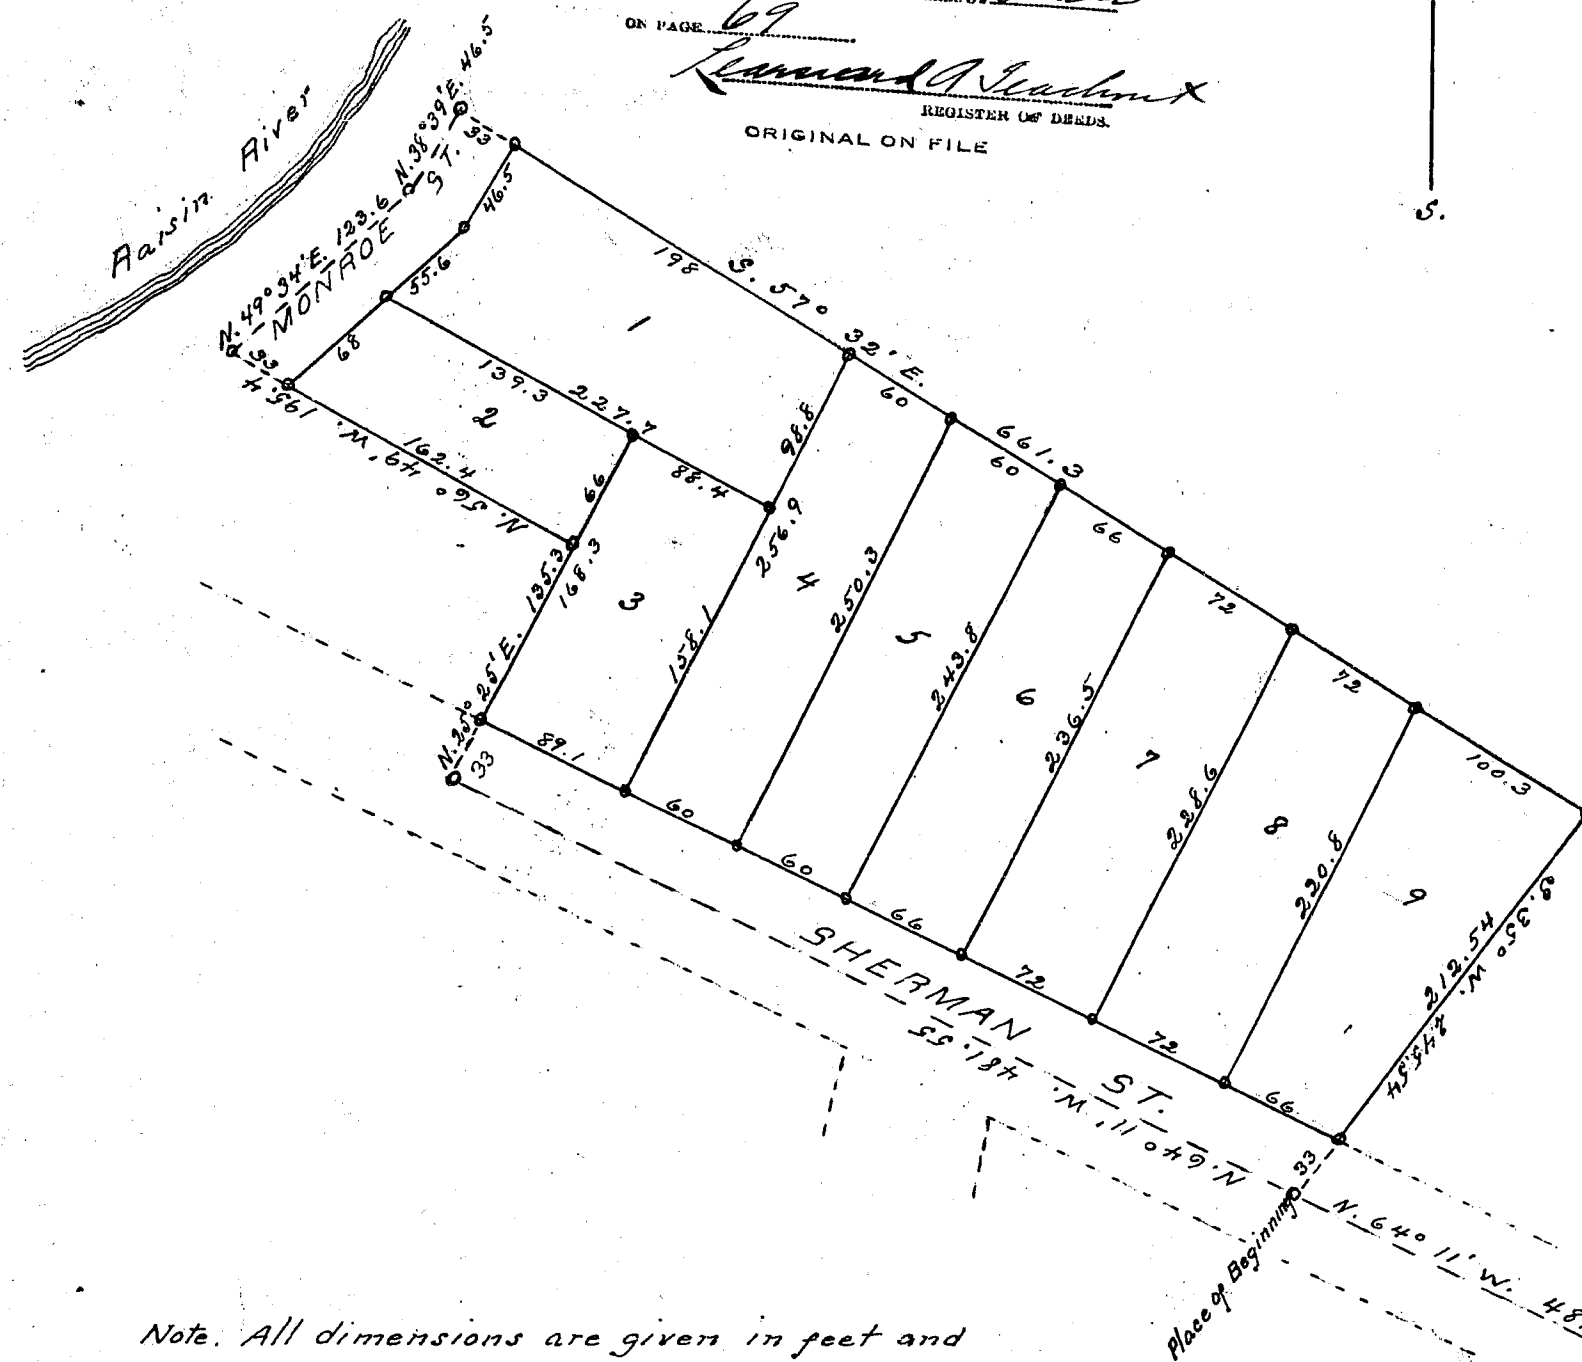

Note. All dimensions are given in feet and decimals thereof.

I hereby certify that this  
 copy is a true copy of the MAP  
 or PLAT forwarded the Register  
 of Deeds for recording.  
**DEC 30 1913**  
*Geo. S. Hauser*  
 Deputy Auditor General.

*Geo. S. Hauser*  
**JAN 10 1914**  
 Deputy Auditor General.

DEDICATION

KNOW ALL MEN by these Presents, That I, Carrie M. Clark, married, as proprietor, have caused the land embraced in the annexed plat to be surveyed, laid out and platted, to be known as QUEEN MARY ADDITION TO BLISSFIELD VILLAGE, LENAWEE CO. MICH. and that the streets as shown on said plat are hereby dedicated to the use of the public.

SIGNED AND SEALED IN PRESENCE OF

*Carrie M. Clark*  
*Otto H. Johnson*

STATE OF MICHIGAN ss.

County of Lenawee

On this 22<sup>nd</sup> day of December, 1913 before me, a Notary Public in and for said County, personally came the above named Carrie M. Clark, known to me to be the person who executed the above dedication, and acknowledged the same to be her free act and deed.

*Carrie M. Clark*  
 Notary Public, Lenawee Co. Mich.

My Commission expires July 23<sup>rd</sup> 1916

DESCRIPTION OF LAND PLATTED.

The land embraced in the annexed plat of QUEEN MARY ADDITION TO BLISSFIELD VILLAGE, LENAWEE CO. MICH. is described as follows: Commencing at a point in the center line of Sherman Street, N. 64° 11' W. 481.15 ft. from the intersection of the same with the east line of the N.W. 1/4 of Section 33, Town 7 South, Range 5 East, Meridian of Michigan, said line being the center line of Simpson Street, and running thence N. 64° 11' W. along the center line of Sherman Street, 481.55 ft. thence N. 25° 25' E. 135.3 ft. thence N. 56° 49' W. 195.4 ft. to the center line of Monroe Street, thence N. 49° 34' E. 123.6 ft. thence N. 38° 39' E. 46.5 ft. thence S. 57° 32' E. 661.3 ft. thence S. 35° W. 245.54 ft. to the place of beginning.

SURVEYOR'S CERTIFICATE.

I hereby certify that the plat hereon delineated is a correct one, and that permanent monuments, consisting of iron pipes, 2 1/2 inches in diameter and 3 ft. in length have been planted at all points marked thus (o) as thereon shown at all angles in the boundaries of the land platted, and at all intersections of streets and corners of lots.

*John L. Richard*  
 County Surveyor.

COUNTY TREASURER'S CERTIFICATE.

Office of County Treasurer, Lenawee County,  
 Adrian, Mich. December 23, 1913.

I hereby certify, that there are No tax liens or titles held by the State on the lands described above, and that there are No tax liens or titles held by individuals on said lands, for the five years preceding the 23 day of December, 1913, and that the taxes for said period of five years are All paid, as shown by the records of this office.

*George R. Holloway*  
 County Treasurer.

VILLAGE COUNCIL'S CERTIFICATE.

I hereby certify that this plat and the dedication endorsed thereon was approved by the Council of the Village of Blissfield, at a meeting of said Council held December 22<sup>nd</sup>, 1913.

*Jacob H. Bauer*  
 Clerk of the Council of the Village of Blissfield.

13606



12977

# PLAT OF QUEEN MARY ADDITION TO BLISSFIELD VILLAGE

LENAWEE CO. MICH.

Examined and Approved  
DEC 30 1913  
Geo. L. Hauer  
Deputy Auditor General.

COPY  
REGISTER'S OFFICE,  
LENAWEE COUNTY, MICH.  
Queen Mary Addition  
Dec 31 1913  
A. J. H. Hauer  
Deputy Auditor General.  
ORIGINAL ON FILE

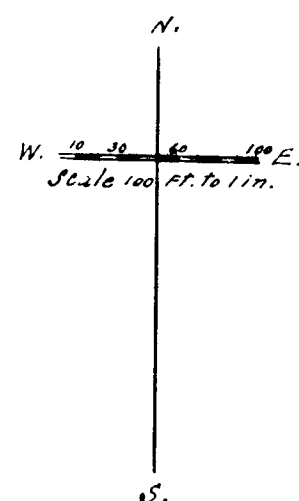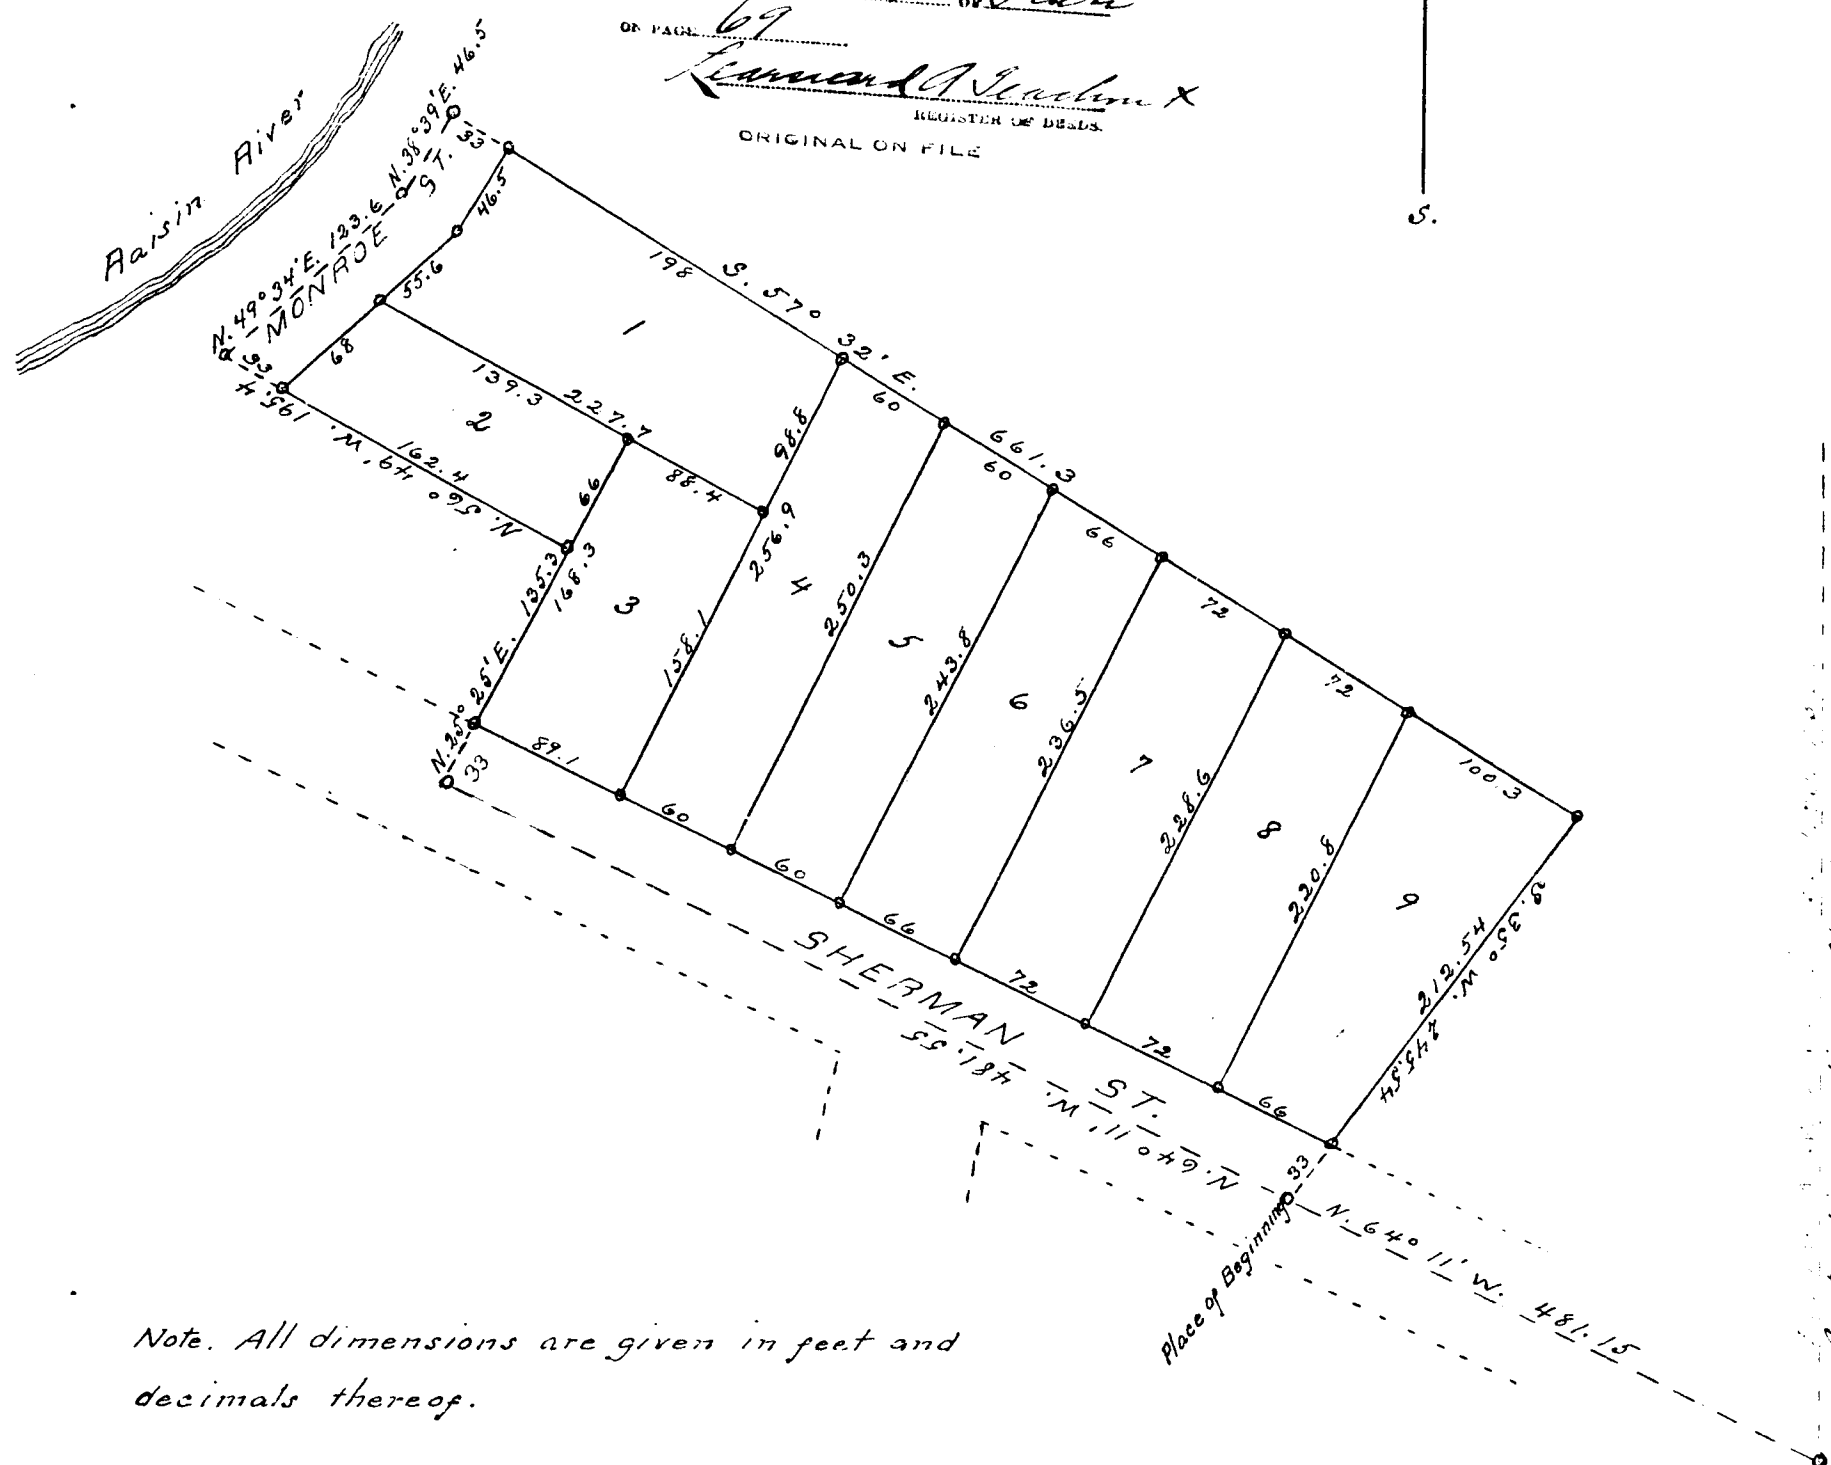

I hereby certify that this  
copy is a true and correct copy  
of the original as registered  
in the Register of Deeds  
DEC 30 1913  
Geo. L. Hauer  
Deputy Auditor General.

JAN 10 1914

Filed in Auditor General's Office

## DEDICATION

KNOW ALL MEN by these Presents, That I, Carrie M. Clark, married, as proprietor, have caused the land embraced in the annexed plat to be surveyed, laid out and platted, to be known as QUEEN MARY ADDITION TO BLISSFIELD VILLAGE, LENAWE CO. MICH. and that the streets as shown on said plat are hereby dedicated to the use of the public.

SIGNED AND SEALED IN PRESENCE OF

*Carrie M. Clark*  
*Alto H. Johnson*

STATE OF MICHIGAN

County of Lenawee

On this 22<sup>nd</sup> day of December, 1913, before me, a Notary Public in and for said County, personally came the above named Carrie M. Clark, known to me to be the person who executed the above dedication, and acknowledged the same to be her free act and deed.

*Carrie M. Clark* [L.S.]

Notary Public, Lenawee Co. Mich.

My Commission expires Jan. 23<sup>rd</sup> 1916.

## DESCRIPTION OF LAND PLATTED.

The land embraced in the annexed plat of QUEEN MARY ADDITION TO BLISSFIELD VILLAGE, LENAWE CO. MICH. is described as follows: Commencing at a point in the center line of Sherman Street, N. 64° 11' W. 481.15 ft. from the intersection of the same with the east line of the N.W. 1/4 of Section 33, Town 7 South, Range 5 East, Meridian of Michigan, said line being the center line of Jipson Street, and running thence N. 64° 11' W. along the center line of Sherman Street, 481.55 ft. thence N. 25° 25' E. 135.3 ft. thence N. 56° 49' W. 195.4 ft. to the center line of Monroe Street, thence N. 49° 34' E. 123.6 ft. thence N. 38° 39' E. 46.5 ft. thence S. 57° 32' E. 661.3 ft. thence S. 35° W. 245.54 ft. to the place of beginning.

## SURVEYOR'S CERTIFICATE.

I hereby certify that the plat hereon delineated is a correct one, and that permanent monuments, consisting of iron pipes, 2 1/2 inches in diameter and 3 ft. in length have been planted at all points marked thus (o) as thereon shown at all angles in the boundaries of the land platted, and at all intersections of streets and corners of lots.

County Surveyor.

## COUNTY TREASURER'S CERTIFICATE.

Office of County Treasurer, Lenawee County,  
Adrian, Mich. December 23, 1913.

I hereby certify, that there are no tax liens or titles held by the State on the lands described above, and that there are no tax liens or titles held by individuals on said lands, for the five years preceding the 23<sup>rd</sup> day of December, 1913, and that the taxes for said period of five years are all paid, as shown by the records of this office.

*George R. Holloway*  
County Treasurer.

## VILLAGE COUNCIL'S CERTIFICATE.

I hereby certify that this plat and the dedication endorsed thereon was approved by the Council of the Village of Blissfield, at a meeting of said Council held Dec 22<sup>nd</sup> 1913.

*James H. Brown*  
Clerk of the Council of the Village of Blissfield.

13606

12977