

110211
REGISTER'S OFFICE,
LENAWEE COUNTY, MICH.
PLAT OF
Knoblauch Addition
A. D. 1914, AT 2 O'CLOCK
IN THE
M. IN LITER
1..Plat
BY TADO
Margaret L. Boyd
REGISTER OF DEEDS
ON FILE

Examined and Approved
JUL 8-1914
Geo. L. Bauer
Deputy Auditor General.


PLAT OF

KNOBLAUCH ADDITION

TO

BLISSFIELD VILLAGE

LENAWEE CO. MICH.

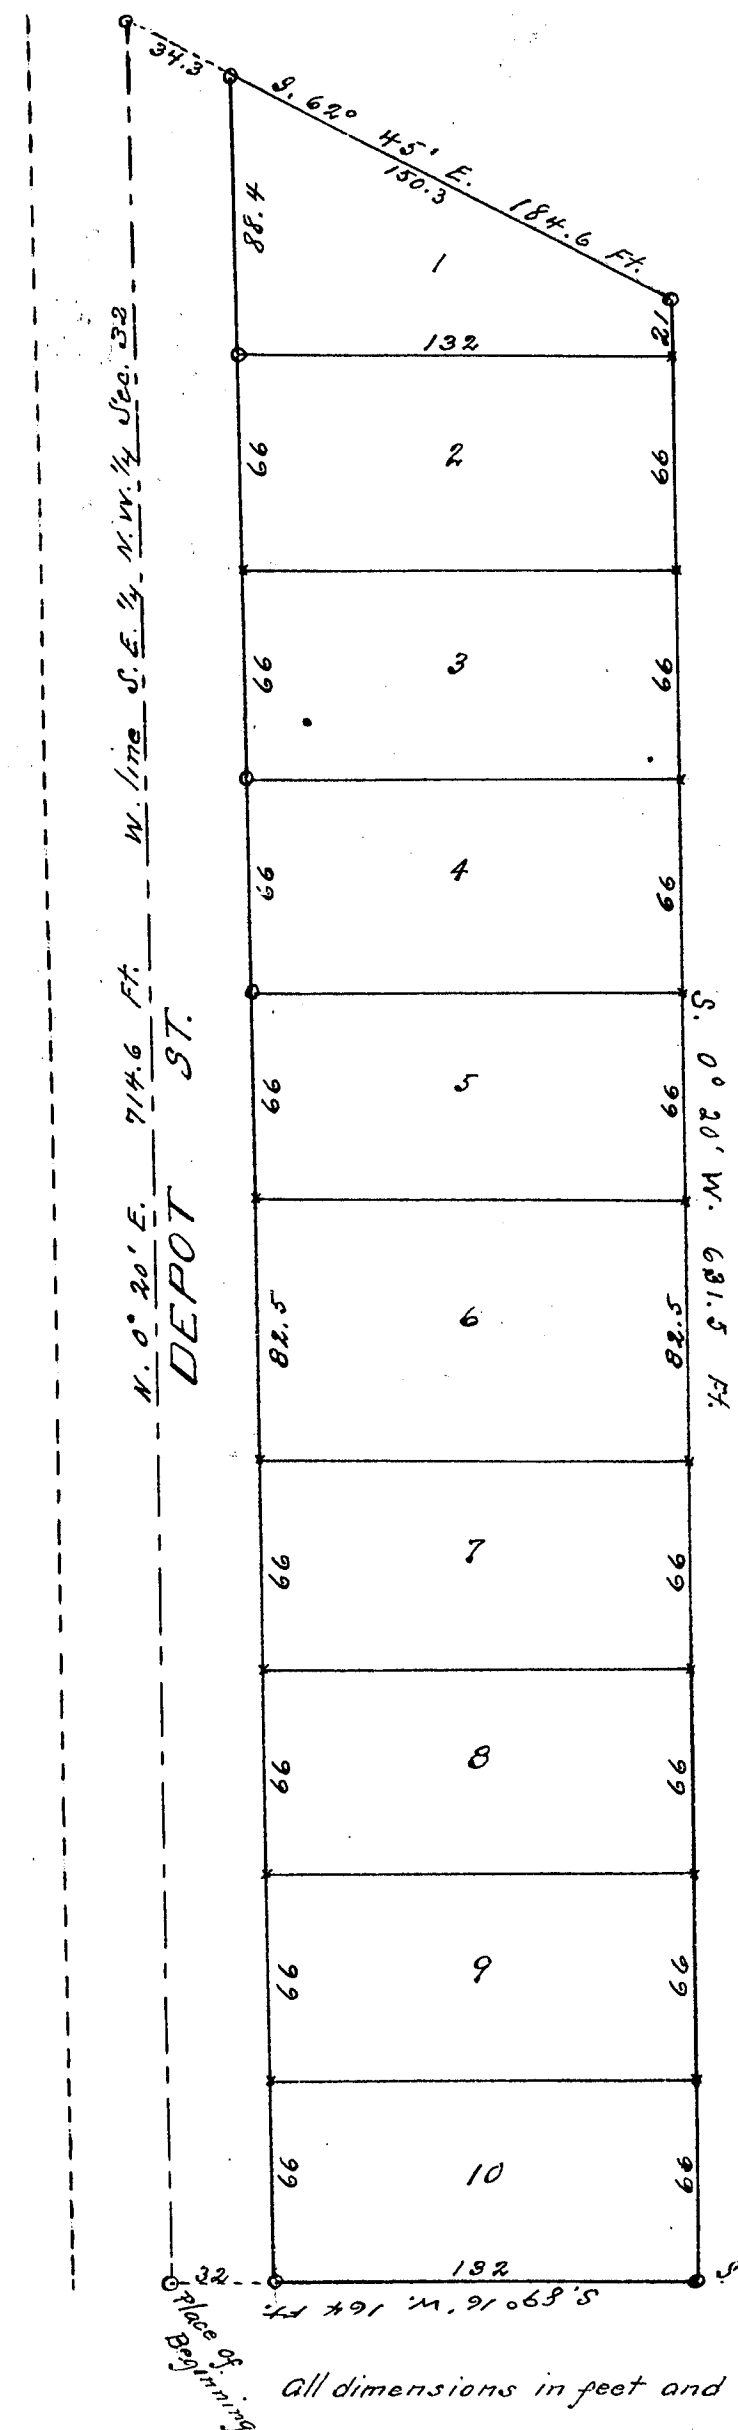

I hereby certify that this
copy is a true copy of the MAP
or PLAT forwarded the Register
of Deeds for recording.
Compared July 6-1914
Geo. L. Bauer
Deputy Auditor General.

Filed in Auditor General's Dep't
JUL 8-1914
Geo. L. Bauer
Deputy Auditor General.

All dimensions in feet and decimals thereof.

DEDICATION

KNOW ALL MEN by these Presents, That we, Mary Knoblauch and John Y. Karmes, unmarried,
and P. M. Eccles, widower, and Asa Bordaue, and Carrie Bordaue... his wife, Eustas Pohrbach...
and Mary E. Pohrbach... his wife, Ezekiel Wolveston... and Carrie Wolveston... his wife
and ... as proprietors, have caused the land embraced in the annexed plat to be sur-
veyed, laid out and platted, to be known as KNOBLAUCH ADDITION TO BLISSFIELD VILLAGE, LENAWEE CO. MICH.
and that the street as shown on said plat is hereby dedicated to the use of the public.

SIGNED AND SEALED IN PRESENCE OF
Jacob L. Bauer
Chas. L. Nig

Mary Knoblauch [L.S.]
John Y. Karmes [L.S.]
P. M. Eccles [L.S.]
Asa Bordaue [L.S.]
Carrie Bordaue [L.S.]
Eustas Pohrbach [L.S.]
Mary E. Pohrbach [L.S.]
Ezekiel Wolveston [L.S.]
Carrie Wolveston [L.S.]

STATE OF MICHIGAN } S.S.
County of Lenawee } On this 22nd day of May, 1914, before me, a Notary
Public in and for said county, personally came the above named Mary Knoblauch and John Y. Karmes, unmarried
and P. M. Eccles, widower, and Asa Bordaue and Carrie Bordaue his wife, Eustas Pohrbach
and Mary E. Pohrbach, his wife, Ezekiel Wolveston and Carrie Wolveston, his wife
and ... his wife, and ... known to me to be the persons
who executed the above dedication, and acknowledged the same to be their free act and deed.

Jacob Y. Bauer [L.S.]
Notary Public, Lenawee Co. Michigan.

My Commission expires February 20th, 1916.

DESCRIPTION OF LAND PLATTED.

The land embraced in the annexed plat of KNOBLAUCH ADDITION TO BLISSFIELD VILLAGE, LENAWEE CO.
MICH. is described as follows: Commencing at the S.W. corner of the S.E. 1/4 of the N.W. 1/4 Section 32, Town
7 S. Range 5 E. Meridian of Michigan, said point being in the center line of Depot Street, in the Village
of Blissfield, and running thence N. 0° 20' E. 714.6 Ft. thence S. 62° 45' E. 184.6 Ft. thence S. 0° 20' W.
631.5 Ft. thence S. 89° 16' W. 164 Ft. to the place of beginning.

SURVEYOR'S CERTIFICATE.

I hereby certify that the plat hereon delineated is a correct one, and that permanent monuments, consisting
of iron bars 2 inches in diameter and 2 feet in length have been planted at points marked thus (o) as thereon
shown at all angles in the boundaries of the land platted,

John L. Richard
County Surveyor.

COUNTY TREASURER'S CERTIFICATE.

Office of County Treasurer, Lenawee County,
Adrian, Michigan, June 11, 1914.

I hereby certify, that there are No tax liens or titles held by the State on the lands described above, and
that there are No tax liens or titles held by individuals on said lands, for the five years preceding the date
day of March, 1914, and that the taxes for said period of five years are all paid as shown by the rec-
ords of this office.

George P. Holloway
County Treasurer.

VILLAGE COUNCIL'S CERTIFICATE.

I hereby certify, that the annexed plat and dedication endorsed thereon was approved by the Council of
the Village of Blissfield at a meeting held June 8th, 1914.

R. E. Fletcher
Clerk.



13608

LENAWE COUNTY
 KNOBLAUGH Addition
 July 4 1914
 Margaret L. Boyd

G. L. HANSON
 Deputy Auditor General

PLAT OF KNOBLAUGH ADDITION TO BLISSFIELD VILLAGE

LENAWEE CO. MICH.

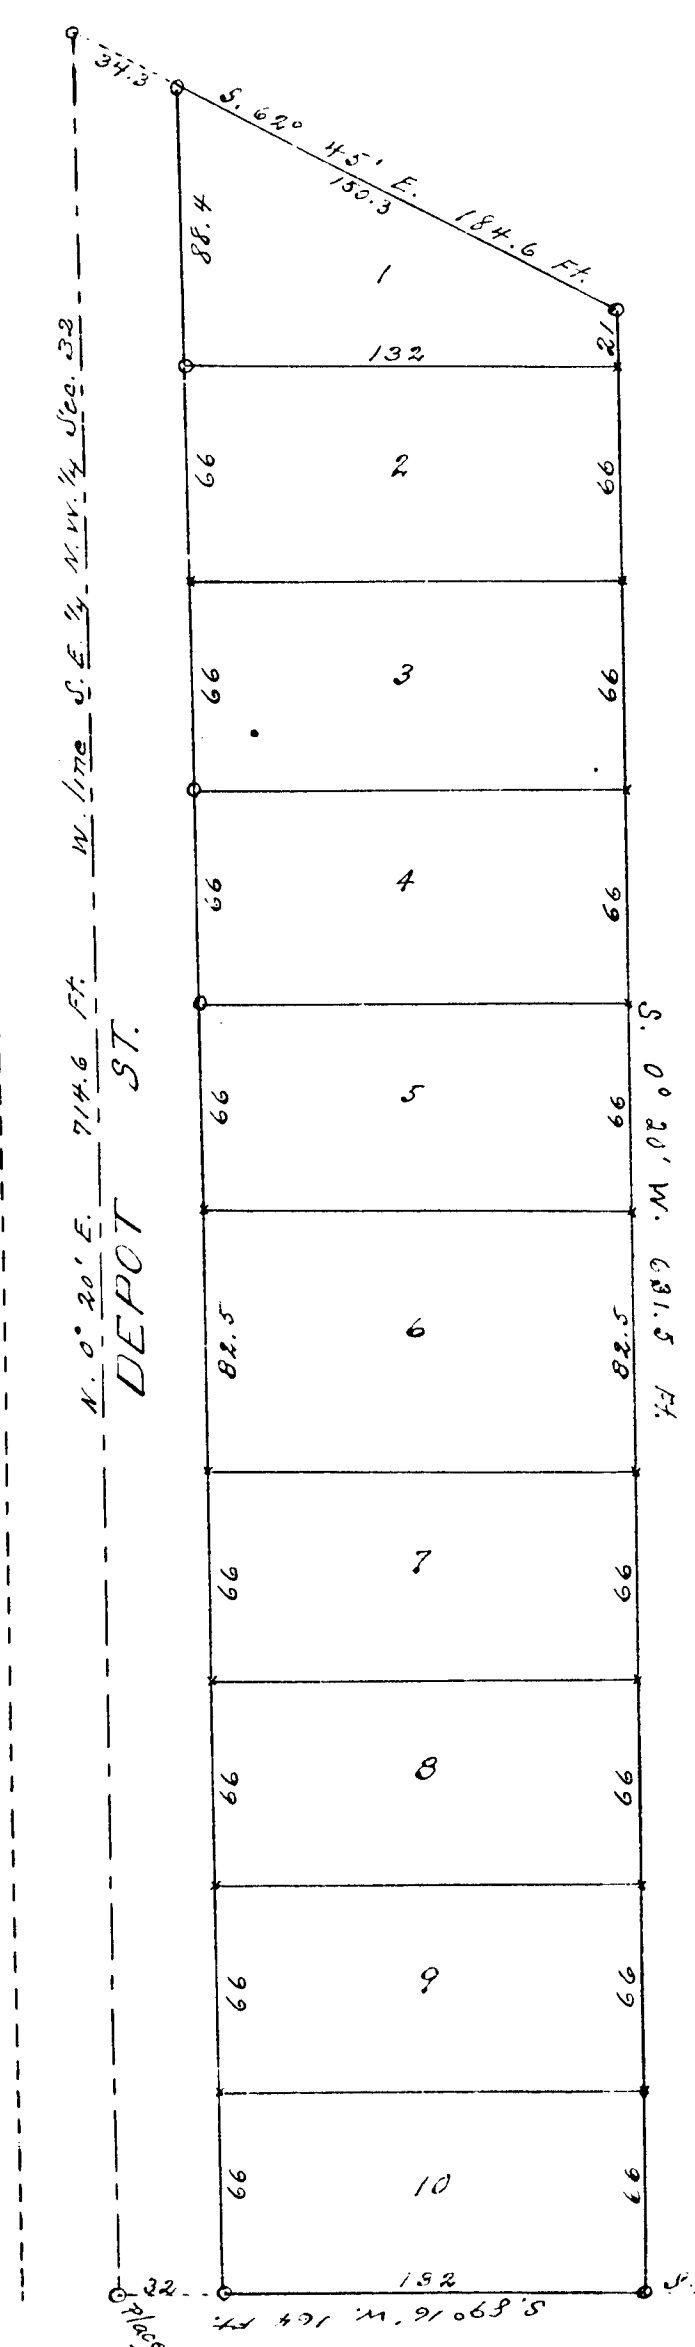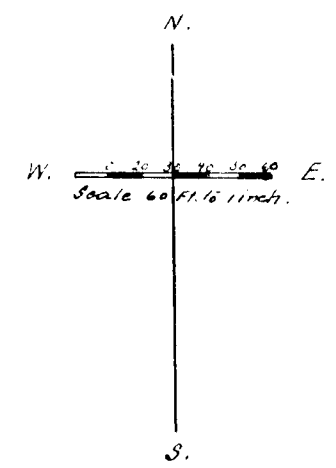

I hereby certify that this
 copy is a true copy of the plat
 of PLAT filed in the Register
 of Deeds for record.
 Compared July 4 1914
 G. L. Hanson
 Deputy Auditor General

Filed in Auditor General's Dept.
 July 8 1914
 G. L. Hanson
 Deputy Auditor General

All dimensions in feet and decimals thereof.

DEDICATION

KNOW ALL MEN by these Presents, that we Mary Knoblauch and John G. Hansen, unmarried,
 and P. M. Eccles, widower, and Ora Boudaux and Carrie Boudaux his wife, Gustav Pohrbach
 and Mary E. Pohrbach his wife, Ezekiel Wolveston and Carrie Wolveston his wife
 as proprietors, have caused the land embraced in the annexed plat to be sur-
 veyed, laid out and platted, to be known as KNOBLAUGH ADDITION TO BLISSFIELD VILLAGE, LENAWE CO. MICH.
 and that the street as shown on said plat is hereby dedicated to the use of the public.

SIGNED AND SEALED IN PRESENCE OF
 Jacob G. Bauer
 Charles L. King

Mary Knoblauch [L.S.]
 John G. Hansen [L.S.]
 P. M. Eccles [L.S.]
 Ora Boudaux [L.S.]
 Carrie Boudaux [L.S.]
 Gustav Pohrbach [L.S.]
 Mary E. Pohrbach [L.S.]
 Ezekiel Wolveston [L.S.]
 Carrie Wolveston [L.S.]

STATE OF MICHIGAN } S.S.
 County of Lenawee. On this 22nd day of May 1914, before me, a Notary
 Public in and for said county, personally came the above named Mary Knoblauch and John G. Hansen, unmarried
 and P. M. Eccles, widower, Ora Boudaux and Carrie Boudaux his wife, Gustav Pohrbach
 and Mary E. Pohrbach his wife, Ezekiel Wolveston and Carrie Wolveston his wife
 and their wives, and known to me to be the persons
 who executed the above dedication, and acknowledged the same to be their free act and deed.

Jacob G. Bauer [L.S.]
 Notary Public, Lenawee Co. Michigan.

My Commission expires February 20th, 1916.

DESCRIPTION OF LAND PLATTED.

The land embraced in the annexed plat of KNOBLAUGH ADDITION TO BLISSFIELD VILLAGE, LENAWE CO.
 Mich. is described as follows: Commencing at the S.W. corner of the S.E. 1/4 of the N.W. 1/4 Section 32, Town
 7 S. Range 5 E. Meridian of Michigan, said point being in the center line of Depot Street, in the Village
 of Blissfield, and running thence N. 0° 20' E. 714.6 Ft. thence S. 62° 45' E. 184.6 Ft. thence S. 0° 20' W.
 631.5 Ft. thence S. 89° 16' W. 164 Ft. to the place of beginning.

SURVEYOR'S CERTIFICATE.

I hereby certify that the plat hereon delineated is a correct one, and that permanent monuments, consisting
 of iron bars 2 inches in diameter and 2 feet in length have been planted at points marked thus (a) as thereon
 shown at all angles in the boundaries of the land platted,

John S. Richard
 County Surveyor.

COUNTY TREASURER'S CERTIFICATE.

Office of County Treasurer, Lenawee County.
 Adrian, Michigan, June 11 1914.

I hereby certify, that there are no tax liens or titles held by the State on the lands described above, and
 that there are no tax liens or titles held by individuals on said lands, for the five years preceding the first
 day of March 1914, and that the taxes for said period of five years are all paid as shown by the rec-
 ords of this office.

George P. Holloman
 County Treasurer.

VILLAGE COUNCIL'S CERTIFICATE.

I hereby certify, that the annexed plat and dedication endorsed thereon was approved by the Council of
 the Village of Blissfield at a meeting held June 8th 1914.

R. E. Fletcher
 Clerk.

13608