Geo. L. Hauer

PLAT OF

EXTENSION OF CLARK'S COVE

A PART OF S.E¼ SECTION 34.

WOODSTOCK TP. LENAWEE CO. MICH.

COPY

REGISTER'S OFFICE.

Lenawee COUNTY, ss.

Plat of Extension of Clark's Cove

WAS RECORDED THIS 11th

DAY OF Nov A.D. 1914 AT 8:30

O'CLOCK A. M. IN LIBER a OF PLATS

ON PAGE 13

Lenard A. Leachouse

Register.

I hereby certify that this copy is a true copy of the Map or PLAT forwarded the Register of Deeds for recording.

Dated Nov 10 1914

Geo. L. Hauer

Surveyor.

Filed in Auditor General's Dep't

NO 12 1914

Geo. L. Hauer

Deputy Auditor General.

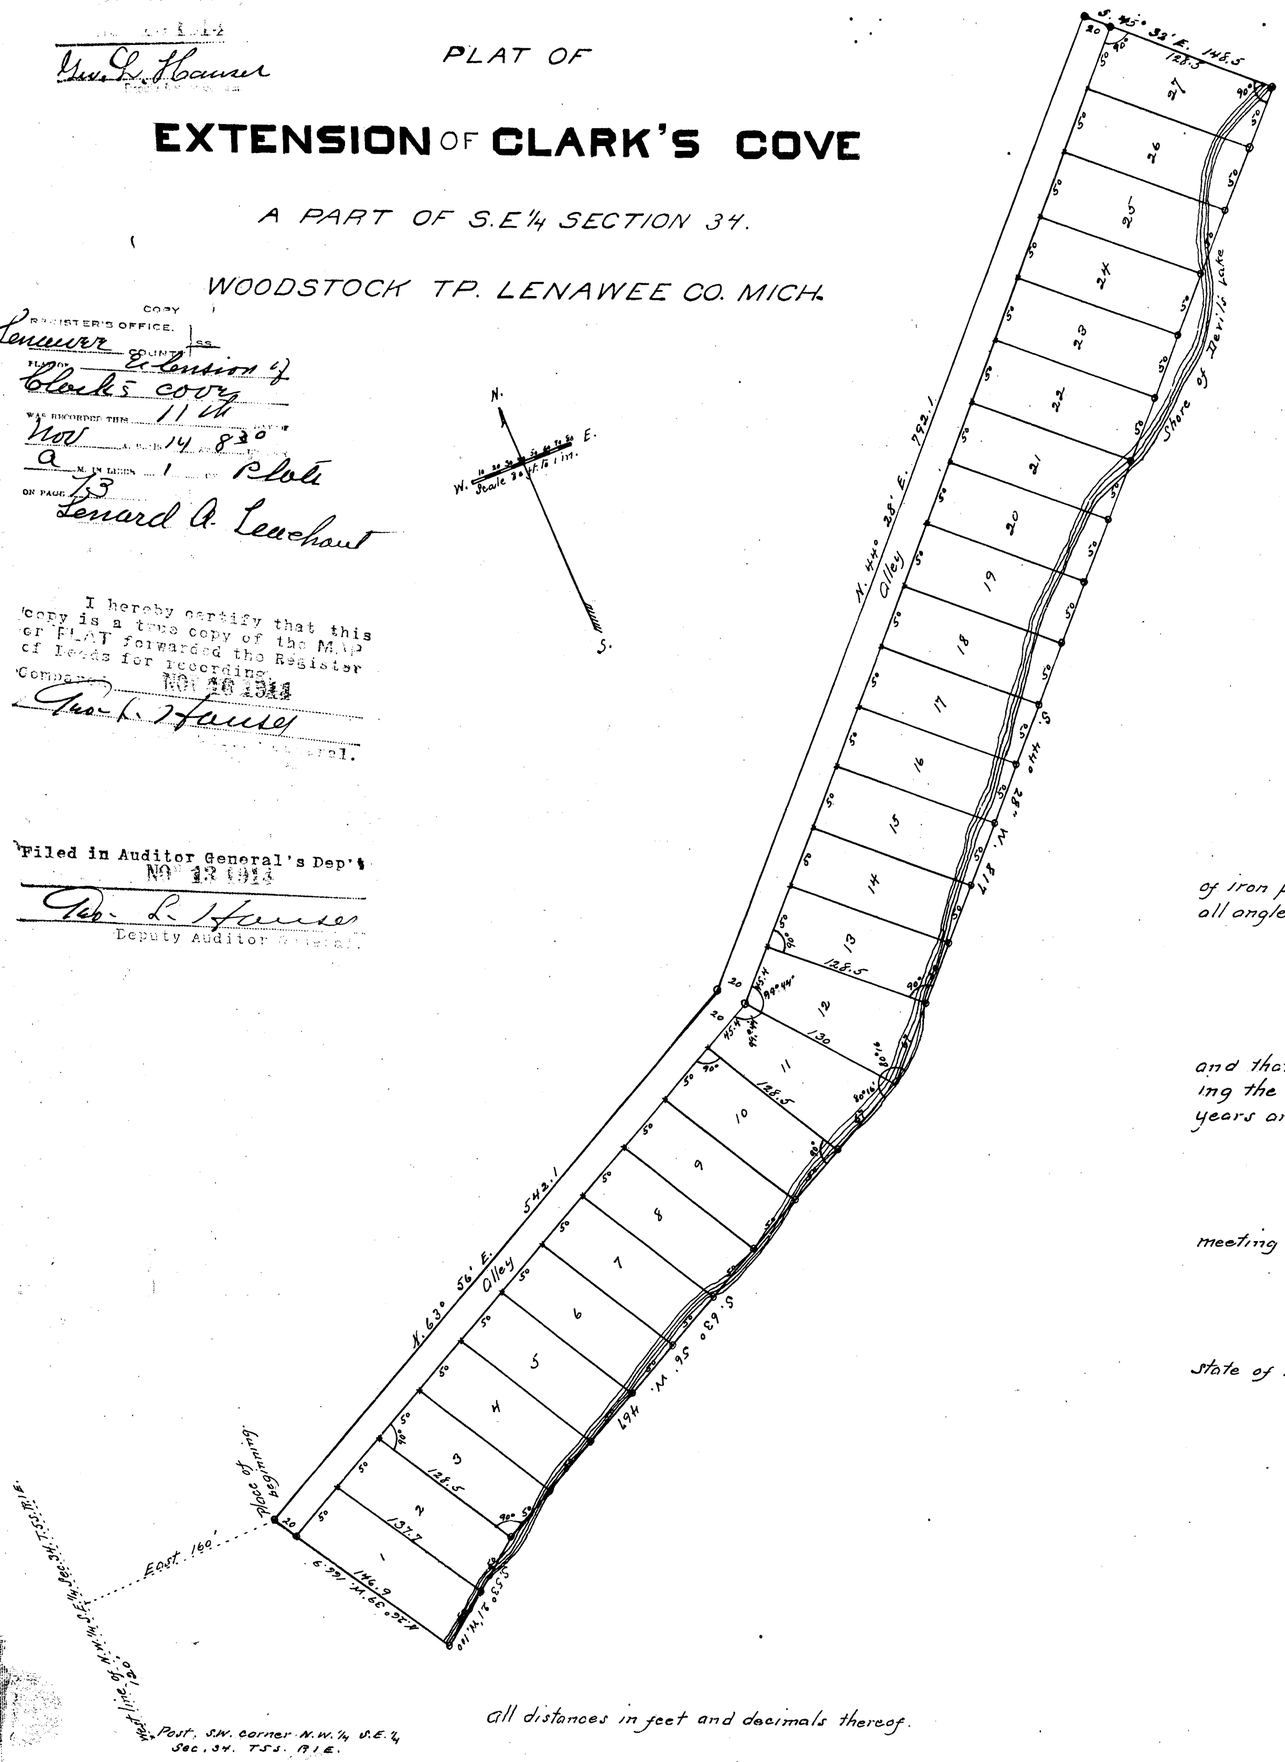

All distances in feet and decimals thereof.

DEDICATION

KNOW ALL MEN by these Presents, That we... Thomas. Clark..... as proprietor, and ...Phebe. Clark..... his wife, have caused the land embraced in the annexed plat to be surveyed laid out and platted, to be known as EXTENSION OF CLARK'S COVE, a part of S.E¼ Section 34, WOODSTOCK TP. LENAWEE CO. MICH. and that the alley as shown on said plat is hereby dedicated to the use of the public.

SIGNED AND SEALED IN PRESENCE OF

...John. N. Burns.....
...Chas. Thiell.....

.....Thomas. Clark..... [L.S.]
.....Phebe. Clark..... [L.S.]

STATE OF MICHIGAN } S.S.
County of Lenawee.....

On this ..31st. day of. August..... 1914, before me, a ~~Notary Public~~ Justice in and for said County, personally come the above named. Thomas. Clark..... and.....Phebe. Clark.....his wife, known to me to be the persons who executed the above dedication and acknowledged the same to be their free act and deed.

Chas. Thiell.....
~~Notary Public~~ Justice of the Peace. Lenawee..Co. Mich.

My Commission expires. July. 4, 1916.....

DESCRIPTION OF LAND PLATTED

The land embraced in the annexed plat of EXTENSION OF CLARK'S COVE, a part of S.E¼ Section 34, WOODSTOCK TP. LENAWEE CO. MICH. is described as follows: Commencing at an iron pipe, located in the west line of the N.W¼ of the S.E¼ of said Section 34, Town 5 South, Range 1 East, Meridian of Michigan, One hundred Twenty feet (120 ft.) North from the S.W. corner of said N.W¼ S.E¼ of said Section 34, and running thence East, One hundred Sixty feet (160 ft.) to an iron pipe, for a further place of beginning. thence North 63° 56' East, Five hundred Forty two and one-tenth ft. (542.1 ft.) thence North 44° 28' East, Seven hundred Ninety two and one-tenth feet. (792.1 ft.) thence South 45° 32' East, One hundred Forty eight and five tenths feet (148.5 ft.) to the shore of Devil's Lake, thence South, 44° 28' West, Eight hundred seventeen feet (817 ft.) thence South 63° 56' west, Four hundred Sixty seven feet (467 ft.) thence South 53° 21' west One hundred ft. (100 ft.) thence North 26° 39' west, One hundred Sixty Six and Nine-tenths feet (166.9 ft.) to the place of beginning.

SURVEYOR'S CERTIFICATE

I hereby certify that the plat hereon delineated is a correct one, and that permanent monuments, consisting of iron pipes, 3½ ft. long and 1 inch in diameter have been planted at points marked thus (o) as thereon shown at all angles in the boundaries of the land platted. Corners of lots marked with oak stakes are indicated thus (x)

...J. L. Richard.....
County Surveyor.

COUNTY TREASURER'S CERTIFICATE

Office of Lenawee Co. Treasurer, Adrian, Mich... Nov. 4.....1914

I hereby certify, that there are ..No. tax liens or titles held by the state on the lands described above, and that there are ...No... tax liens or titles held by individuals on said lands for the five years preceding the first. day of. March.....1914, and that the taxes for said period of five years are. all.. paid, as shown by the records of this office.

George P. Holloway.....
County Treasurer.

TOWNSHIP BOARD'S CERTIFICATE.

I hereby certify, that this plat was approved by the Township Board of the Township of Woodstock at a meeting held. October. Tenth.....1914.

...Darwin. J. Sanders.....
Township Clerk.

BOARD OF SUPERVISOR'S CERTIFICATE

I hereby certify, that this plat was approved by the Board of Supervisors of the County of Lenawee, State of Michigan, at a meeting held..... Oct. 19th..... 1914.

...Hubert. B. Knowles.....
County Clerk.

13609

ClibPDF - www.fastio.com

Jno. L. Hauser

PLAT OF

EXTENSION OF CLARK'S COVE

A PART OF S.E¼ SECTION 34.

WOODSTOCK TP. LENAWEE CO. MICH.

COPY

Lenawee Extension of Clark's Cove
11 Ch
Nov 14 8 30°
a 1 Plat
73
Lenard A. Leach

Filed in Auditor General's Dep't
Nov 22 1914
Jno. L. Hauser

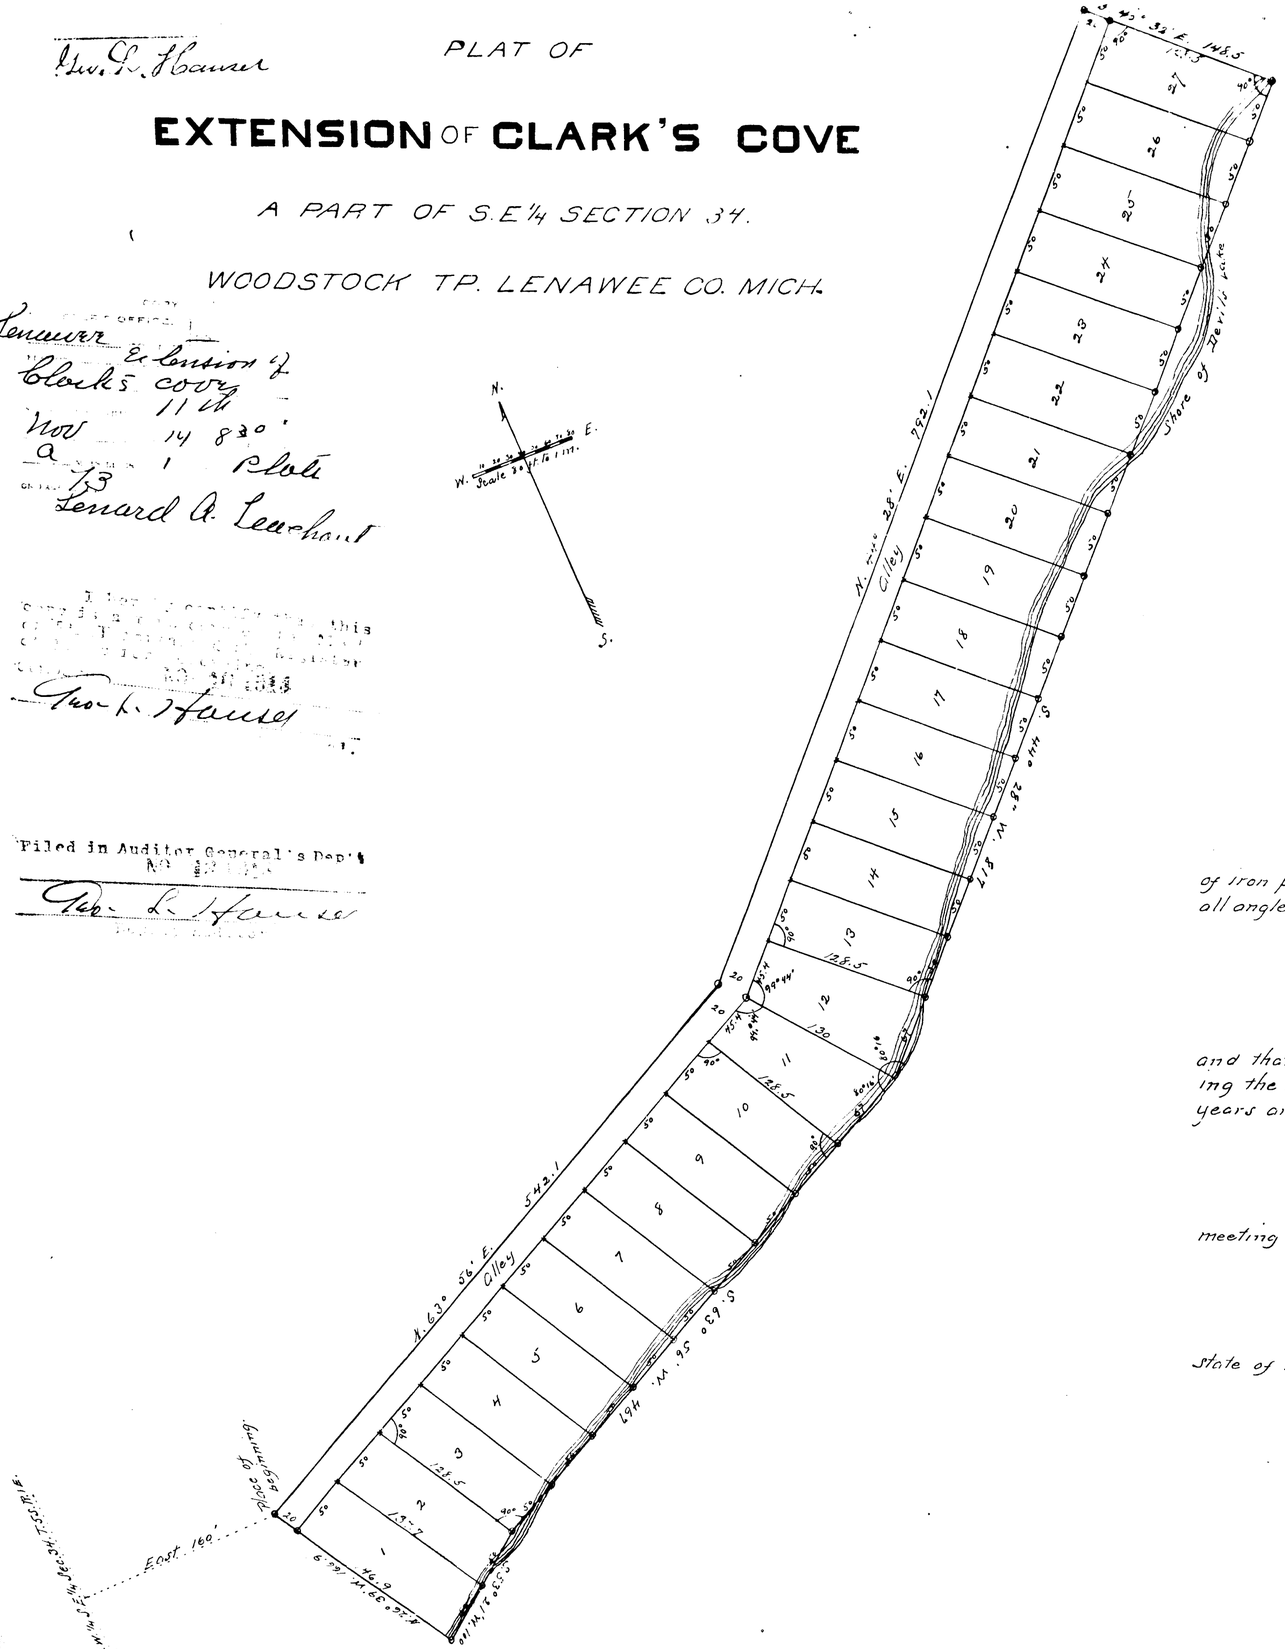
S 44° 32' E. 148.5
N. 44° 28' E. 792.1
Alley
Shore of Deril's Lake
N. 63° 56' E. 542.1
Alley
S. 63° 56' W. 467
S. 44° 28' W. 817
N. 26° 39' W. 166.9
Beginning
East 160'
Post. S.W. corner N.W.¼ S.E.¼ Sec. 34. T5S. R1E.
1
2
3
4
5
6
7
8
9
10
11
12
13
14
15
16
17
18
19
20
21
22
23
24
25
26
27
125.5
130
125.5
125.5
125.5