


A PART OF SE $\frac{1}{4}$ SECTION 34,
WOODSTOCK TP. LENAWE E CO. MICH.

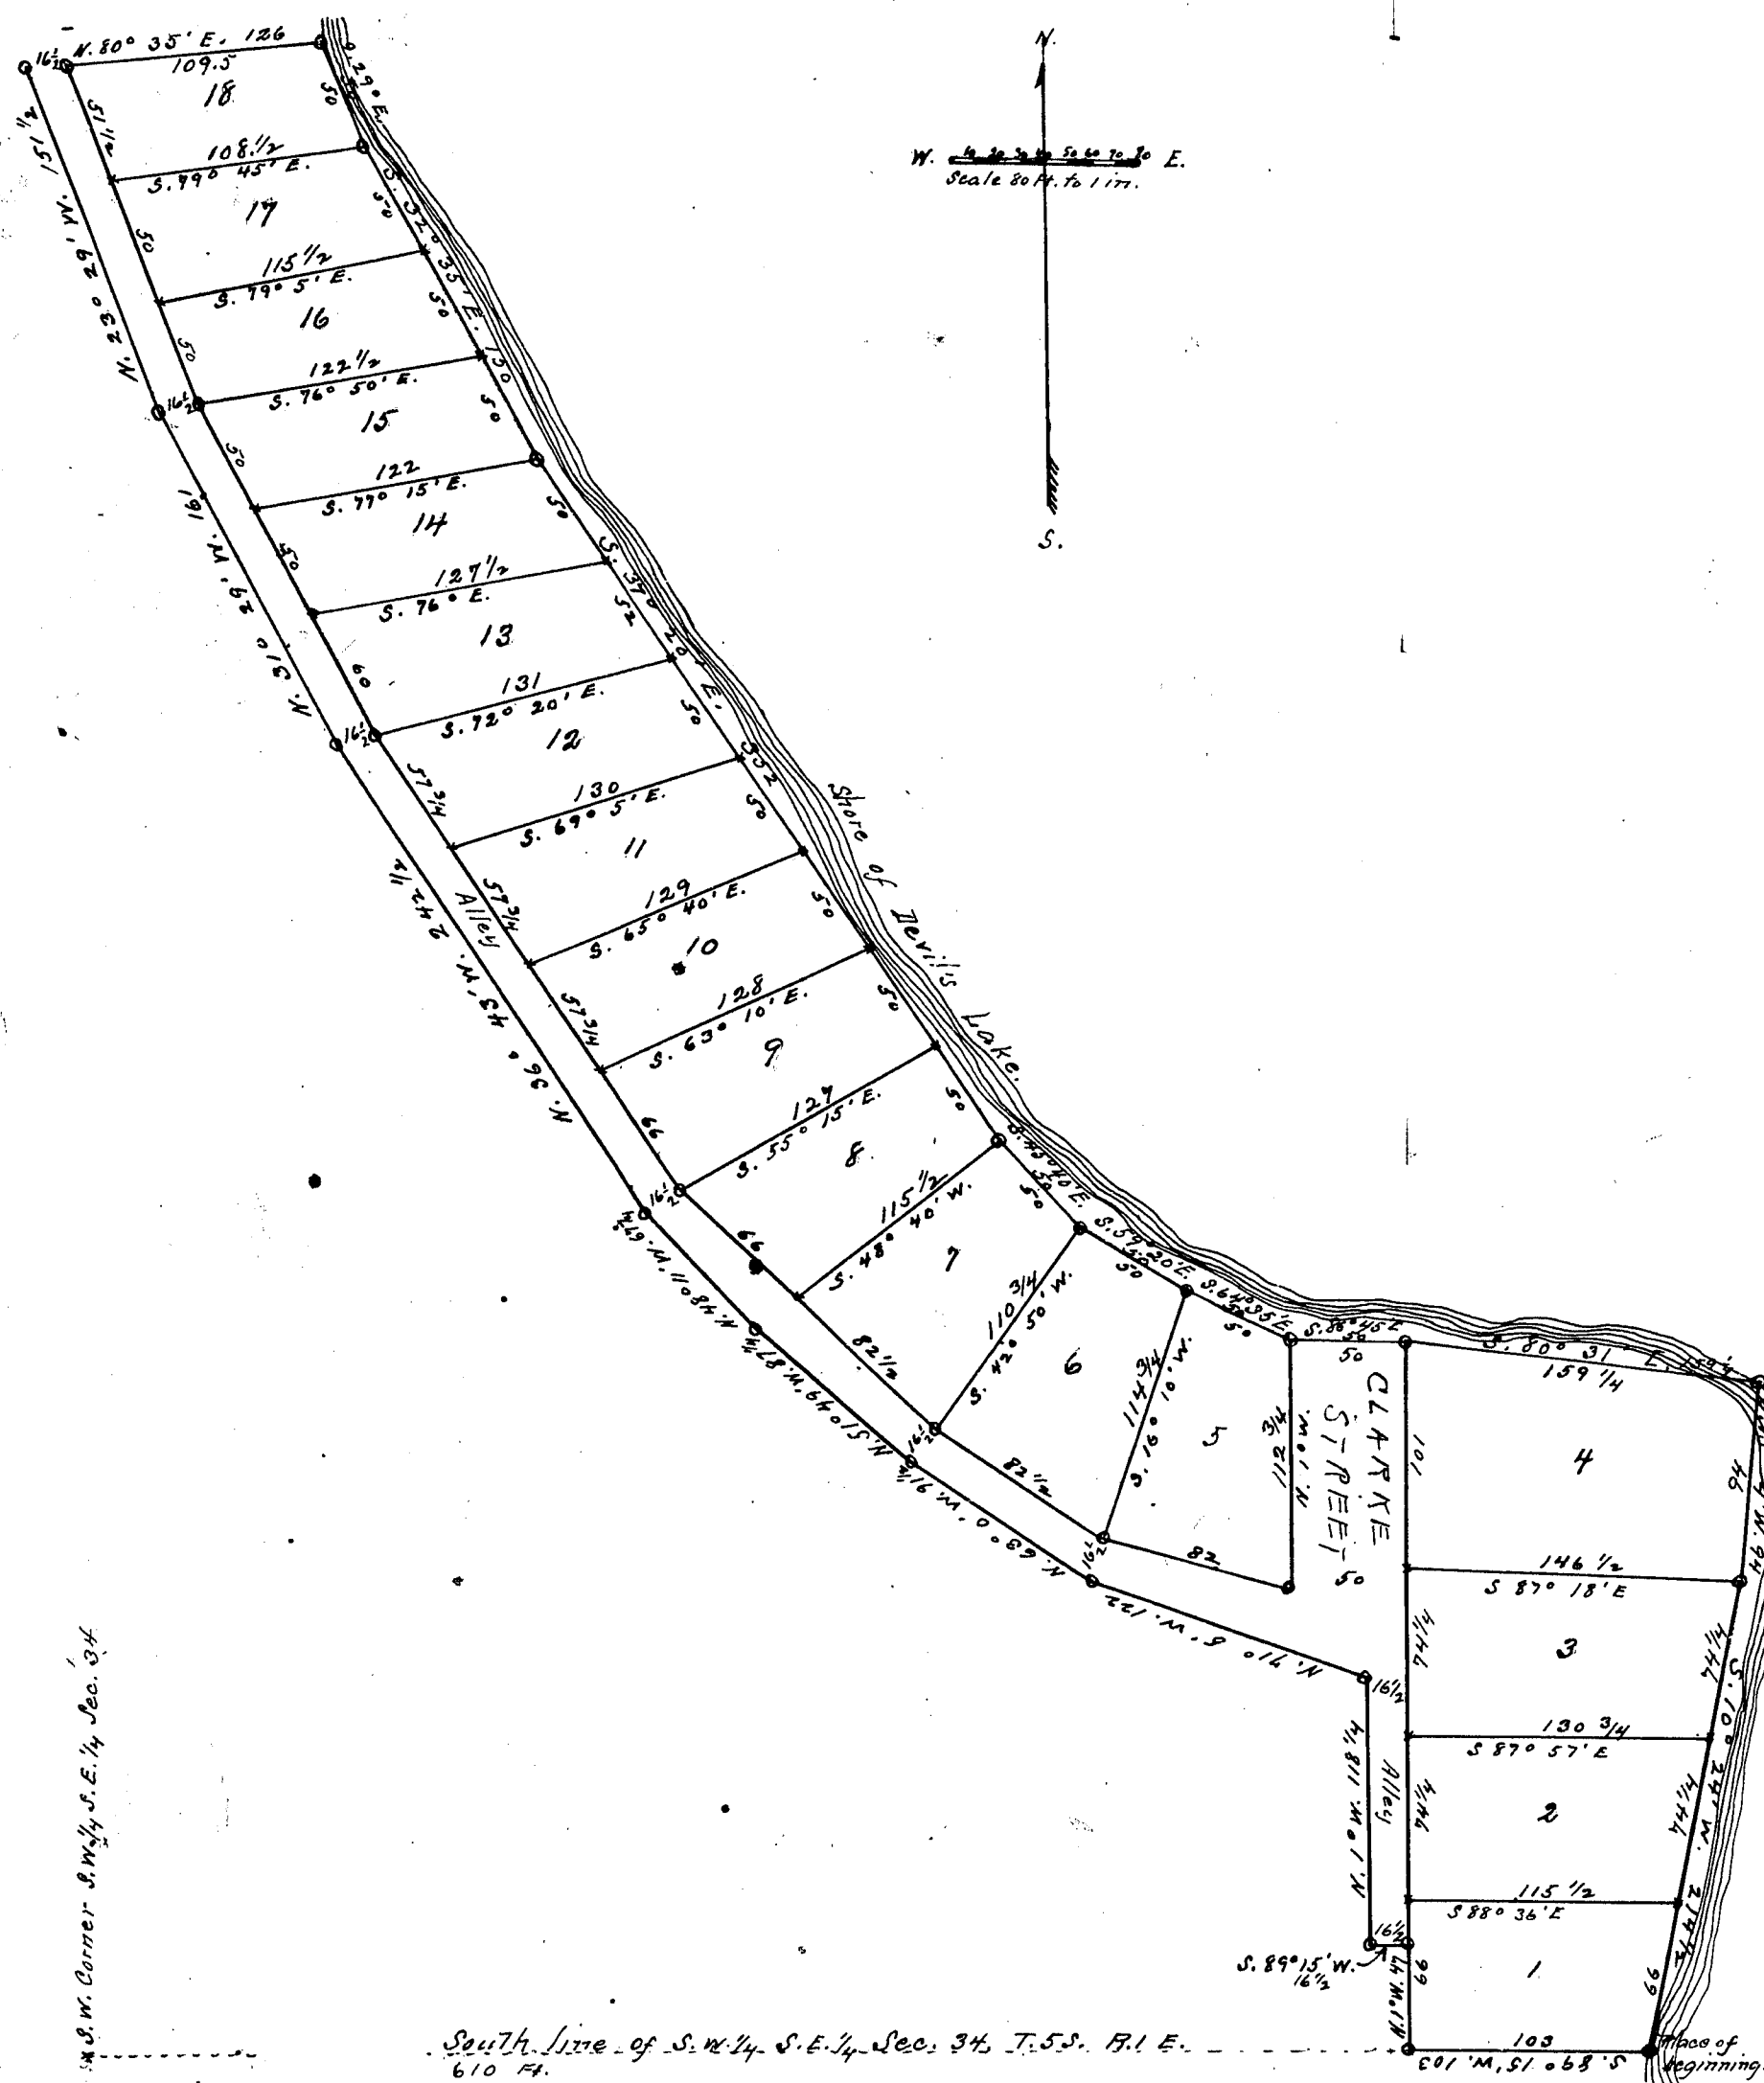

Seneca COUNTY 13.
 C. Burk's Worce
 17th
 V. A. BROWN ST. 17th DAY OF
Nov, D. 1914 AT 2 O'CLOCK
P. IN THE 1 OF Platt
 74
Seaward A. Leachford

Rod. James

Filed in Auditor General's Dept
20 10 1914
W. L. Hume
Deputy Auditor General

KNOW ALL MEN by these Presents. That we, Gaylord W. French and Jennie S. French, his wife, Carl K. Gleason and Nora E. Gleason... his wife, Thomas Clark... and Phoebe Clark... his wife, J. D. Crofoot... and Grace S. Crofoot... his wife, A. M. Grumleaf... and Della Grumleaf... his wife, Forest E. Haynes and Grace U. Haynes, his wife, A. D. Inghout and Mrs. A. D. Inghout... his wife, John J. Landon and Marian H. Landon, his wife, Clarence Carner and Clara Carner, his wife, Eugene C. Rogers... and Mary H. Rogers... his wife, N. A. Saunders... and Anilla G. Saunders, his wife, Hiram B. Haight and Elizabeth J. Haight... his wife, Chas. Thell... and Carrie Thell... his wife, F. B. Utog... widower, and ... as proprietors, have caused the land embraced in the annexed plat to be surveyed, laid out and platted, to be known as CLARK'S COVE, a part of S.E. 1/4 Section 34, WOODSTOCK TP. LENAWEE CO. MICH. and that the street and alley as shown on said plat are hereby dedicated to the use of the public:

Chas. Heill
John A. Burns

Gaylord. W. French.	[L.S.]
Jennie. L. French.	[L.S.]
Carl. C. Gleason.	[L.S.]
Nora. E. Gleason.	[L.S.]
Thomas. Black.	[L.S.]
Phibs. Black.	[L.S.]
F. L. Hoag.	[L.S.]
J. C. Crofoot.	[L.S.]

Grace L. Crofoot	[L.S.]	Eugene L. Rogers	[L.S.]
H. H. Greenleaf	[L.S.]	Mary T. Rogers	[L.S.]
Hella Greenleaf	[L.S.]	W. C. Saunders	[L.S.]
Forest E. Haynes	[L.S.]	Arvilla G. Saunders	[L.S.]
Grace U. Haynes	[L.S.]	Wilson B. Haight	[L.S.]
A. D. Smartout	[L.S.]	Elizabeth J. Haight	[L.S.]
Mrs. A. D. Smartout	[L.S.]	Chas. Trill	[L.S.]
John I. Landou	[L.S.]	Carrie Trill	[L.S.]
Marian H. Landou	[L.S.]		[L.S.]
Clarence Barnes	[L.S.]		[L.S.]
Blara Barnes	[L.S.]		[L.S.]

county, personally came the above named: Gaylord. W. French and Jennie L. French, his wife, Carl C. Gleason and Nora E. Gleason, his wife, Thomas Black and Phoebe Black, his wife, J. C. Crofoot and Grace L. Crofoot, his wife, H. H. Gurnleaf and Della Gurnleaf, his wife, Forrest C. Haynes and Grace U. Haynes, his wife, A. H. Sharlout and Mrs. A. H. Sharlout, his wife, John L. Landow and Marian H. Landow, his wife, Lawrence Barnes and Clara Barnes, his wife, Eugene C. Rogers and Mary N. Rogers, his wife, N. G. Saunders and Arvilla A. Saunders, his wife, Wilson B. Haight and Elizabeth J. Haight, his wife, Chas. Hill and Carrie Hill, his wife and F. C. Haag, widower.

known to me to be the persons who executed the above dedication and acknowledged the same to be their free act and deed.

My commission expires - July 4, 1916 -----

DESCRIPTION OF LAND PLATTED.

The land embraced in the annexed plat of CLARK'S COVE, a part of S.E. $\frac{1}{4}$ Section 34, WOODSTOCK TP. LENA WEE Co. MICH. is described as follows, - Commencing at the intersection of the south line of the S.W. $\frac{1}{4}$, S.E. $\frac{1}{4}$ Sec. 34, T5S. R1E. with the shore of Devil's Lake, said point being 713 feet east from the southwest corner of said S.W. $\frac{1}{4}$, S.E. $\frac{1}{4}$ Sec. 34 and running thence S. $89^{\circ} 15' W.$ along the south line of Sec. 34, 103 feet, thence N. $1^{\circ} W.$ 47 feet, thence S. $89^{\circ} 15' W.$ $16\frac{1}{2}$ feet, thence N. $1^{\circ} W.$ $118\frac{1}{4}$ feet, thence N. $71^{\circ} 5' W.$ 122 feet, thence N. $63^{\circ} 0' W.$ $91\frac{1}{2}$ feet, thence N. $51^{\circ} 49' W.$ $87\frac{1}{4}$ feet, thence N. $48^{\circ} 11' W.$ $67\frac{3}{4}$ feet, thence N. $36^{\circ} 43' W.$ $242\frac{1}{2}$ feet, thence N. $31^{\circ} 29' W.$ 161 feet, thence N. $23^{\circ} 29' W.$ $151\frac{1}{2}$ feet, thence N. $80^{\circ} 35' E.$ 126 feet to the shore of Devil's Lake, thence along said shore S. $29^{\circ} E.$ 50 feet, thence S. $32^{\circ} 35' E.$ 150 feet, thence S. $37^{\circ} 20' E.$ 352 feet, thence S. $45^{\circ} 40' E.$ 50 feet, thence S. $59^{\circ} 20' E.$ 50 feet, thence S. $64^{\circ} 35' E.$ 50 feet, thence S. $86^{\circ} 45' E.$ 50 feet, thence S. $80^{\circ} 31' E.$ $159\frac{1}{4}$ feet, thence S. $15^{\circ} 4' W.$ 94 feet, thence S. $10^{\circ} 24' W.$ $214\frac{1}{2}$ feet to the place of beginning.

SURVEYOR'S CERTIFICATE

I hereby certify that the plat hereon delineated is a correct one, and that permanent monuments consisting of iron pipes 1 inch in diameter and 2 feet in length have been planted at points marked thus (o) as thereon shown at all angles in the boundaries of the land platted, and at all intersections of street and alleys. Corners of lots marked with stakes are indicated thus (x)

John L. Richard Surveyor.

COUNTY TREASURER'S CERTIFICATE.

Office of Lenawee Co. Treasurer, Adrian, Mich. Nov. 4. 1914

I hereby certify that there are . No. . tax liens or titles held by the State on the lands described above, and that there are . No. . tax liens or titles held by individuals on said lands, for the five years preceding the first day of March. . . 1914, and that the taxes for said period of five years are all . paid as shown by the records of this office

George R. Hollonay - County Treasurer.

TOWNSHIP BOARD'S CERTIFICATE.

I hereby certify that this plat was approved by the Township Board of the Township of Woodstock, at a meeting held October 10th 1914.

... Darwin J. Sanders ... Township Clerk

BOARD OF SUPERVISOR'S CERTIFICATE

I hereby certify that this plat was approved by the Board of Supervisors of the County of Lenawee, State of Michigan, at a meet-
ing held Oct. 19th 1914.

... Herbert B. Knowles ... County Clerk.

13610

14266


The L. French

PLAT OF

CLARK'S COVE

A PART OF SE 1/4 SECTION 34,

WOODSTOCK TP. LENAWEE CO. MICH.

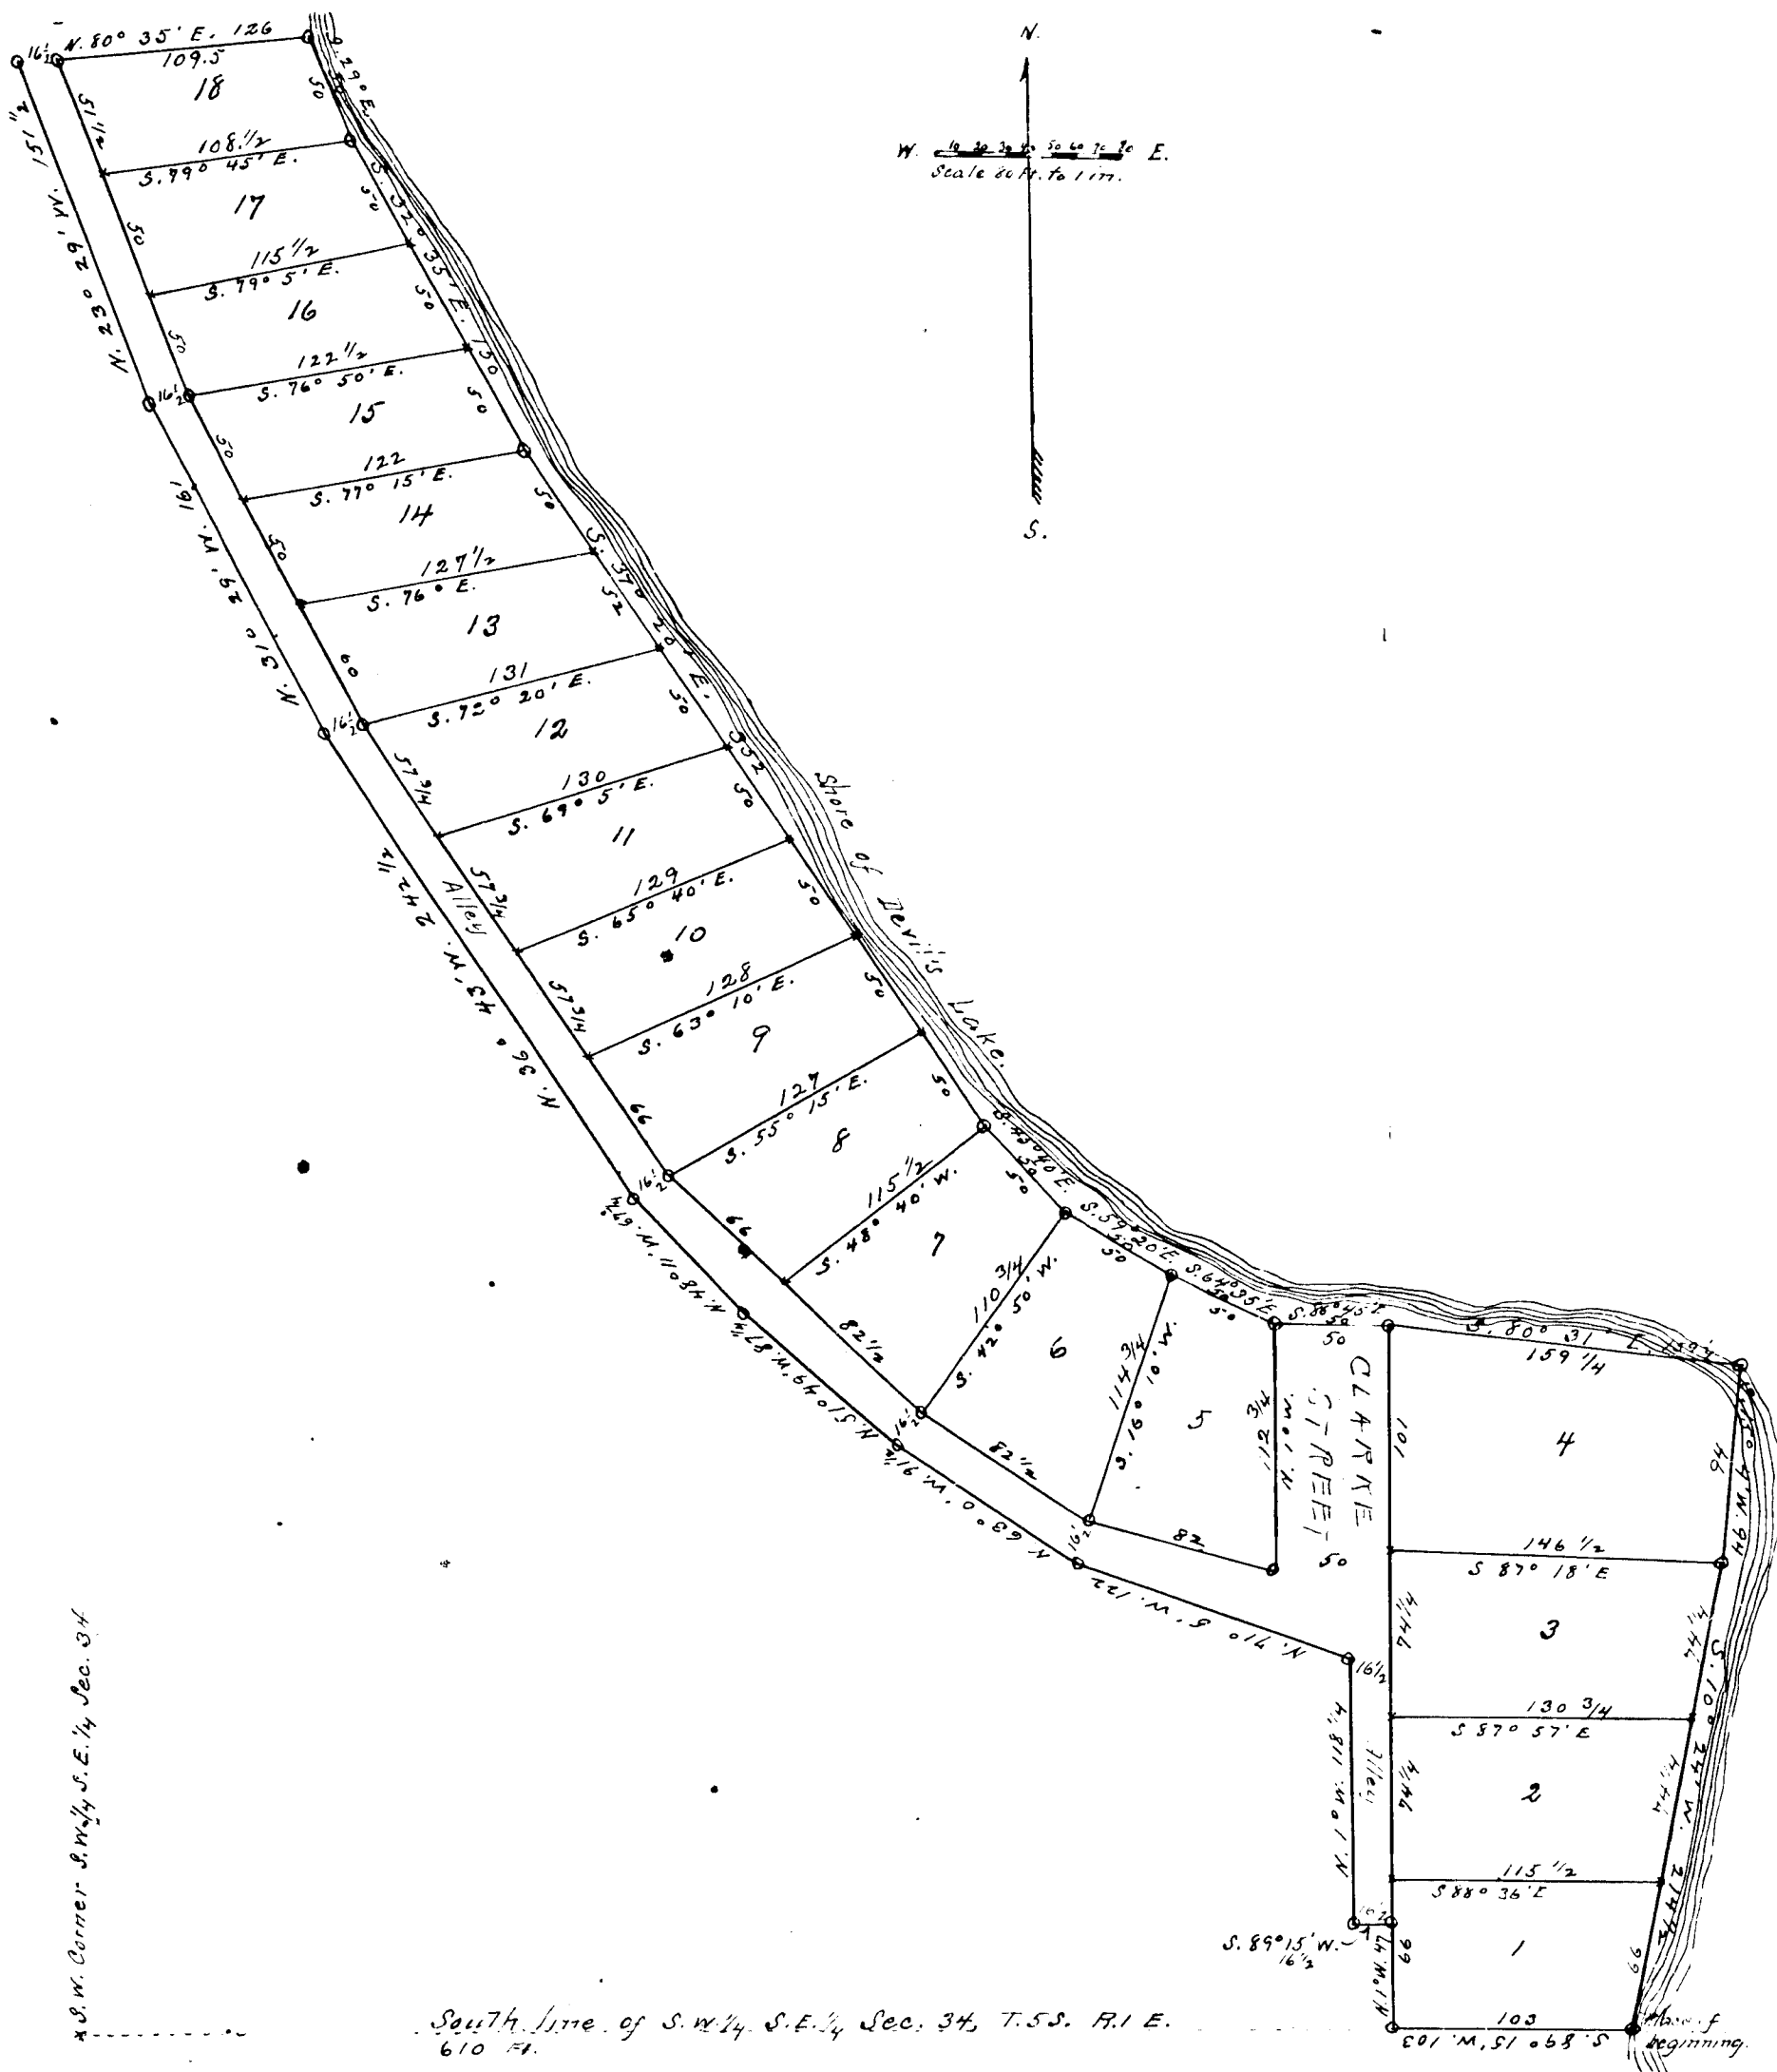

KNOW ALL MEN by these Presents, That we, Gaylord W. French, Jennie L. French, his wife, Carl E. Thearon, his wife, Nora E. Thearon, his wife, Thomas Clark, his wife, J. C. Crofoot, his wife, Grace L. Crofoot, his wife, H. H. Humbleaf, his wife, Della Humbleaf, his wife, Forest E. Haynes, his wife, Grace U. Haynes, his wife, A. D. Smartout, his wife, Mrs. A. D. Smartout, his wife, John I. Landon, his wife, Marian H. Landon, his wife, Blanche Barnes, his wife, Eugene C. Rogers, his wife, Mary H. Rogers, his wife, N. A. Saunders, his wife, Arvilla A. Saunders, his wife, Wilson B. Haight, his wife, Elizabeth J. Haight, his wife, Chas. Thill, his wife, Barrie Thill, his wife, F. C. Haag, widower, and as proprietors, have caused the land embraced in the annexed plat to be surveyed, laid out and platted, to be known as CLARK'S COVE, a part of S.E. 1/4 Section 34, WOODSTOCK TP. LENAWEE CO. MICH. and that the street and alley as shown on said plat are hereby dedicated to the use of the public:

SIGNED AND SEALED IN PRESENCE OF

<u>Chas. Thill</u>	<u>Grace L. Crofoot</u> [L.S.]	<u>Eugene C. Rogers</u> [L.S.]
<u>John A. Reine</u>	<u>H. H. Humbleaf</u> [L.S.]	<u>Mary H. Rogers</u> [L.S.]
	<u>Della Humbleaf</u> [L.S.]	<u>N. A. Saunders</u> [L.S.]
	<u>Forest E. Haynes</u> [L.S.]	<u>Arvilla A. Saunders</u> [L.S.]
	<u>Grace U. Haynes</u> [L.S.]	<u>Wilson B. Haight</u> [L.S.]
	<u>A. D. Smartout</u> [L.S.]	<u>Elizabeth J. Haight</u> [L.S.]
	<u>Mrs. A. D. Smartout</u> [L.S.]	<u>Chas. Thill</u> [L.S.]
	<u>John I. Landon</u> [L.S.]	<u>Barrie Thill</u> [L.S.]
	<u>Marian H. Landon</u> [L.S.]	
	<u>Blanche Barnes</u> [L.S.]	
	<u>Blana. Barnes</u> [L.S.]	

STATE OF MICHIGAN } S.S.
County of Lenawee. }
On this 31st day of August, 1914, before me, a Justice of the Peace in and for said County, personally came the above named Gaylord W. French and Jennie L. French, his wife, Carl E. Thearon and Nora E. Thearon, his wife, Thomas Clark and Ther. Clark, his wife, J. C. Crofoot and Grace L. Crofoot, his wife, H. H. Humbleaf and Della Humbleaf, his wife, Forest E. Haynes and Grace U. Haynes, his wife, A. D. Smartout and Mrs. A. D. Smartout, his wife, John I. Landon and Marian H. Landon, his wife, Blanche Barnes and Blana. Barnes, his wife, Eugene C. Rogers and Mary H. Rogers, his wife, N. A. Saunders and Arvilla A. Saunders, his wife, Wilson B. Haight and Elizabeth J. Haight, his wife, Chas. Thill and Barrie Thill, his wife and F. C. Haag, widower, known to me to be the persons who executed the above dedication and acknowledged the same to be their free act and deed.

My commission expires - July 4, 1916. Justice of the Peace, Lenawee Co. Mich.

DESCRIPTION OF LAND PLATTED.
The land embraced in the annexed plat of CLARK'S COVE, a part of S.E. 1/4 Section 34, WOODSTOCK TP. LENAWEE CO. MICH. is described as follows: - Commencing at the intersection of the south line of the S.W. 1/4, S.E. 1/4, Sec. 34, T.34. N. 1. E. with the shore of Devil's Lake, said point being 713 feet east from the southwest corner of said S.W. 1/4, S.E. 1/4, Sec. 34 and running thence S. 89° 15' W. along the south line of Sec. 34, 103 feet, thence N. 1° W. 47 feet, thence S. 89° 15' W. 16 1/2 feet, thence N. 1° W. 118 1/4 feet, thence N. 71° 5' W. 122 feet, thence N. 63° 0' W. 91 1/2 feet, thence N. 51° 49' W. 85 1/4 feet, thence N. 48° 11' W. 67 1/4 feet, thence N. 36° 43' W. 242 1/2 feet, thence N. 31° 29' W. 161 feet, thence N. 23° 29' W. 151 1/2 feet, thence N. 80° 35' E. 126 feet to the shore of Devil's Lake, thence along said shore S. 29° E. 50 feet, thence S. 32° 35' E. 150 feet, thence S. 37° 20' E. 352 feet, thence S. 45° 40' E. 50 feet, thence S. 59° 20' E. 50 feet, thence S. 64° 35' E. 50 feet, thence S. 86° 45' E. 50 feet, thence S. 80° 31' E. 159 1/4 feet, thence S. 15° 4' W. 94 feet, thence S. 10° 24' W. 214 1/2 feet to the place of beginning.

SURVEYOR'S CERTIFICATE.
I hereby certify that the plat hereon delineated is a correct one, and that permanent monuments consisting of iron pipes 1 inch in diameter and 2 feet in length have been planted at points marked thus (o) as thereon shown at all angles in the boundaries of the land platted, and at all intersections of street and alleys. Corners of lots marked with stakes are indicated thus (x).
John L. Richard, Surveyor.

COUNTY TREASURER'S CERTIFICATE.
Office of Lenawee Co. Treasurer, Adrian, Mich. Nov. 4, 1914.
I hereby certify that there are no tax liens or titles held by the State on the lands described above, and that there are no tax liens or titles held by individuals on said lands, for the five years preceding the first day of March, 1914, and that the taxes for said period of five years are all paid as shown by the records of this office.
George P. Hollaway, County Treasurer.

TOWNSHIP BOARD'S CERTIFICATE.
I hereby certify that this plat was approved by the Township Board of the Township of Woodstock, at a meeting held October 10, 1914.

BOARD OF SUPERVISOR'S CERTIFICATE.
I hereby certify that this plat was approved by the Board of Supervisors of the County of Lenawee, State of Michigan, at a meeting held Oct. 19, 1914.

Lenawee
Clark's Cove
1714
Nov 14 2
Plat
74
Learnard A. Leckwith
Geo. L. French

Geo. L. French